



| Rev | Date | Description |
|-----|------|-------------|
|     |      |             |
|     |      |             |

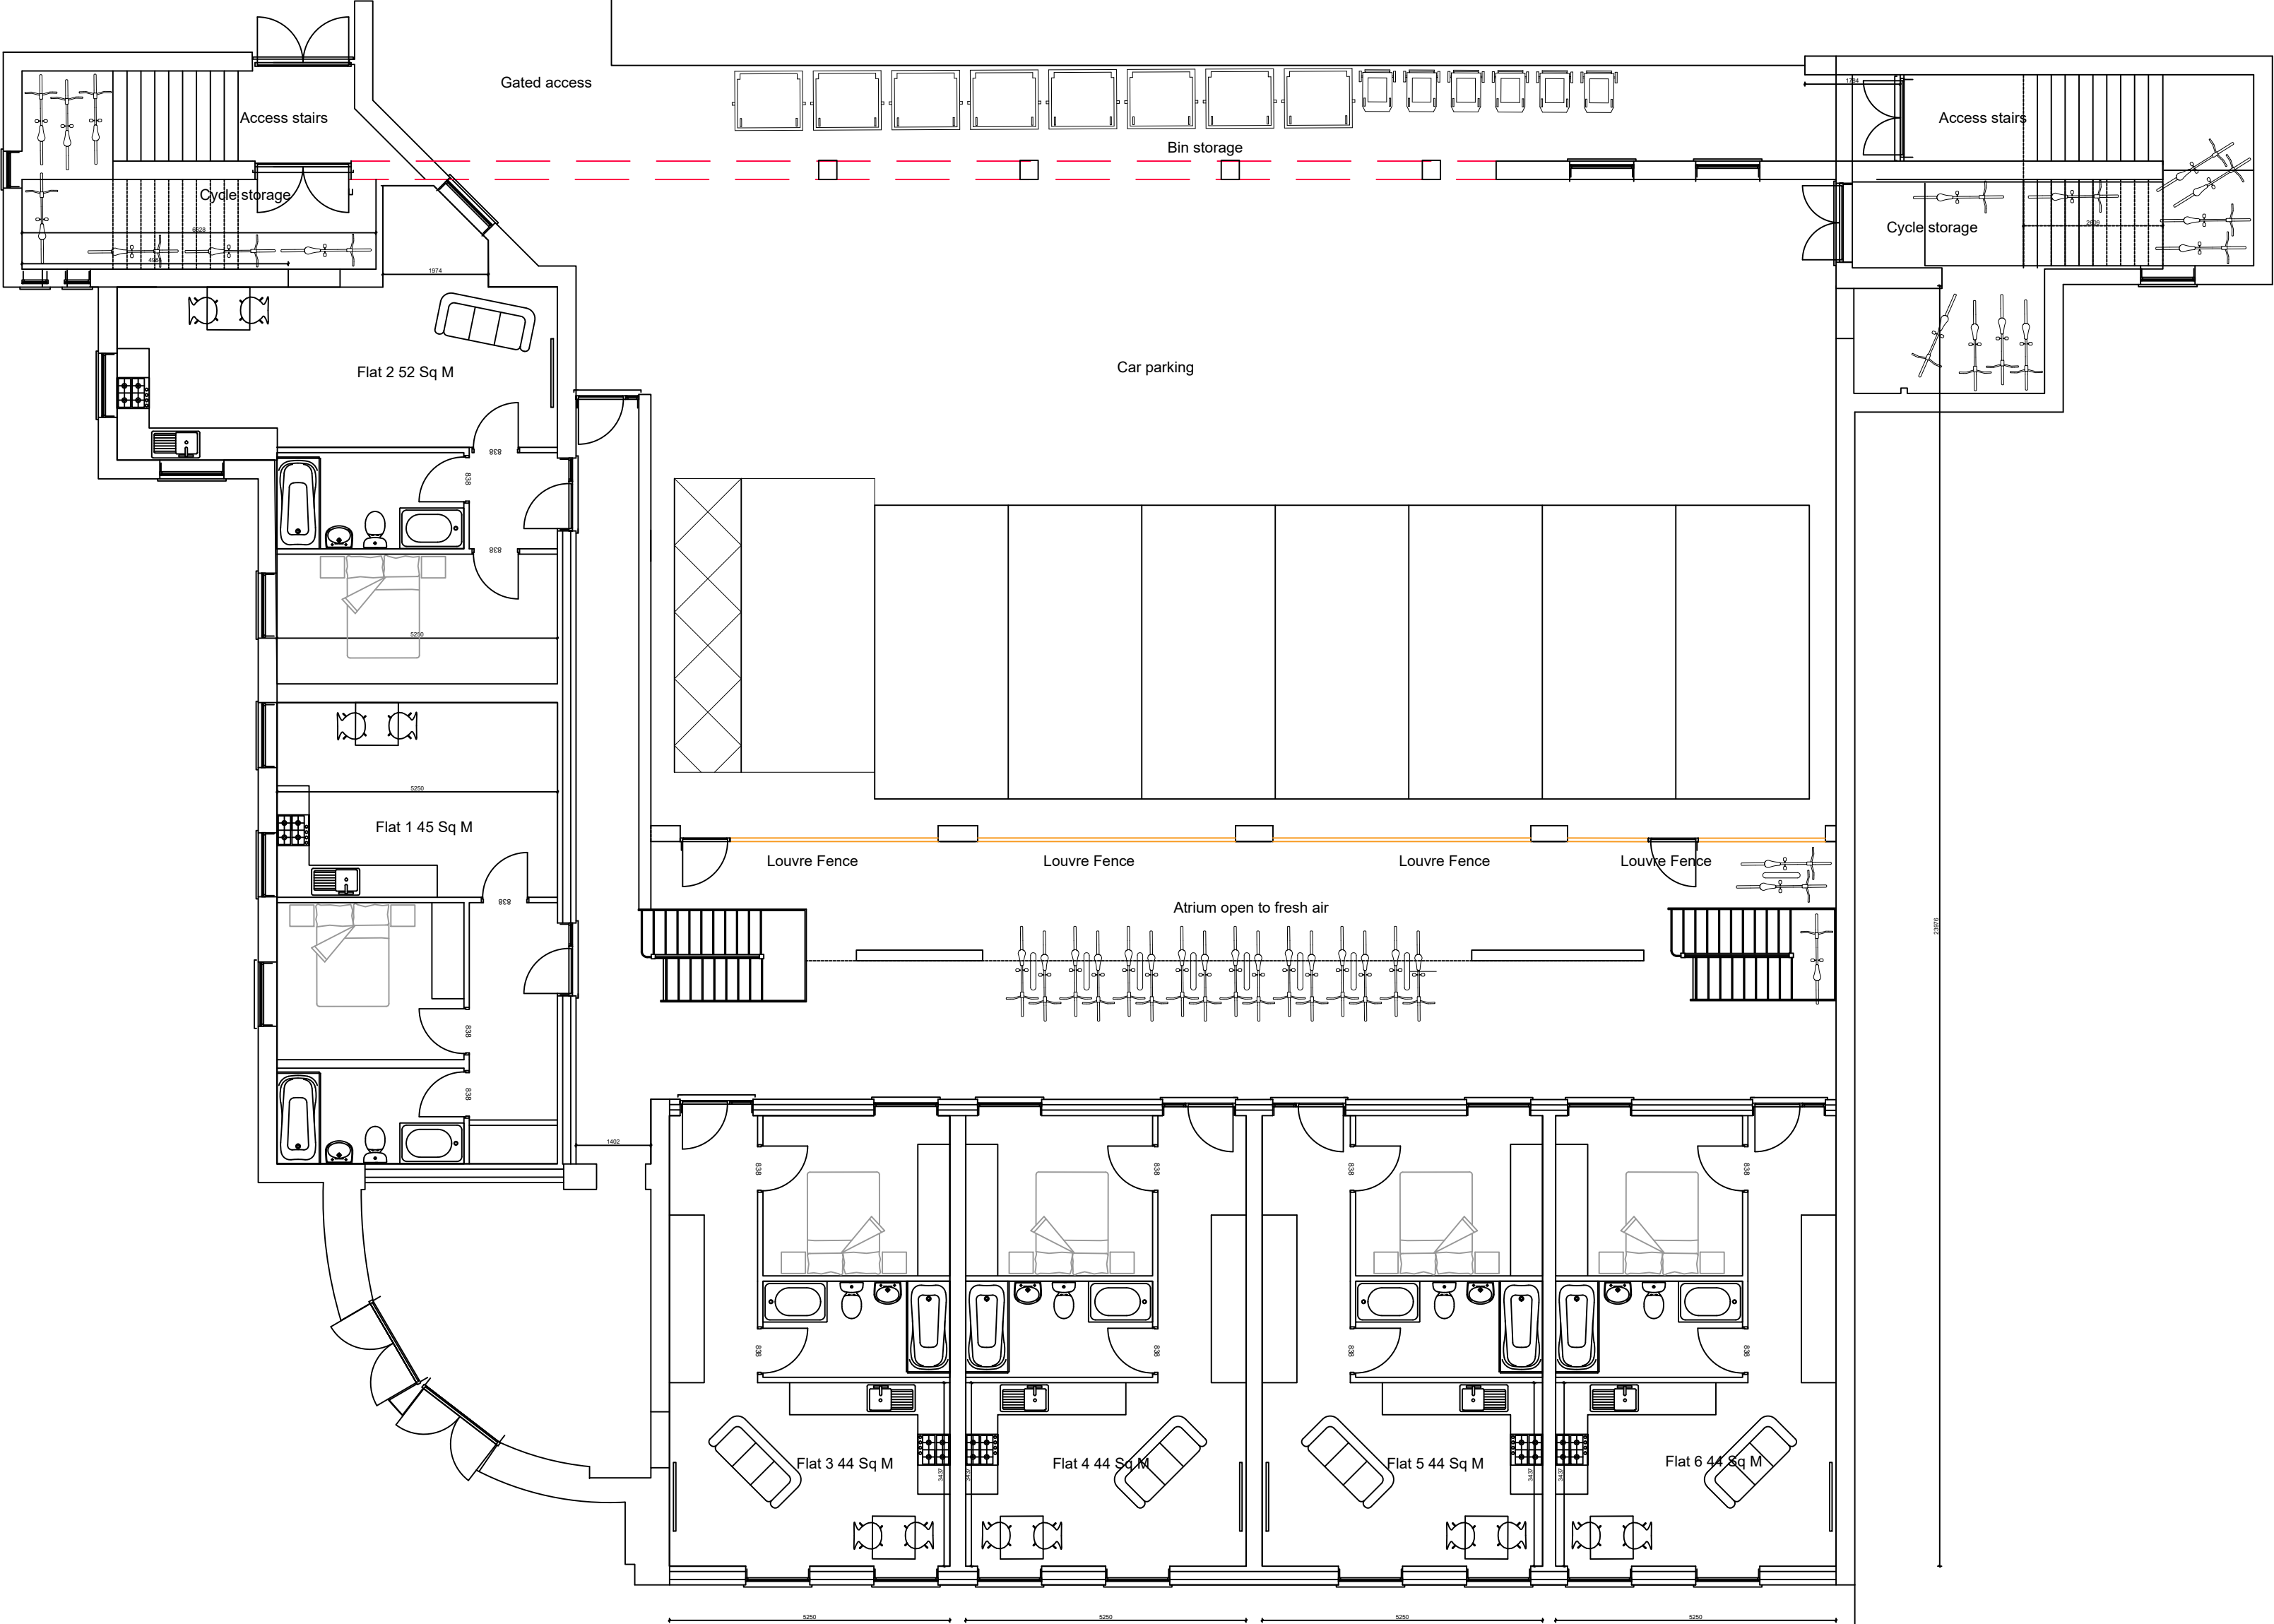

0m 1m 2m 5m 1:100 at A1  
Ground floor layout

Storm Design

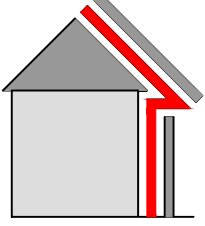

design to extend ltd

35 Kirkham Drive Toton Beeston, Nottingham. NG9 6HG  
Tel: 0115 9720969  
email: info@stormdesign.uk

Client

Wigston Estates Ltd

Job number & title

Former Danilo Cinema Trinity Lane  
Hinckley Leicestershire  
LE10 0BH

Date

04/12/23

Scale

1:100

Drawn

PJS

Checked

IS

Drawing number


23/848/01

Drawing title

Proposed ground floor plans

This drawing is copyright and may not be altered, traced, photographed, electronically copied or used for any purpose other than for which it is issued, without the permission of Ian Storm .

A1

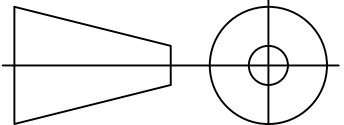

IF IN DOUBT  
ASK