





FRONT ELEVATION (NORTH)

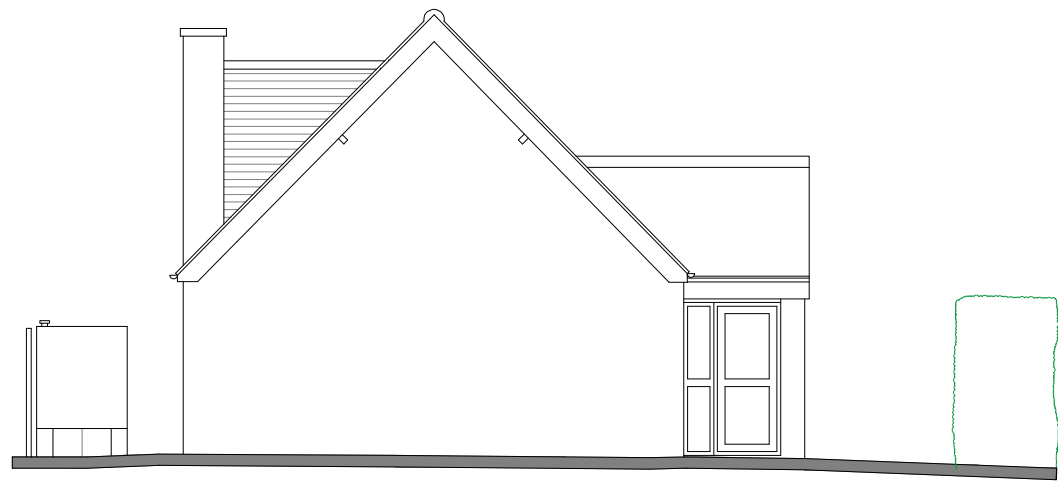


SIDE ELEVATION (WEST)




REAR ELEVATION (SOUTH)

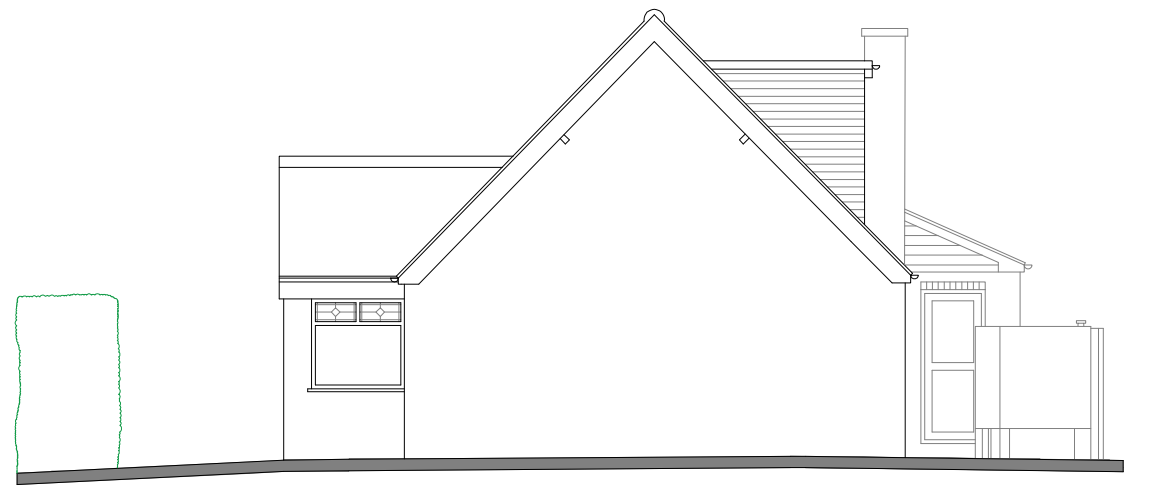


SIDE ELEVATION (EAST)

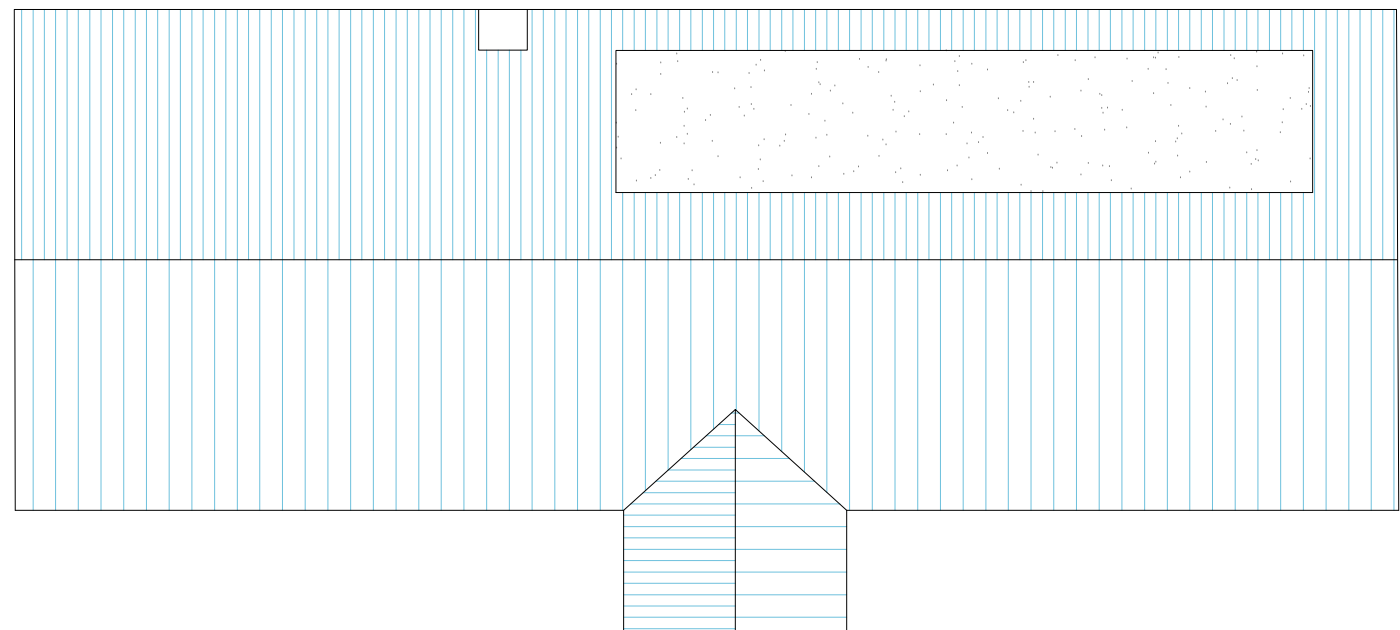


ROOF PLAN

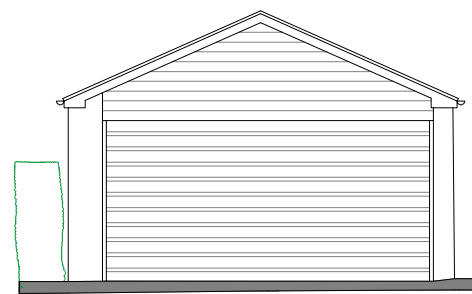


GARAGE FRONT ELEVATION

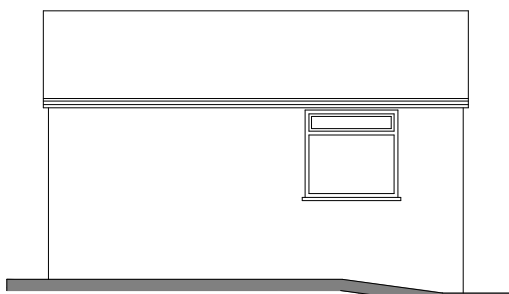


GARAGE SIDE ELEVATION

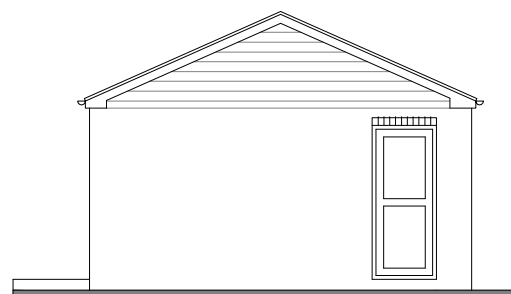


GARAGE REAR ELEVATION

 


GARAGE SIDE ELEVATION

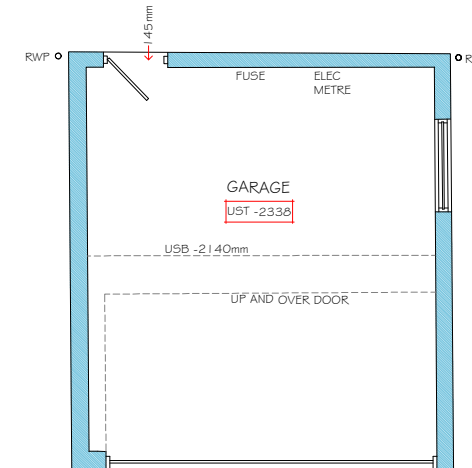


GARAGE FLOOR PLAN

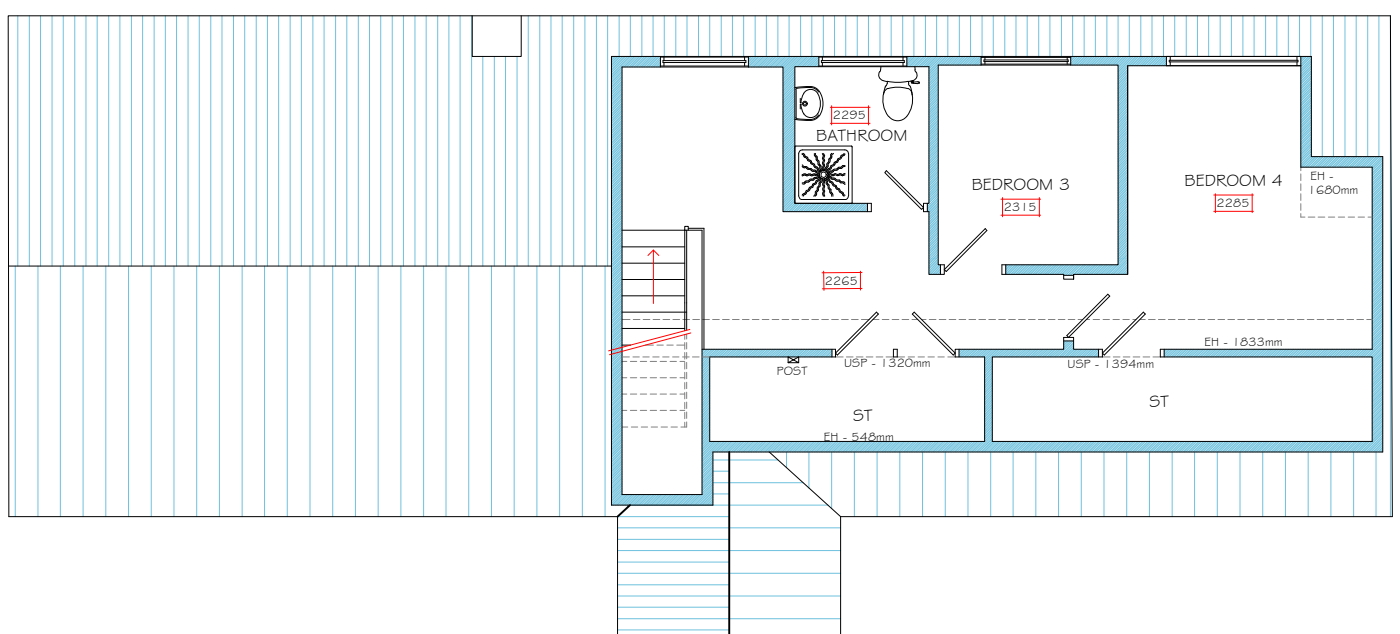

FIRST FLOOR PLAN

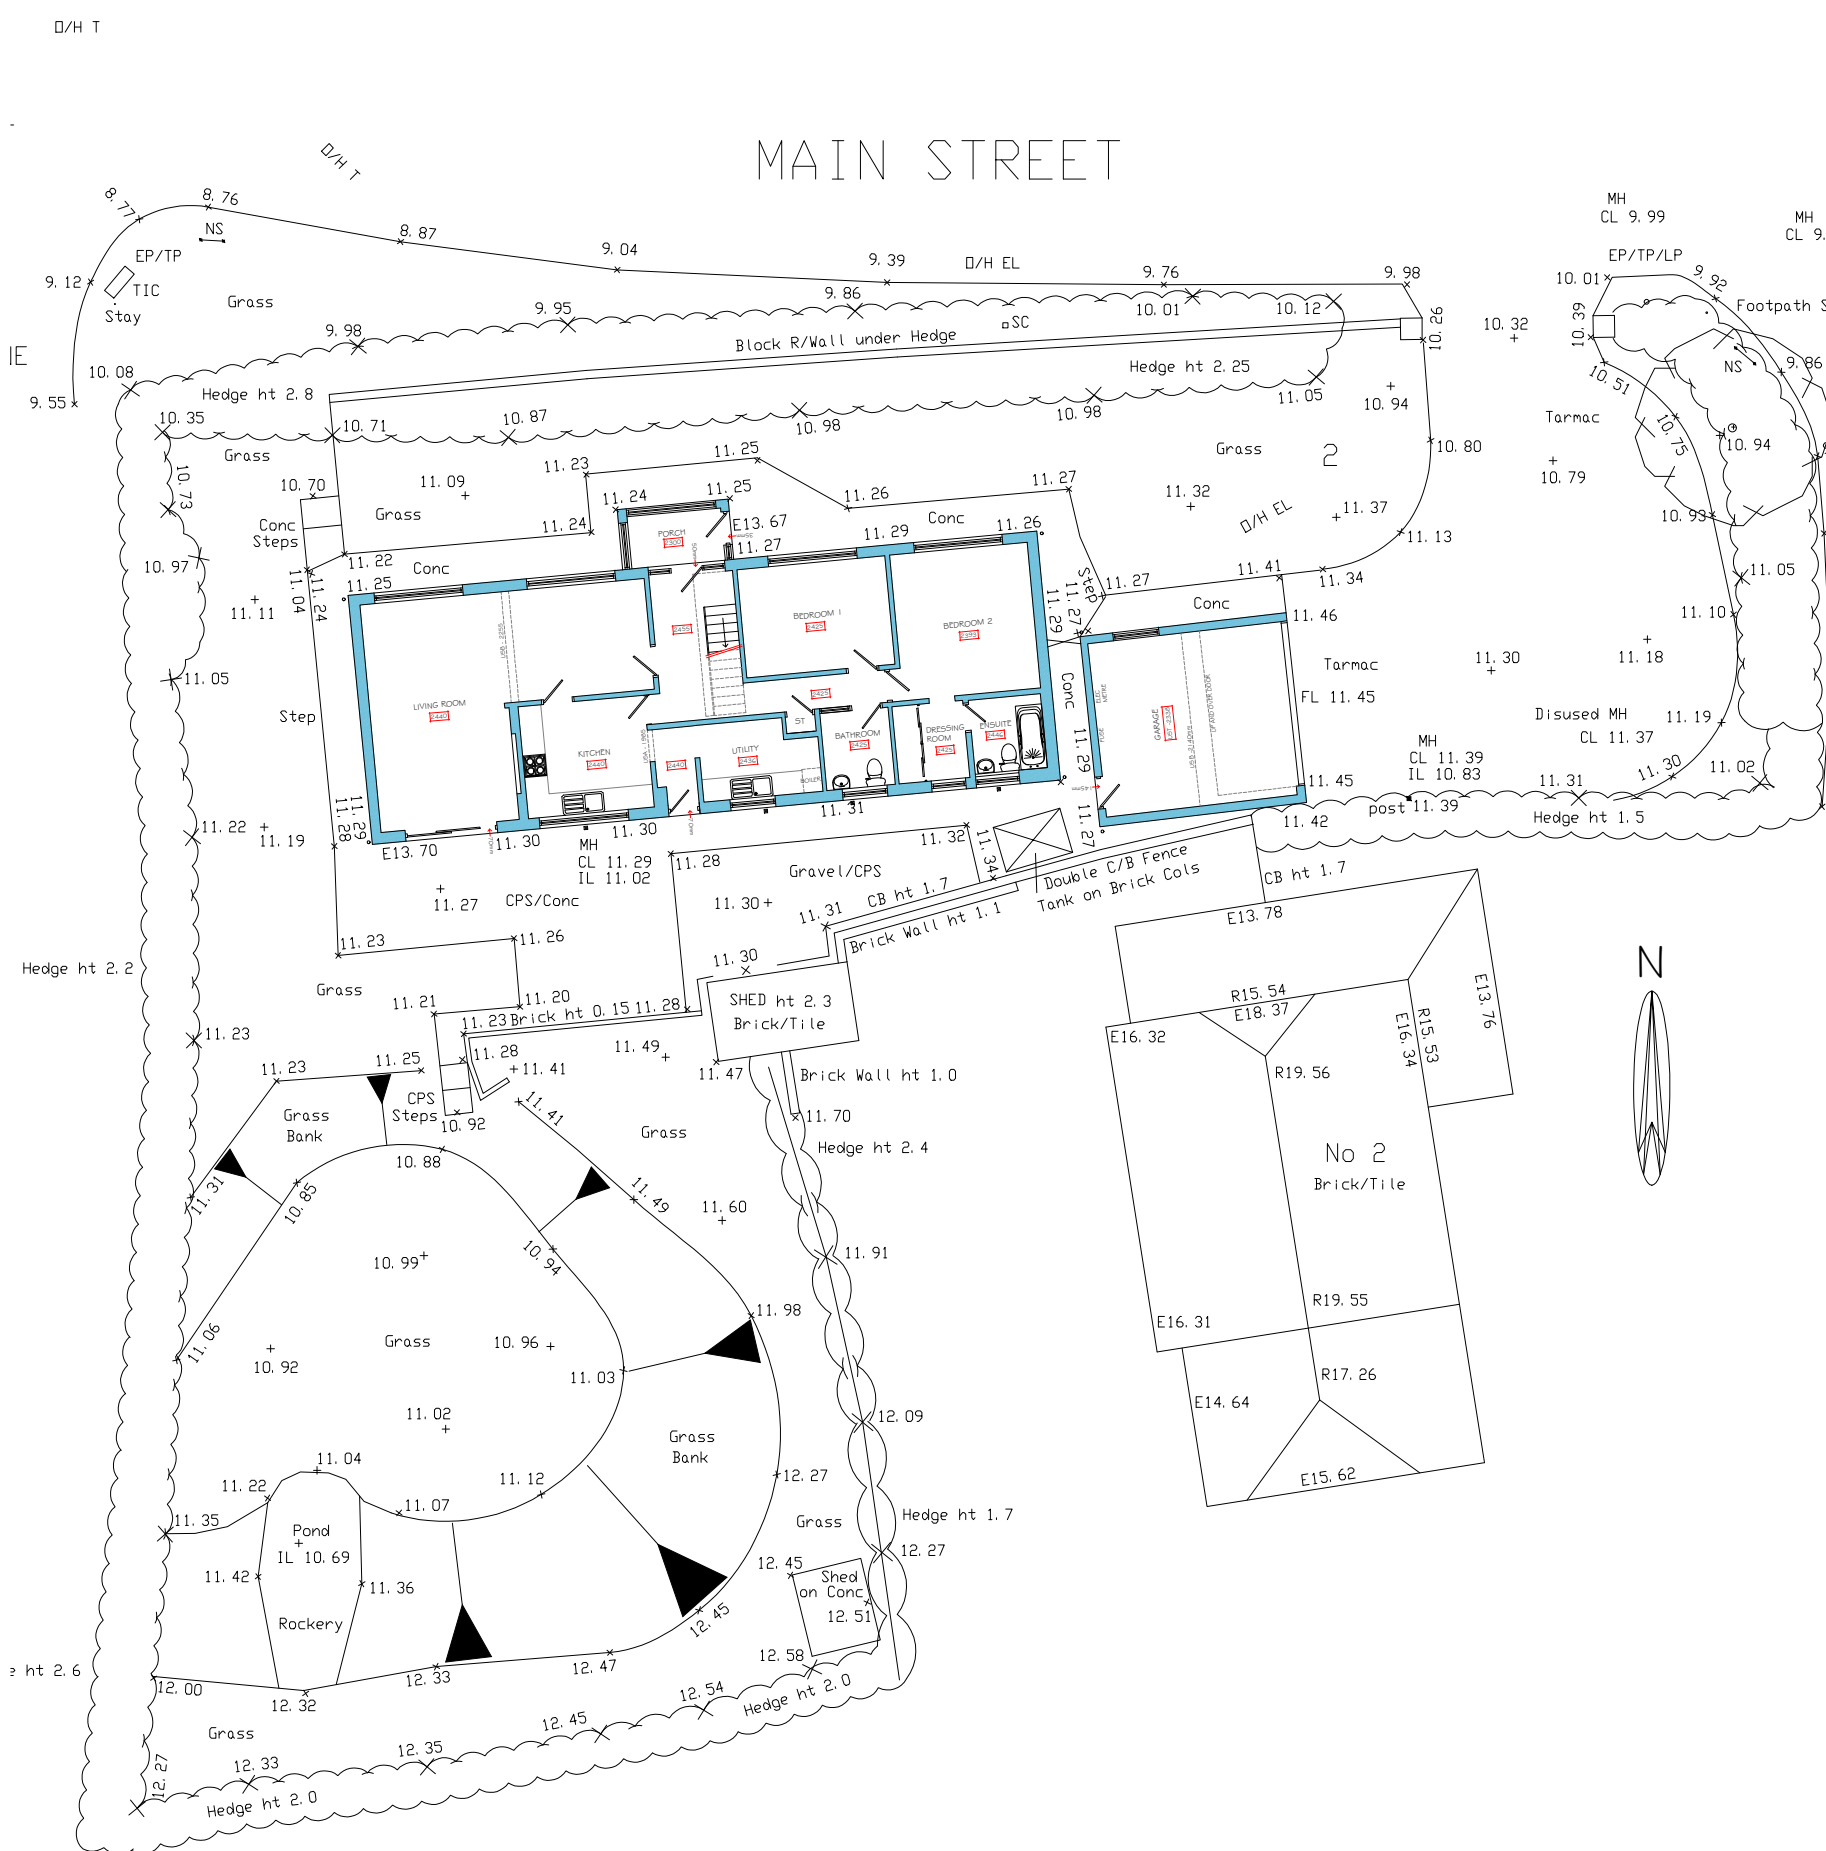


SITE PLAN 1:200

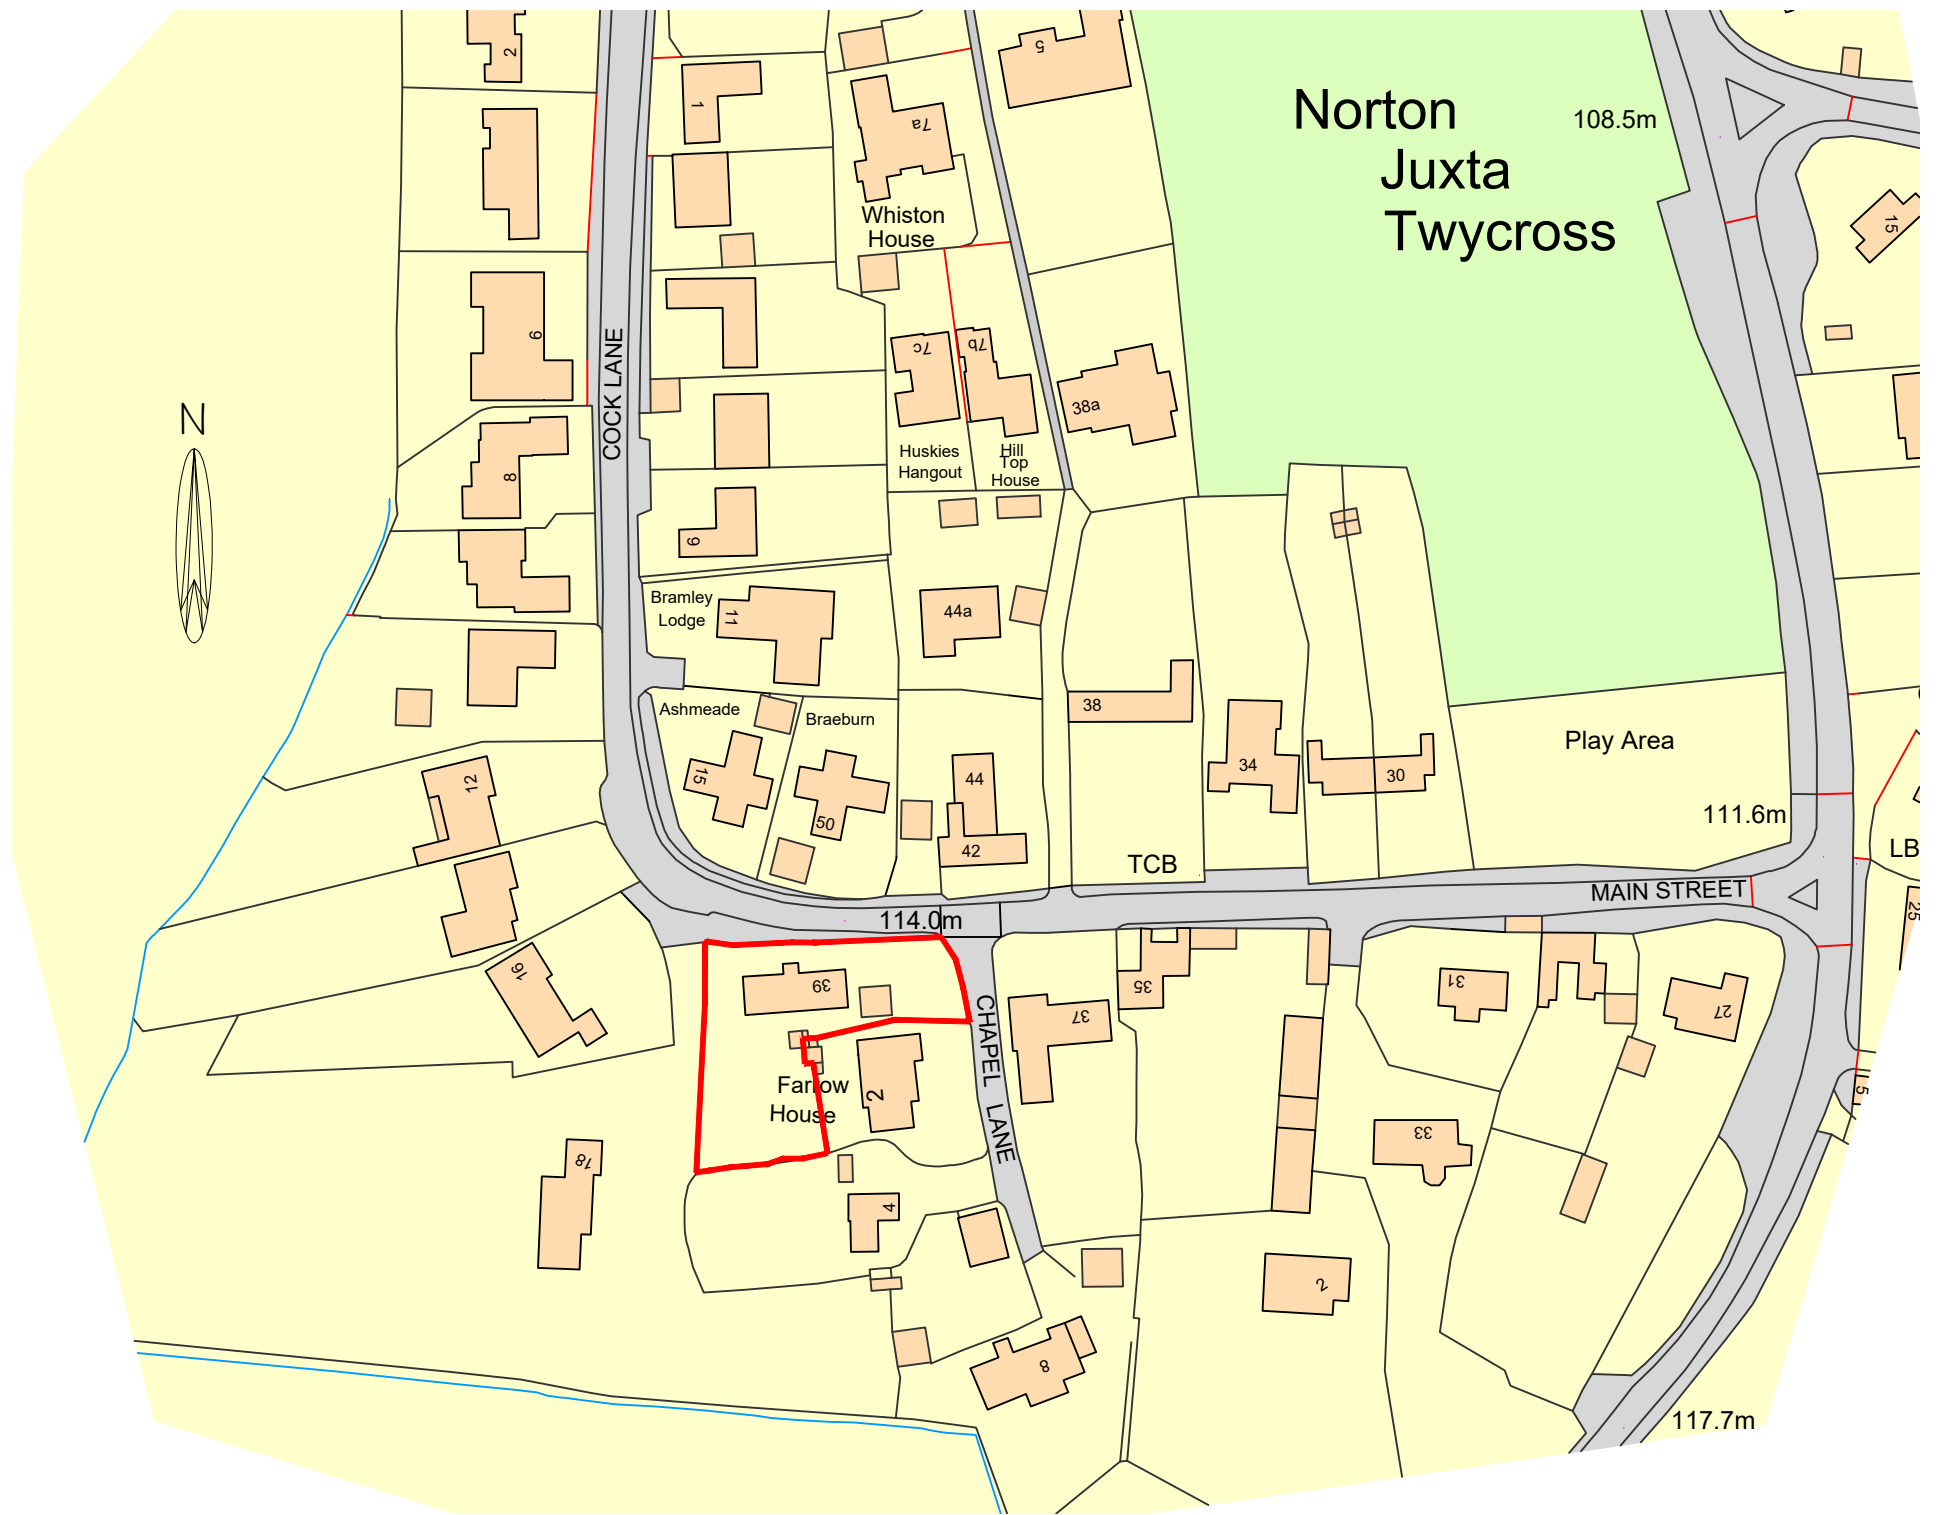

SITE LOCATION PLAN 1:1250

SITE BOUNDARY LOCATION TO BE CONFIRMED BY CLIENT.

DIMENSIONAL SURVEY ONLY FOR THE PURPOSE OF PRODUCING EXISTING PLANS & ELEVATIONS & IS NOT TO BE RELIED UPON FOR DETAILS OF EXISTING STRUCTURE, DRAINAGE & FOUNDATIONS WHICH SHOULD ALL BE CHECKED PRIOR TO WORK COMMENCING BY A SUITABLE SPECIALIST / CONTRACTOR.

 

Project: Proposed Extensions & Alterations
at
Address: 39 Main Street, Norton-Juxta, Twycross, CV9 3QA
Client: Davey & Hobson
Drawing: Existing - Plans, Elevations, Site Plan & Site Location Plan
Job Ref: 1490DH Drawing No: 01
Drawn By: JDK Check By: PJH
Scale: 1:100, 1:200 & 1:1250
Paper Size: A1 Date: 04/02/20

MEMBER OF THE CHARTERED INSTITUTE OF BUILDING
MEMBER OF THE CHARTERED INSTITUTE OF ARCHITECTURAL TECHNOLOGISTS
AFFILIATE MEMBER OF THE ROYAL INSTITUTE OF BRITISH ARCHITECTS