

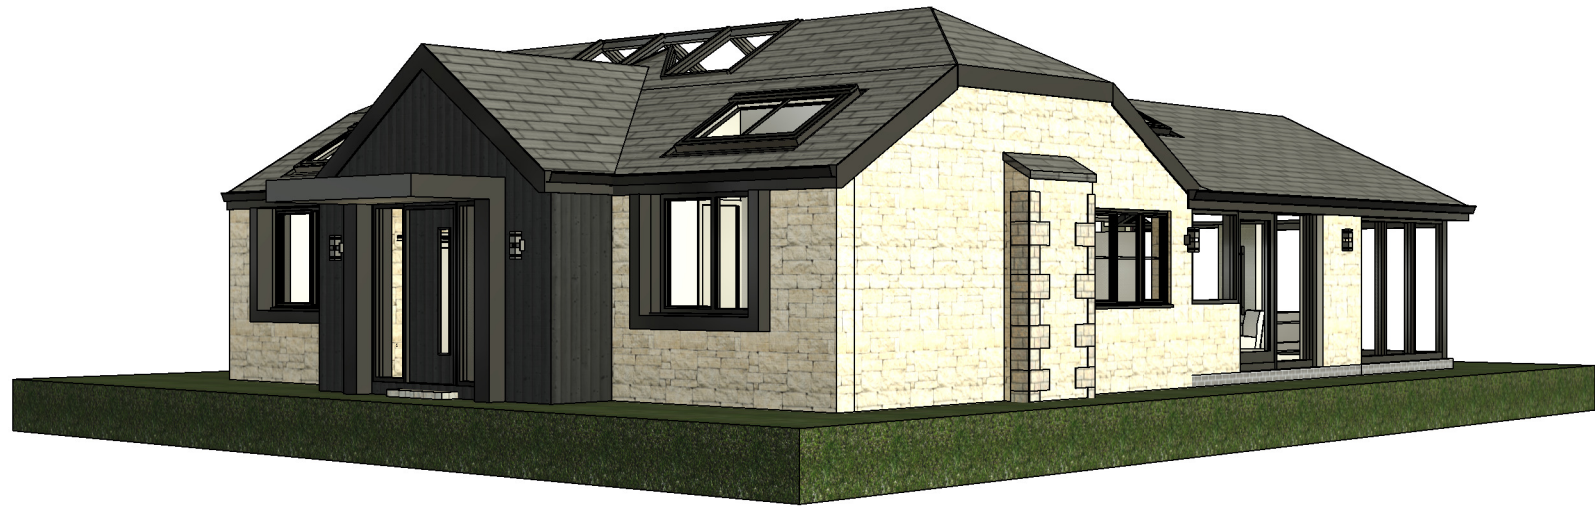


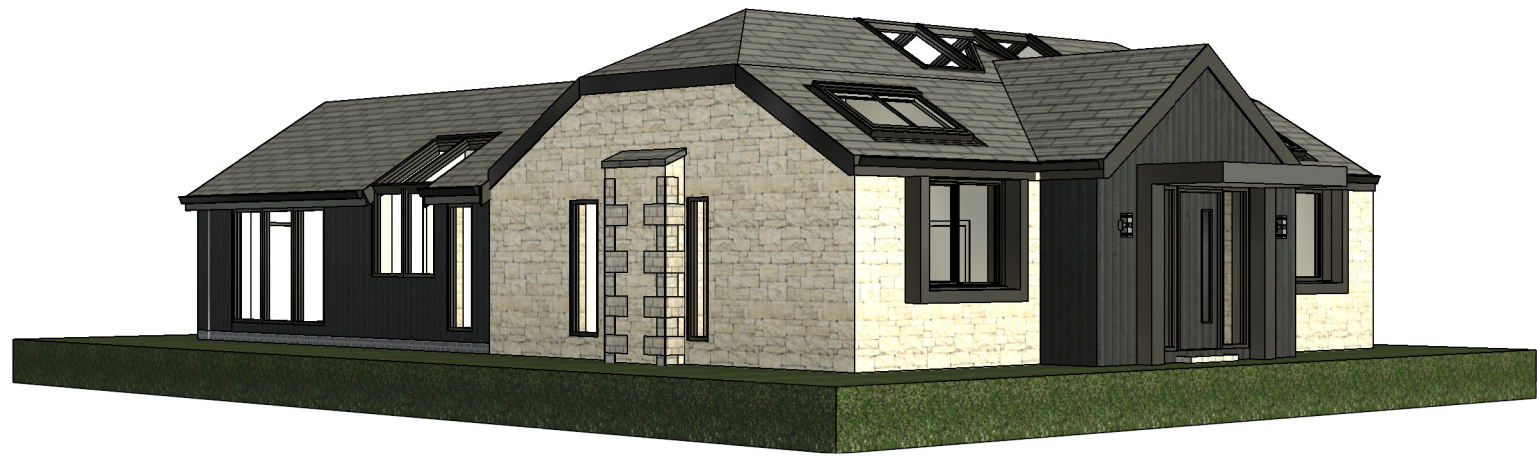

3D VIEWS - SCALE N/A

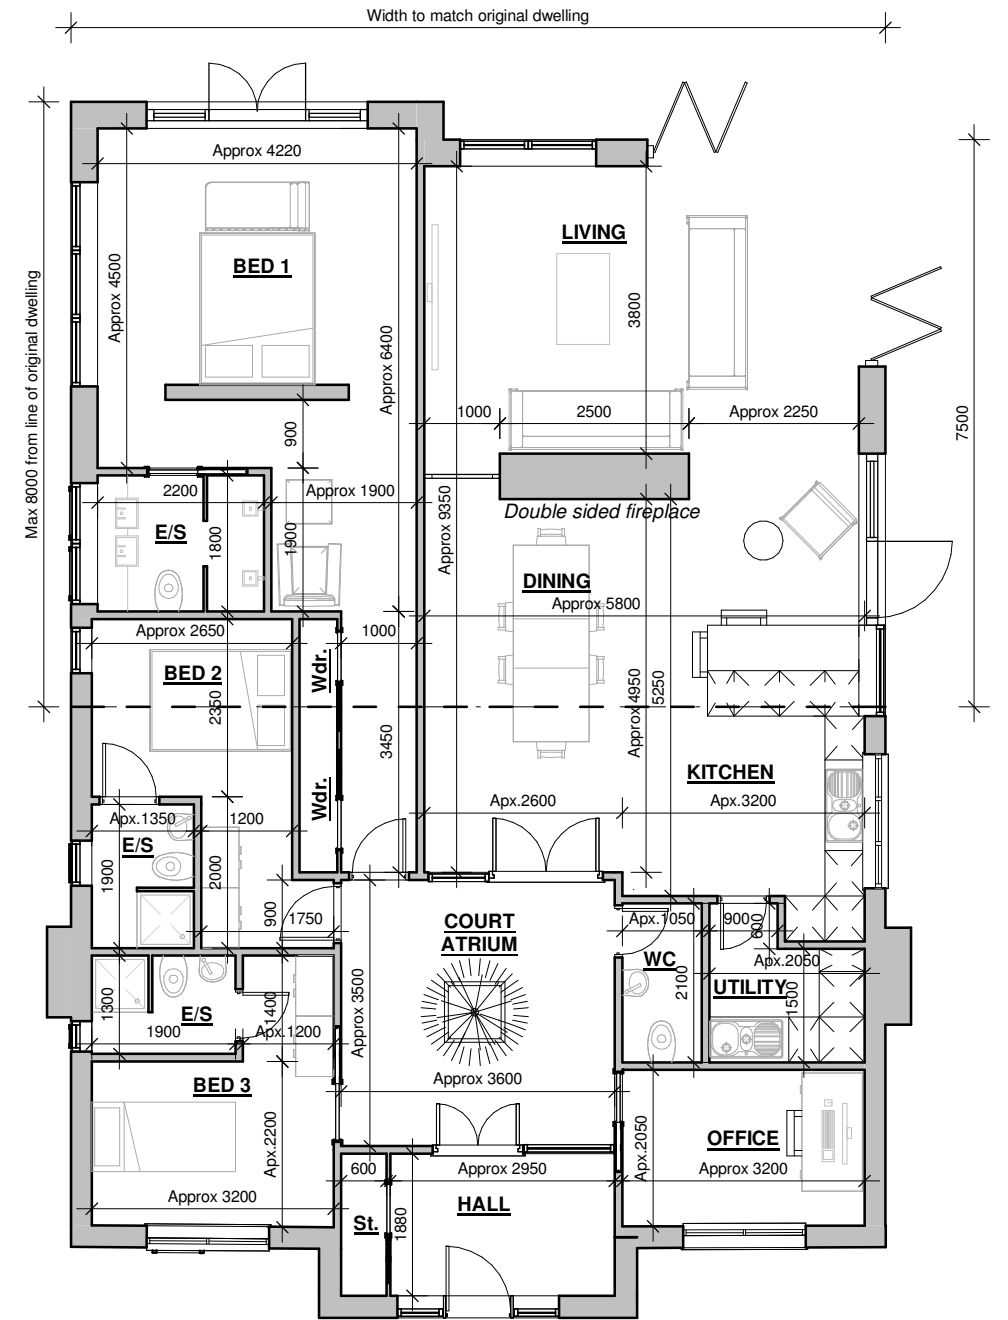

**GROUND FLOOR PLAN
- 1:100**

Client

Talbott and Cockerill

Project

Alterations
The Fulford
Bosworth Road

Scale

As Indicated

Sheet

A3

Job No.

23/85

Date

Nov 2024

Drawing No.

15G

Drawing

Proposed Plan & 3D
Views

Author

CB

Checked by

LW

19 Station Road
Hinckley
Leicestershire
LE10 1AW

Tel: 01455 635 665

www.haywardarchitects.co.uk

THE COPYRIGHT OF THIS DRAWING IS VESTED IN HAYWARD ARCHITECTS LTD.
REPRODUCTION IN ANY FORM, EITHER IN WHOLE OR IN PART IS FORBIDDEN WITHOUT THE PRIOR WRITTEN PERMISSION
OF THE COPYRIGHT HOLDER. DO NOT SCALE FROM DRAWING AND ONLY FIGURED DIMENSIONS ARE TO BE USED

Drawing Status

Sketch

HAYWARD

architects