



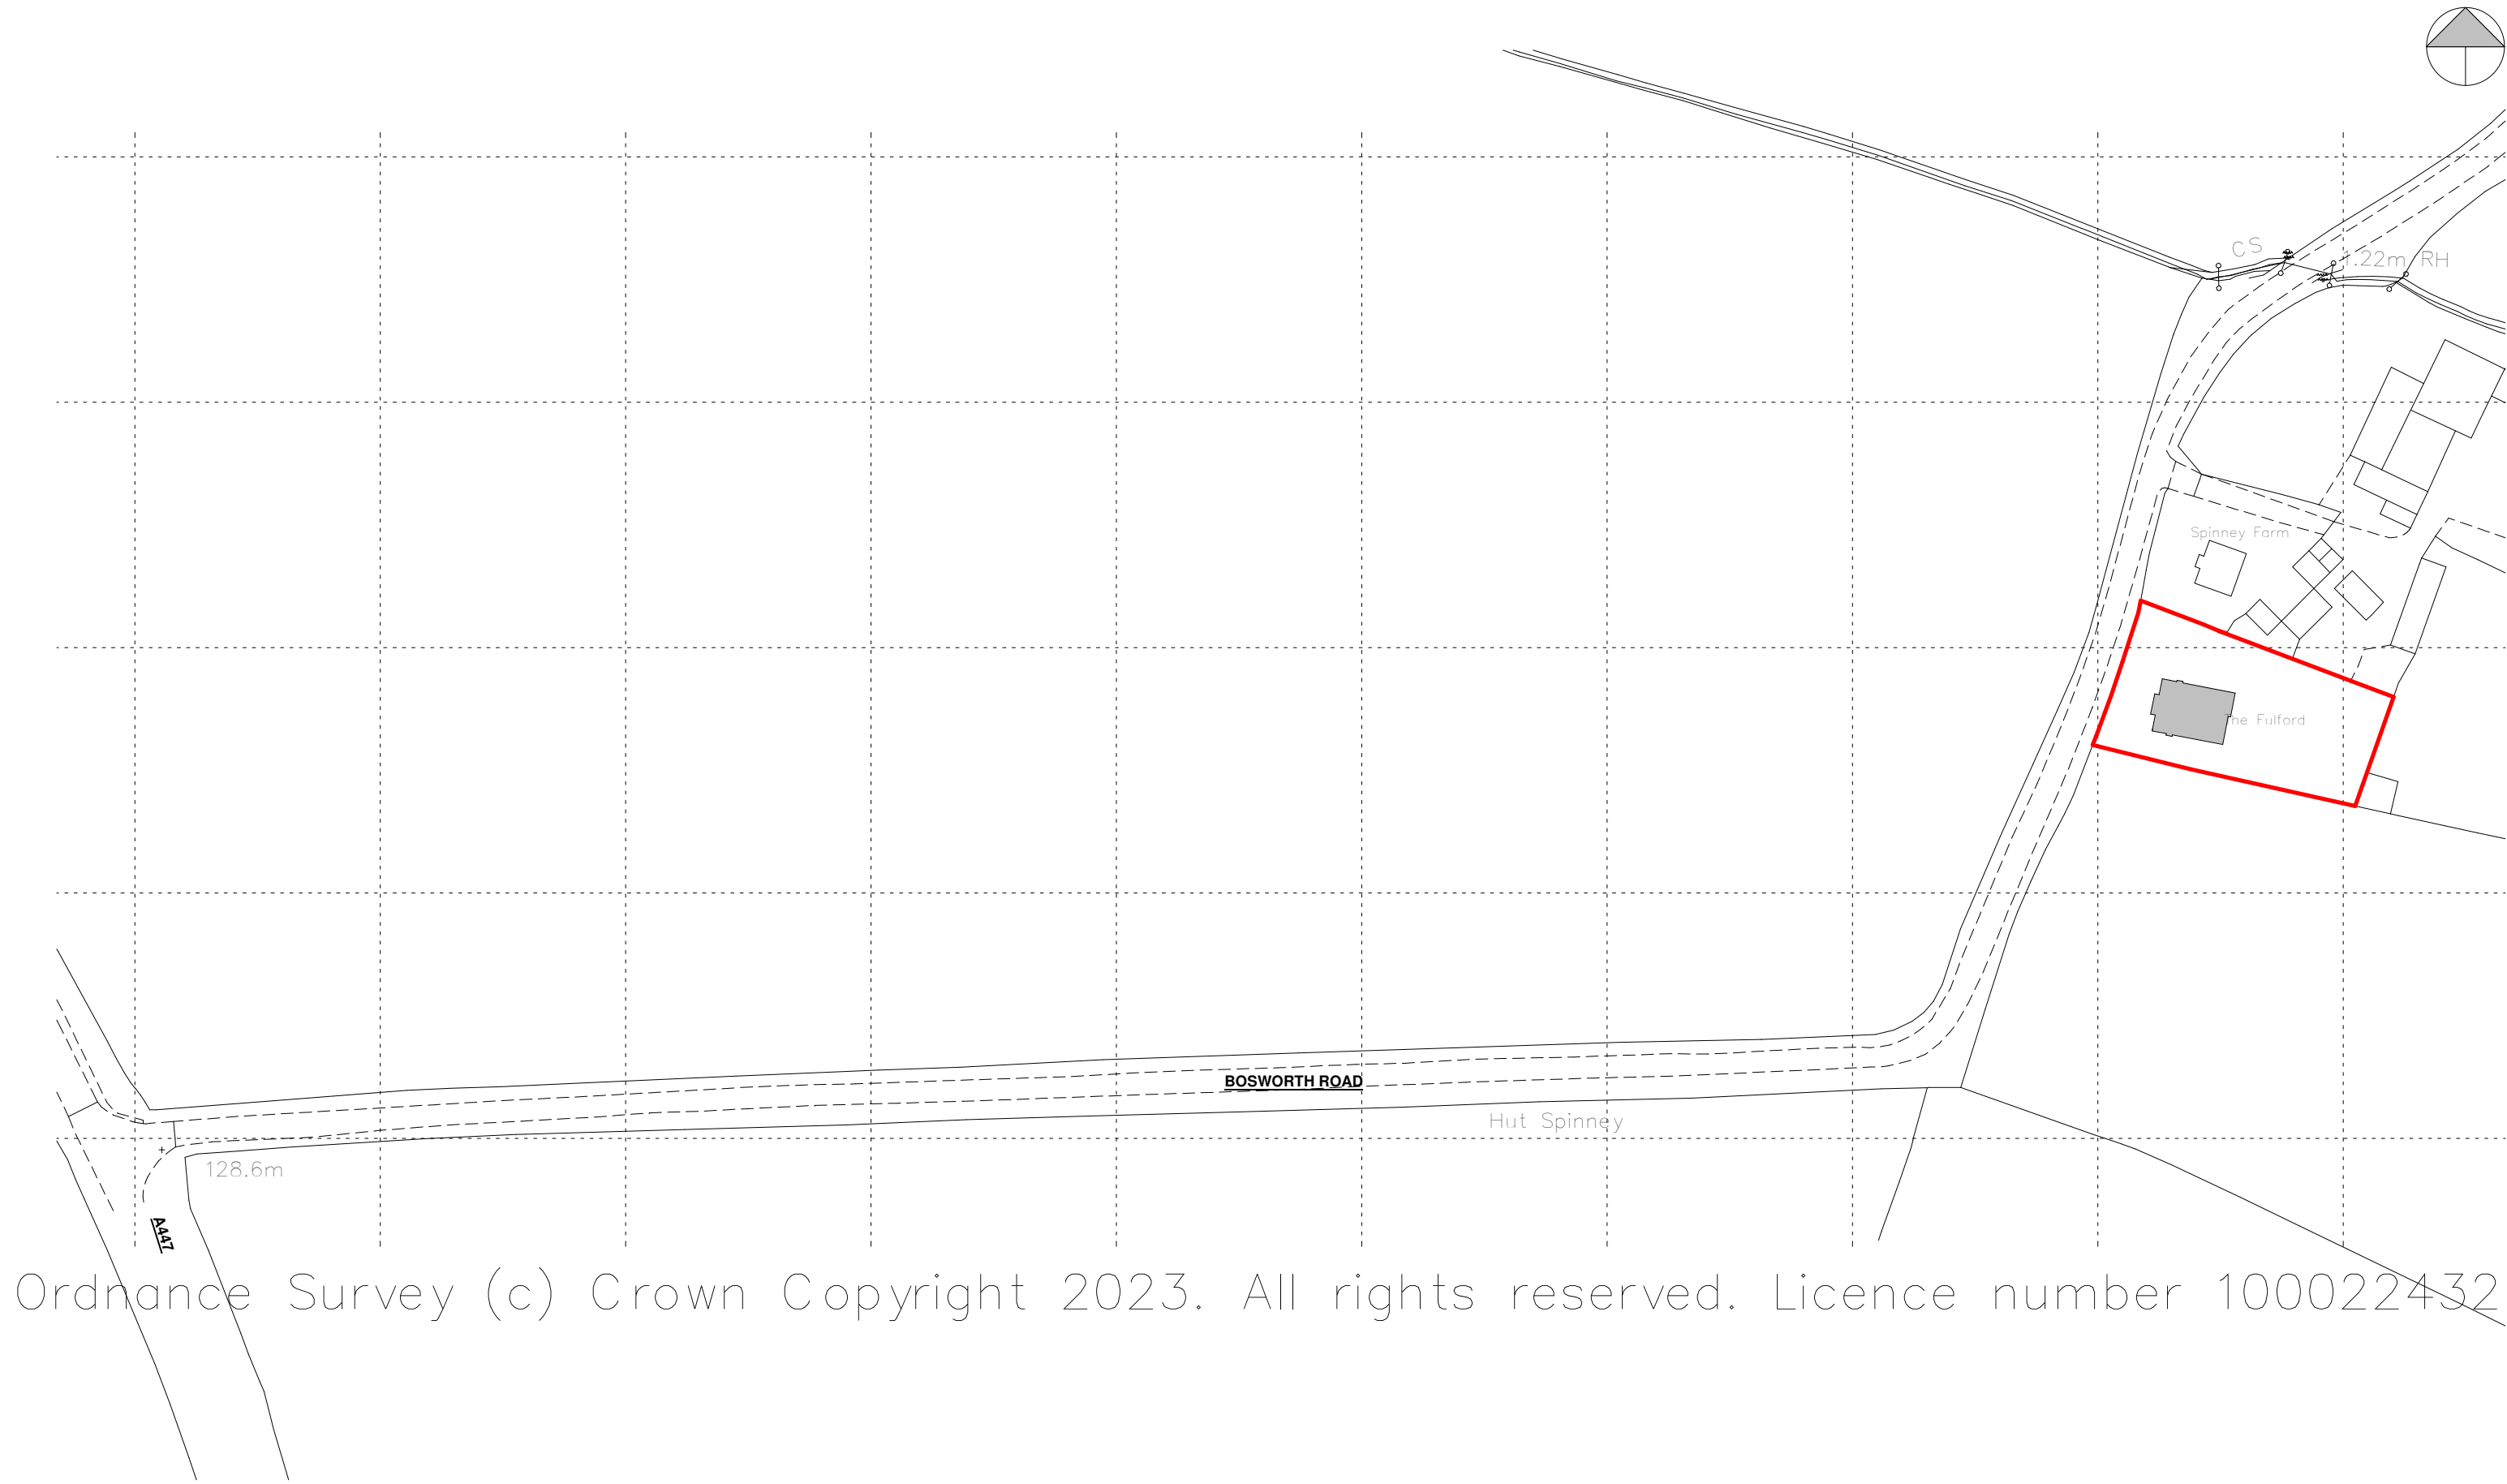


Ordnance Survey (c) Crown Copyright 2023. All rights reserved. Licence number 100022432

PROPOSED SITE LOCATION PLAN - 1:1250

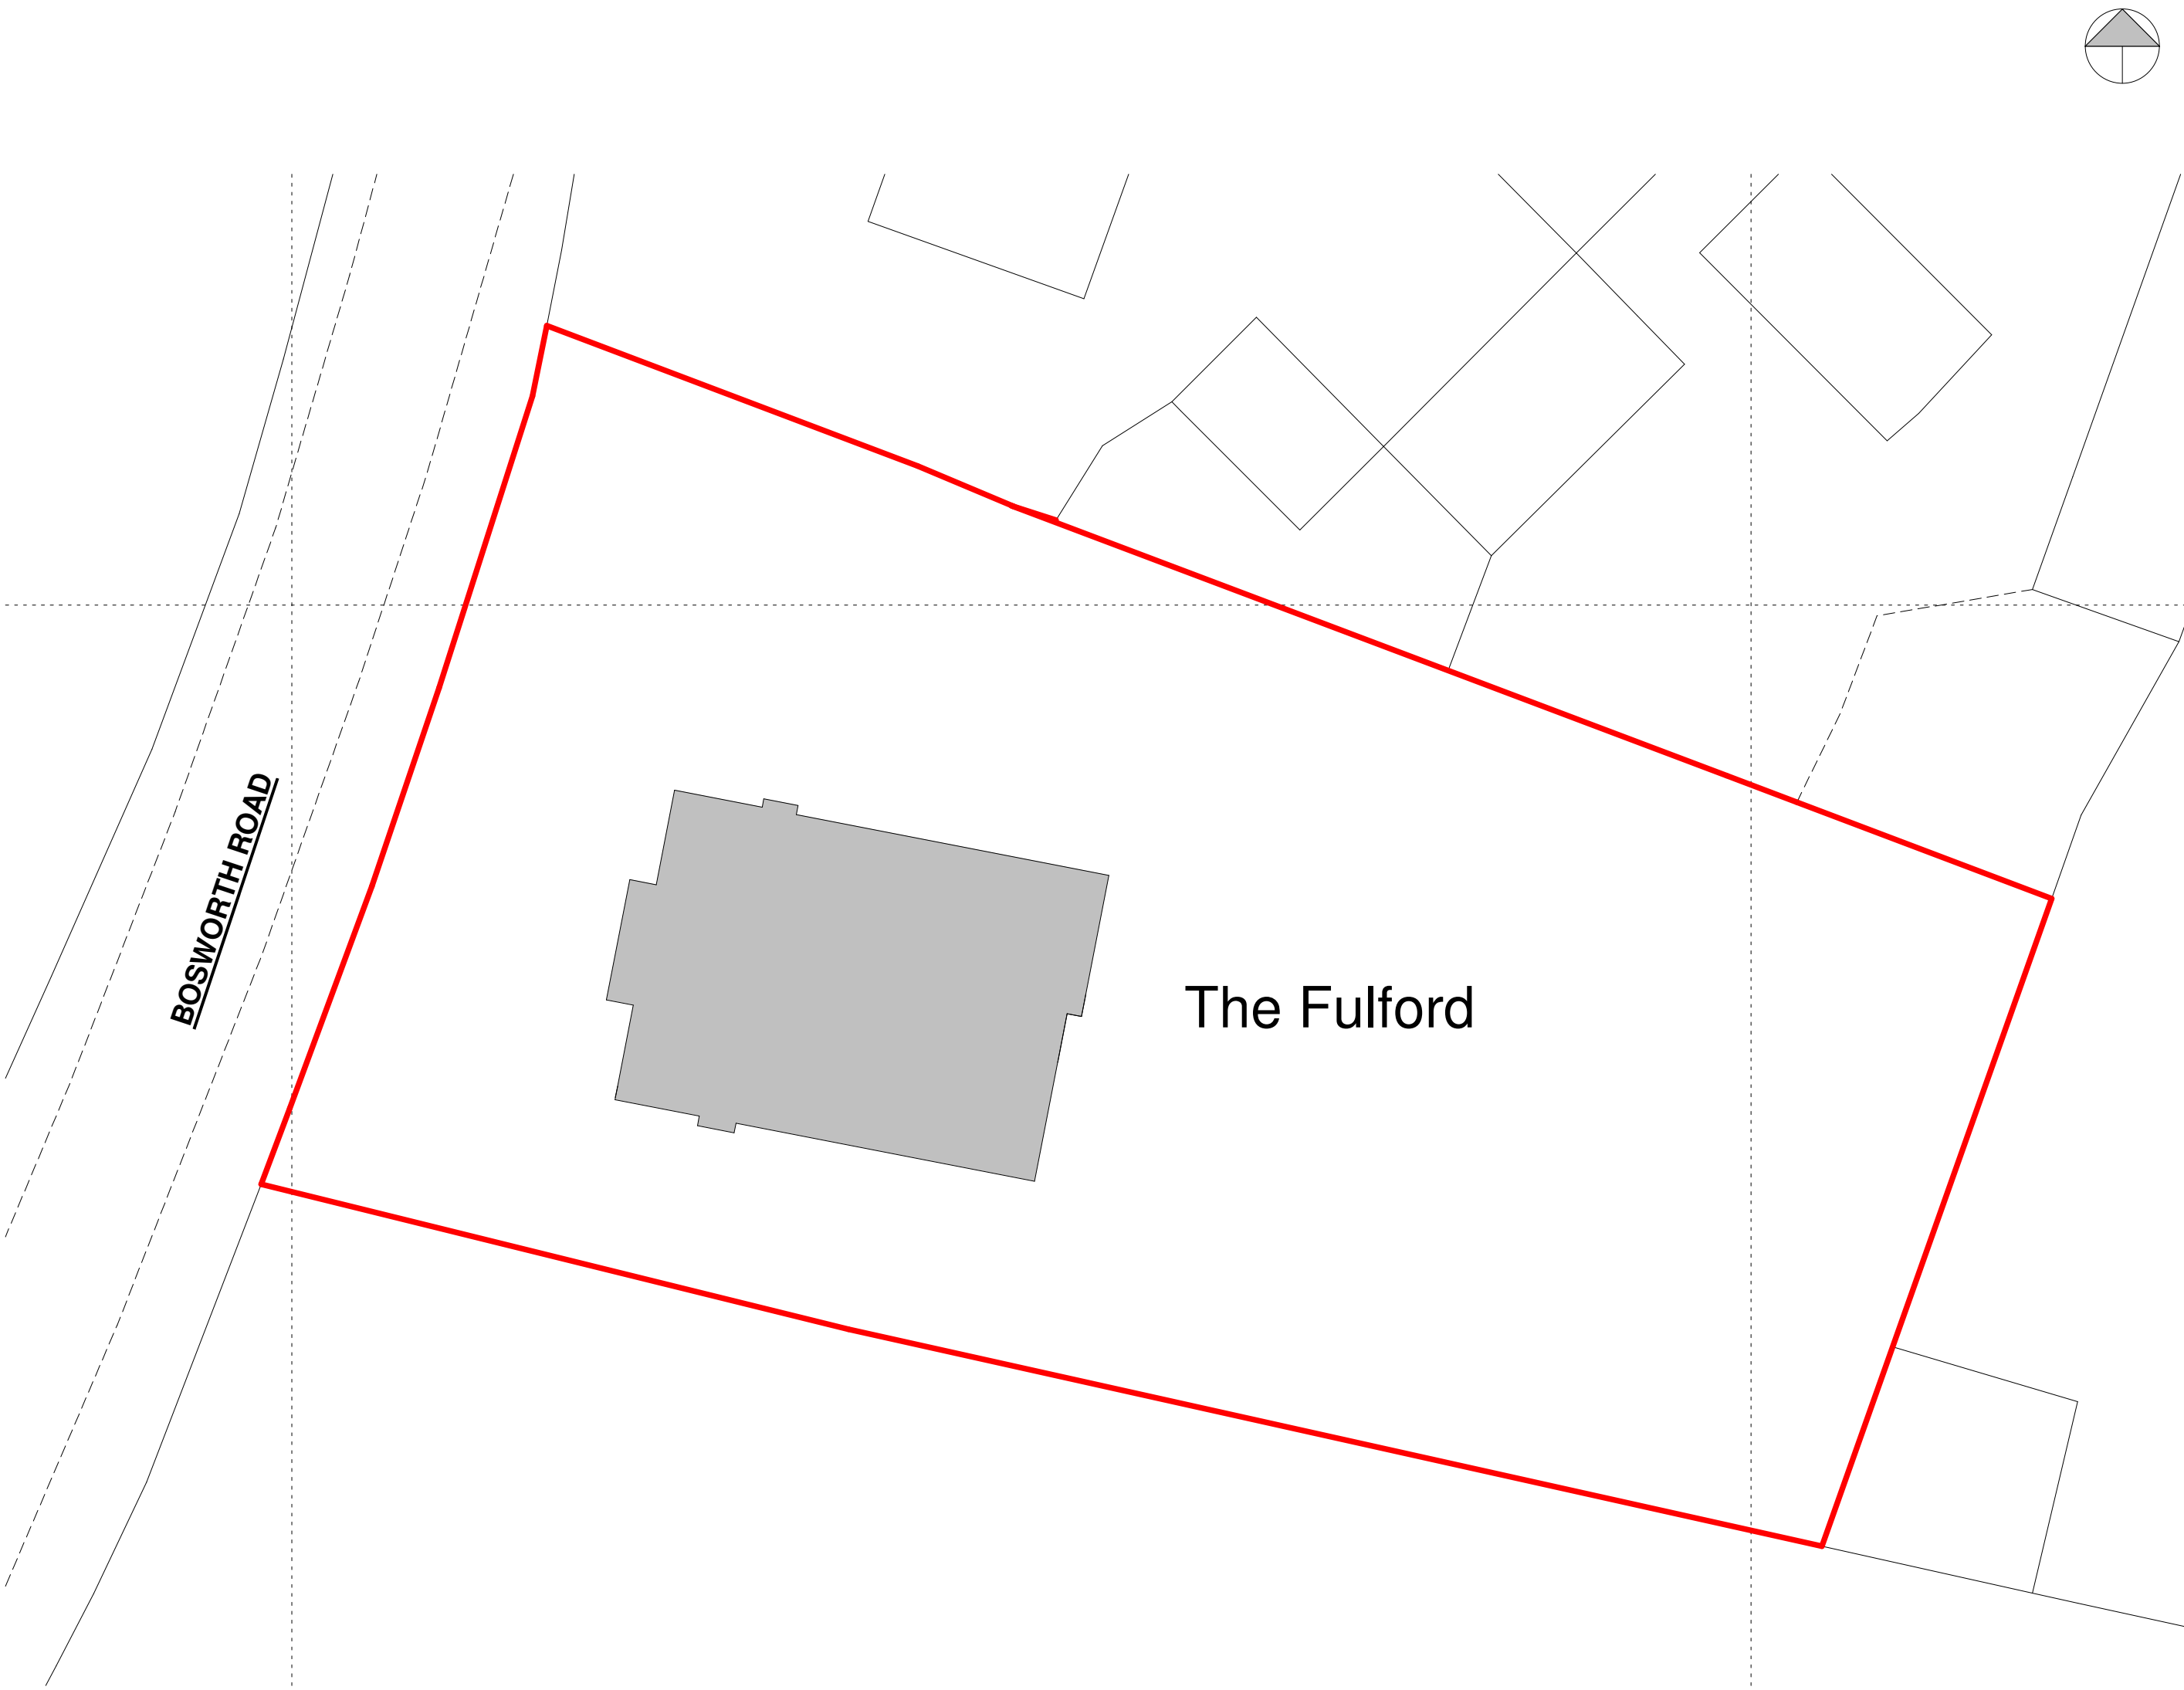

PROPOSED SITE PLAN - 1:200

 

SCALE BAR - 1:200



SCALE BAR - 1:1250

Client Talbott and Cockerill		HAYWARD architects 19 Station Road Hinckley Leicestershire LE10 1AW Tel: 01455 635 665 www.haywardarchitects.co.uk	
Project Title Alterations The Fulford Bosworth Road			
Drawing Title Proposed Site Plans			
Scale: As Indicated	Date: May 2025	Sheet A1	Job No. 23/85
Author CB	Checked by LW		
		Status Planning	