


DO NOT SCALE

No	Note
1.	Do not scale.
2.	All dimensions in mm unless indicated.

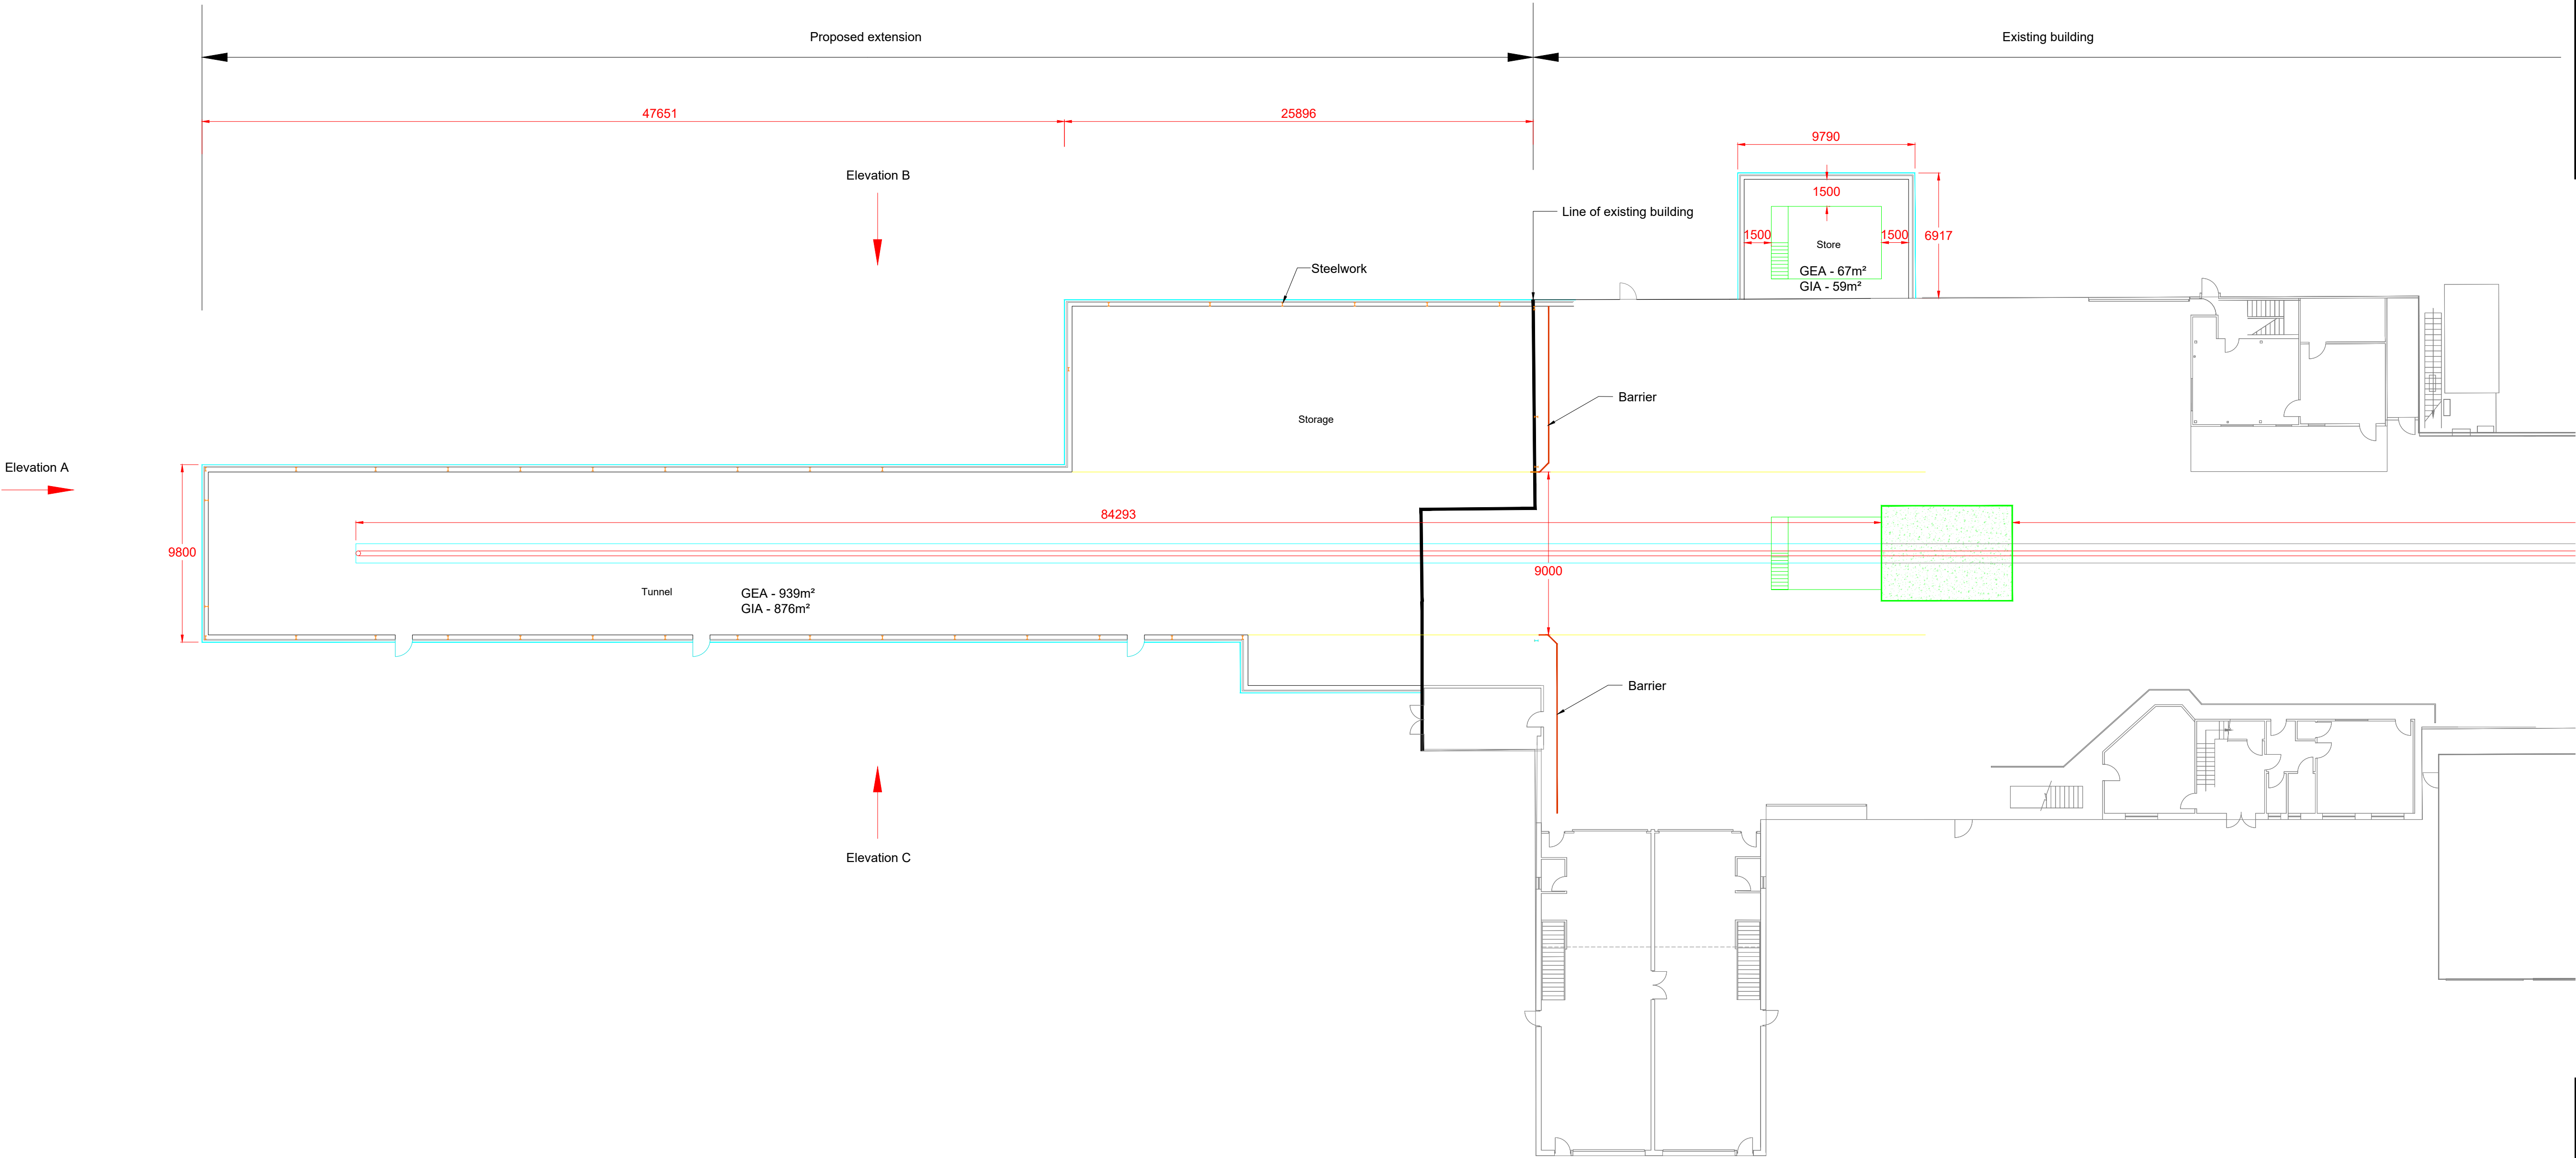

A	MH	17/05	GIA Added	Chk'd
Rev	By	Date	Description	Chk'd
 MIRA ESTATES MANAGEMENT © Copyright HORIBA-MIRA Ltd 2015 Walling Street Nuneaton Warwickshire CV10 0TU England TEL +44 (0)24 7635 5000 FAX +44 (0)24 7635 8000				
Project: FACILITY UPGRADE				
Drawing Title: GROUND FLOOR PLAN				
A1				
Drawn	Chk'd	Appd	Status	Date
KC	MH		Information	Feb 2023
Project No: 2023-001-FE			Scale @ A1 1:200	
Drawing No: 1228475/SK/01				Rev