


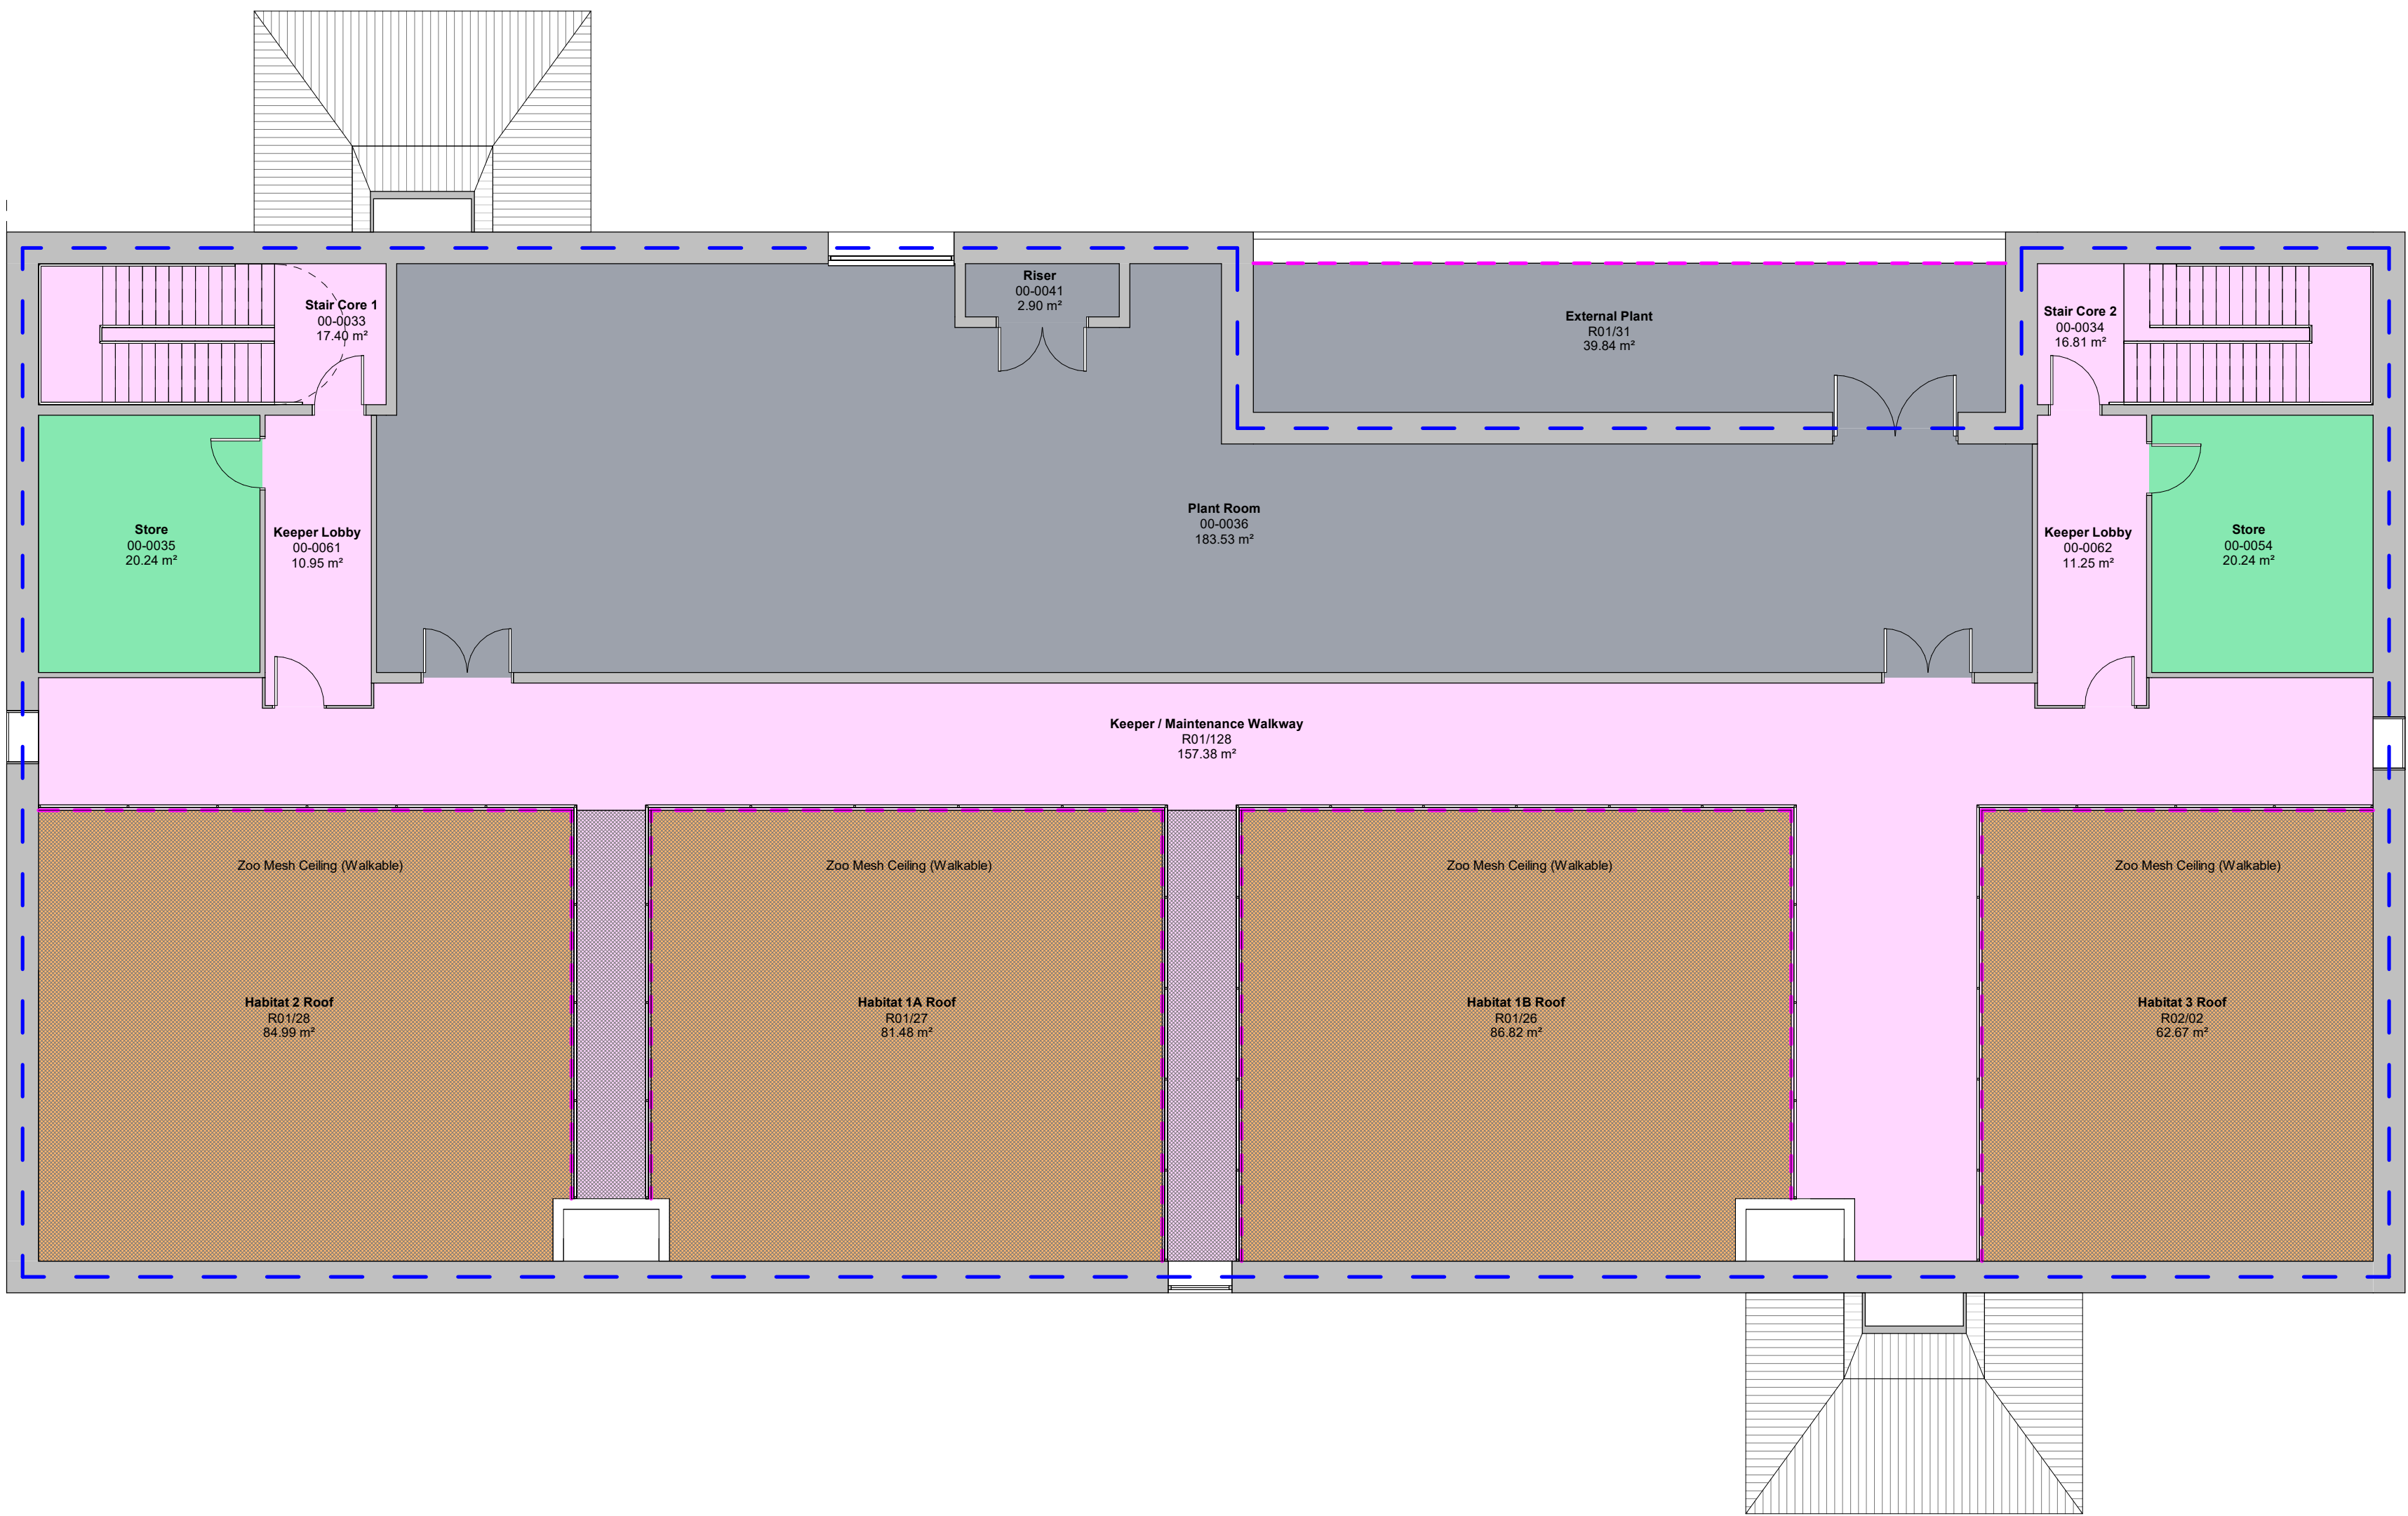

Notes
Check all dimensions on site. Do not scale from this drawing
Report any discrepancies and omissions to HLM Architects
This Drawing is Copyright ©

Airtightness / Thermal Line

Zone Key	
	Dens
	Habitats
	Keeper Access Areas
	Planter
	Research
	Stores
	Visitor Corridor
	Vivarium
	Plant Areas

P09	ISSUE FOR SECTION 73 APPLICATION	19.07.2024	KW	JH
P08	AMENDED STAGE 3 ISSUE	17.11.2023	AB	BK
P07	STAGE 3 ISSUE	20.10.2023	AB	BK
P06	PLANNING ISSUE	25.09.2023	KW	KB
P05	ISSUE FOR CONSULTANT REVIEW AND CO-ORDINATION	15.09.2023	KW	BK
P04	ISSUE FOR TZ COMMENTS	11.09.2023	KW	KB
P03	ISSUED FOR INCLUSION WITH EMPLOYERS REQUIREMENTS, DRAWING NUMBER CHANGED	18.08.2023	AB	KW
P02	UPDATED AS PER COMMENTS RECEIVED FROM TZ 14/12/2022	12.01.2023	AB	JH
P01	STAGE 2 ISSUE	05.12.2022	AB	JH
Rev	Description	Date	By	Chk

Revisions Suitability

Project S3 REVIEW AND COMMENT

11-1567-01 Twycross Zoo

Client

Twycross Zoo

Title

PROPOSED SECOND FLOOR PLAN - ORANGUTAN HABITAT

Drawing No. Revision


TWZ-HLM-03-02-DR-A-00102 P09

Scale Drawn

1 : 100 @A1 KW

Date Checked

02.12.2022 JH

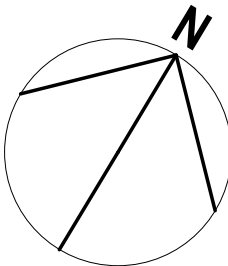

© HLMArchitects
2nd Floor
The Ruskin Building
Tudor Square
Sheffield S1 2LA

www.hlmarchitects.com
T. +44 (0) 114 263 9600
F. +44 (0) 114 263 9650
sheffield@hlmarchitects.com

1:500 1:100 50 M 10 M