


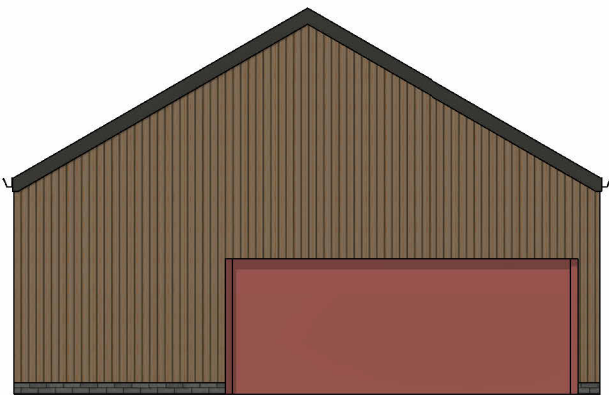

Front Elevation




Side Elevation



Rear Elevation



Side Elevation

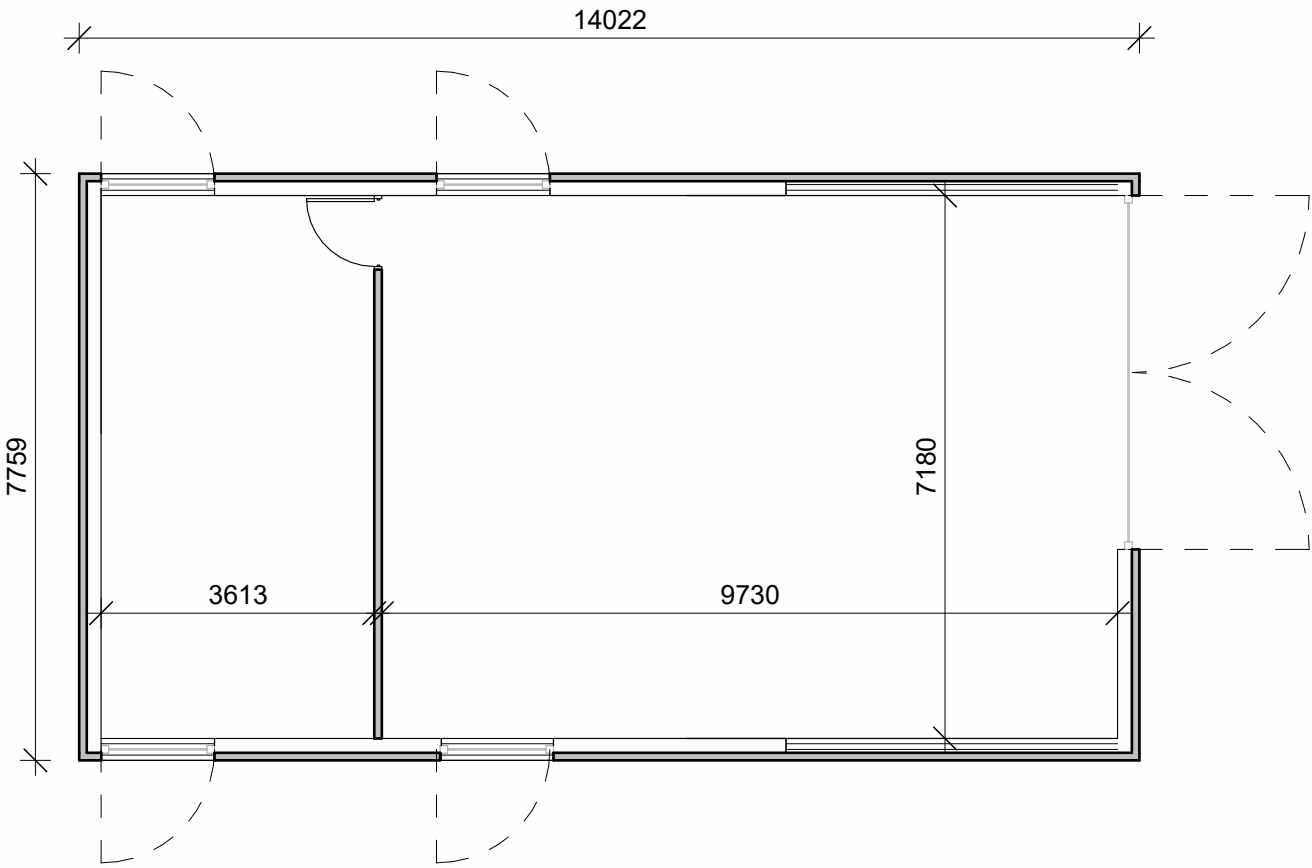

Floor Plan



Client Mr Josh Harrison			
Project Proposed barn conversion Wykin House Farm Wykin	Scale 1:100	Sheet A3	Job No. 24/66
	Date June 2024		Drawing No. PL02 A
Drawing As Existing	Author MO	Checked by LW	
THE COPYRIGHT OF THIS DRAWING IS VESTED IN HAYWARD ARCHITECTS LTD. REPRODUCTION IN ANY FORM, EITHER IN WHOLE OR IN PART IS FORBIDDEN WITHOUT THE PRIOR WRITTEN PERMISSION OF THE COPYRIGHT HOLDER. DO NOT SCALE FROM DRAWING AND ONLY FIGURED DIMENSIONS ARE TO BE USED			Drawing Status Existing Barn

HAYWARD
architects

19 Station Road
Hinckley
Leicestershire
LE10 1AW

Tel: 01455 635 665
www.haywardarchitects.co.uk