





Existing Front Elevation

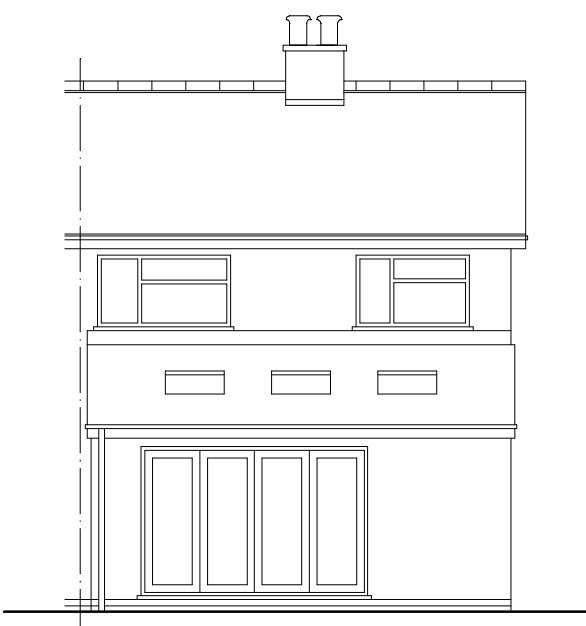

Existing Rear Elevation

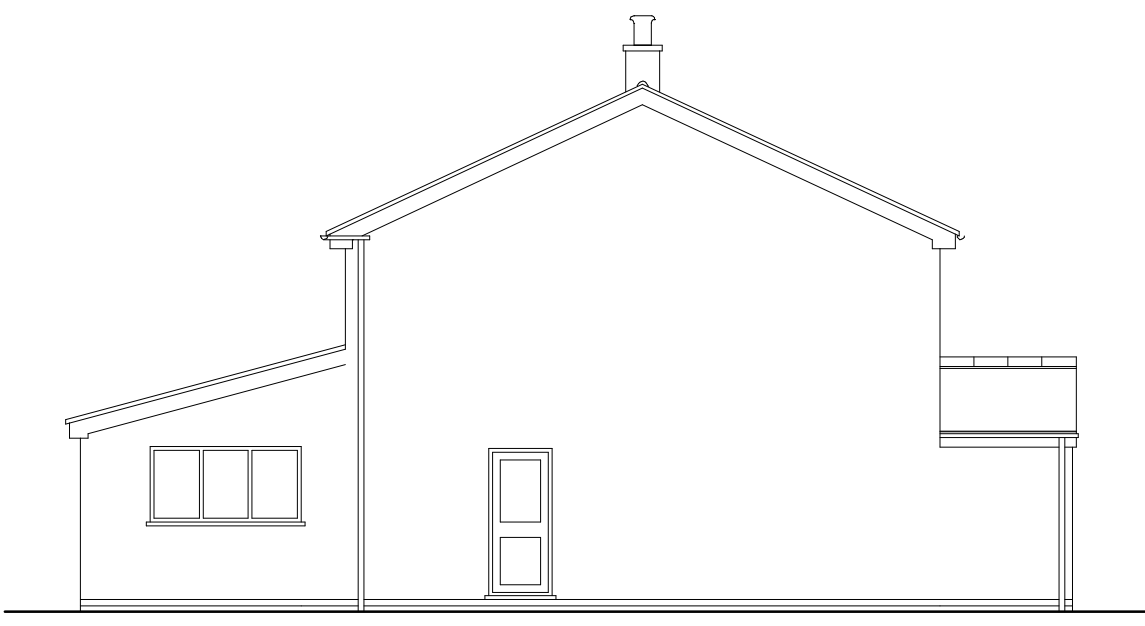


Existing Elevation To Garden




Proposed Front Elevation




Proposed Rear Elevation

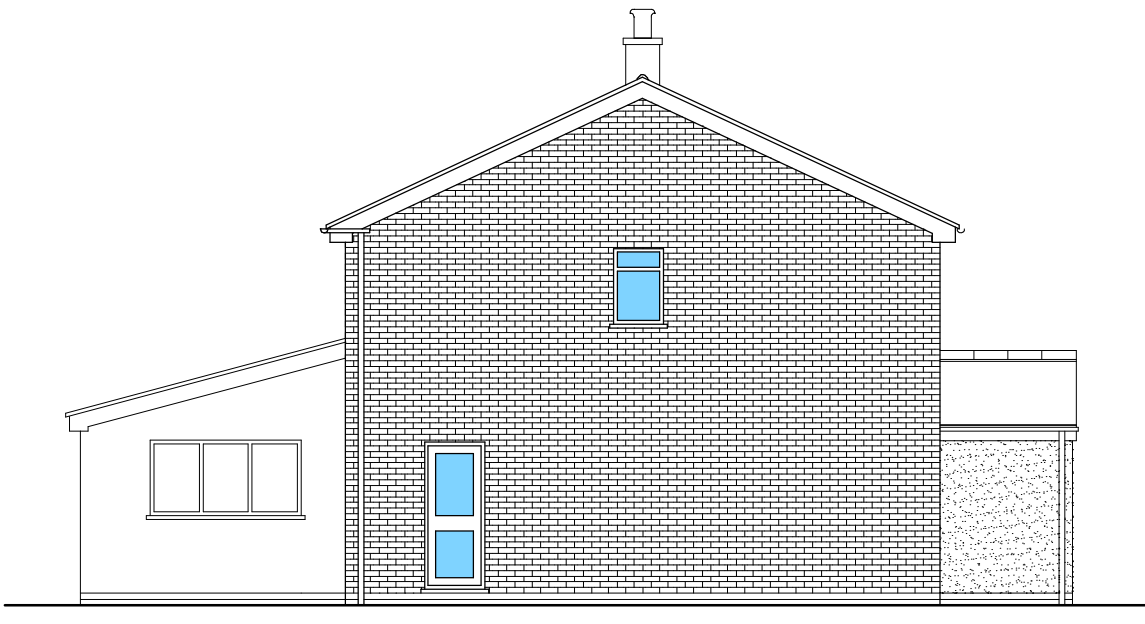

Proposed Elevation To Garden

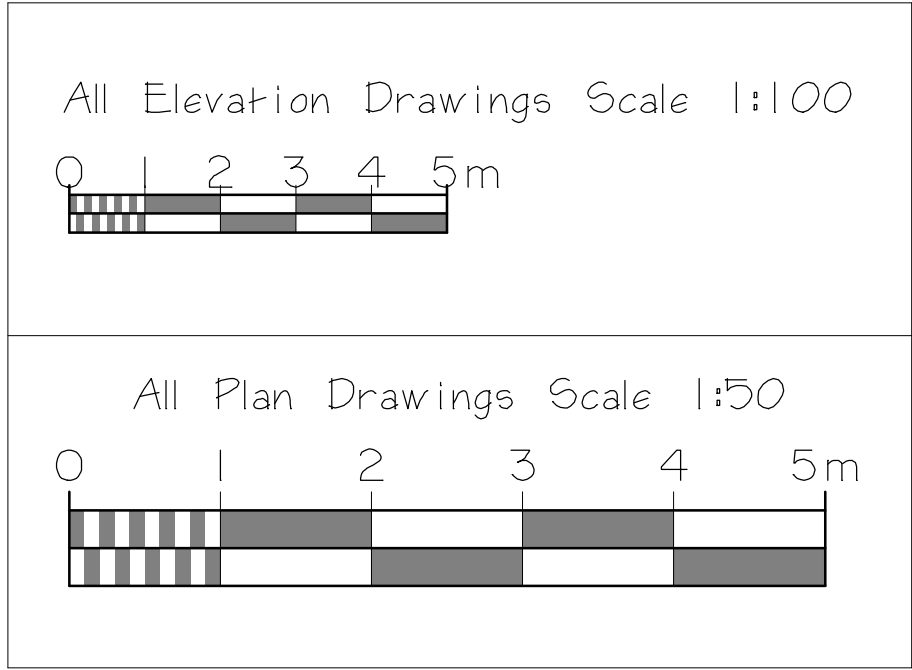


Scale Bars

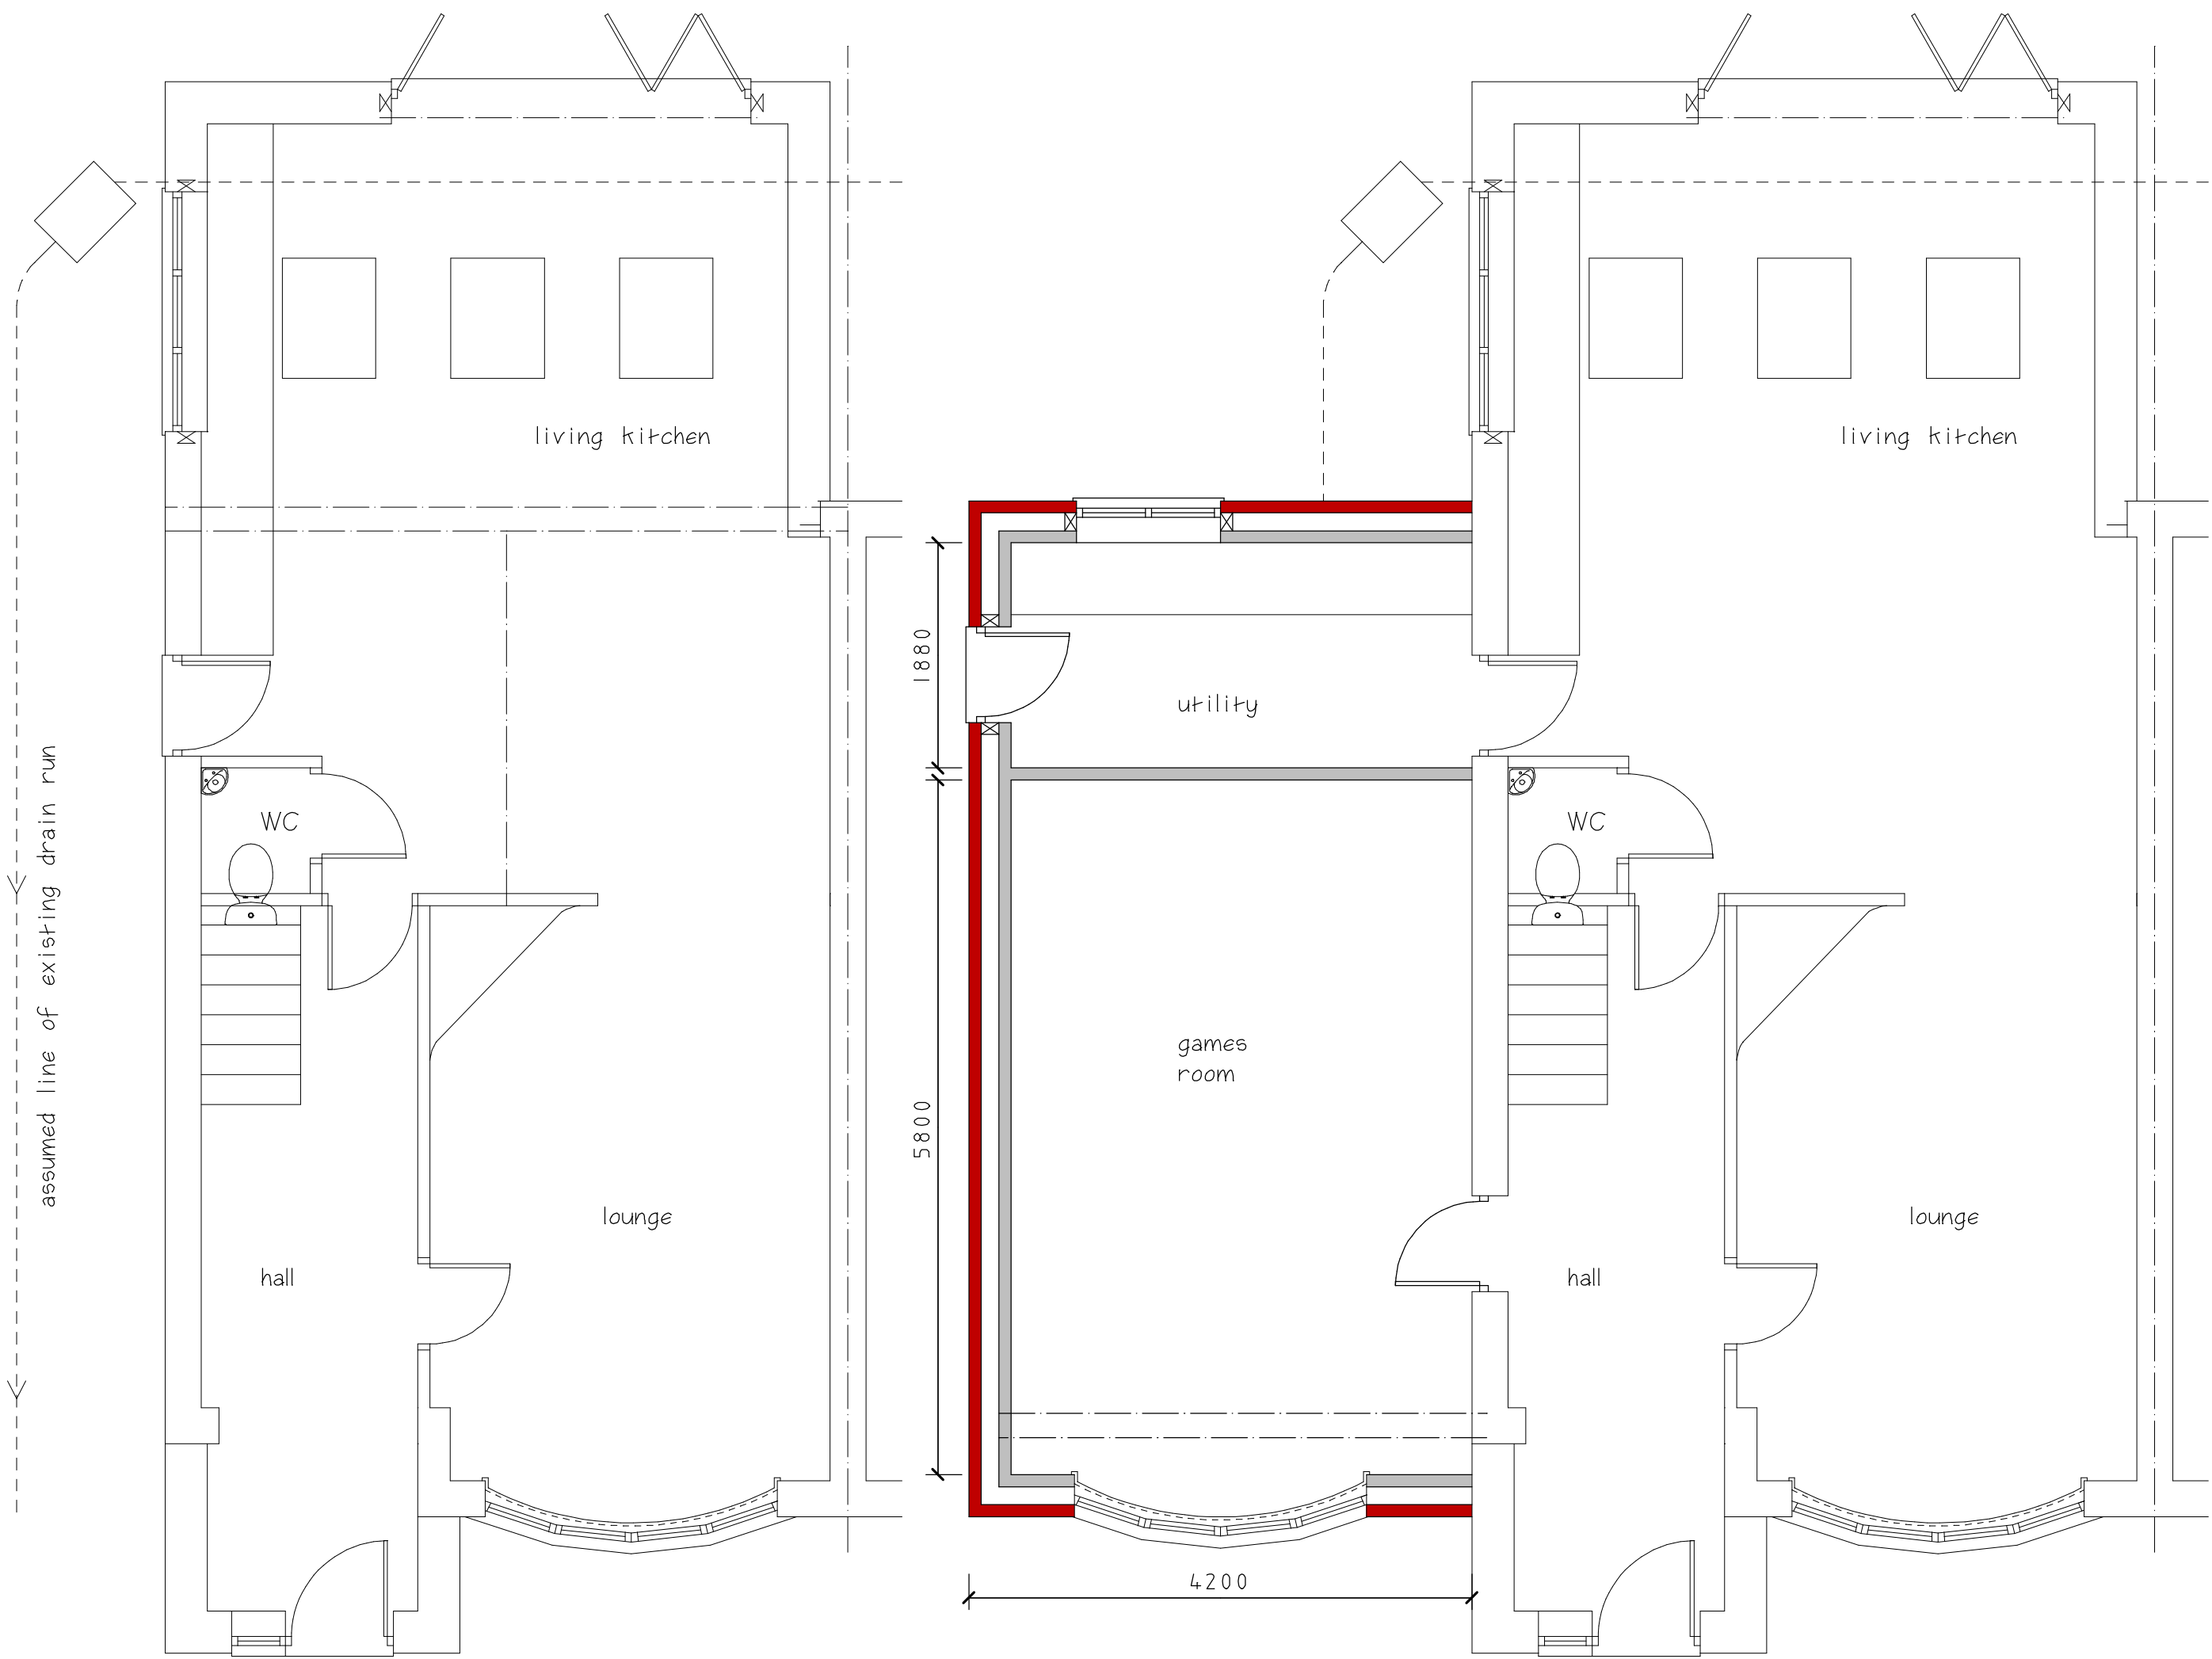


Existing Ground Floor Plan

Proposed Ground Floor Plan

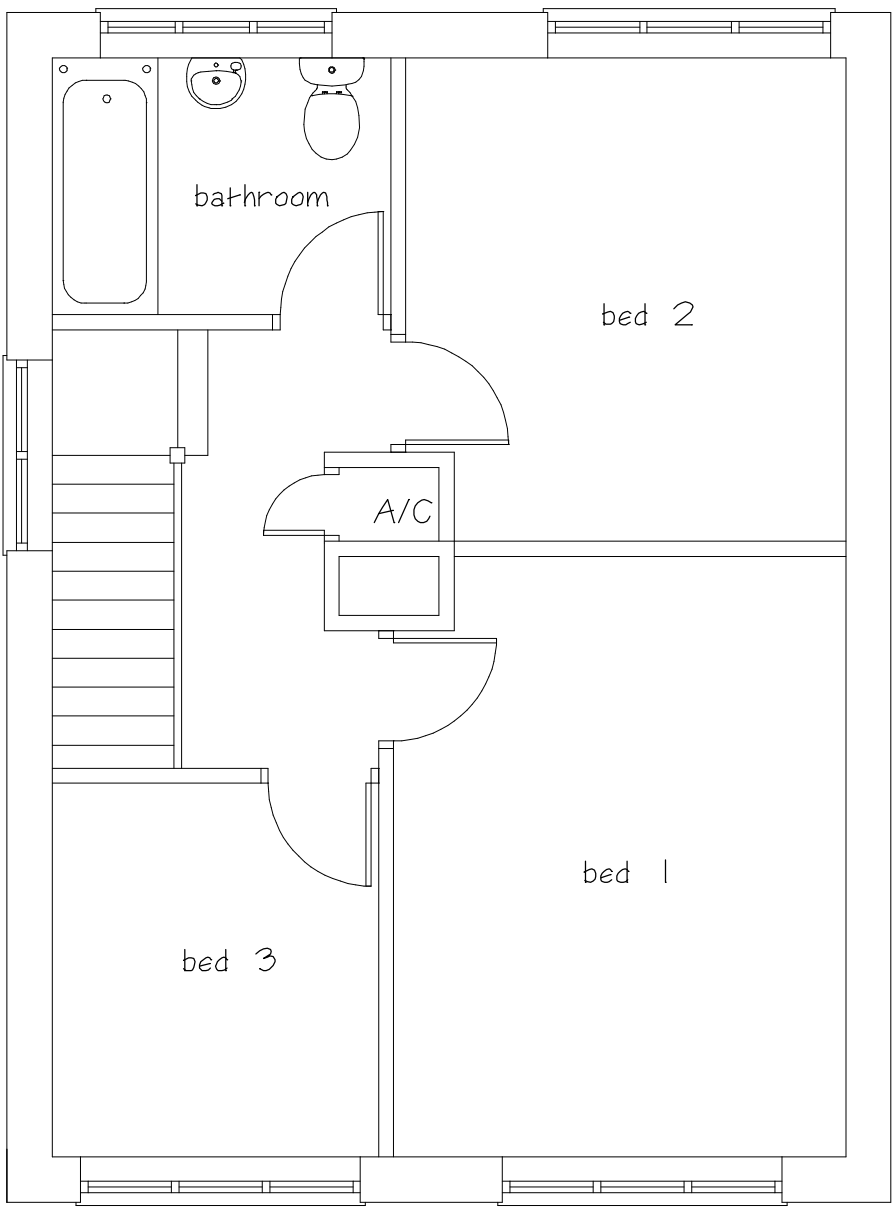

Existing First Floor Plan

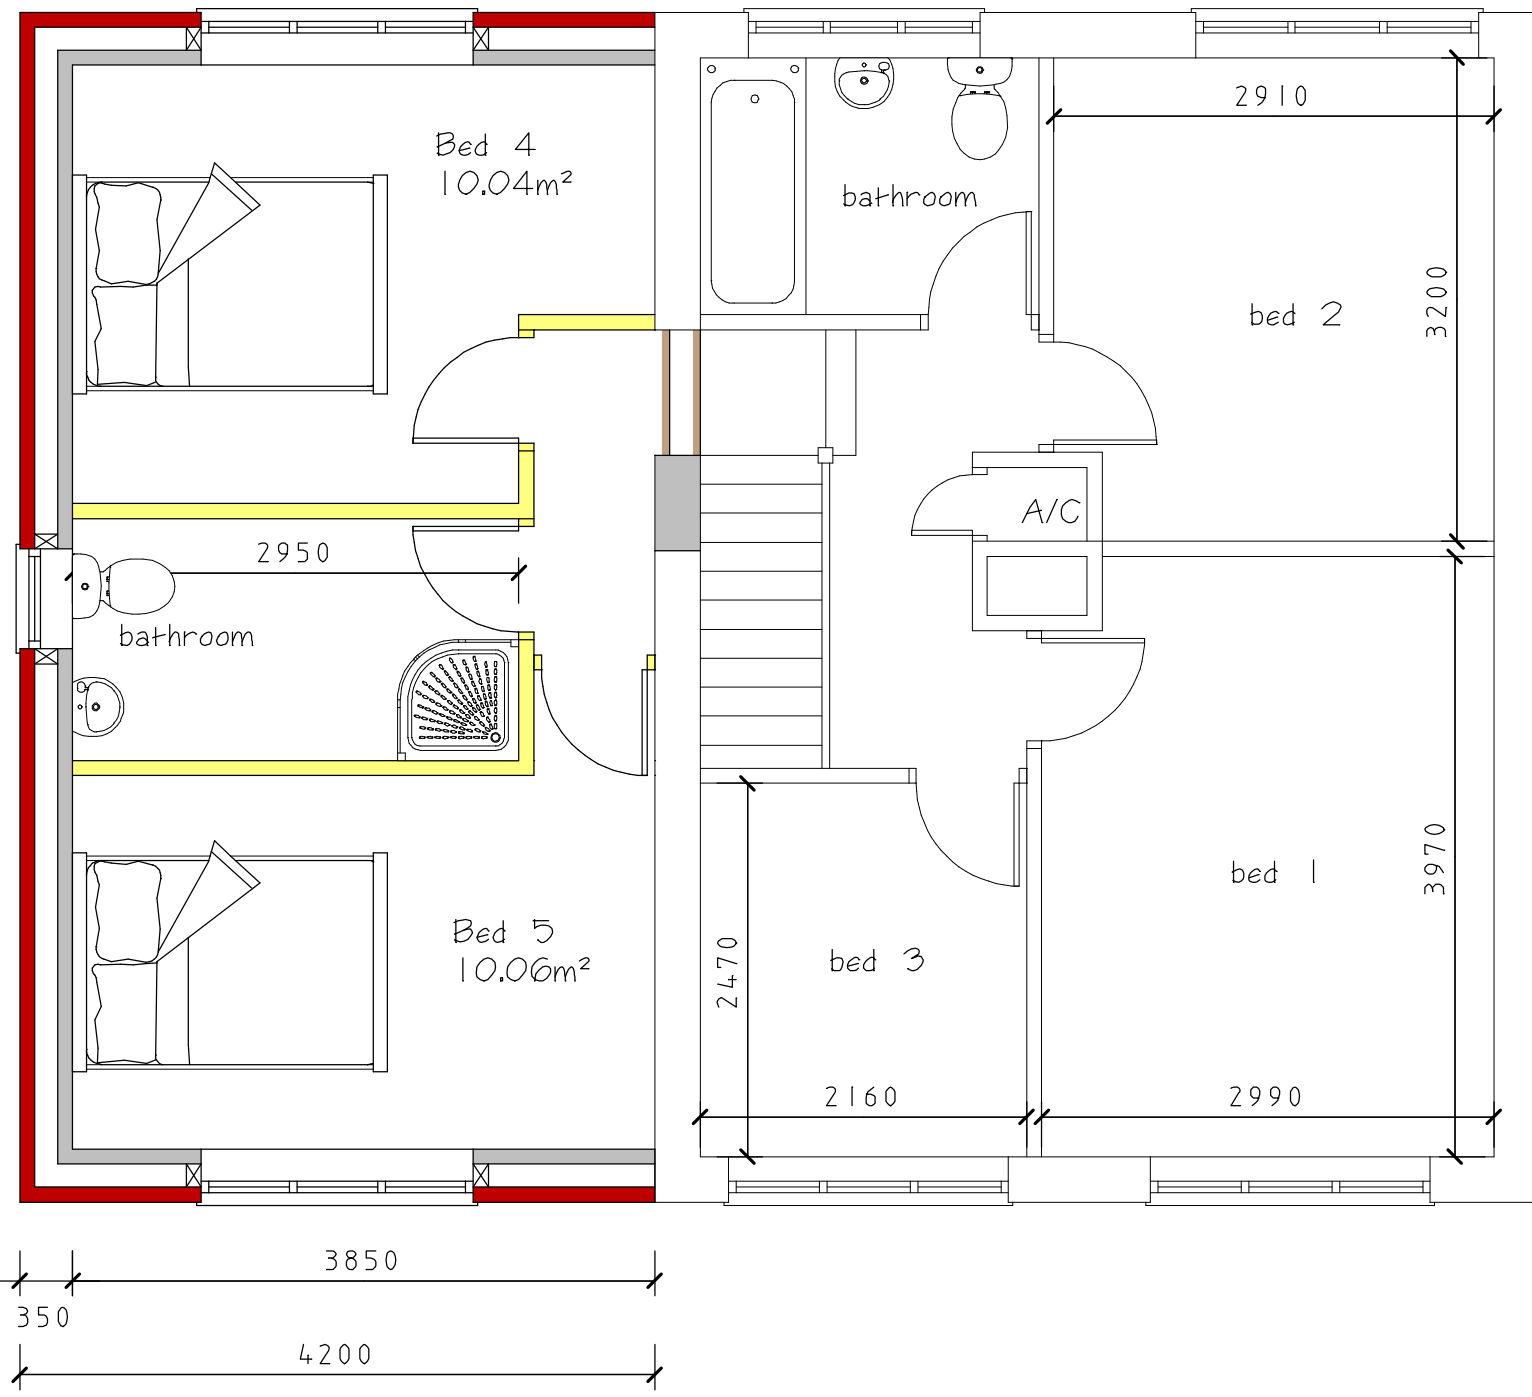

Proposed First Floor Plan

CLIENT

Dan Gebala

JOB TITLE

**7 Grange Close
Newbold Verdon
Leicester
LE9 9NU**

DRAWING TITLE

**Proposed Extension
To The Side Of
Semi Detached
House**

SCALE	SHEET	DATE	DRAWN BY
1:50 & 1:100	A1	Dec 2024	A Moore

ANDREW MOORE
ARCHITECTURAL SERVICES
Tel: 07973397765
Email: andrewmoore@workmail.com

DRG NO	SHEET NO
1672	