



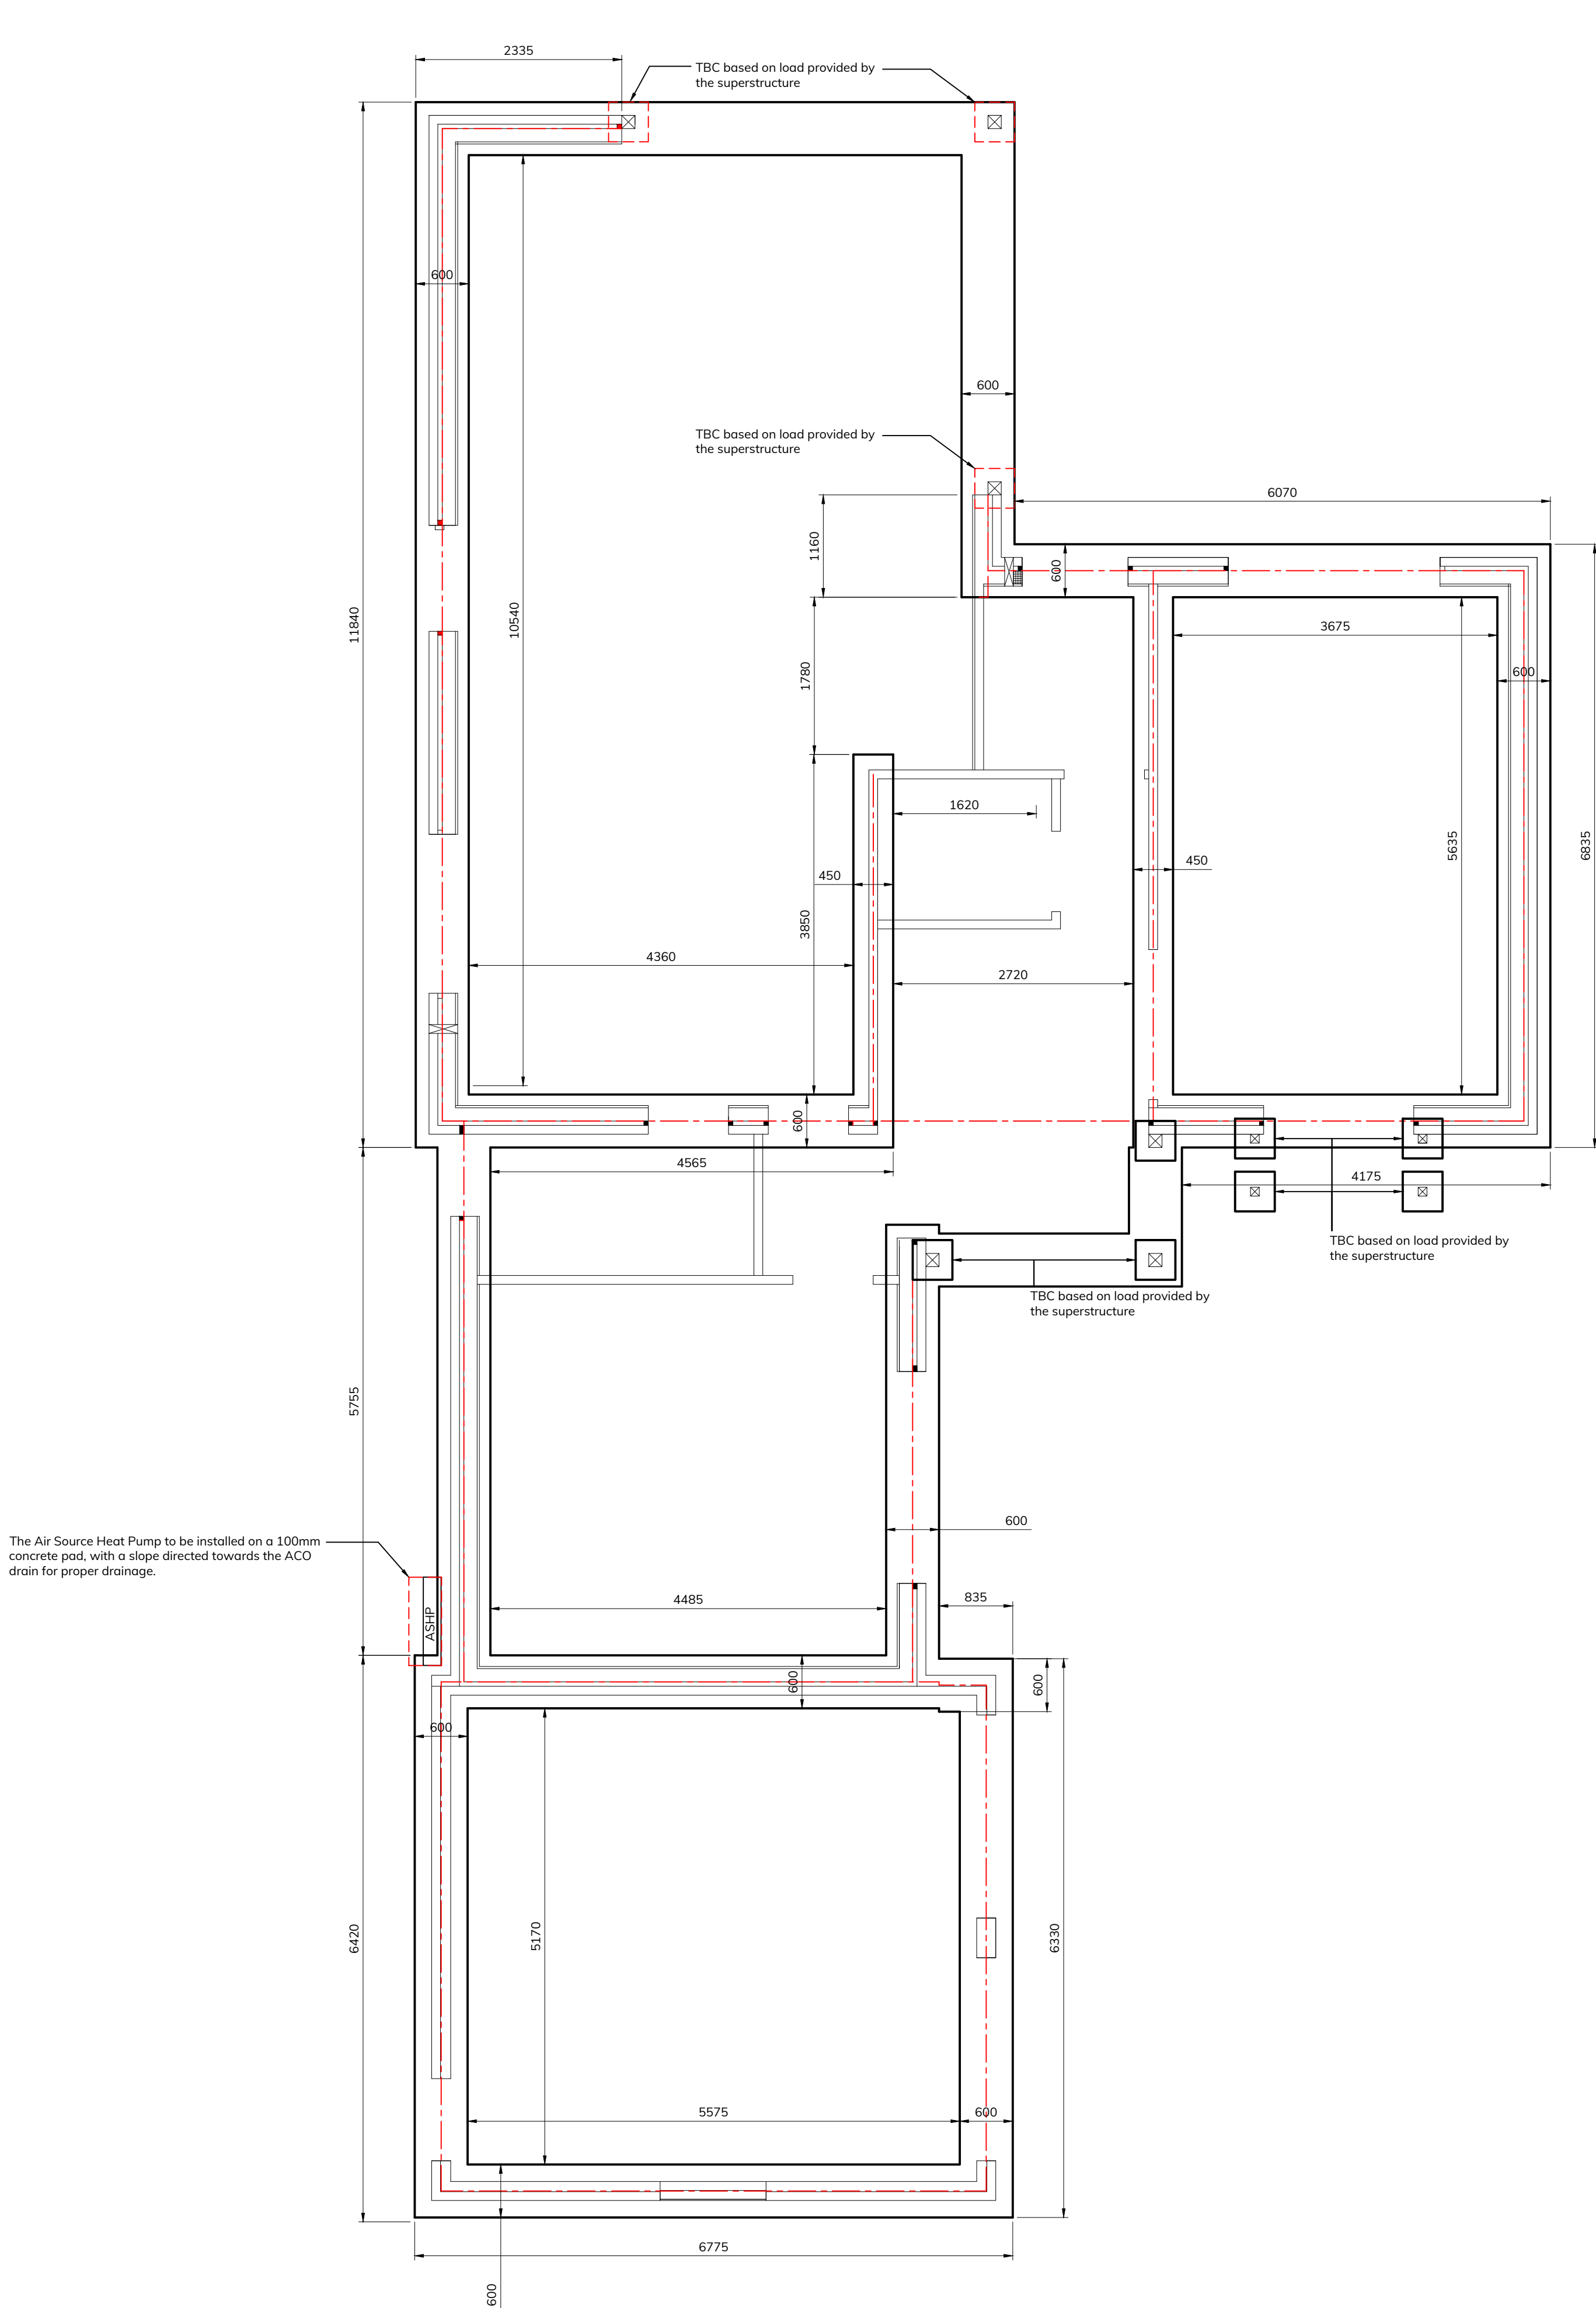


UNIT 1 - Proposed Foundation Plan
Scale 1:50

TYPICAL SECTION THRO' EXTERNAL FOOTING FOR HOUSE & GARAGE
Scale 1:10

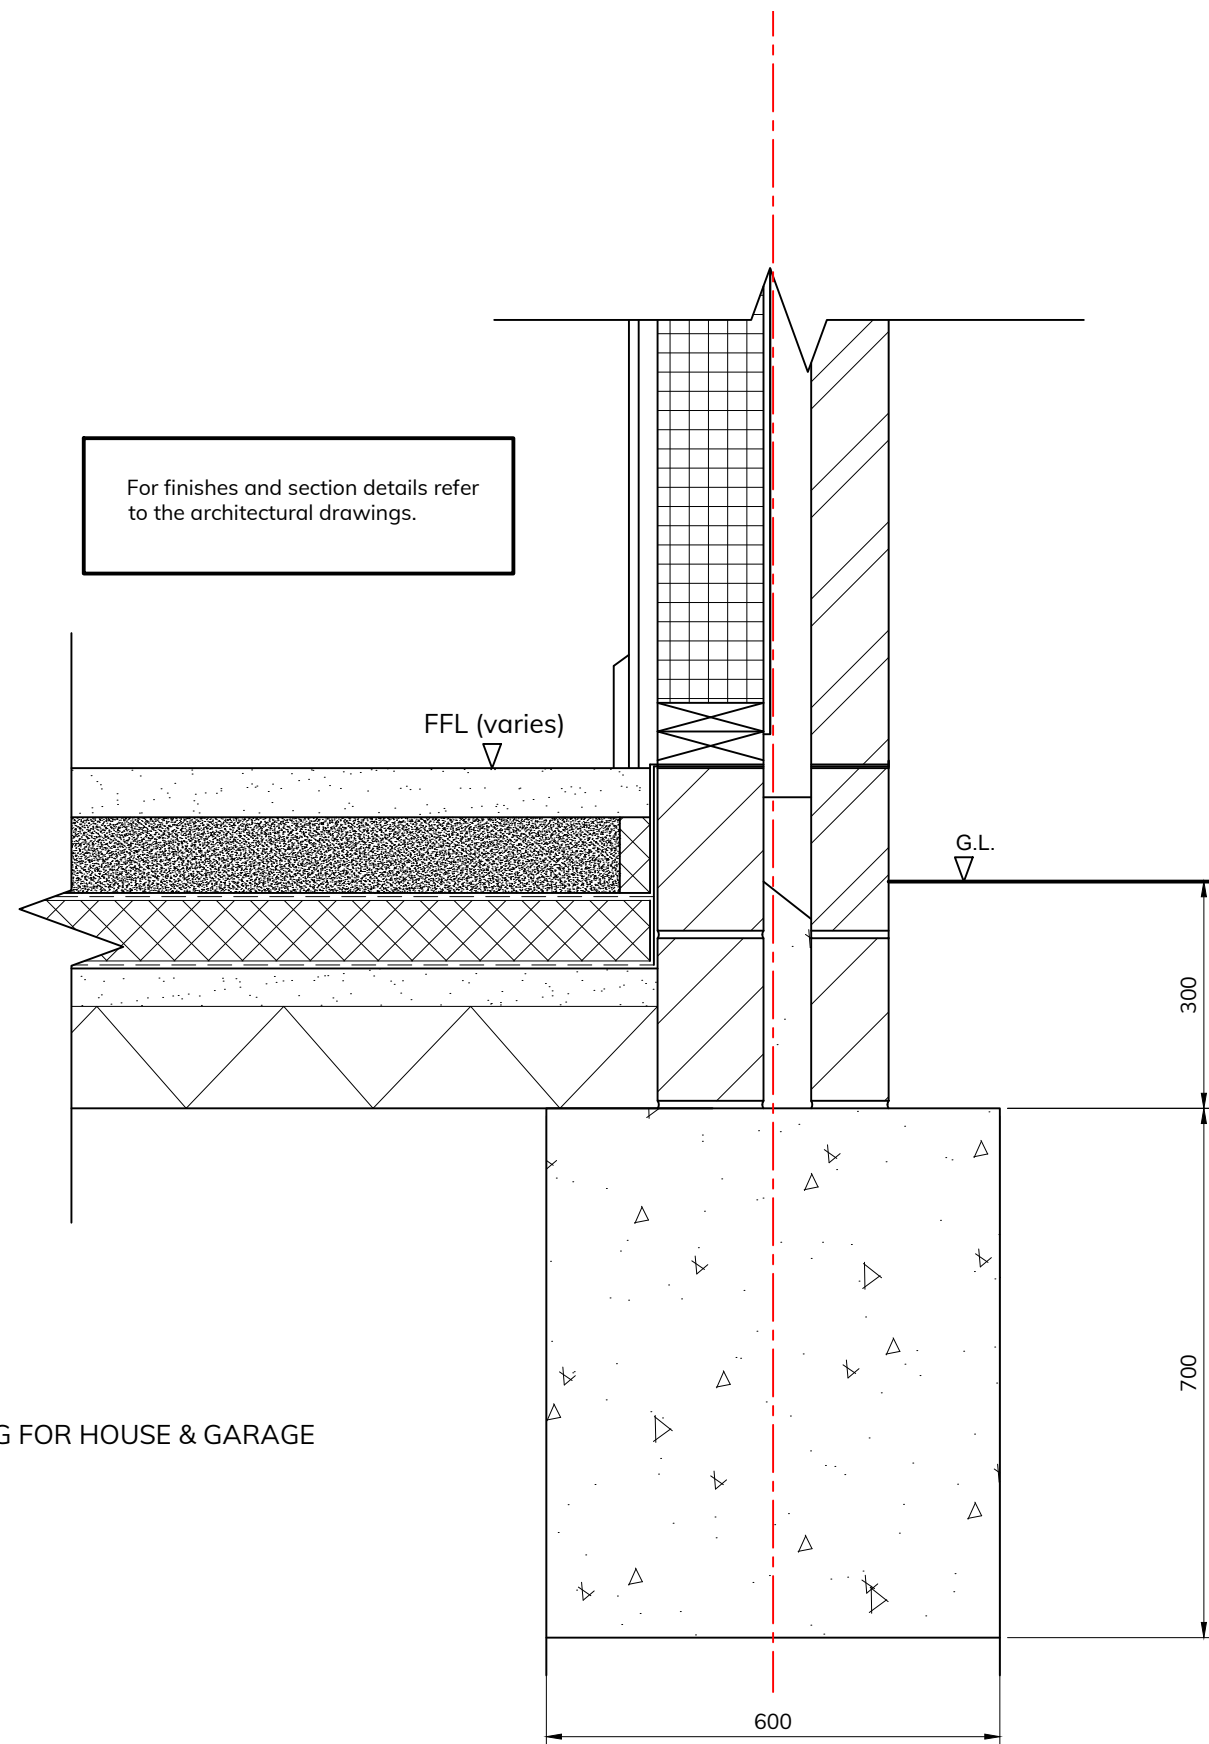

TYPICAL SECTION THRO' INTERNAL FOOTING FOR HOUSE & GARAGE
Scale 1:10

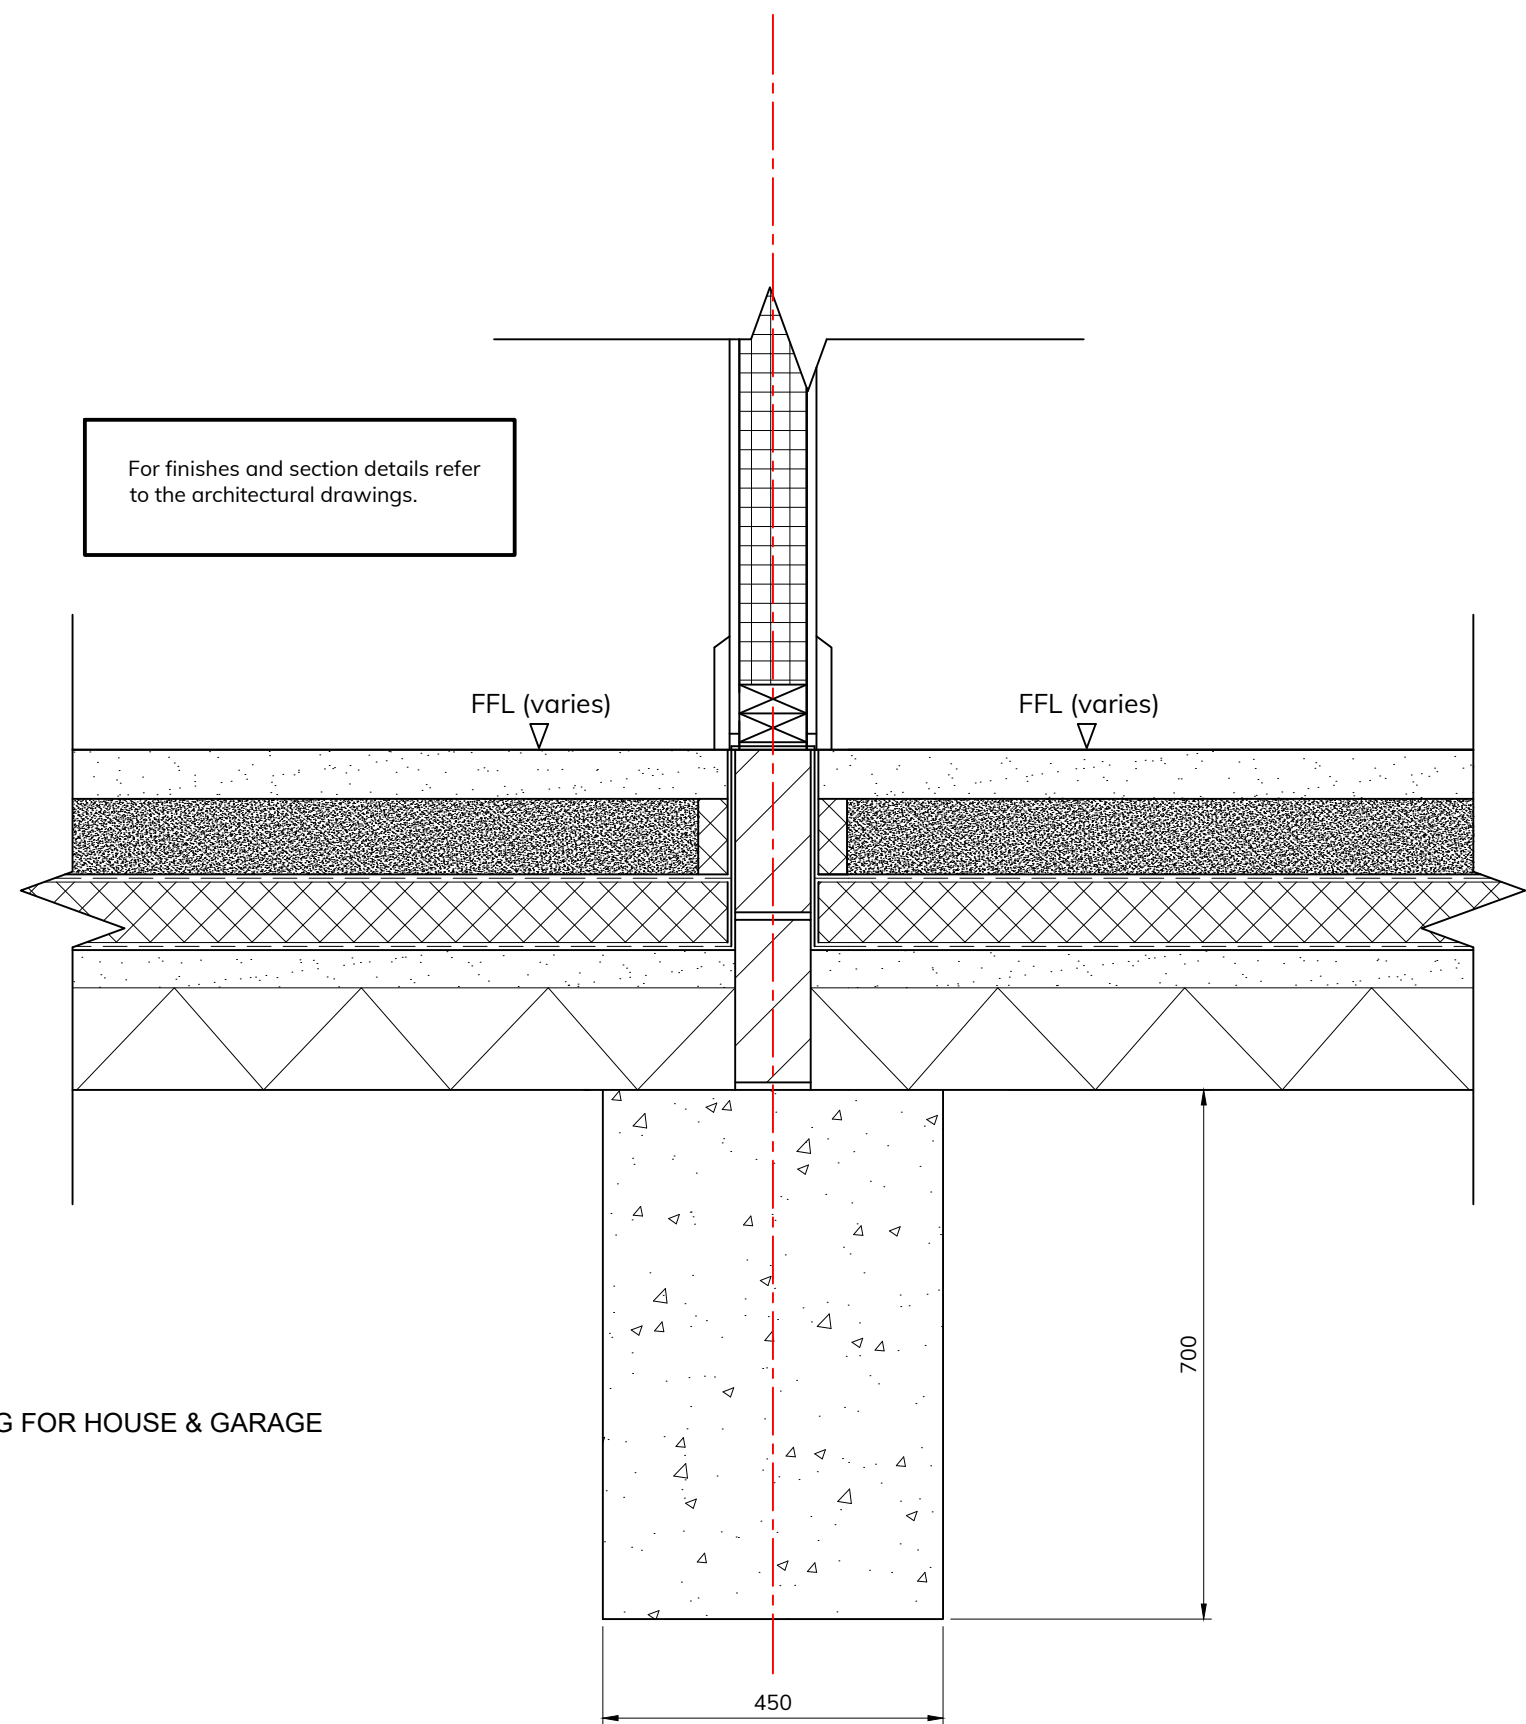

General Notes
Do not scale dimensions off this drawing.
All dimensions to be in millimeters unless otherwise stated.
Any discrepancy between dimensions on this drawing are to be referred to the Engineer immediately.
Contractor to check dimensions on site, prior to commencement.
This drawing must be read in conjunction with all ASP and Architectural drawings.
Concrete to foundations to be Grade C20.
All external walls to be central on foundations.
All internal walls to be central on foundations unless shown otherwise.
Refer to the architect's drawings for exact location of walls.
Superstructure designer to review and confirm load bearing walls.



Bullfurlong Lane
UNIT 1 Proposed Foundation Plan

Client: Resolute Retail Solutions

Drawn by: Ahmed Rafeeq Reviewed by: Solomon Pandian

Drawn at: A1 Status: Preliminary

Date: 08/08/2024 Drawing no: 7920-05-0301 Rev: B

Rev.	By	Date	Description
A	A.R.	15/08/24	Layout & Details
B	A.R.	18/08/24	Layout & Details

Contact us:
Point One,
Tourenment Way,
Aldby-de-la-Zouch,
LE18 3SL,
United Kingdom.

+44 (0) 1530 561230
info@resolute.co.uk

resolute.co.uk

a design &
engineering consultancy

This drawing contains confidential information of ASP Consulting Solutions Ltd. The Company's name, logo, and other identifying marks are the property of ASP Consulting Solutions Ltd. and are not to be reproduced, stored in a retrieval system, or transmitted in any form or by any means, electronic, mechanical, photocopying, recording, or by any information storage and retrieval system, without the prior written consent of ASP Consulting Solutions Ltd.

This reader is notified that CDM Regulations may apply to the contract, and that appropriate Health & Safety Risk Assessments and Method Statements will be needed. The reader is notified that CDM Regulations may apply to the contract, and that appropriate Health & Safety Risk Assessments and Method Statements will be needed.