

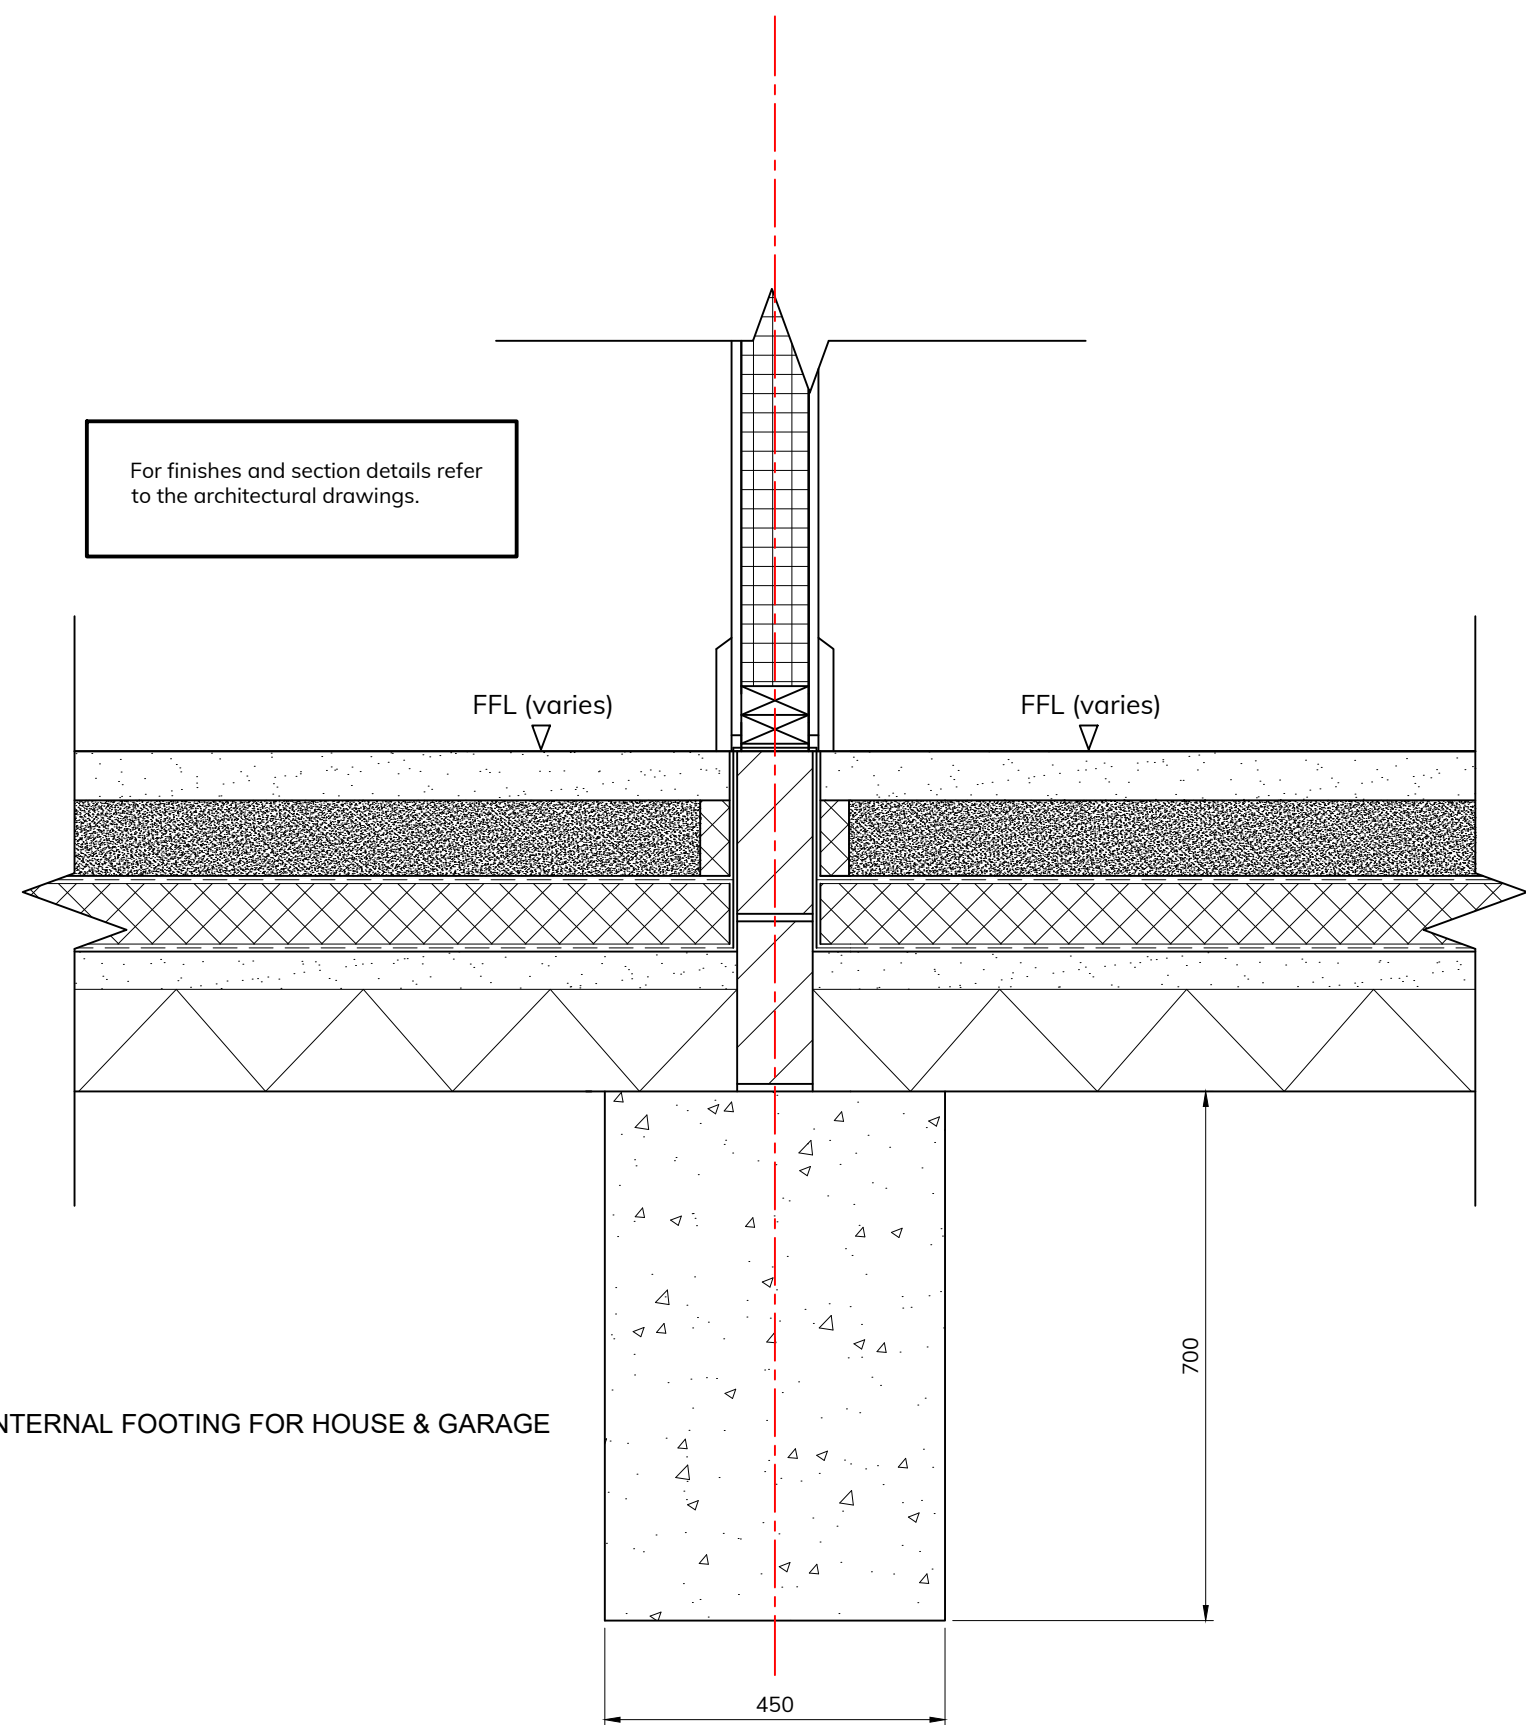
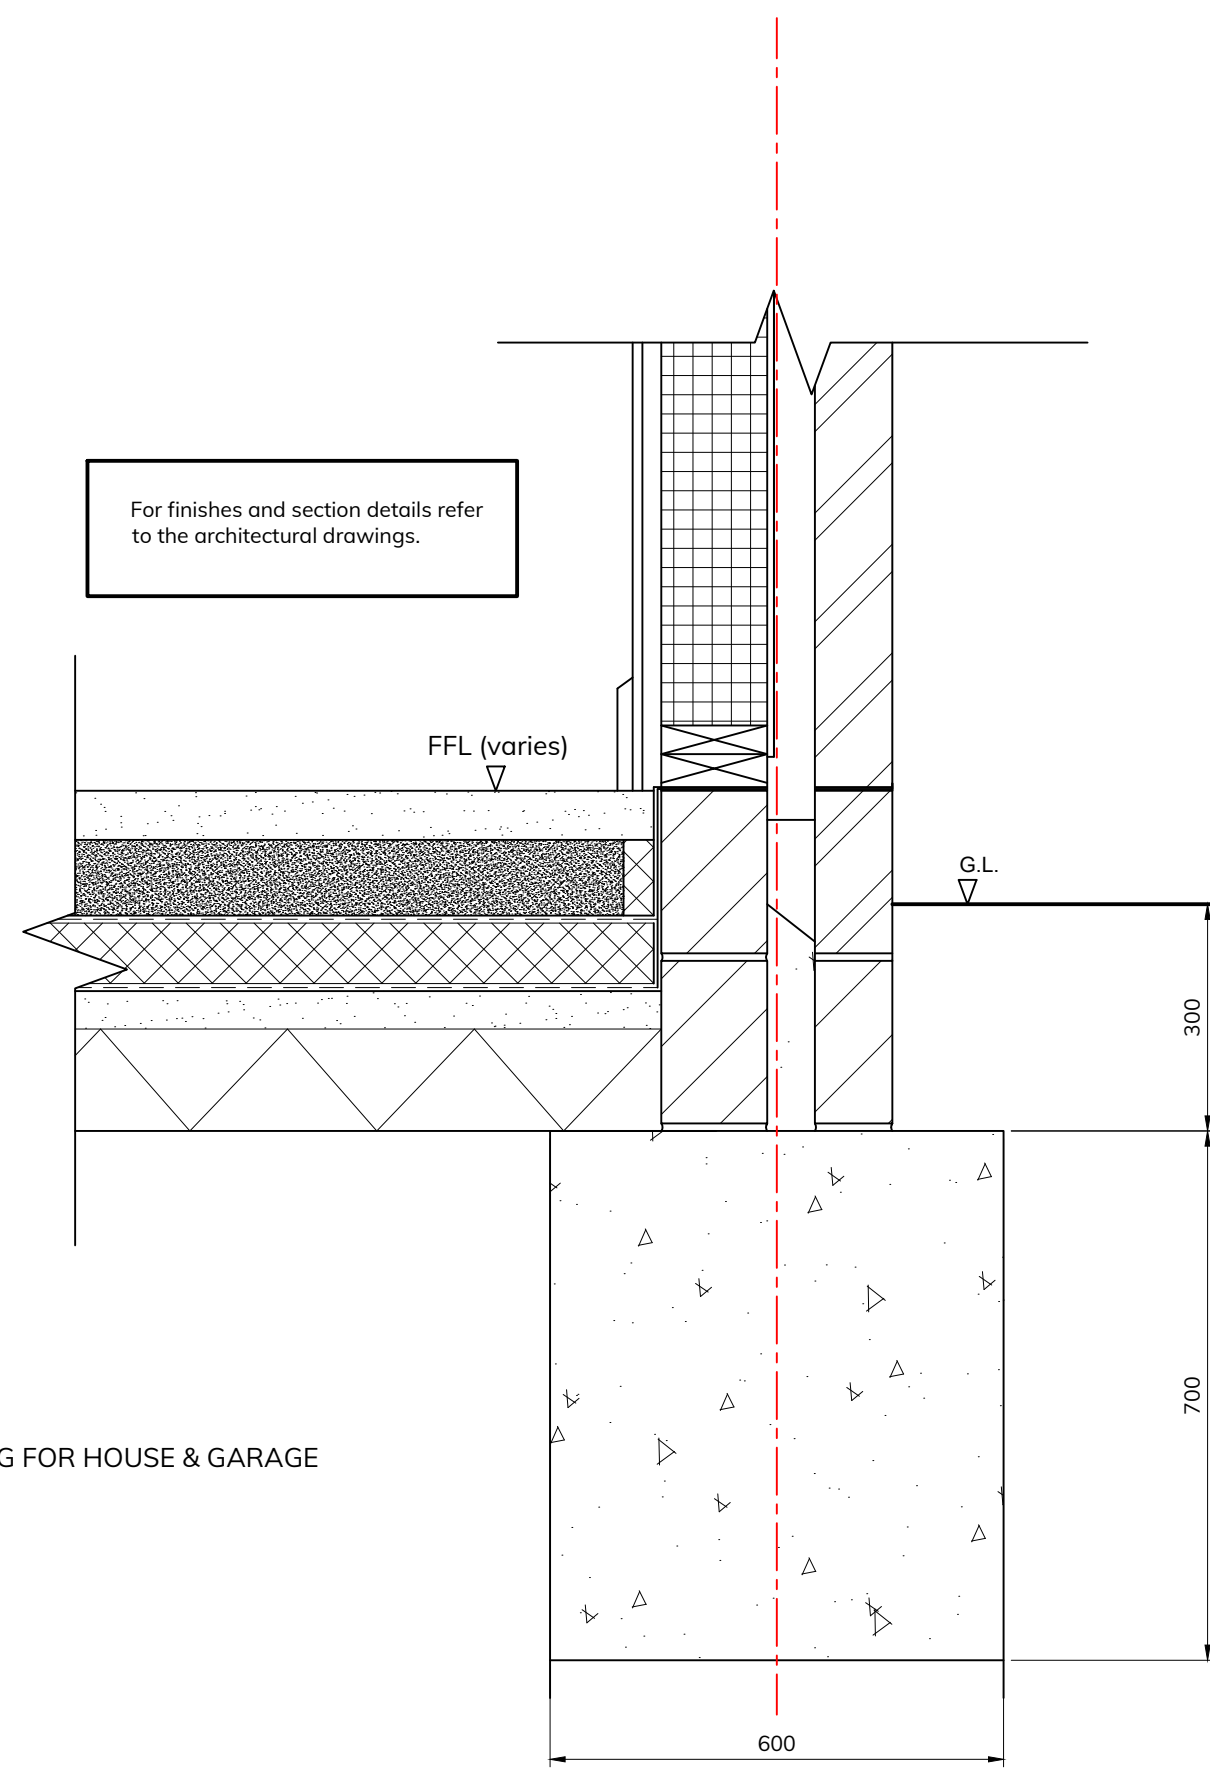


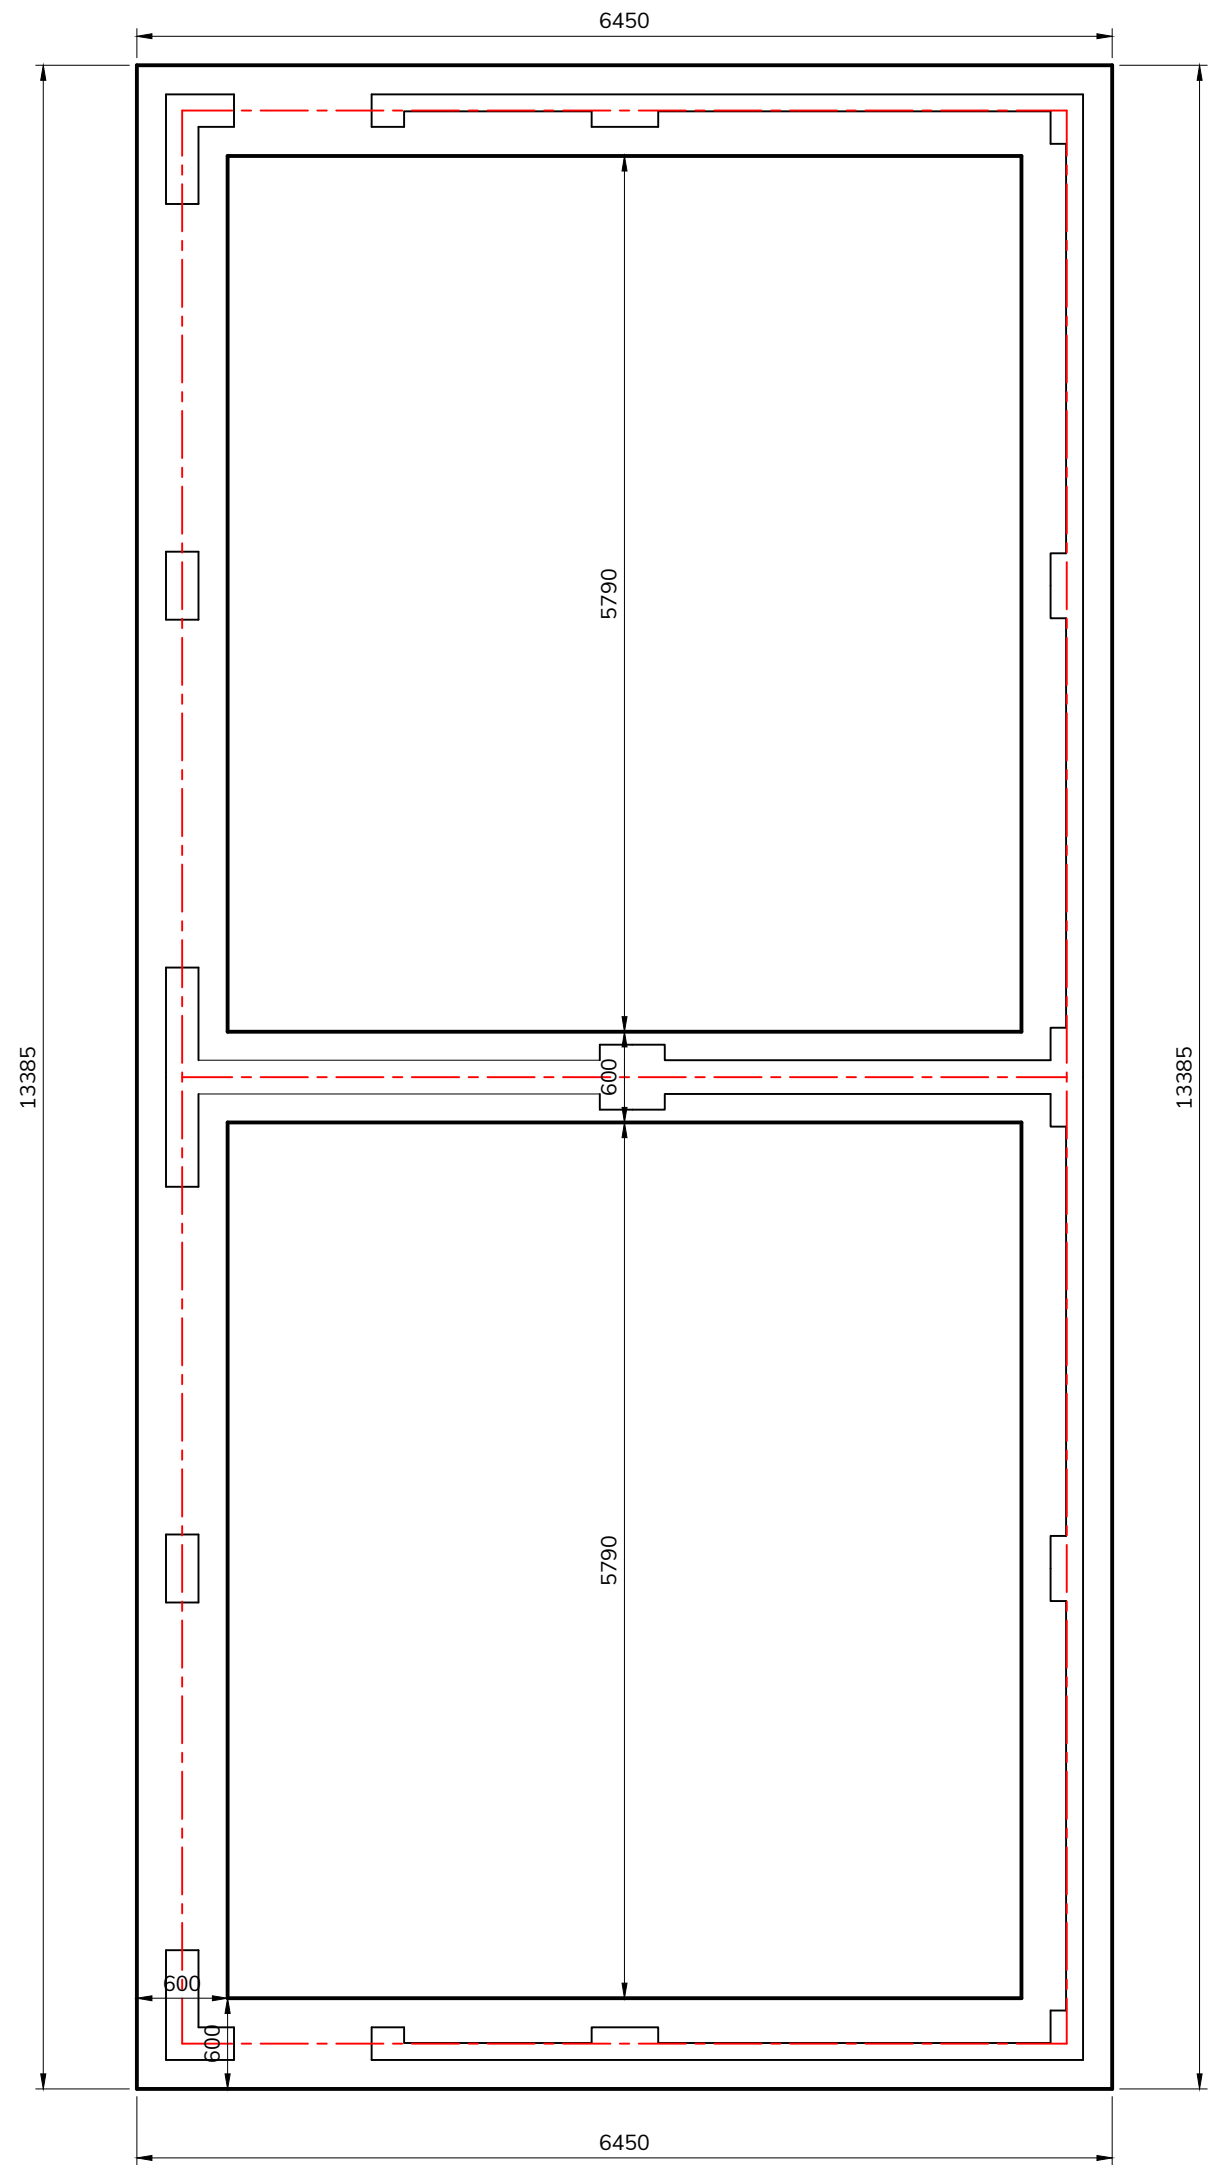

General Notes

Do not scale dimensions off this drawing.
All dimensions to be in millimeters unless otherwise stated.
Any discrepancy between dimensions on this drawing are to be referred to the Engineer immediately.
Contractor to check dimensions on site, prior to commencement.
This drawing must be read in conjunction with all ASP and Architectural drawings.
Concrete to foundations to be Grade C20.
All external walls to be central on foundations.
All internal walls to be central on foundations unless shown otherwise.
Refer to the architect's drawings for exact location of walls.
Superstructure designer to review and confirm load bearing walls.

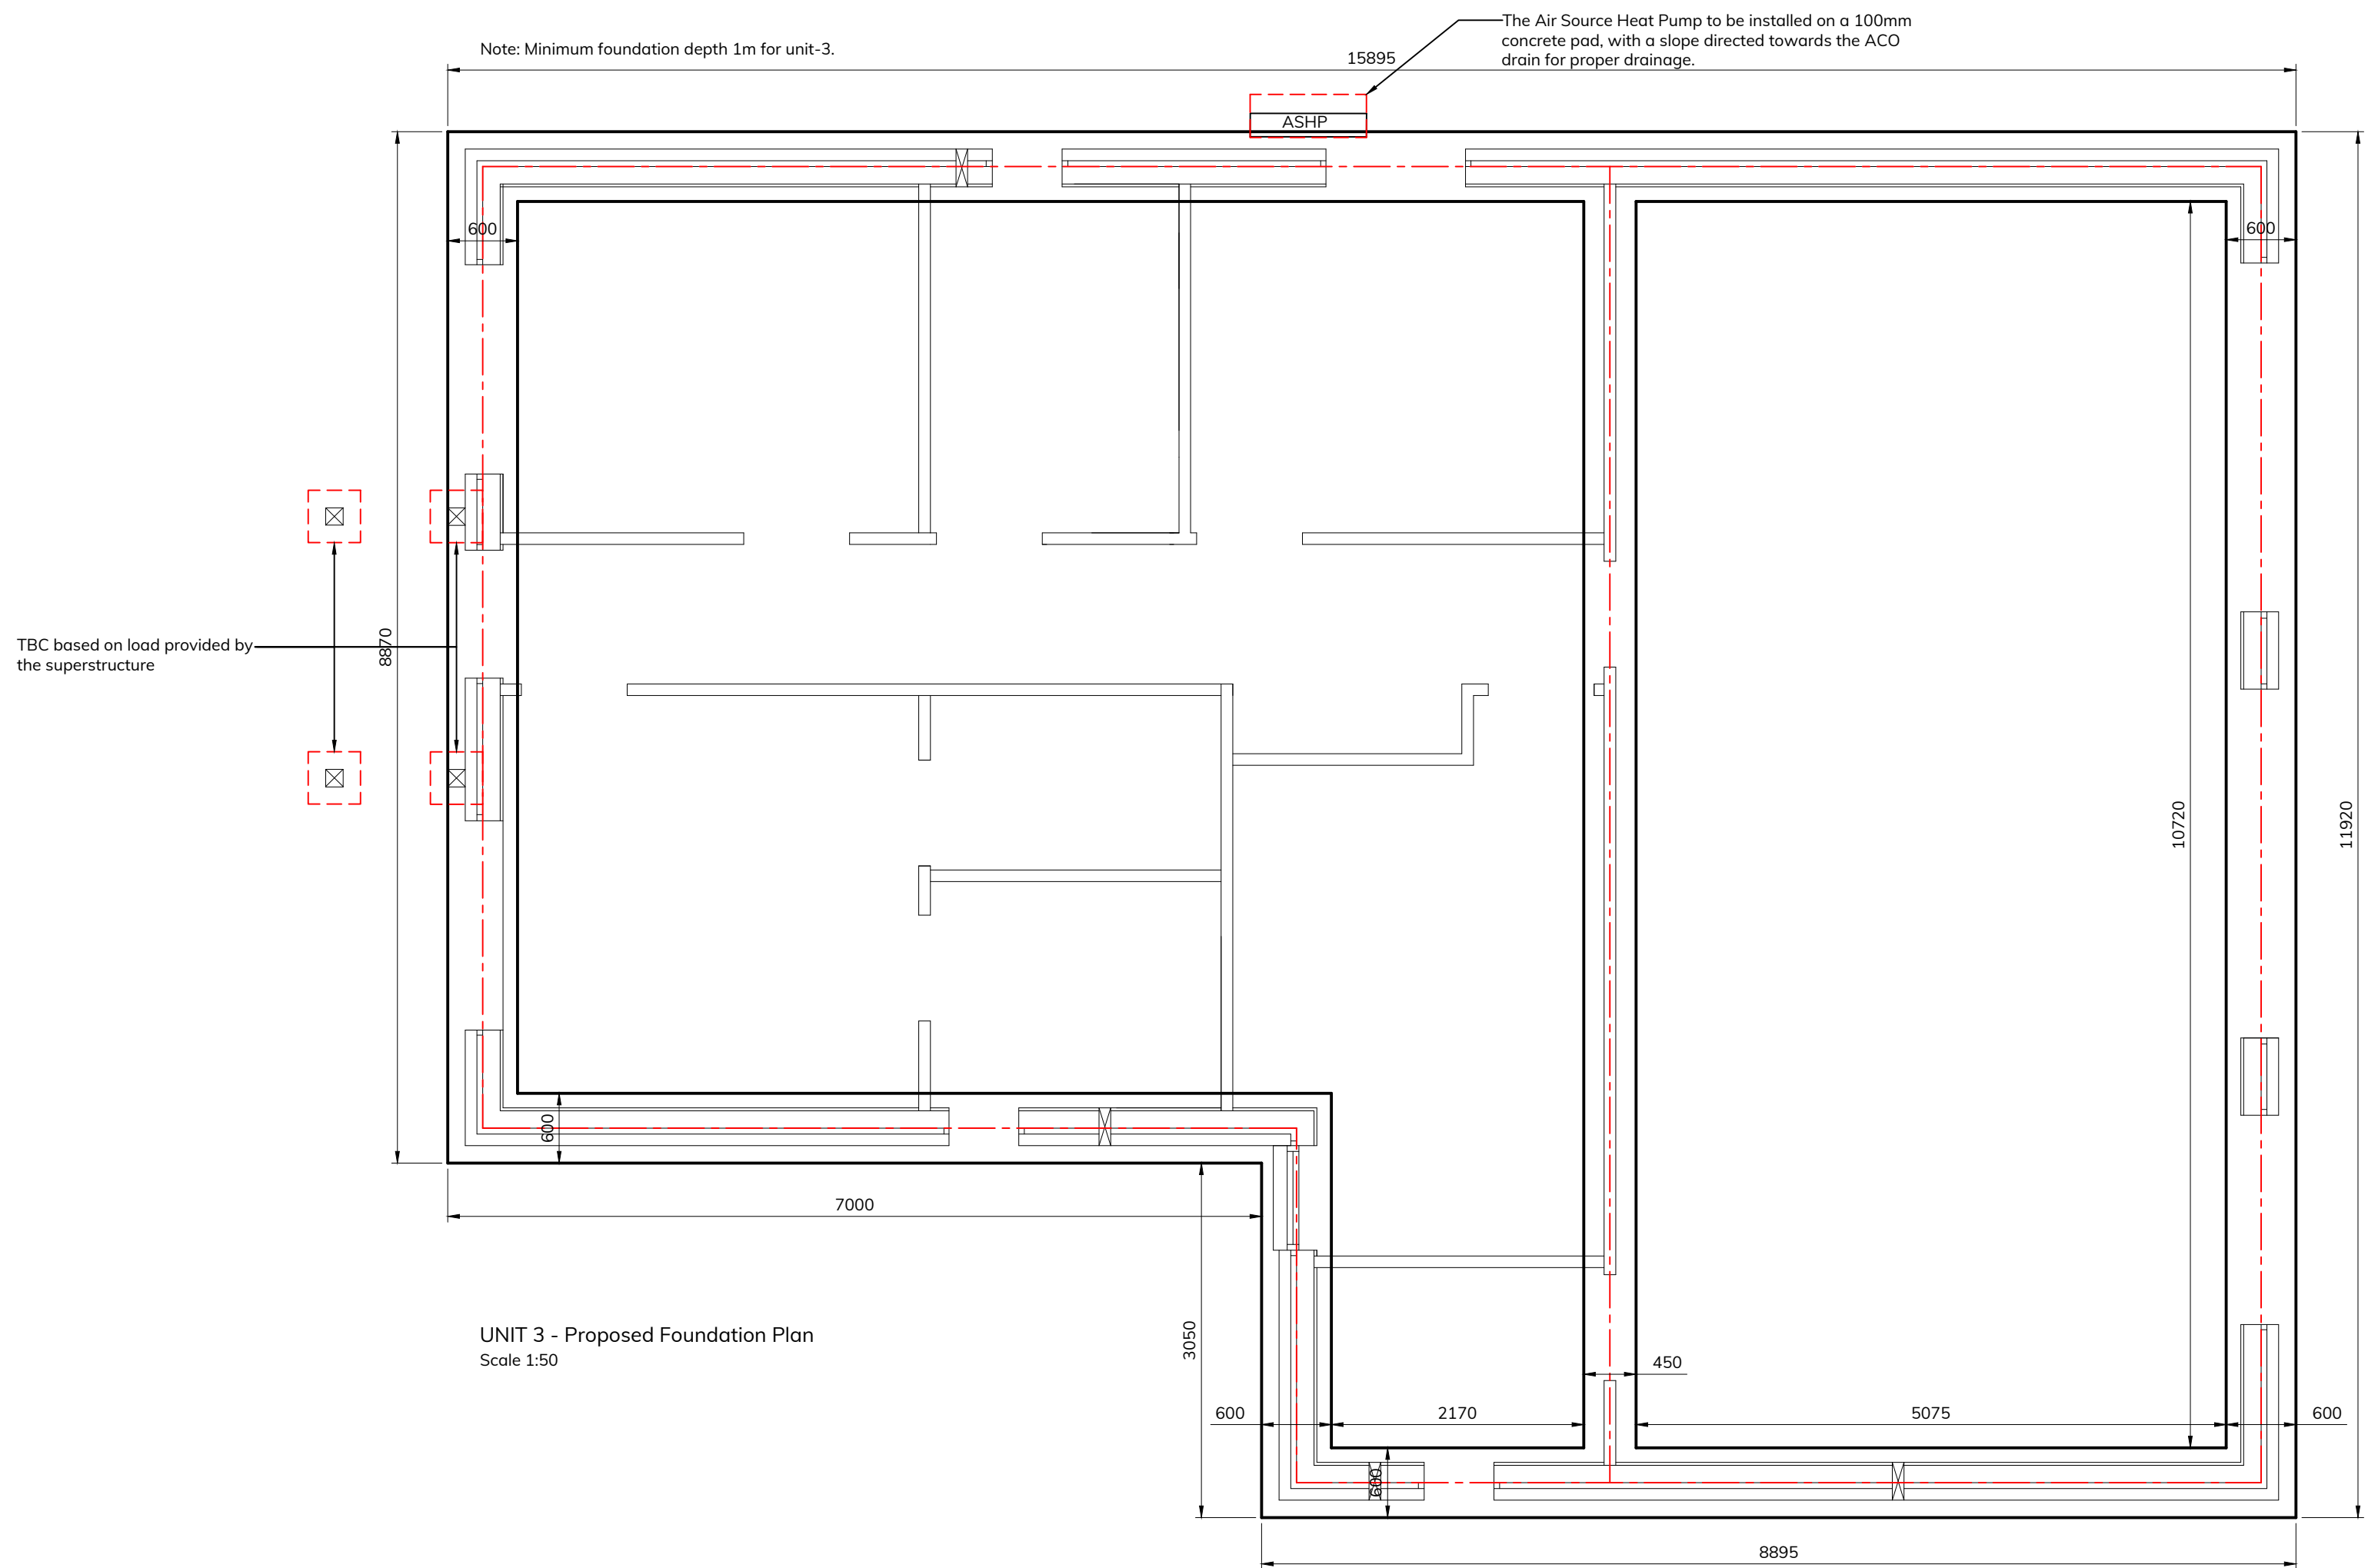

Bullfurlong Lane UNIT 3 Proposed Foundation Plan

Client: Resolute Retail Solutions

Drawn by: Ahmed Rafeeq
Reviewed by: Solomon Pandian

Drawn at: A1
Status: Preliminary

Date: 08/08/2024
Drawing no: 7920-05-0303
Rev: B

Rev.	By	Date	Description
A	A/R	15/08/24	Layout & Details
B	A/R	19/08/24	Layout & Details

Contact us:

Point One,
Toucan Way,
Aldby-de-la-Zouch,
LE18 3SL,
United Kingdom.

+44 (0) 1530 561230
info@aspconsulting.co.uk
aspconsulting.co.uk