



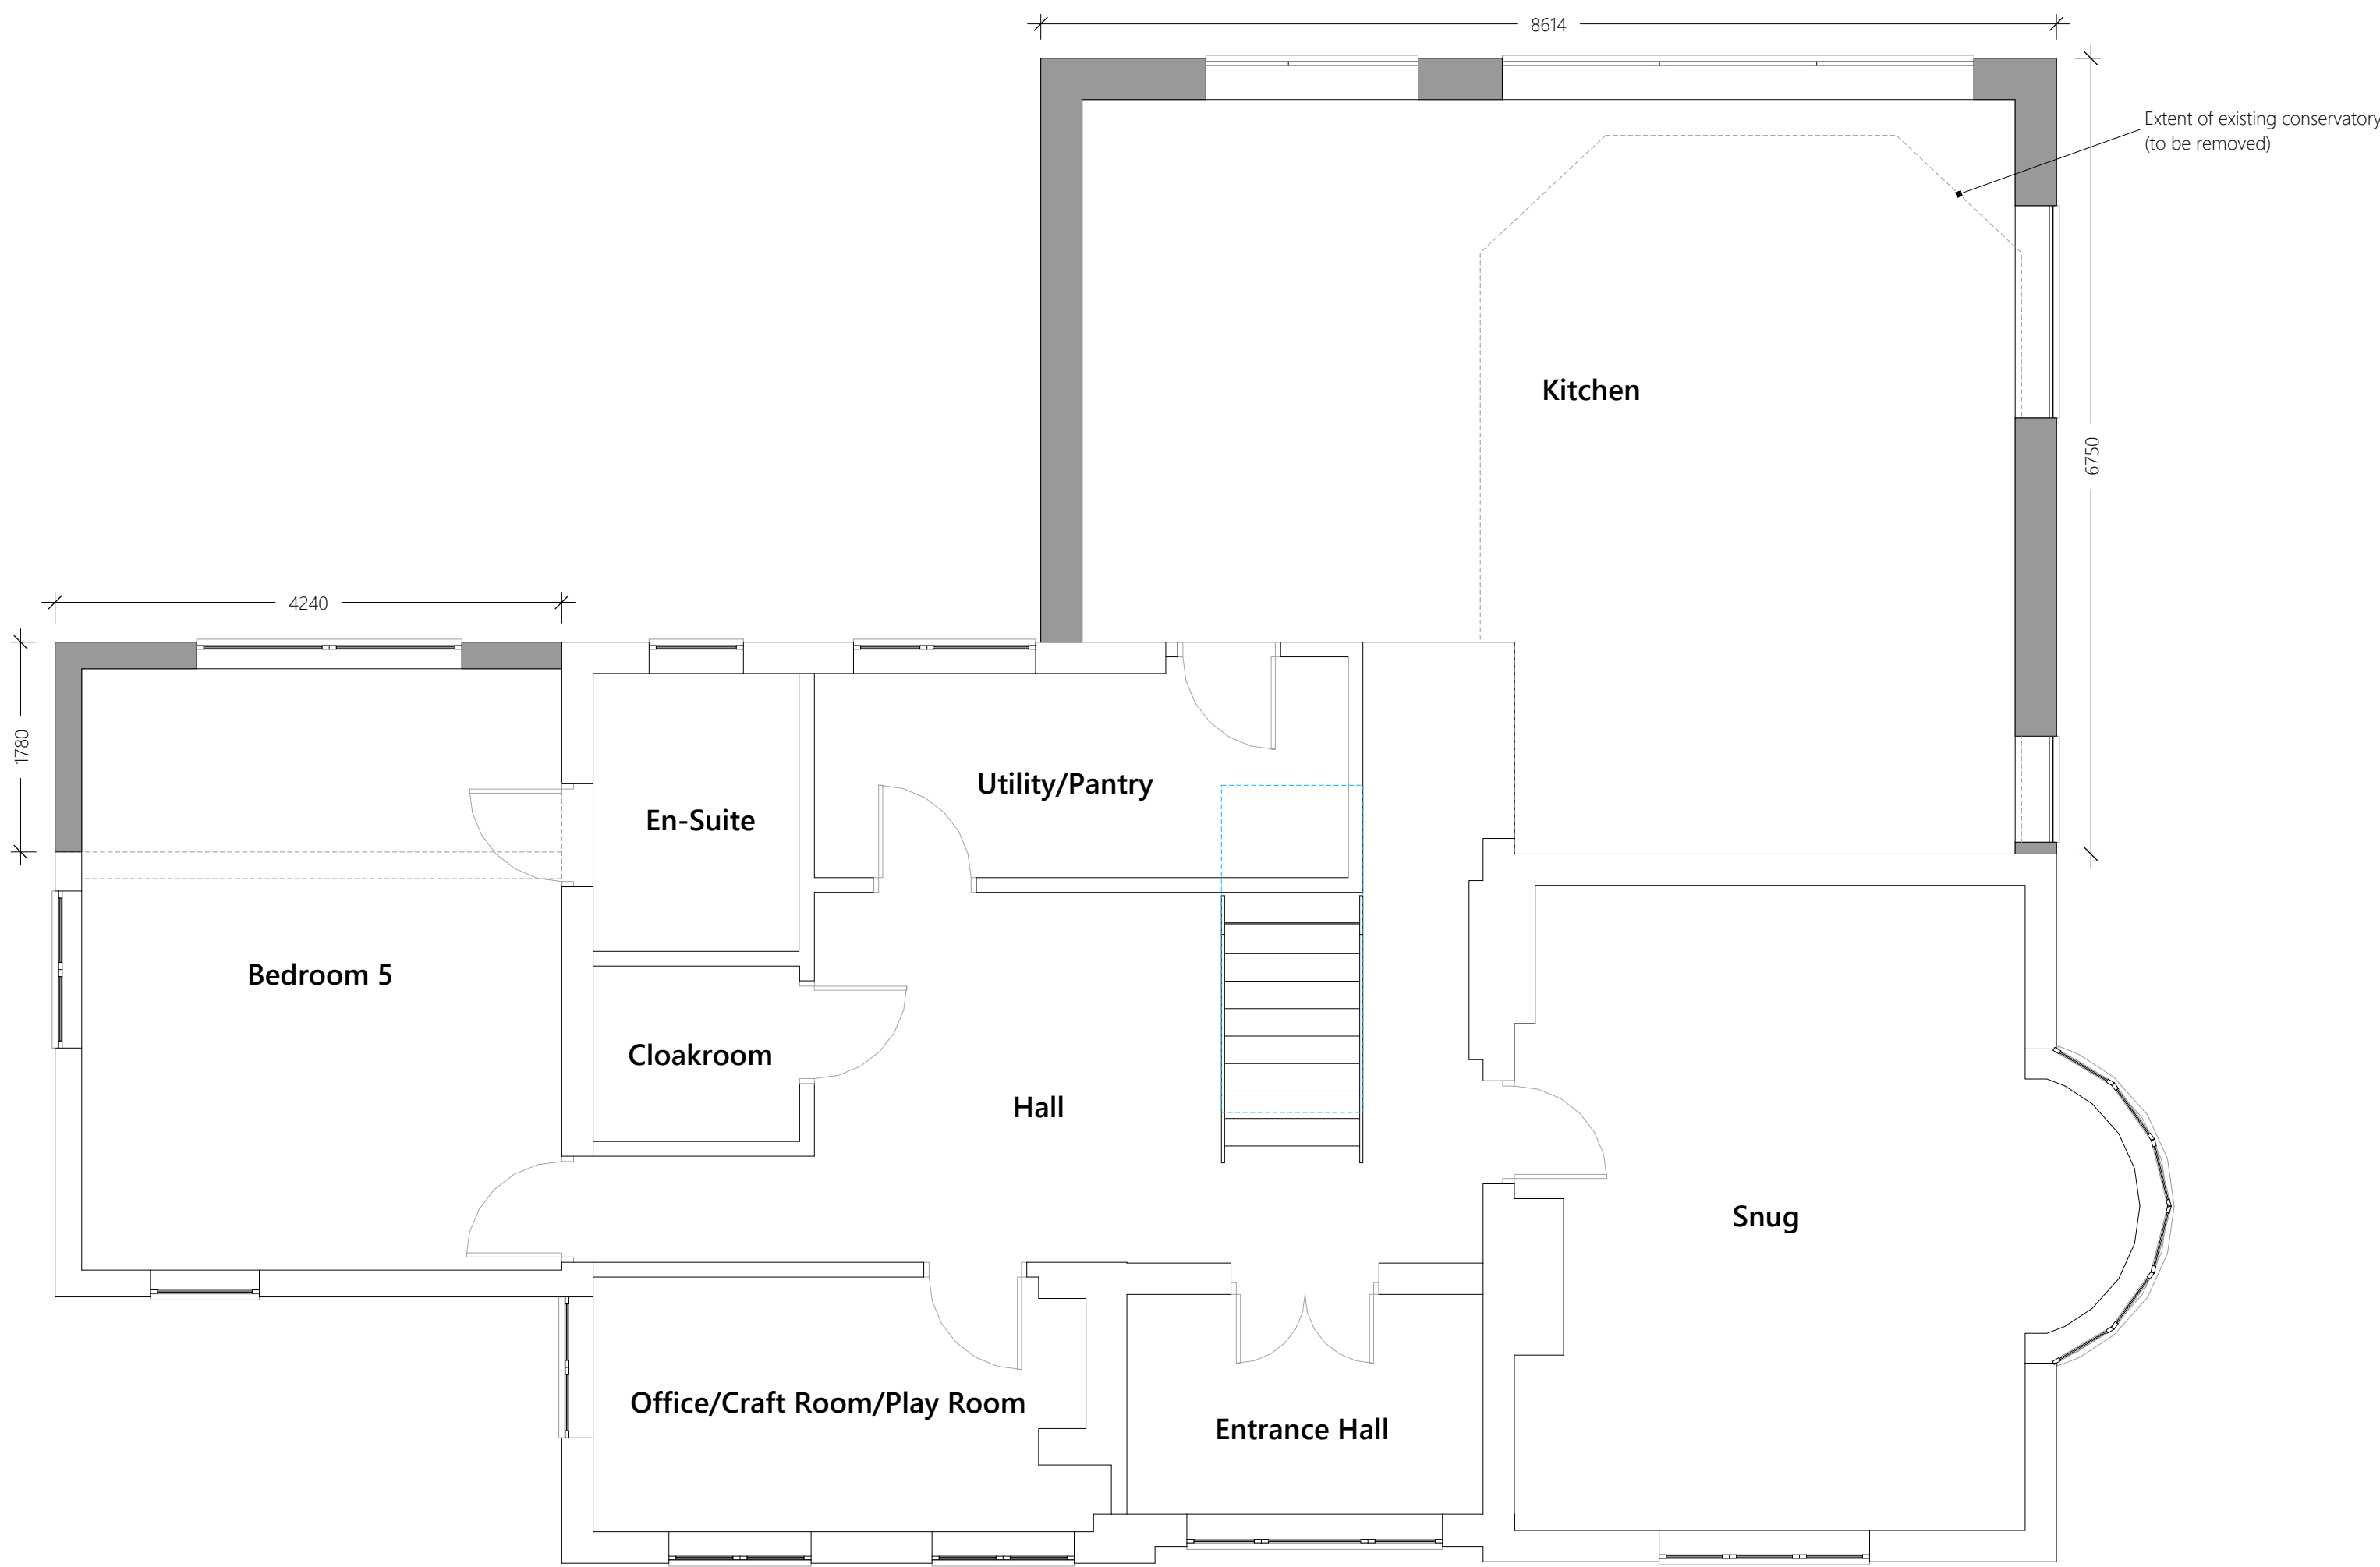


Ground Floor
Scale: 1:50

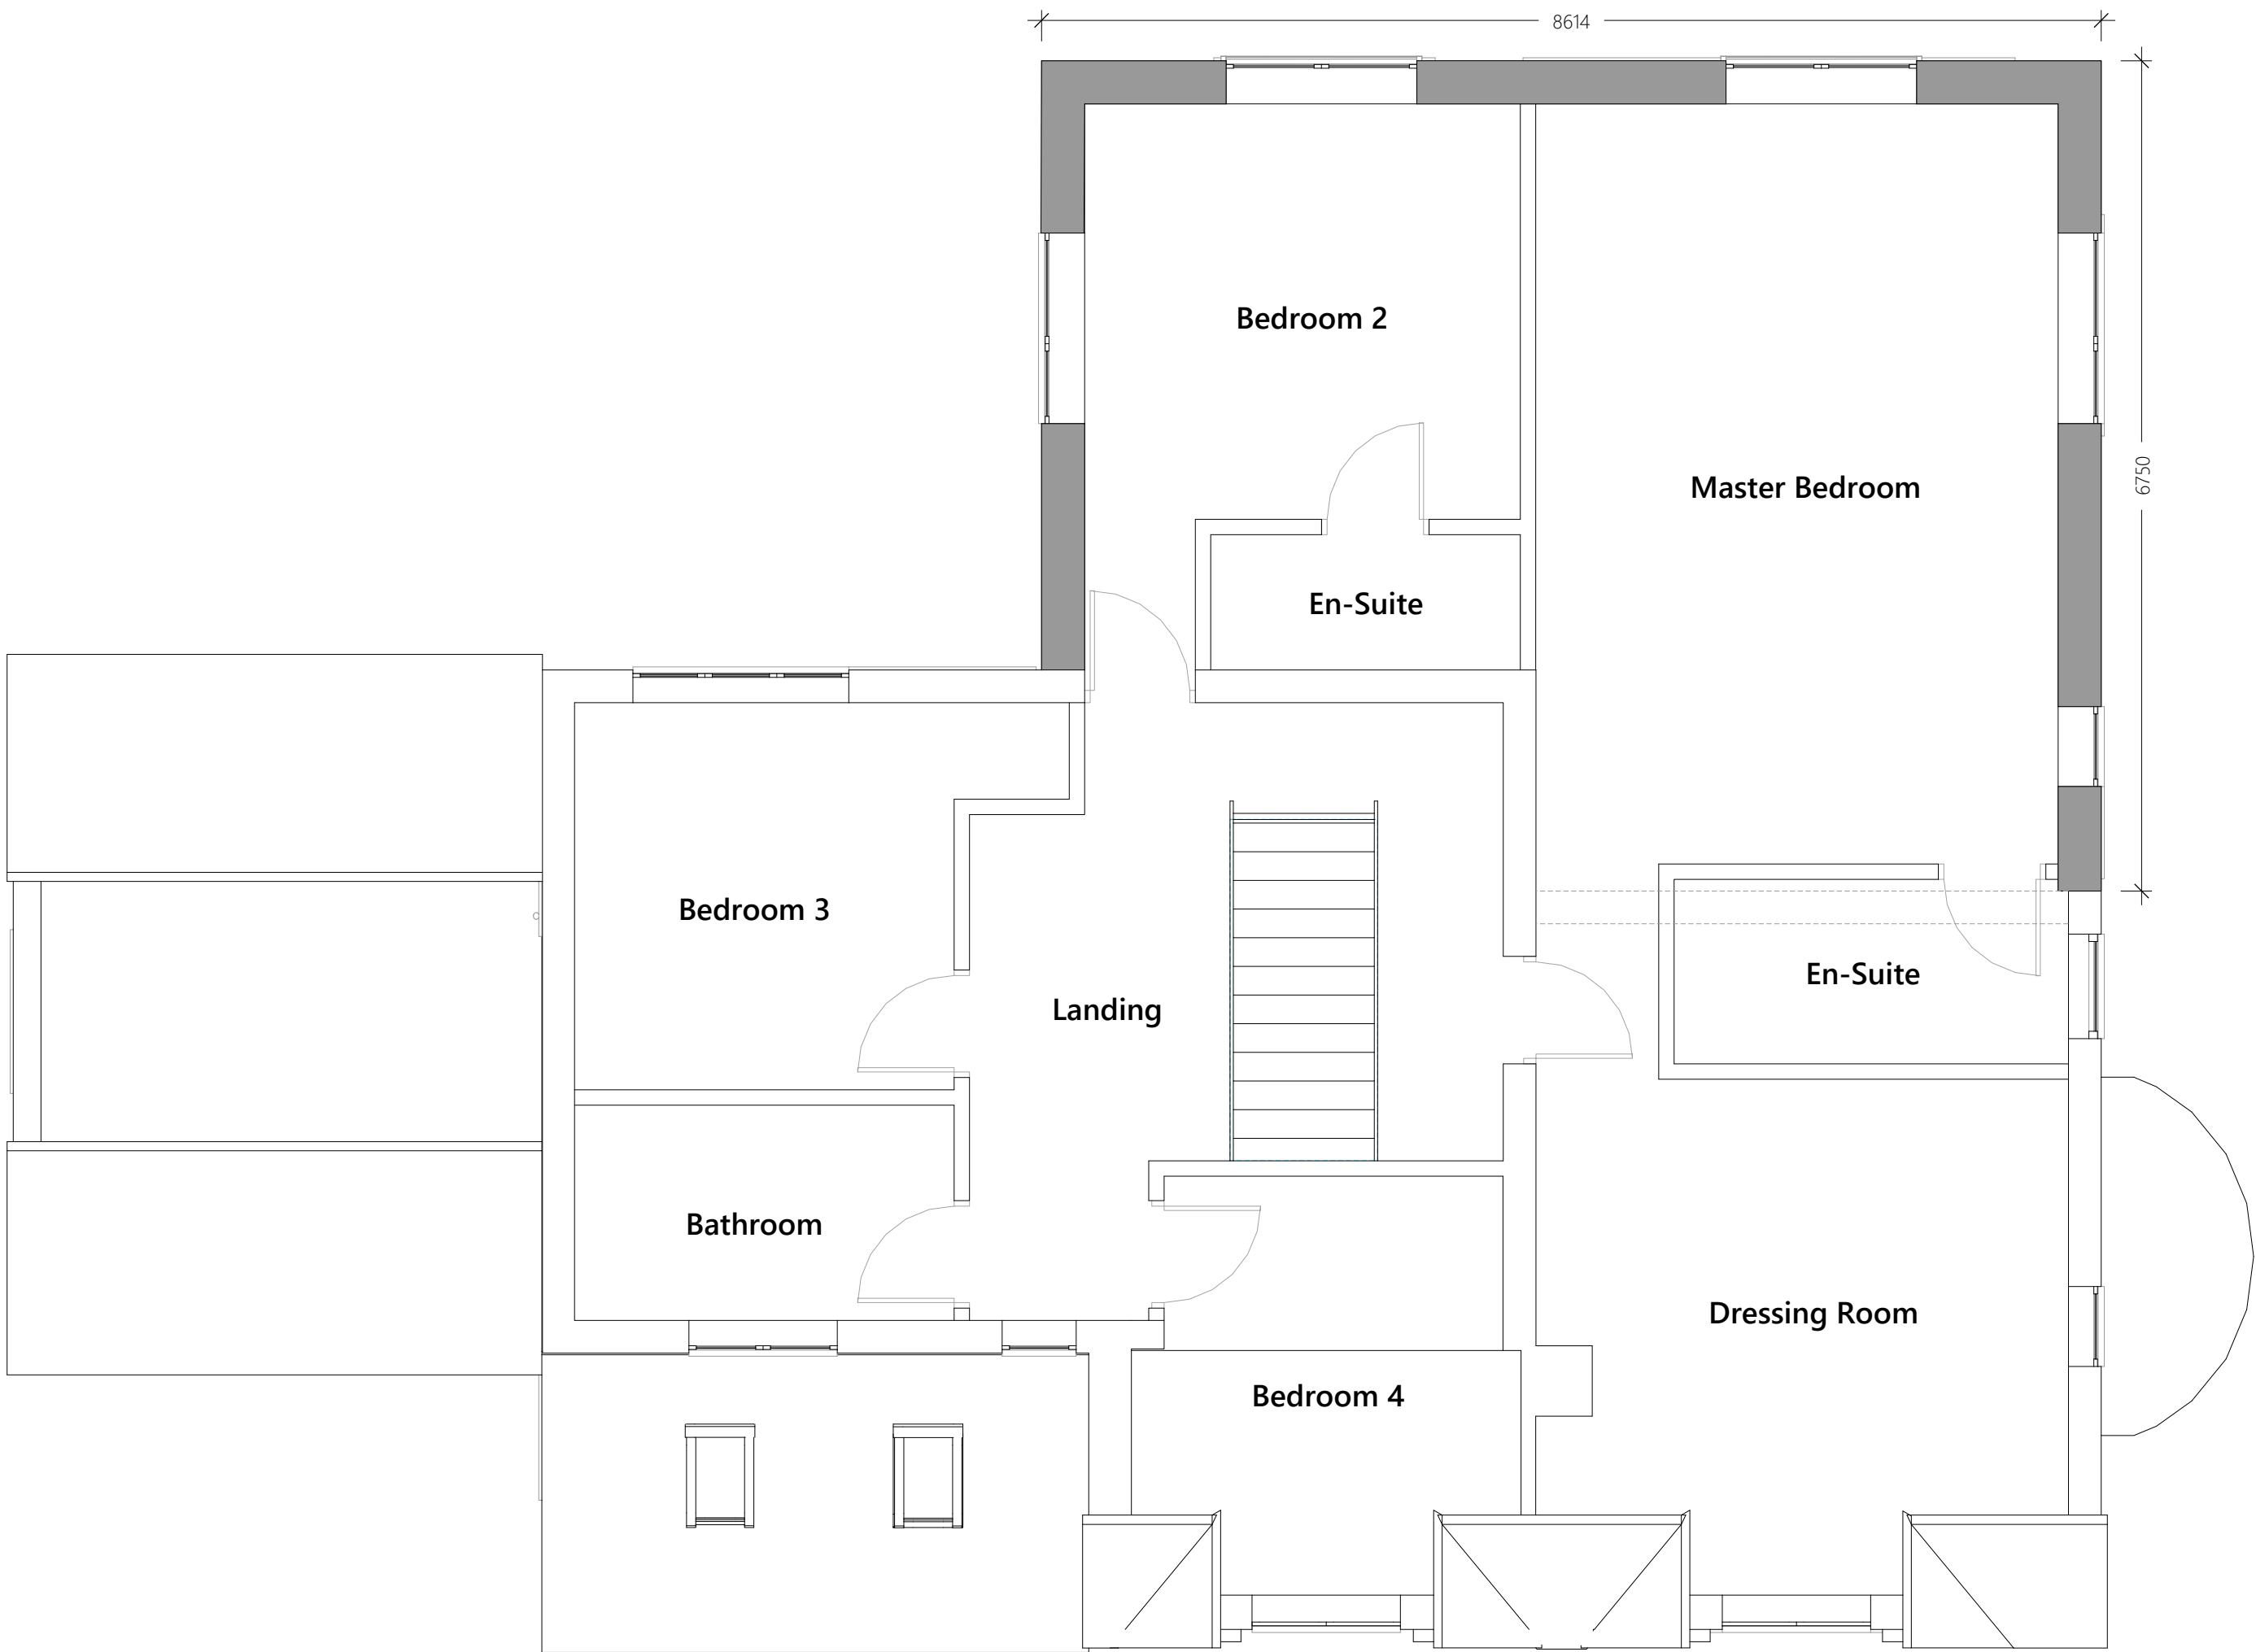

First Floor
Scale: 1:50




Front Elevation
Scale: 1:100

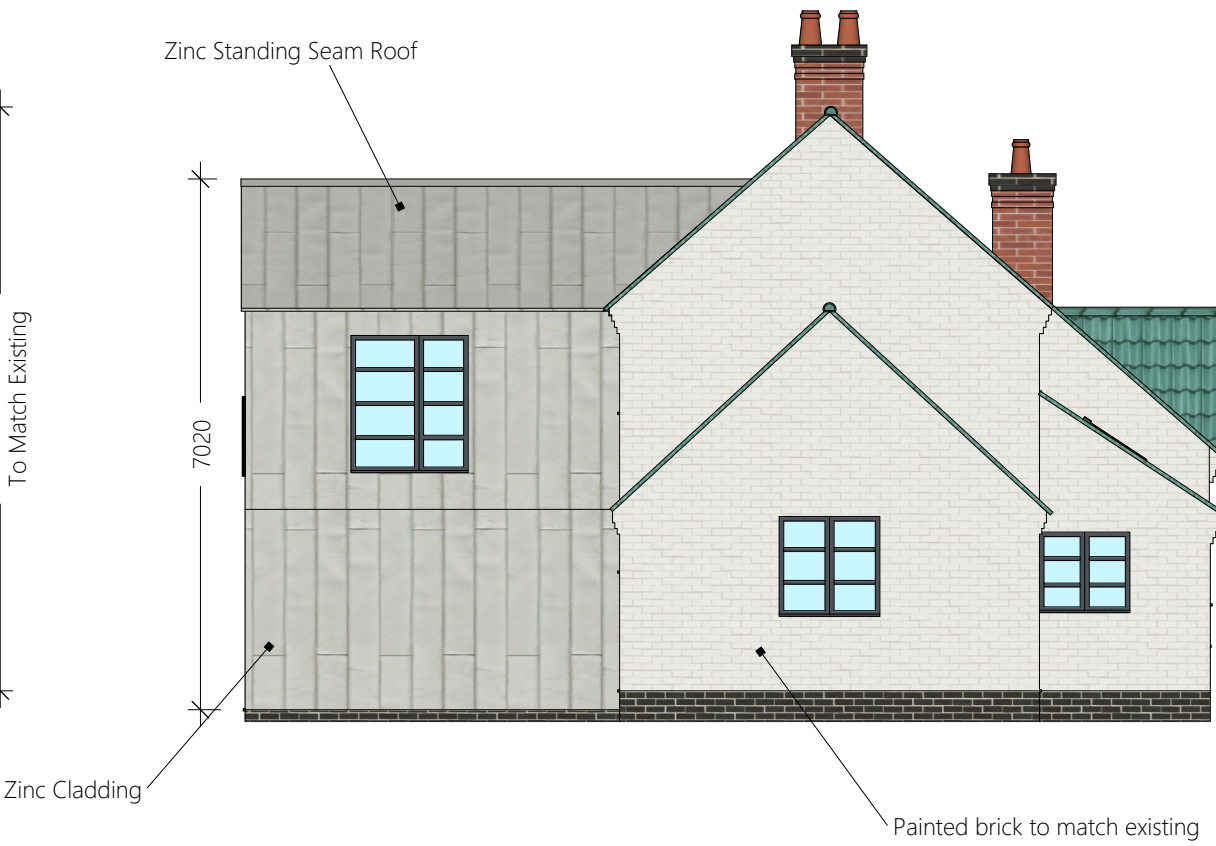

Left Elevation
Scale: 1:100




Rear Elevation
Scale: 1:100

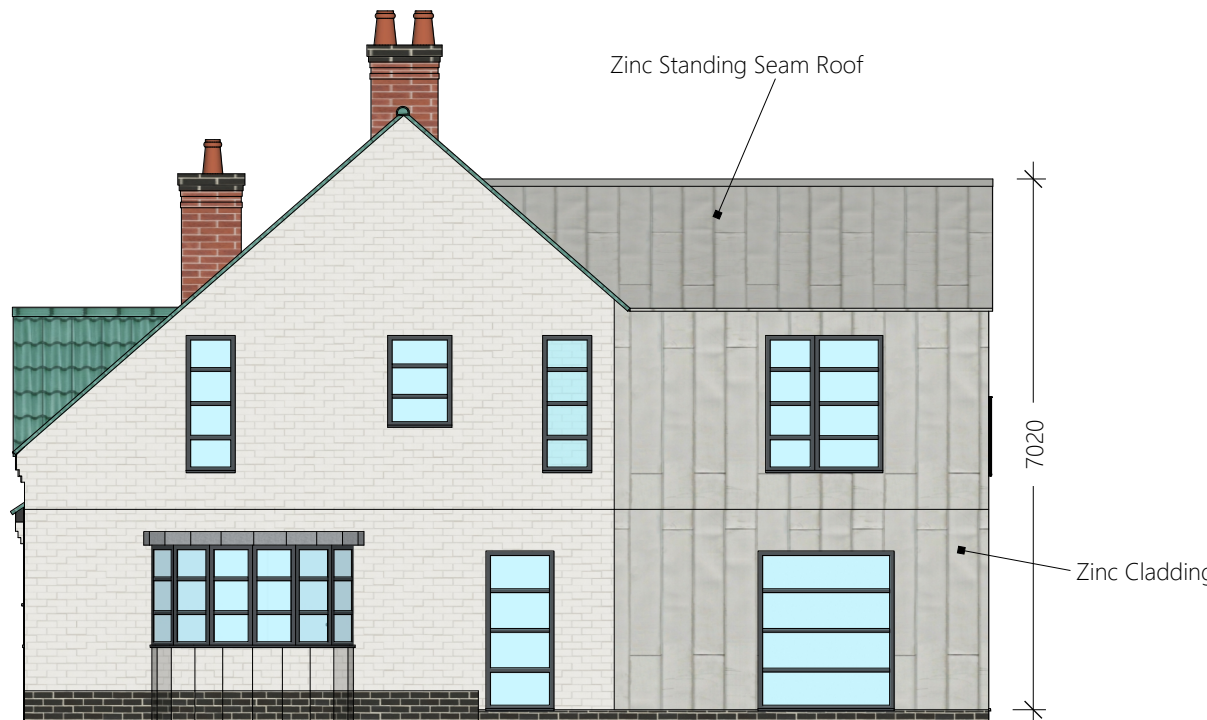

Right Elevation
Scale: 1:100

A 20-12-2024 House external wall colour amended to match the existing.
*Do not scale off this drawing, use written dimensions only. Print to the correct size shown in the title block.
This drawing is colour coded should be read in conjunction with all other relevant drawings and specifications.
Responsibility cannot be accepted for alteration and/or deviation from this design without prior acknowledgment of simplydesignsolutions.
All levels and dimensions to be checked on site, all level and dimensional discrepancies are to be brought to the immediate attention of simplydesignsolutions.*

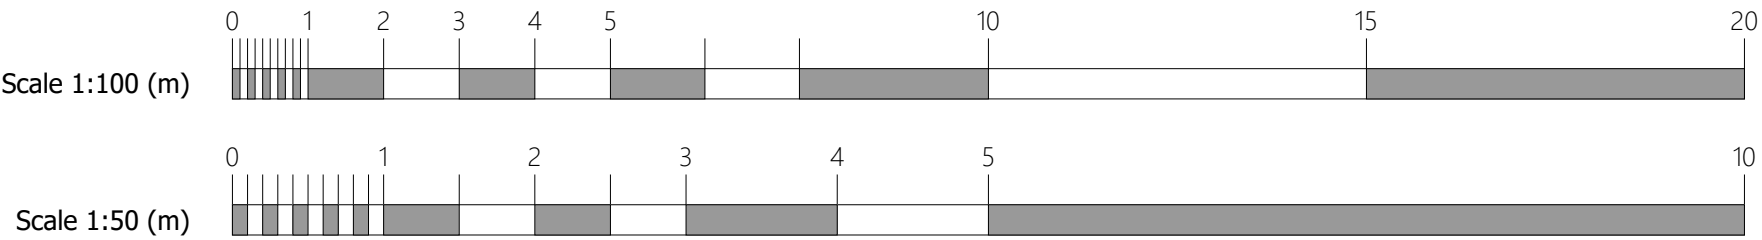

simplydesignsolutions			
info@simplydesignsolutions.co.uk			
Loughborough:		Mobile: 07906 869069	
Nuneaton:	Tel: 02476 326365	Mobile: 07717 416405	
Date: 28-10-2024	Drawn: DR	Checked: -	
Mr N Flint			Job Ref: 24707
Lyndale, Lindridge Lane, Desford, LE9 9GN.			
Dwg No: 02	Rev No: A	Scale: ^{As} Shown	Size: A1