




PROPOSED FRONT ELEVATION



EXISTING FRONT ELEVATION



PROPOSED SIDE (1) ELEVATION

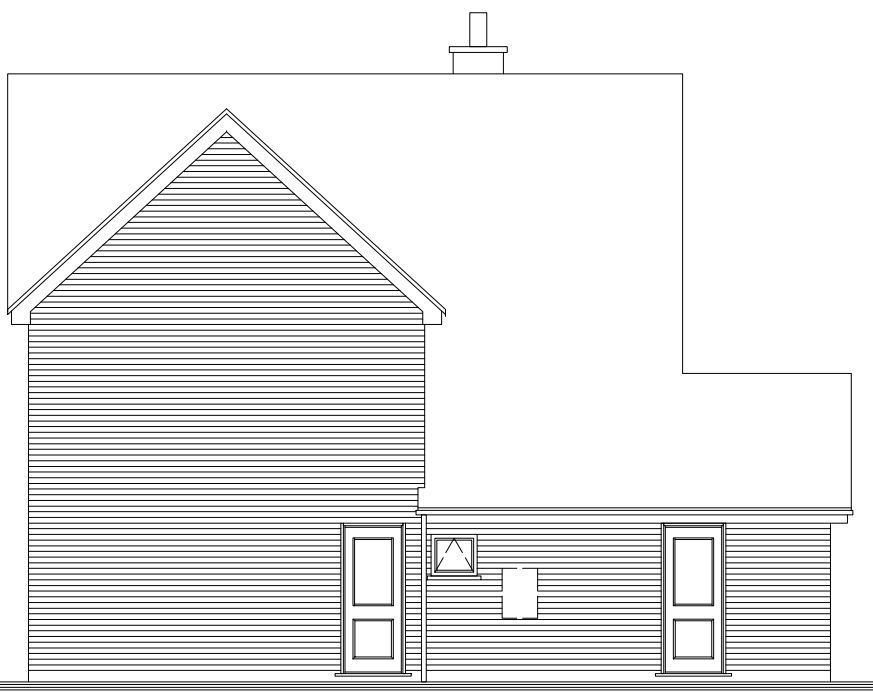


EXISTING SIDE (1) ELEVATION




EXISTING REAR ELEVATION



PROPOSED REAR ELEVATION

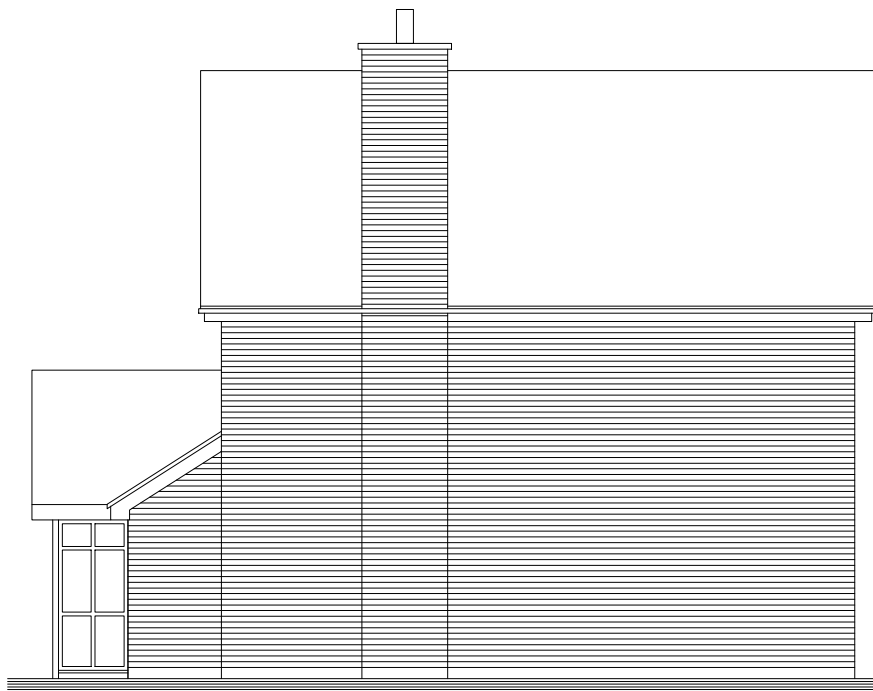

EXISTING SIDE (2) ELEVATION

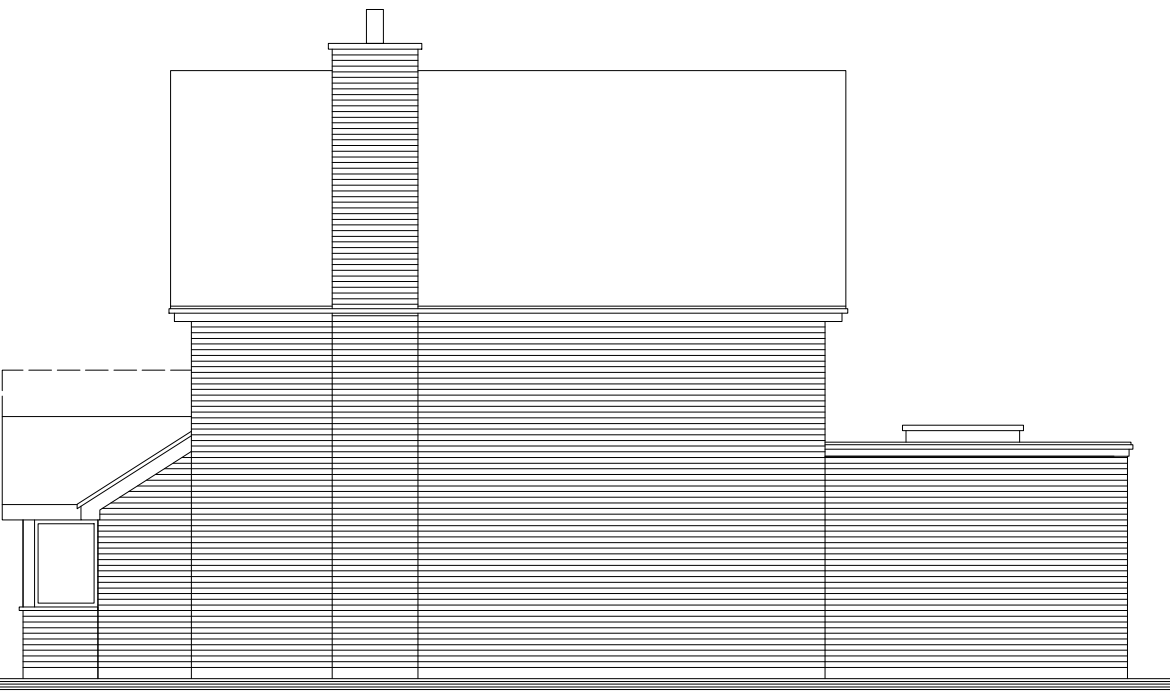

PROPOSED SIDE (2) ELEVATION



SCALE BAR 1:100



IMAGE OF PROPOSED PORCH

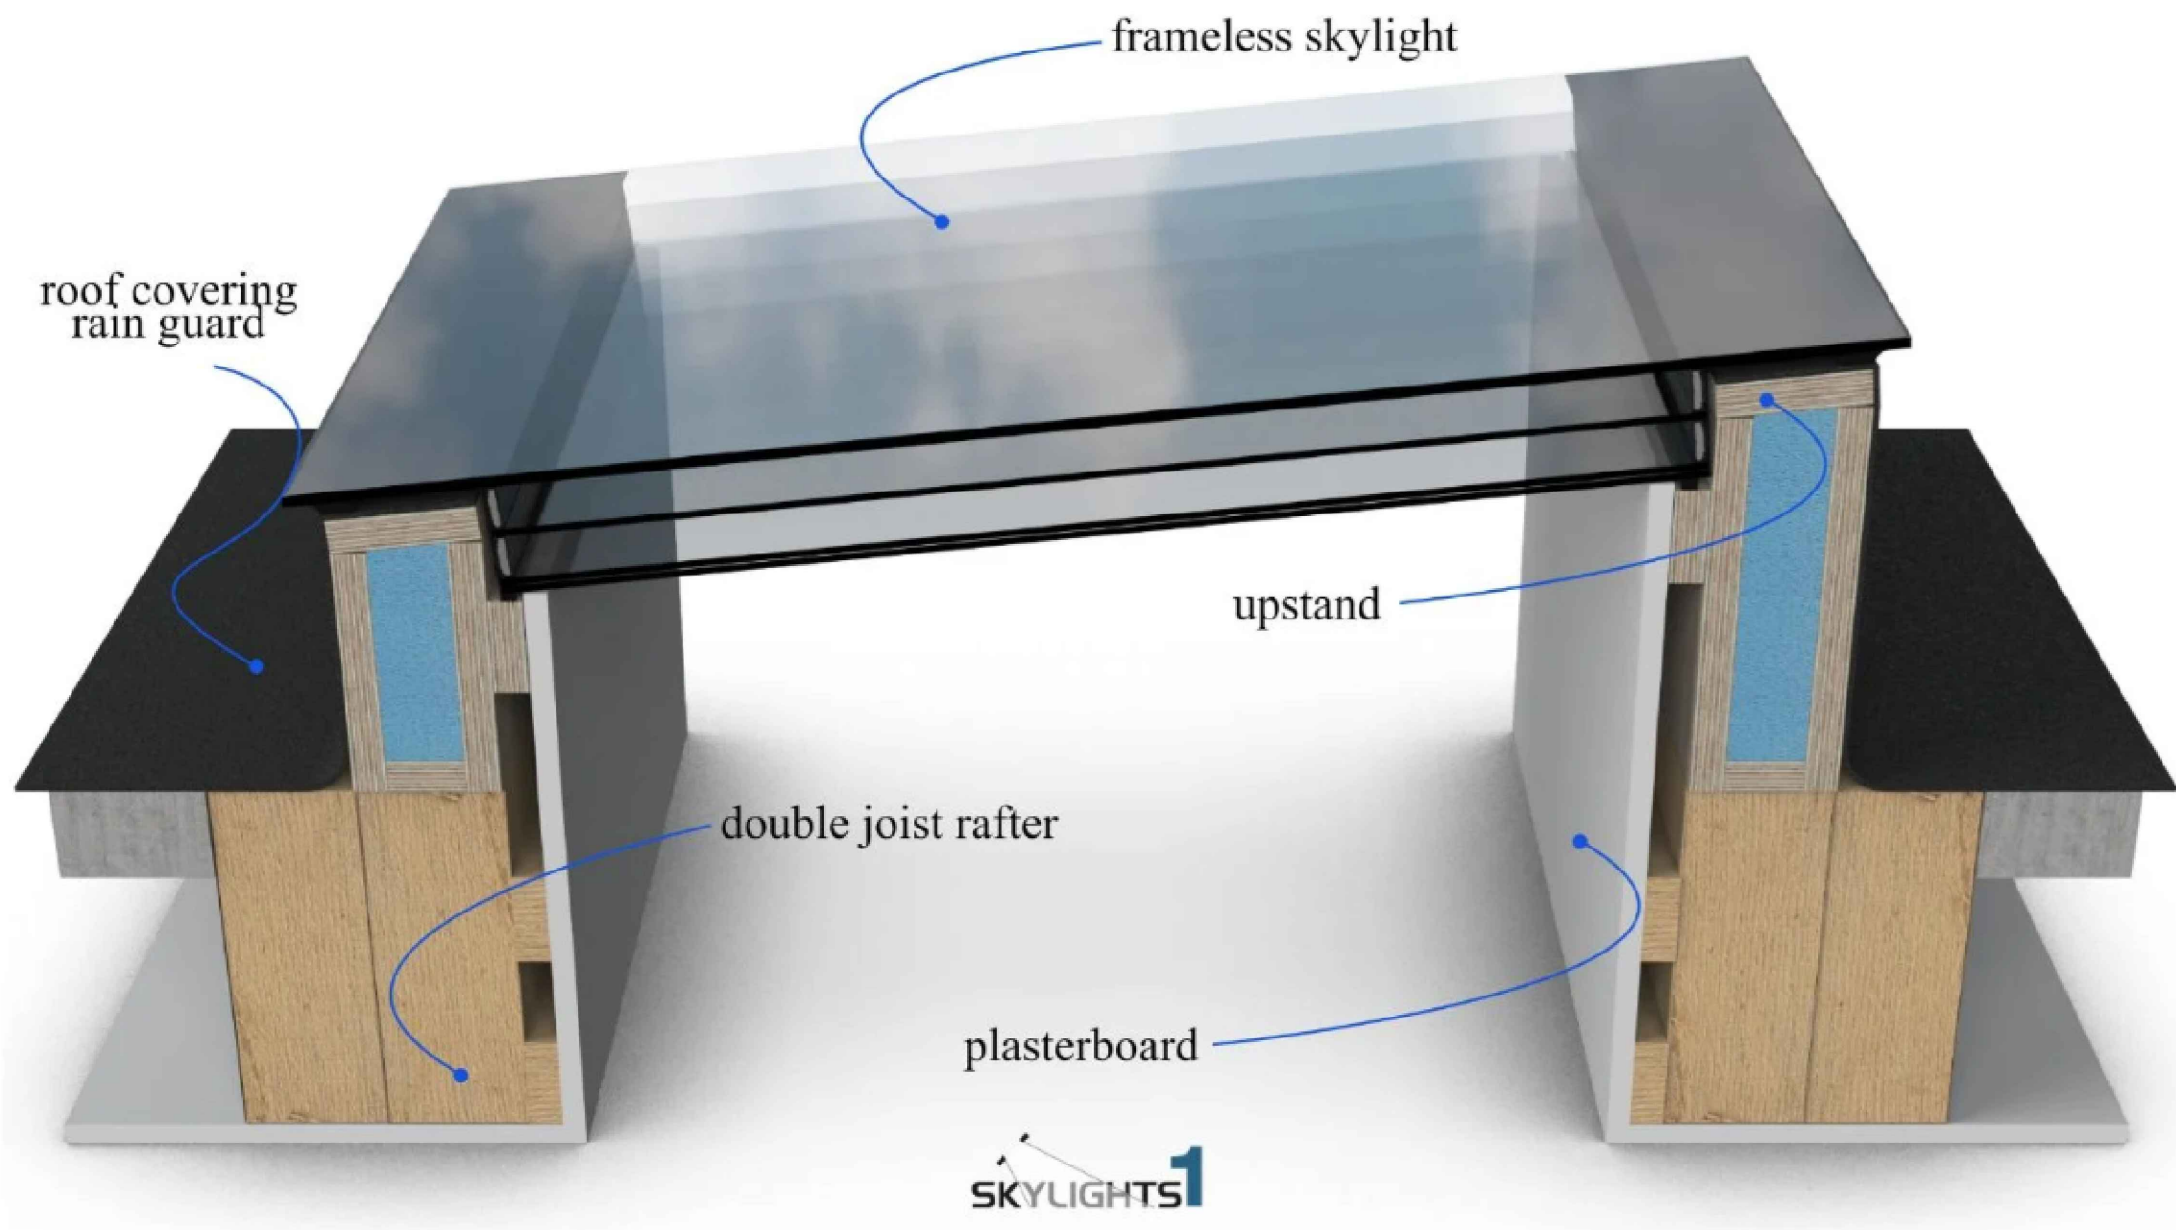


IMAGE OF PROPOSED SKYLIGHT



IMAGE OF PROPOSED WINDOWS BY SUPERIOR TRADE FRAMES IN AGATE GREY

B	25.04.24	PROPOSED IMAGES ADDED	SJN	
A	09.04.24	UPDATED TO SUIT CLIENT'S REQUIREMENTS	SJN	
Rev.	Date	Description	By	Chk'd

Client	MR & MRS MURPHY @ 35 HIGHFIELD ROAD, GROBY, LEICESTER. LE6 0GU.			Drawn by	SJN	Checked by	
Project	SINGLE STOREY REAR EXT. NEW PORCH, ROOF ALTERED OVER BED 4, CONVERT GARAGE			Scale	AS SHOWN @ A1	Date	APRIL 2024
Drawing Title	EXISTING & PROPOSED ELEVATIONS, PROPOSED IMAGES			Project No.	2024	Dwg. No.	BHR[21]001
						Revision	B

Drawings may be scaled for planning purposes only.
All dimensions to be checked.
The contractor is responsible for checking
dimensions before ordering or starting work.

