




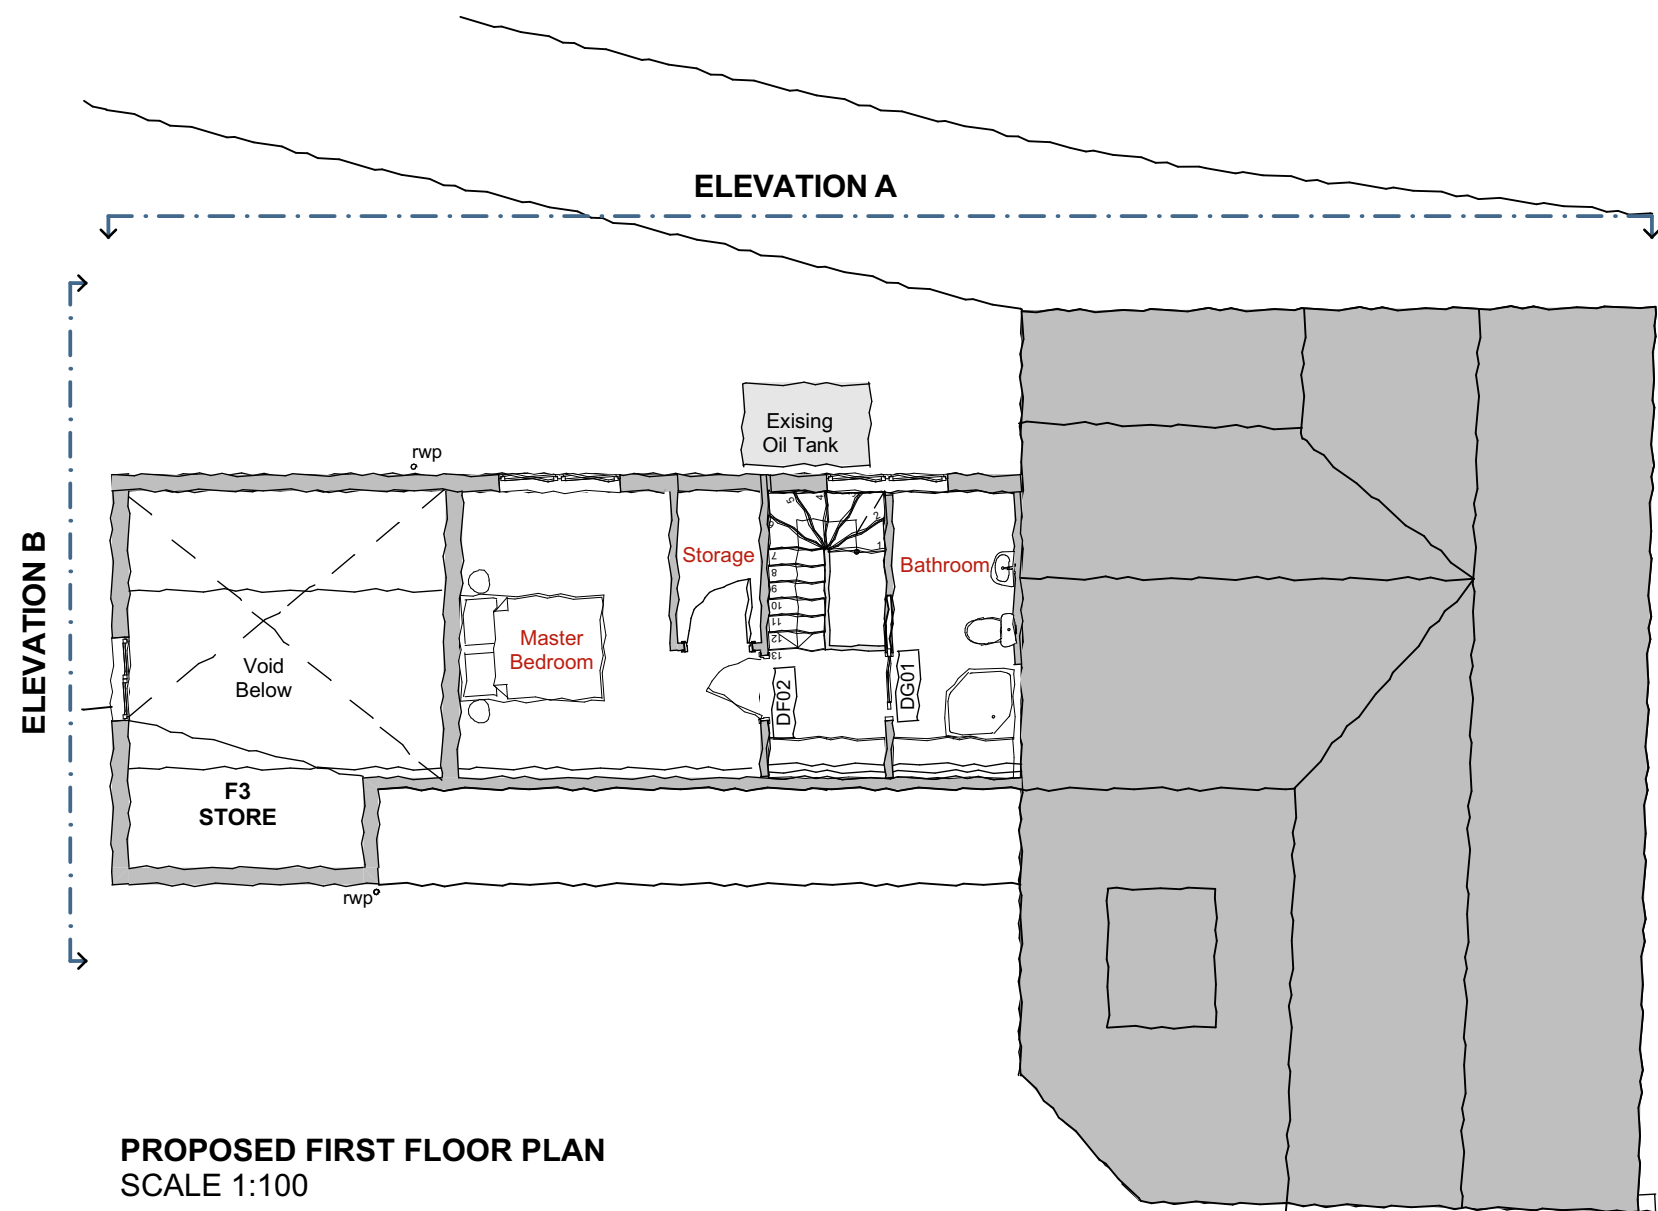

PROPOSED FIRST FLOOR PLAN
SCALE 1:100

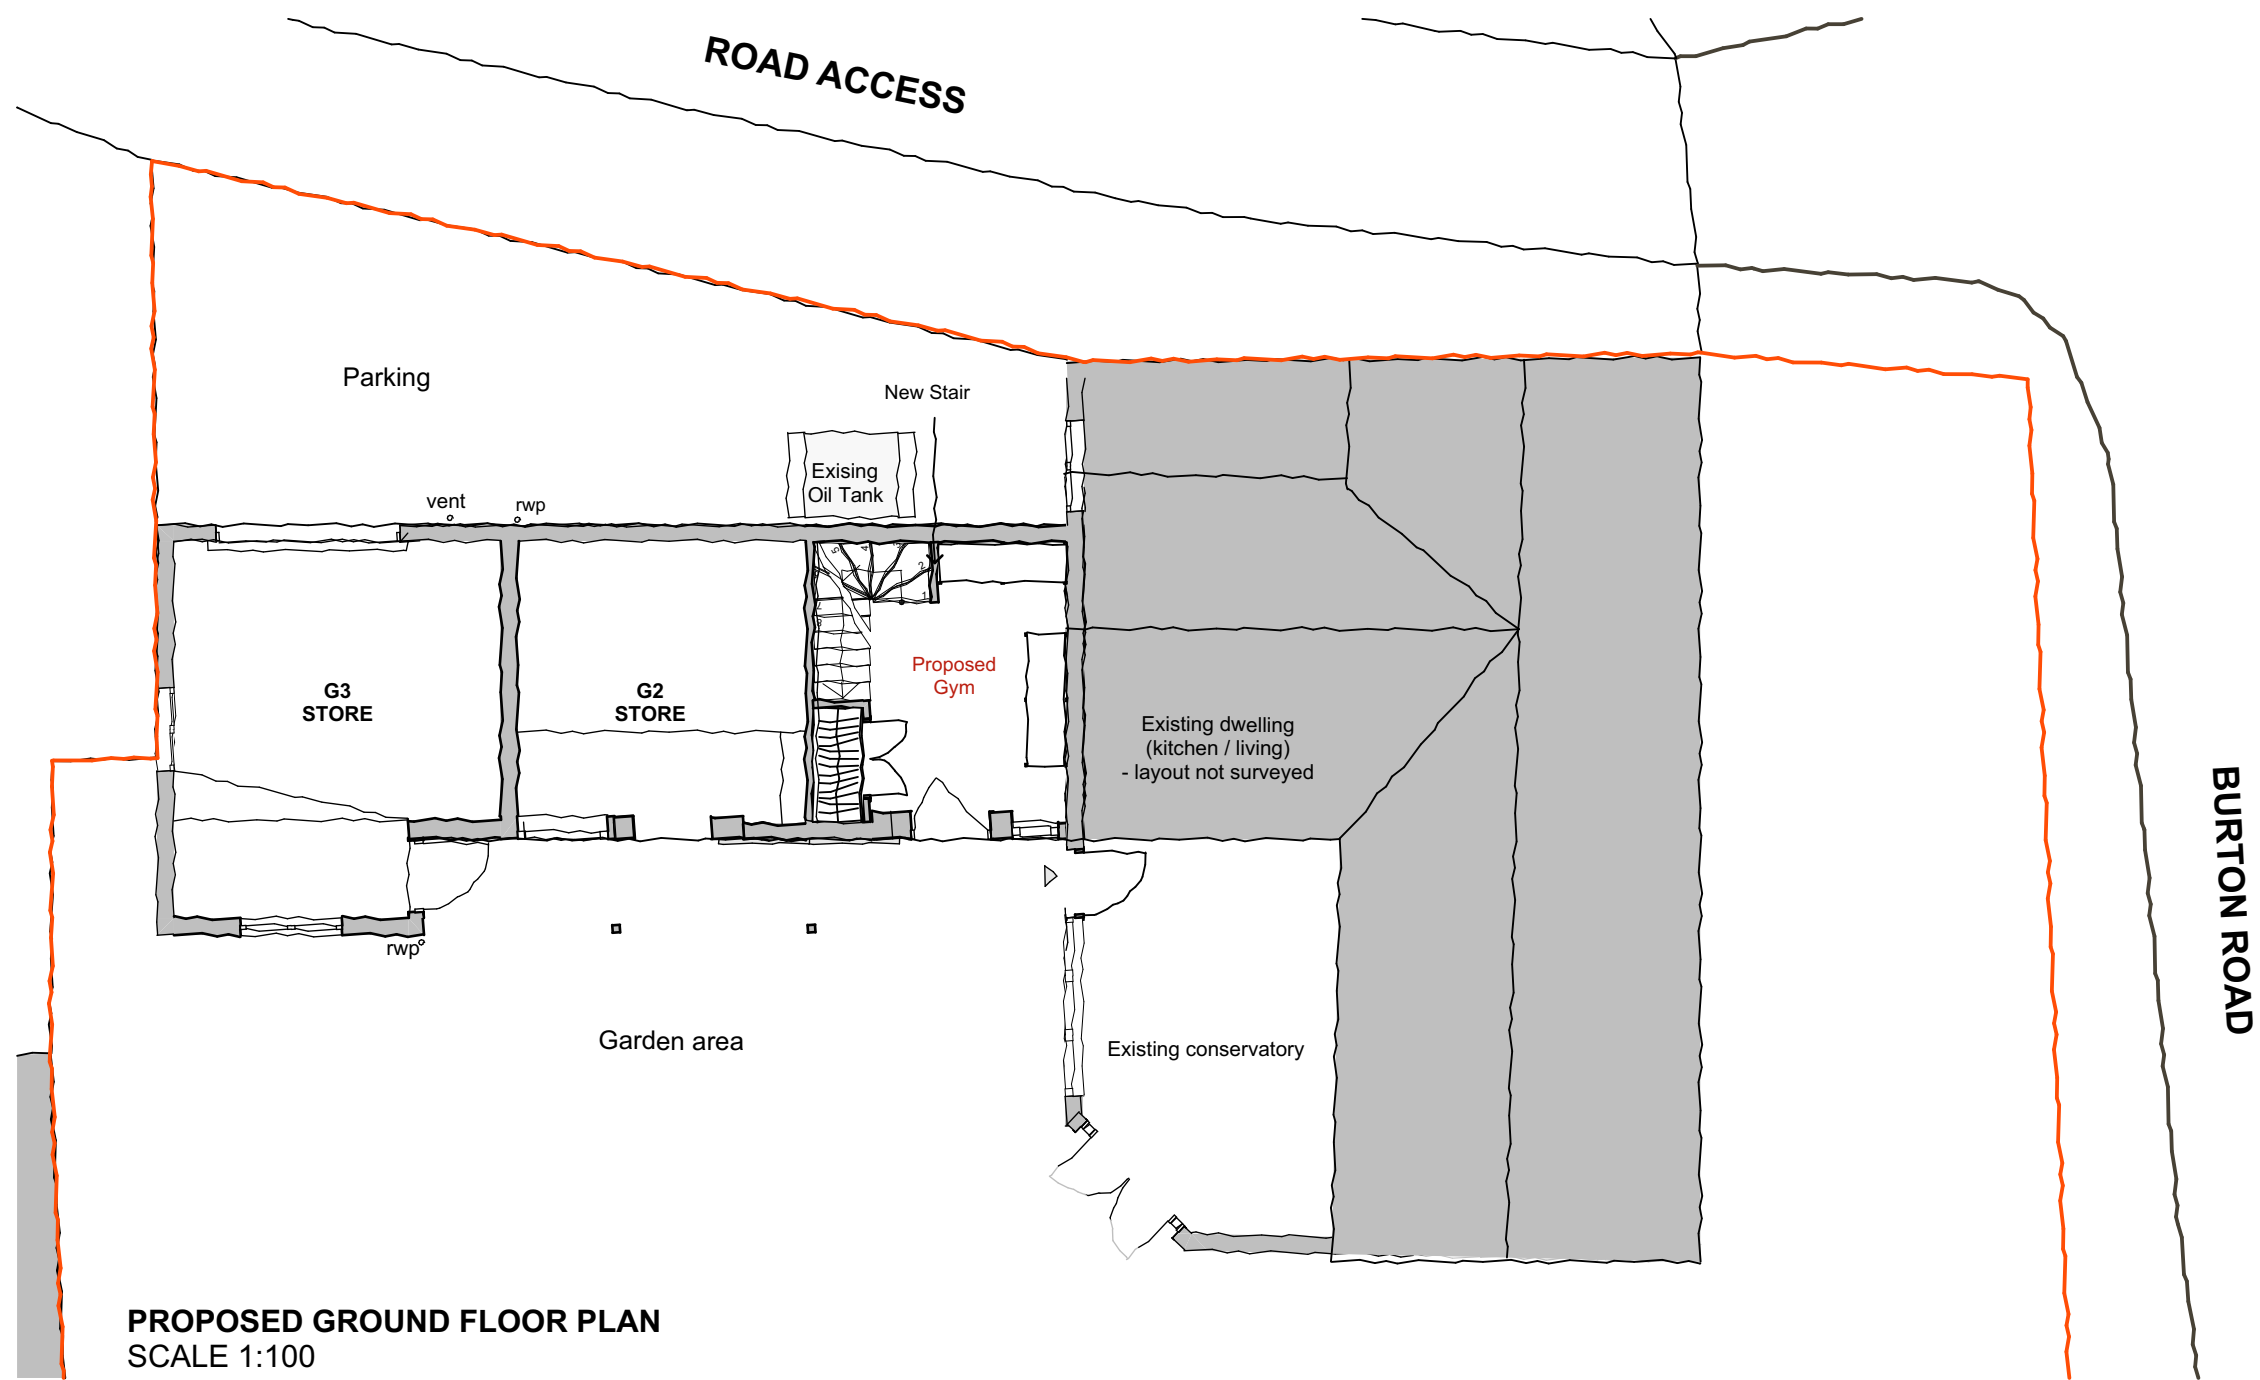

PROPOSED GROUND FLOOR PLAN
SCALE 1:100

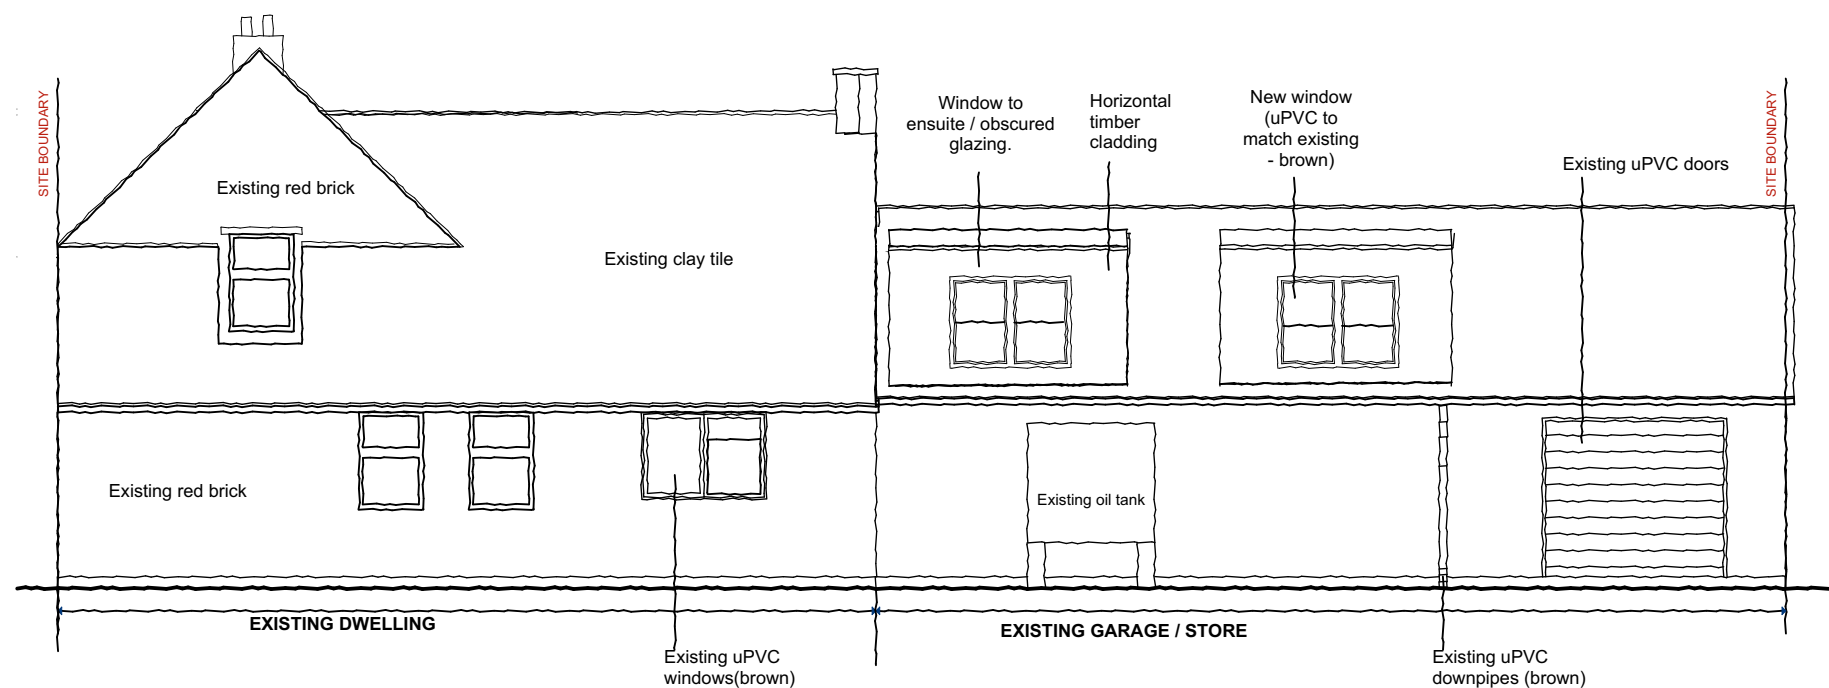

PROPOSED ELEVATION A
SCALE 1:100



SKETCH VISUAL
SCALE 1:100

SCALE 1:100

Client	Mr Gary Calder		
Project	21, Burton Road Twycross, Atherstone CV9 3PR		
Layout Title	PROPOSED PLANS & ELEVATIONS - REVISED DORMER		
Scale(s)	1:100	Project No.	25001
Purpose of Issue		Status	P2
Drawing Number	2505-08-003	Revision	P2