


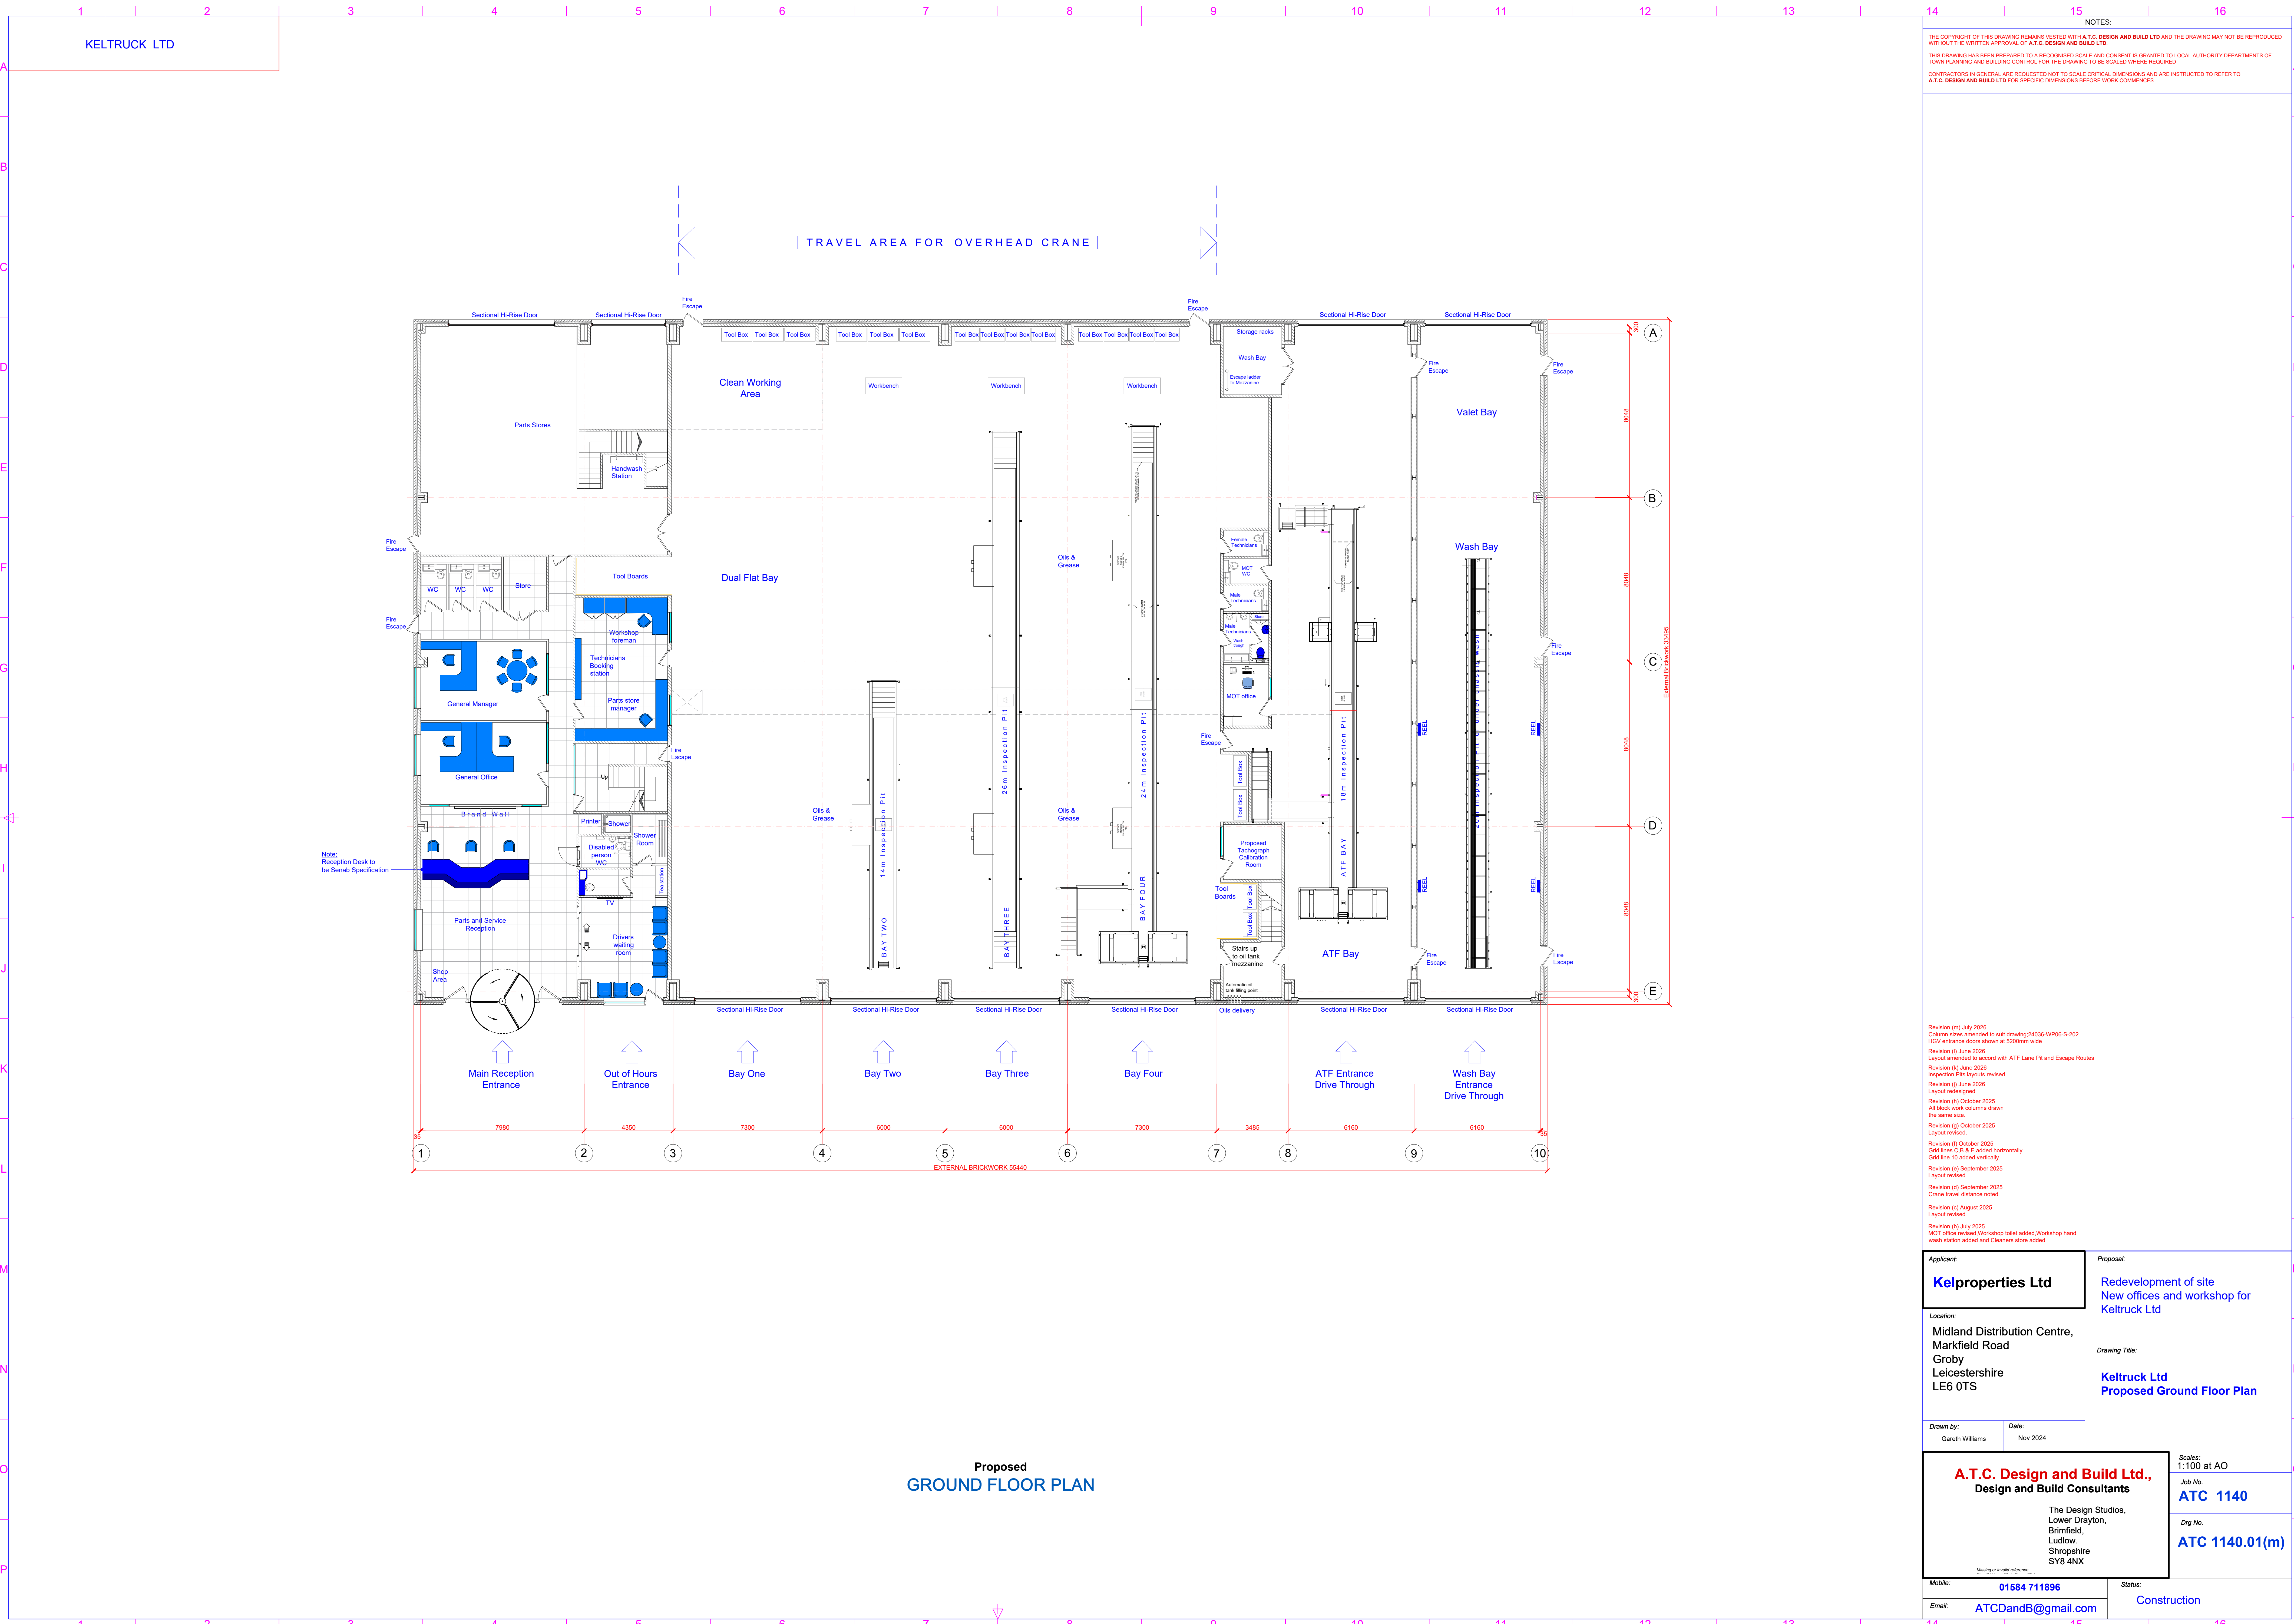

NOTES:

THE COPYRIGHT OF THIS DRAWING REMAINS VESTED WITH A.T.C. DESIGN AND BUILD LTD AND THE DRAWING MAY NOT BE REPRODUCED WITHOUT THE WRITTEN APPROVAL OF A.T.C. DESIGN AND BUILD LTD.

THIS DRAWING HAS BEEN PREPARED TO A RECOGNISED SCALE AND CONSENT IS GRANTED TO LOCAL AUTHORITY DEPARTMENTS OF TOWN PLANNING AND BUILDING CONTROL FOR THE DRAWING TO BE SCALED WHERE REQUIRED

CONTRACTORS IN GENERAL ARE REQUESTED NOT TO SCALE CRITICAL DIMENSIONS AND ARE INSTRUCTED TO REFER TO A.T.C. DESIGN AND BUILD LTD FOR SPECIFIC DIMENSIONS BEFORE WORK COMMENCES

Revision (m) July 2026
Column sizes amended to suit drawing 24036-WP06-6-202.
HGV entrance doors shown at 5200mm wide

Revision (l) June 2026
Layout amended to accord with ATF Lane Pit and Escape Routes

Revision (k) June 2026
Inspection Pit layouts revised

Revision (j) June 2026
Layout redesigned

Revision (h) October 2025
All black work column drawn the same size

Revision (g) October 2025
Layout revised

Revision (f) October 2025
Grid lines C-B & E added horizontally,
Grid line 10 added vertically

Revision (e) September 2025
Layout revised

Revision (d) September 2025
Crane travel distance noted

Revision (c) August 2025
Layout revised

Revision (b) July 2025
MOT office revised Workshop toilet added Workshop hand wash station added and Cleaners store added

Applicant: Kelproperties Ltd		Proposal: Redevelopment of site New offices and workshop for Keltruck Ltd	
Location: Midland Distribution Centre, Markfield Road Groby Leicestershire LE6 0TS		Drawing Title: Keltruck Ltd Proposed Ground Floor Plan	
Drawn by: Gareth Williams	Date: Nov 2024	Scales: 1:100 at AO Job No. ATC 1140 Dwg No. ATC 1140.01(m)	
A.T.C. Design and Build Ltd., Design and Build Consultants The Design Studios, Lower Drayton, Brimfield, Ludlow, Shropshire SY8 4NX Moorg or thirdly enforce...			
Mobile: 01584 711896	Status: Construction		
Email: ATCDandB@gmail.com			