






Existing Front Elevation

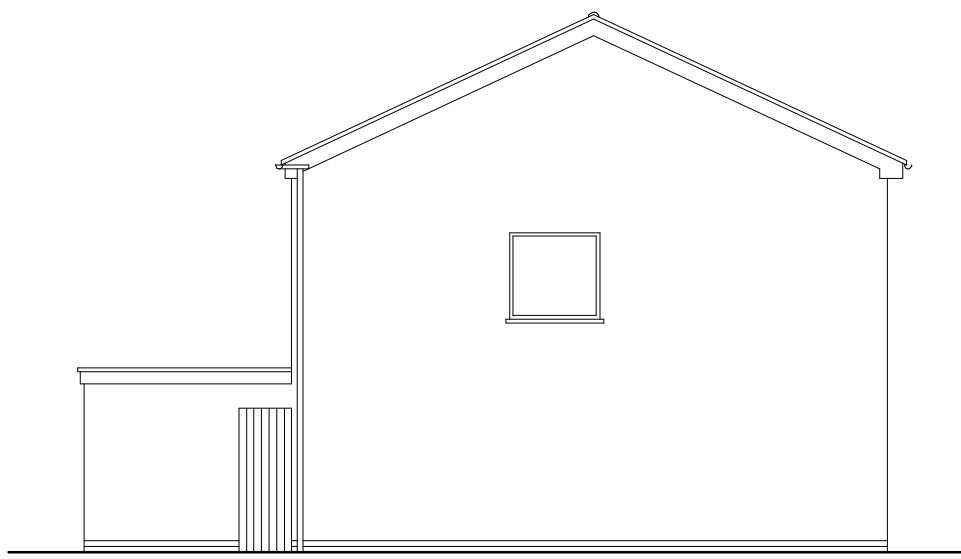


Existing Elevation To No 56

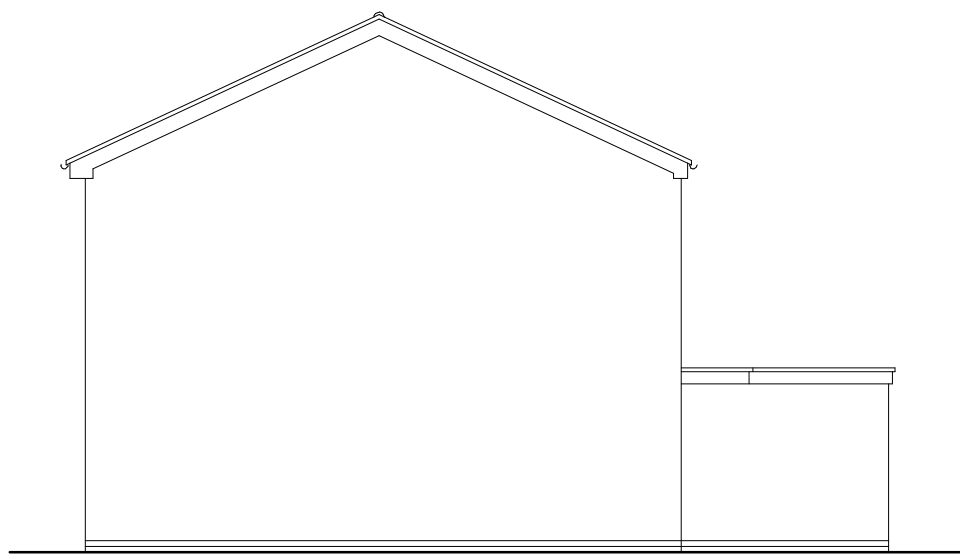


Existing Elevation To Boundary

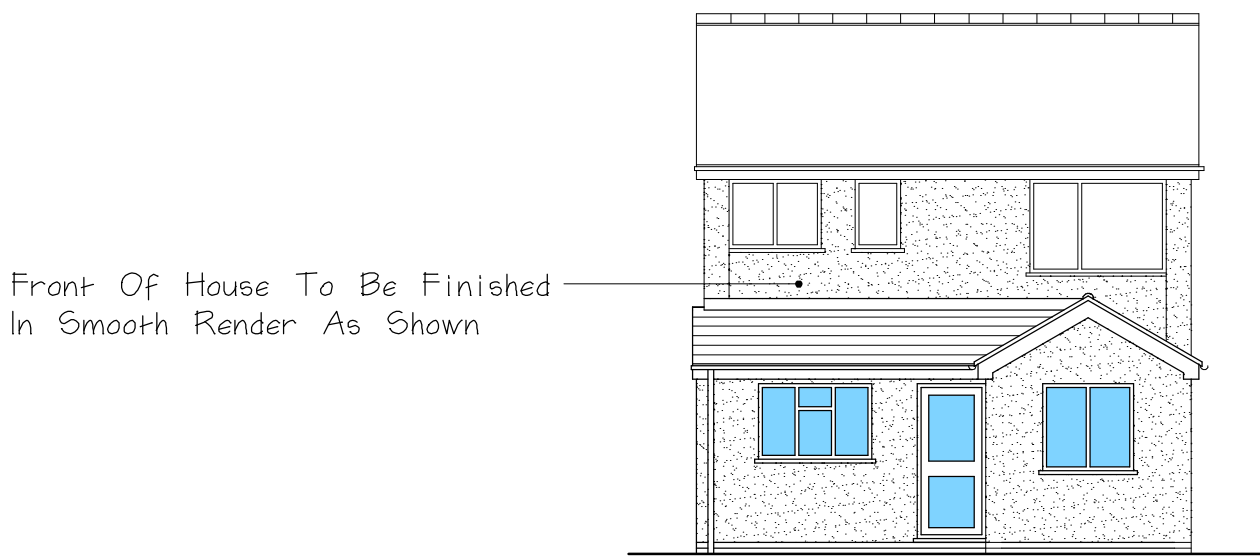


Proposed Front Elevation

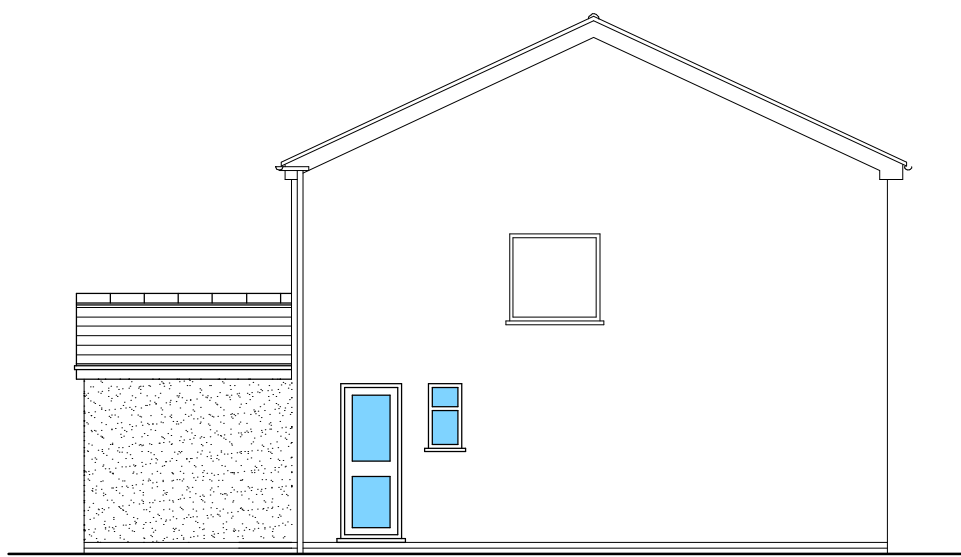


Proposed Elevation To No 56

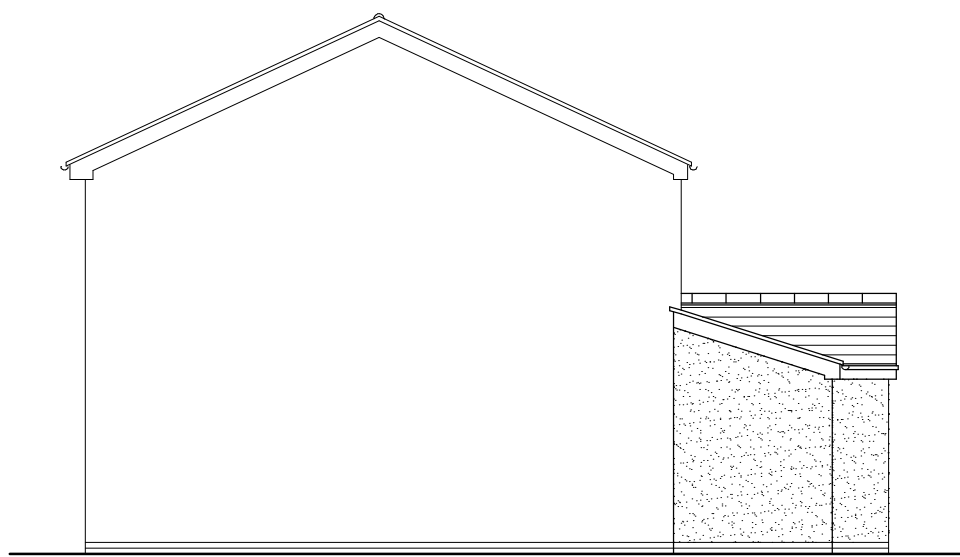


Proposed Elevation To Boundary

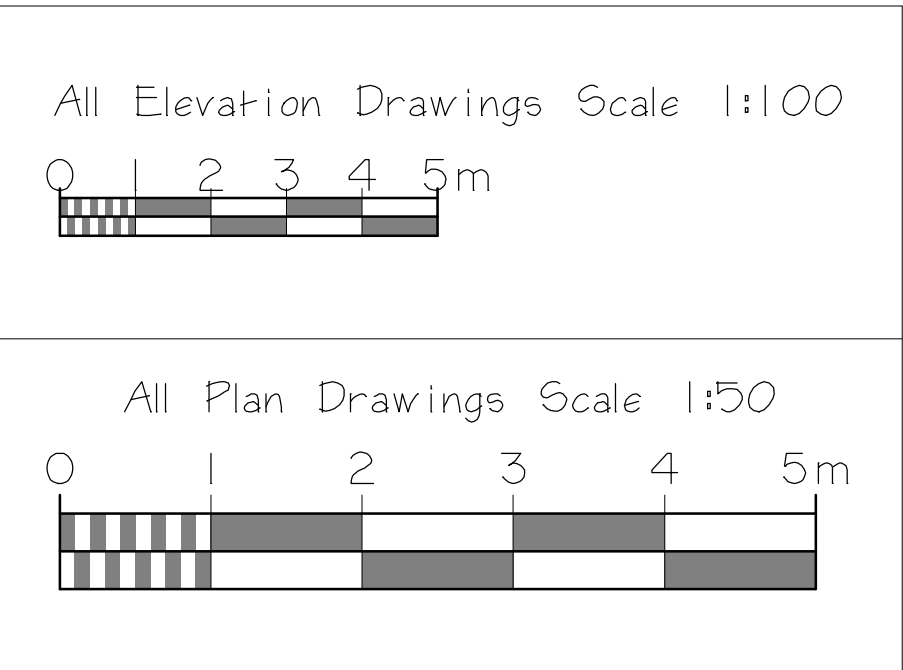

Scale Bars

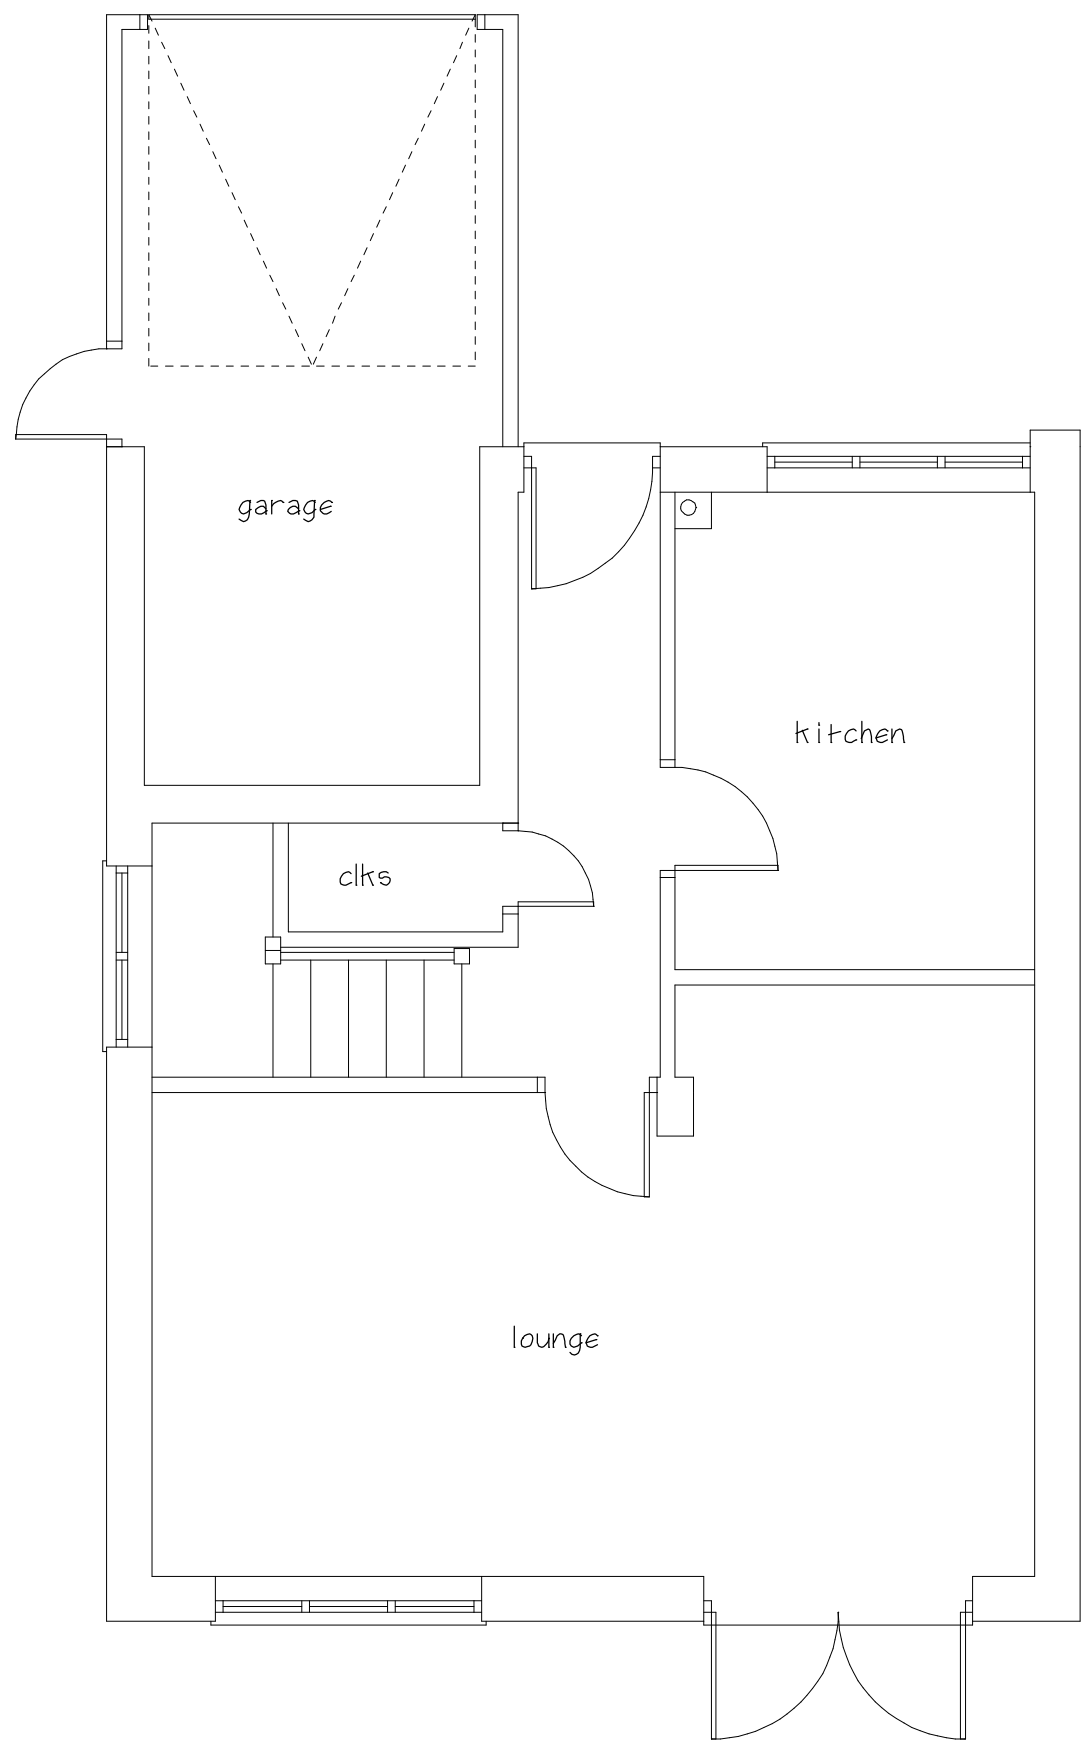

Existing Ground Floor Plan

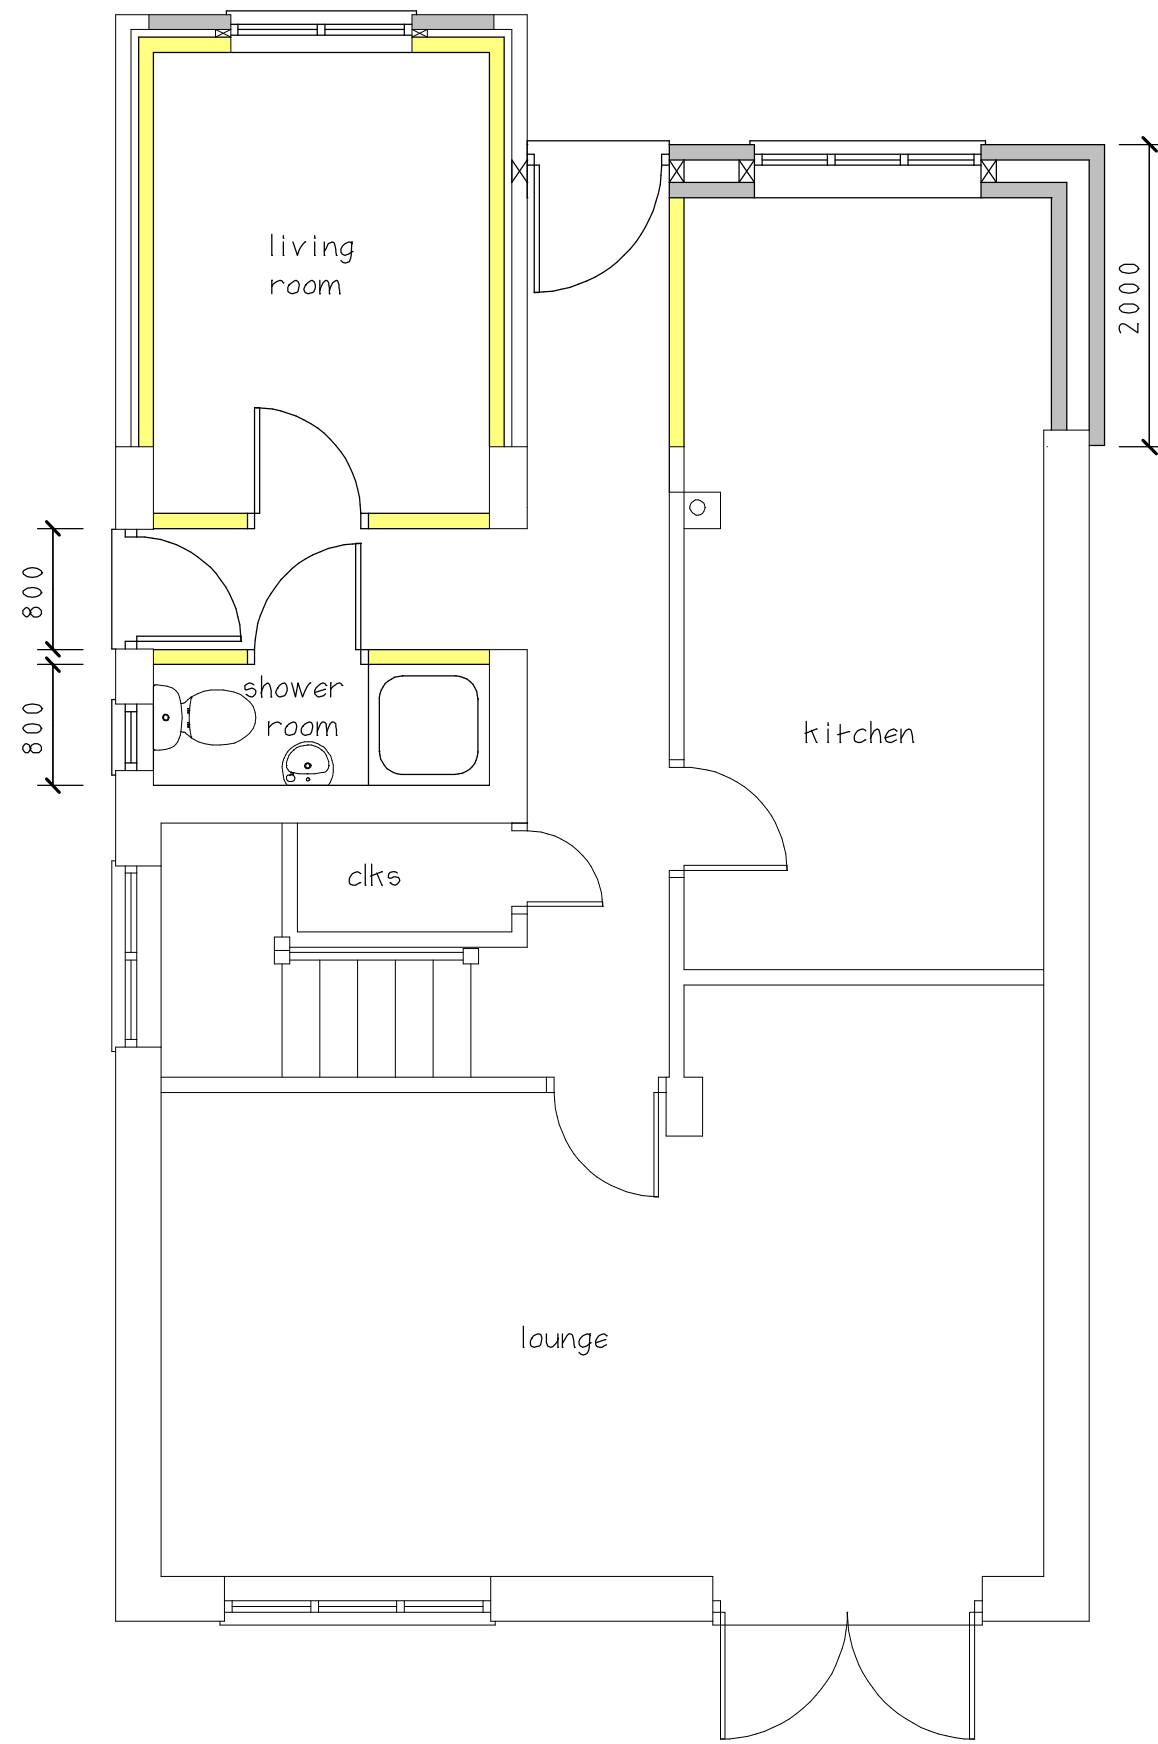

Proposed Ground Floor Plan

CLIENT			
Andy Gray			
JOB TITLE			
58 Equity Road East Earl Shilton Leicester LE9 7FY			
DRAWING TITLE			
Proposed Extension To Detached House			
SCALE	SHEET	DATE	DRAWN BY
1:50 & 1:100	A1	Aug 2025	A Moore
ANDREW MOORE ARCHITECTURAL SERVICES Tel; 07973397765 Email;andrewmoore@workmail.com			
DRG NO		SHEET NO	
1703		1	