



The Builder is to check and verify all buildings and site dimensions, levels and sewer invert levels prior to commencement of work.
Do not scale off this drawing, work to figured dimensions only.
This drawing must be read and checked with all structural and relevant specialist drawings.
The Builder is to comply in all respects with the current Building Regulations and latest Codes of Practice.
Copyright of this drawing and of work executed from it remain the property of Ian Ritchie


Proposed Ground Floor Plan
Scale 1:50

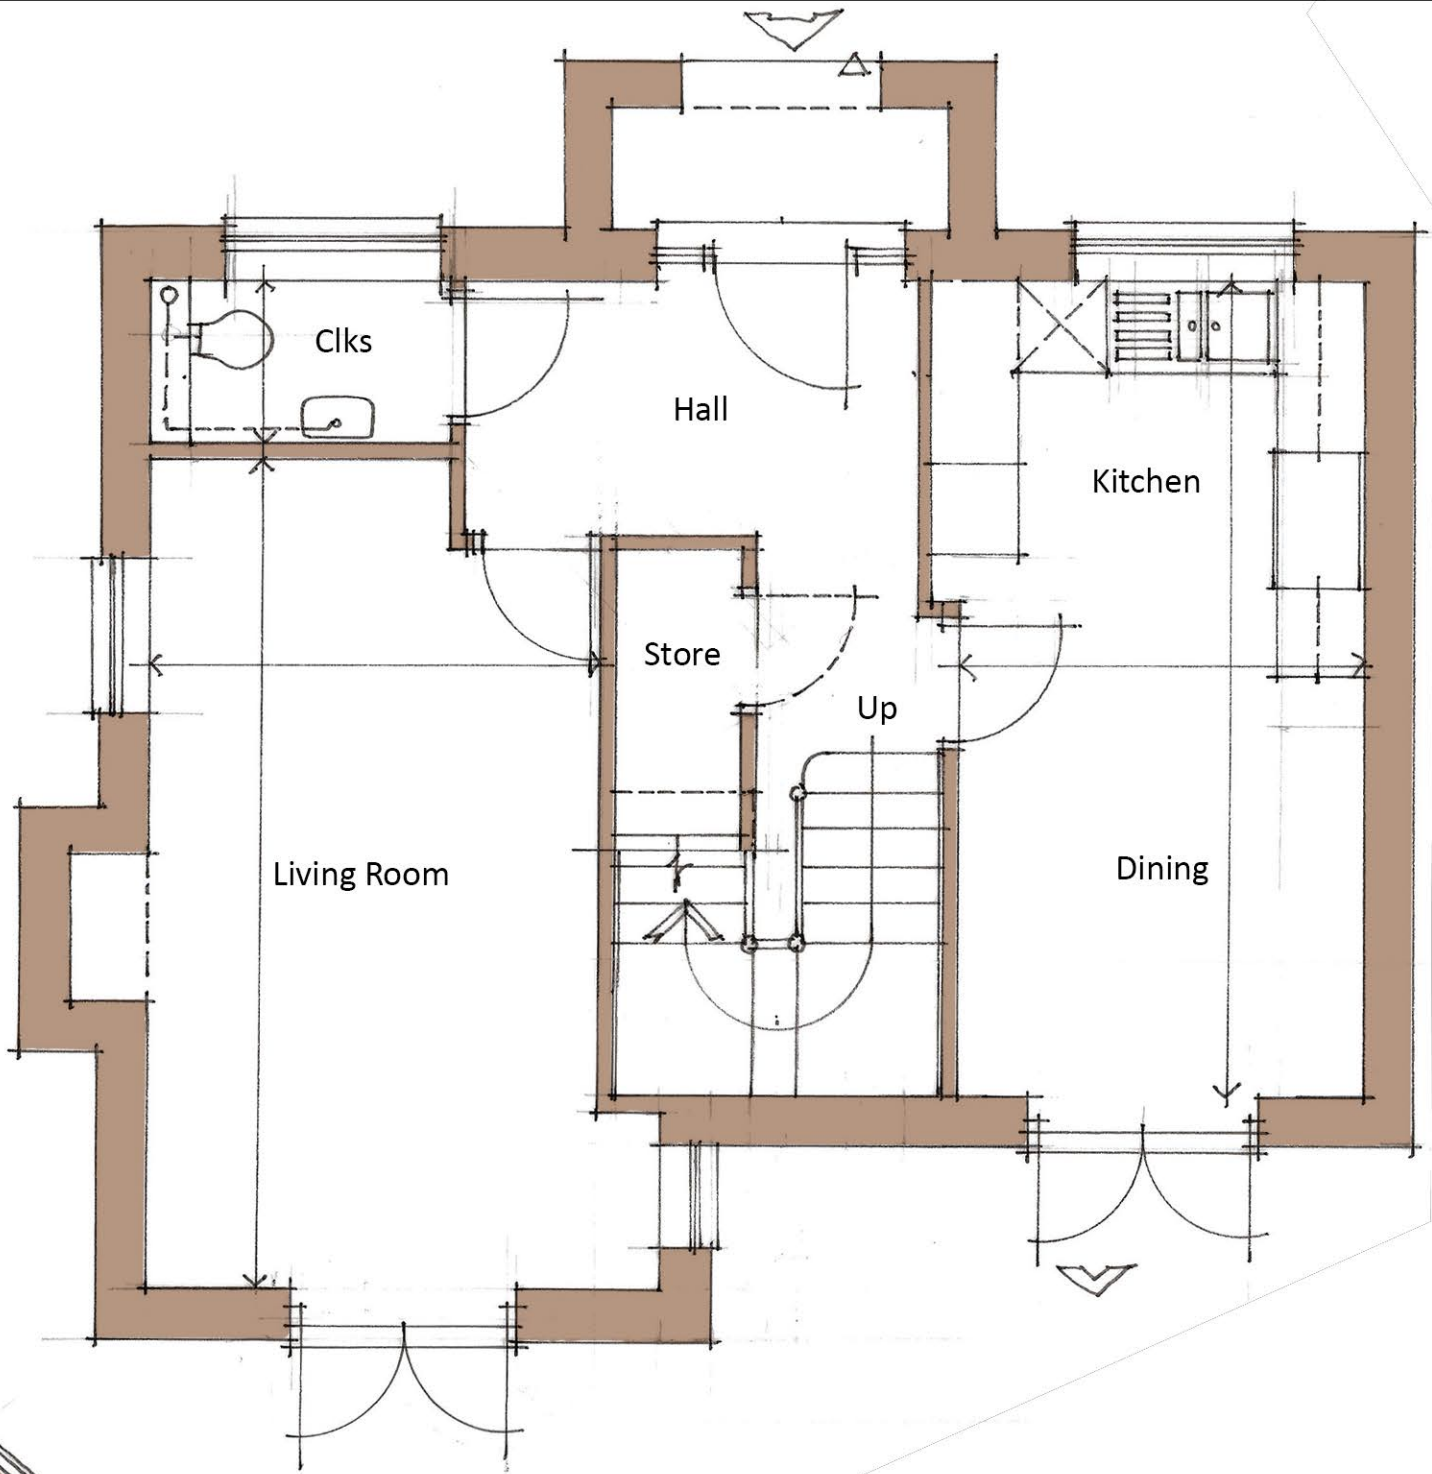

Proposed First Floor Plan
Scale 1:50

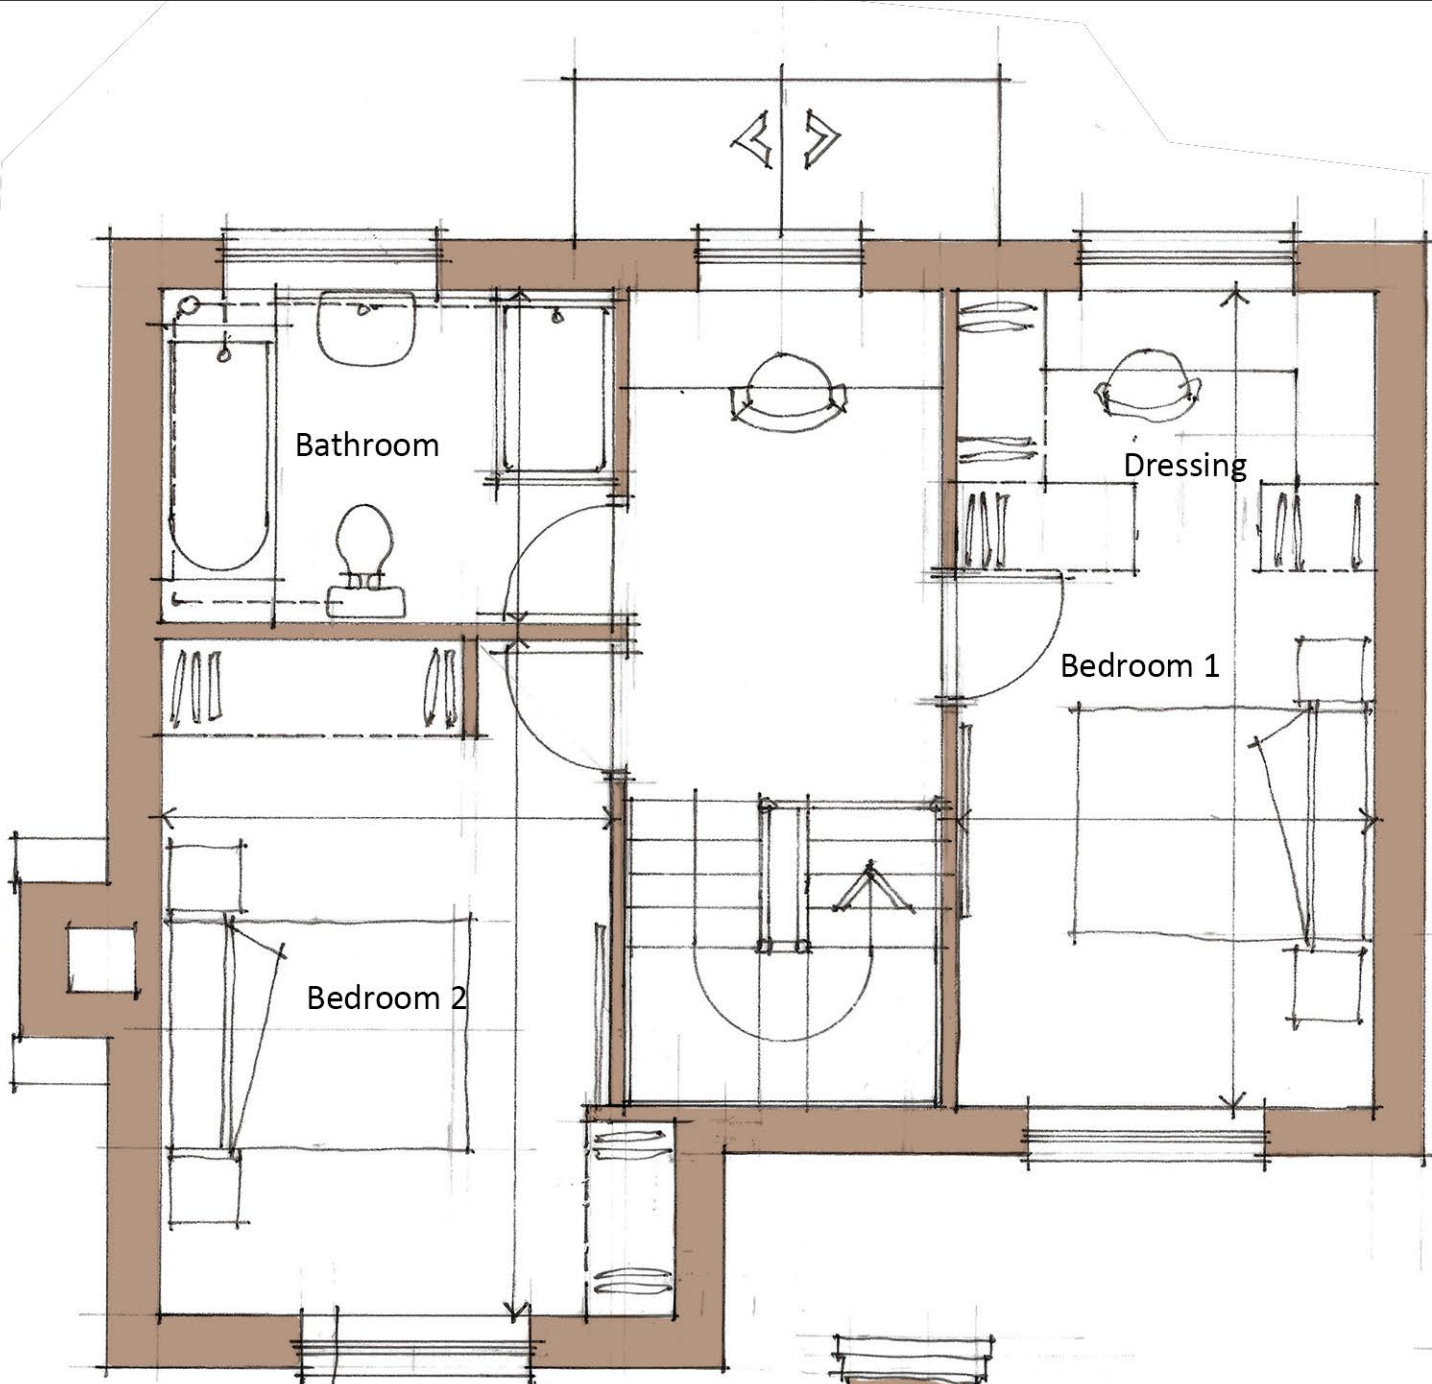

Proposed Side Elevation Facing Access Road
Scale 1:50

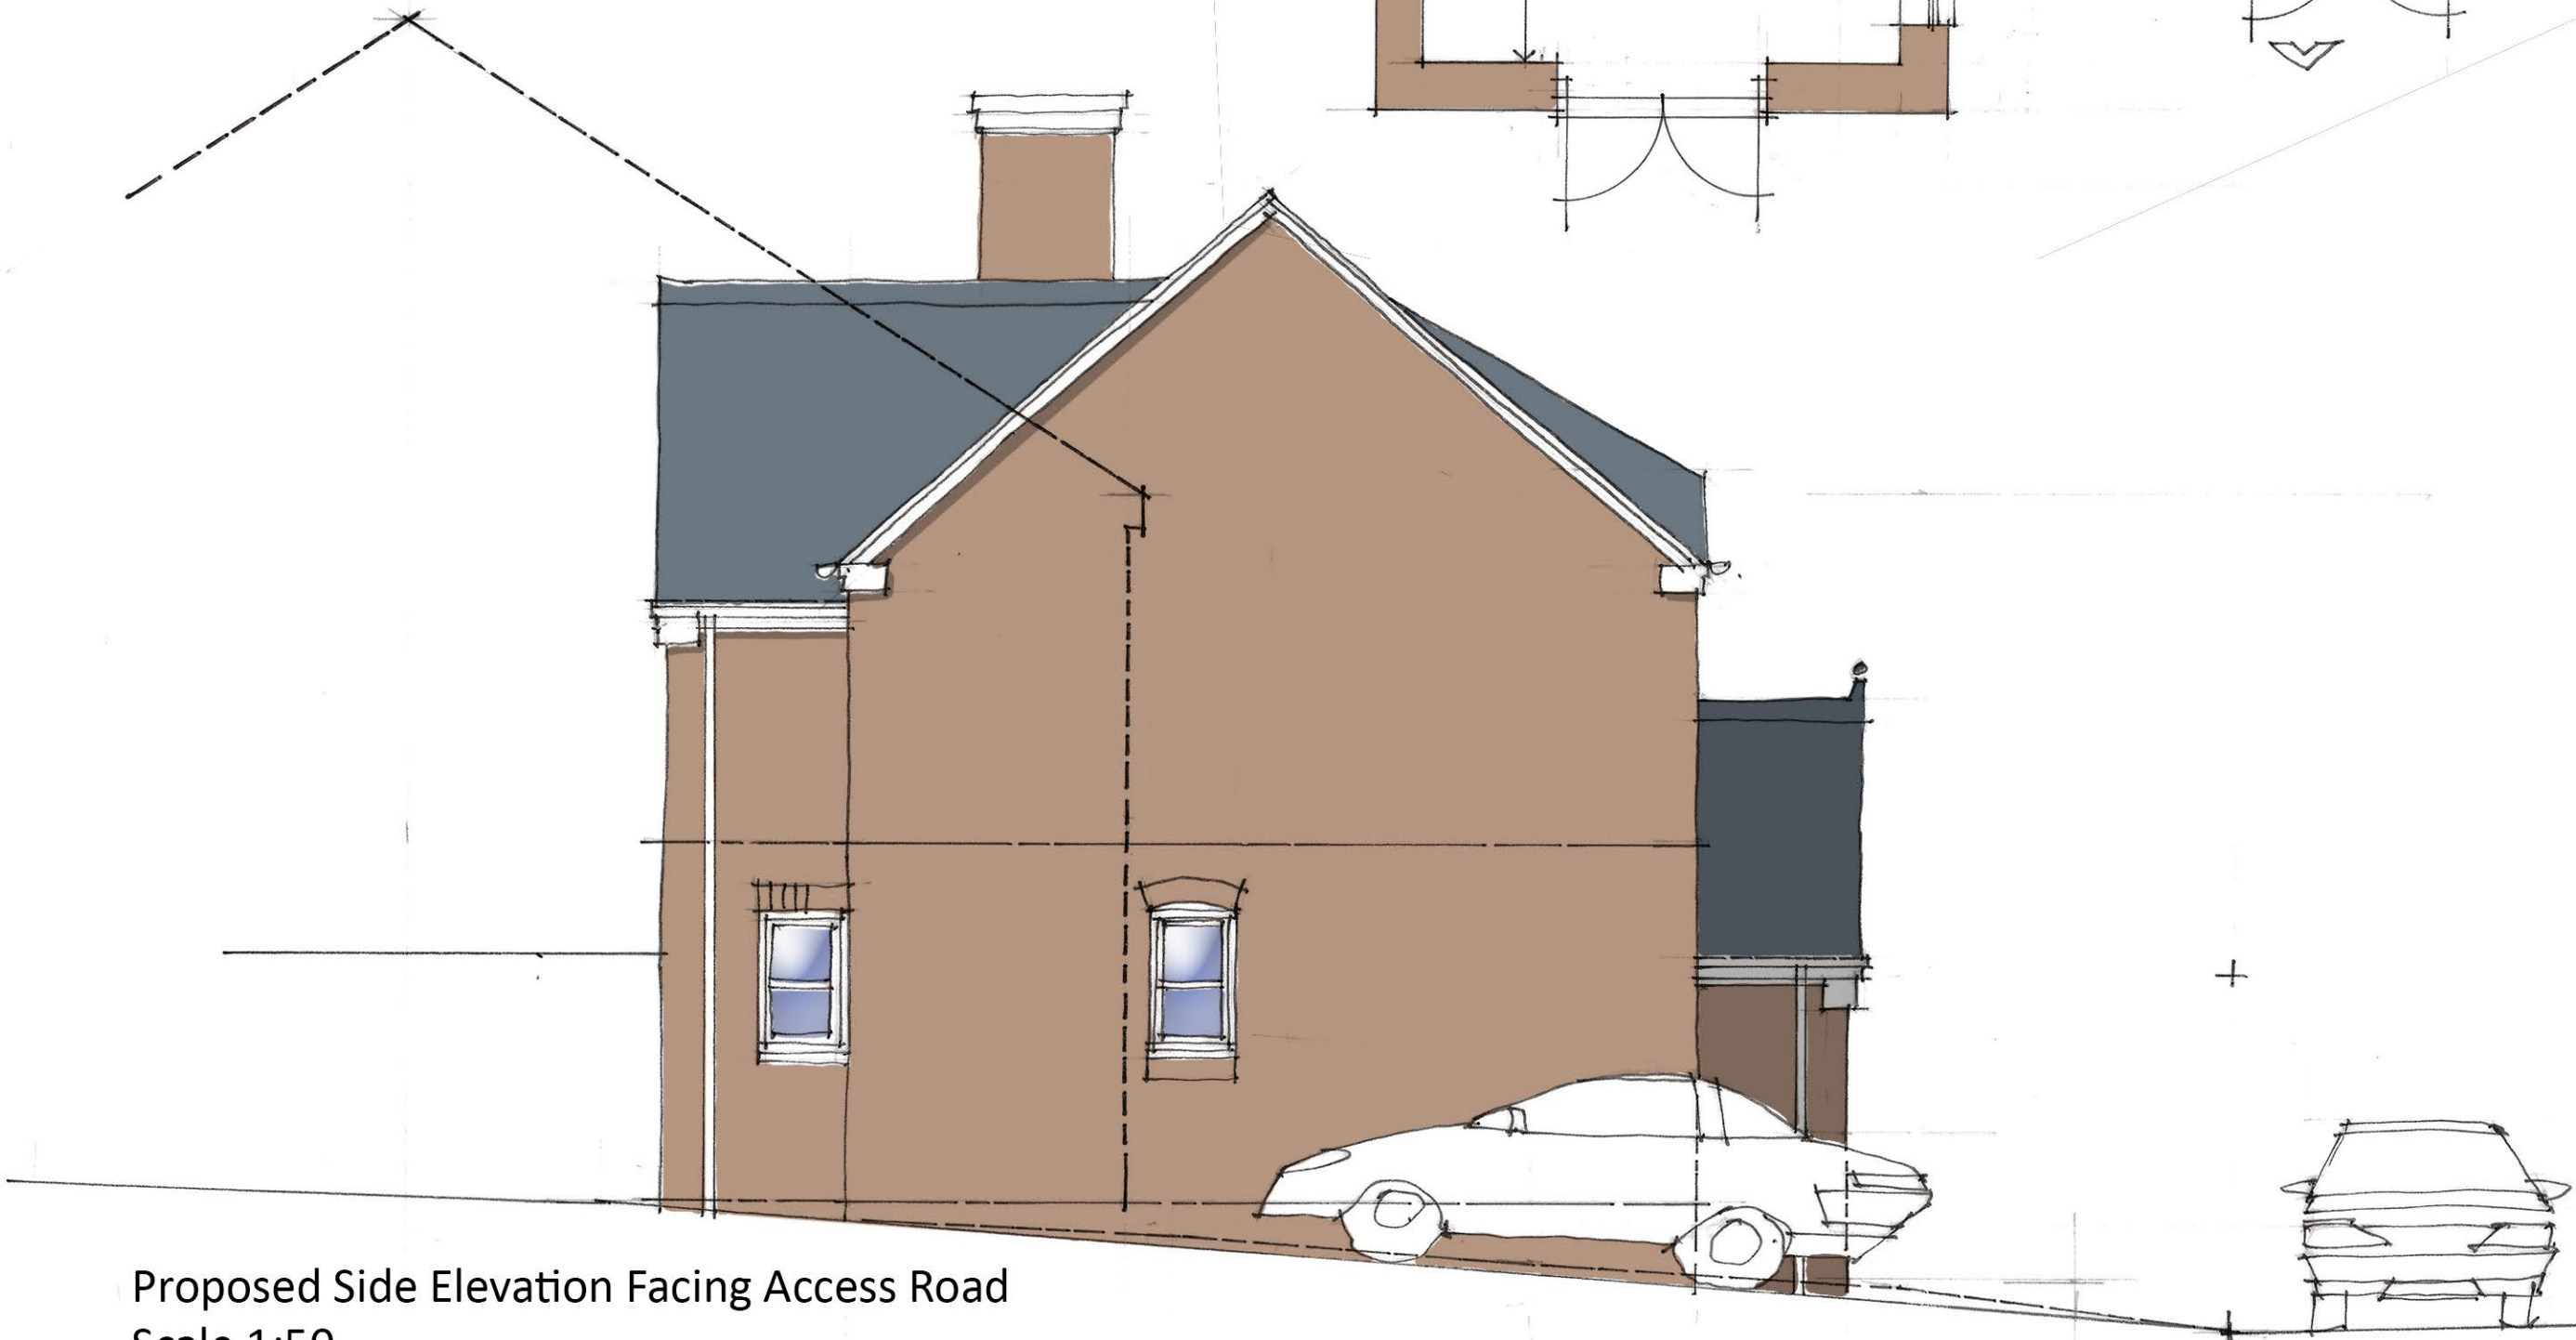

Proposed Rear Elevation
Scale 1:50



Proposed Front Elevation
Scale 1:50



Proposed Side Elevation Facing Kingford House
Scale 1:50



Revisions		
No.	Description	Date

Houghton House, Sheepy Road,
Sibson
New Residential Development

Proposed Plans & Elevations
Unit 5

Scale	Date	Drawn	Job	Drawing
1:50	Jul 2025	IDR / MH	1001	251A