


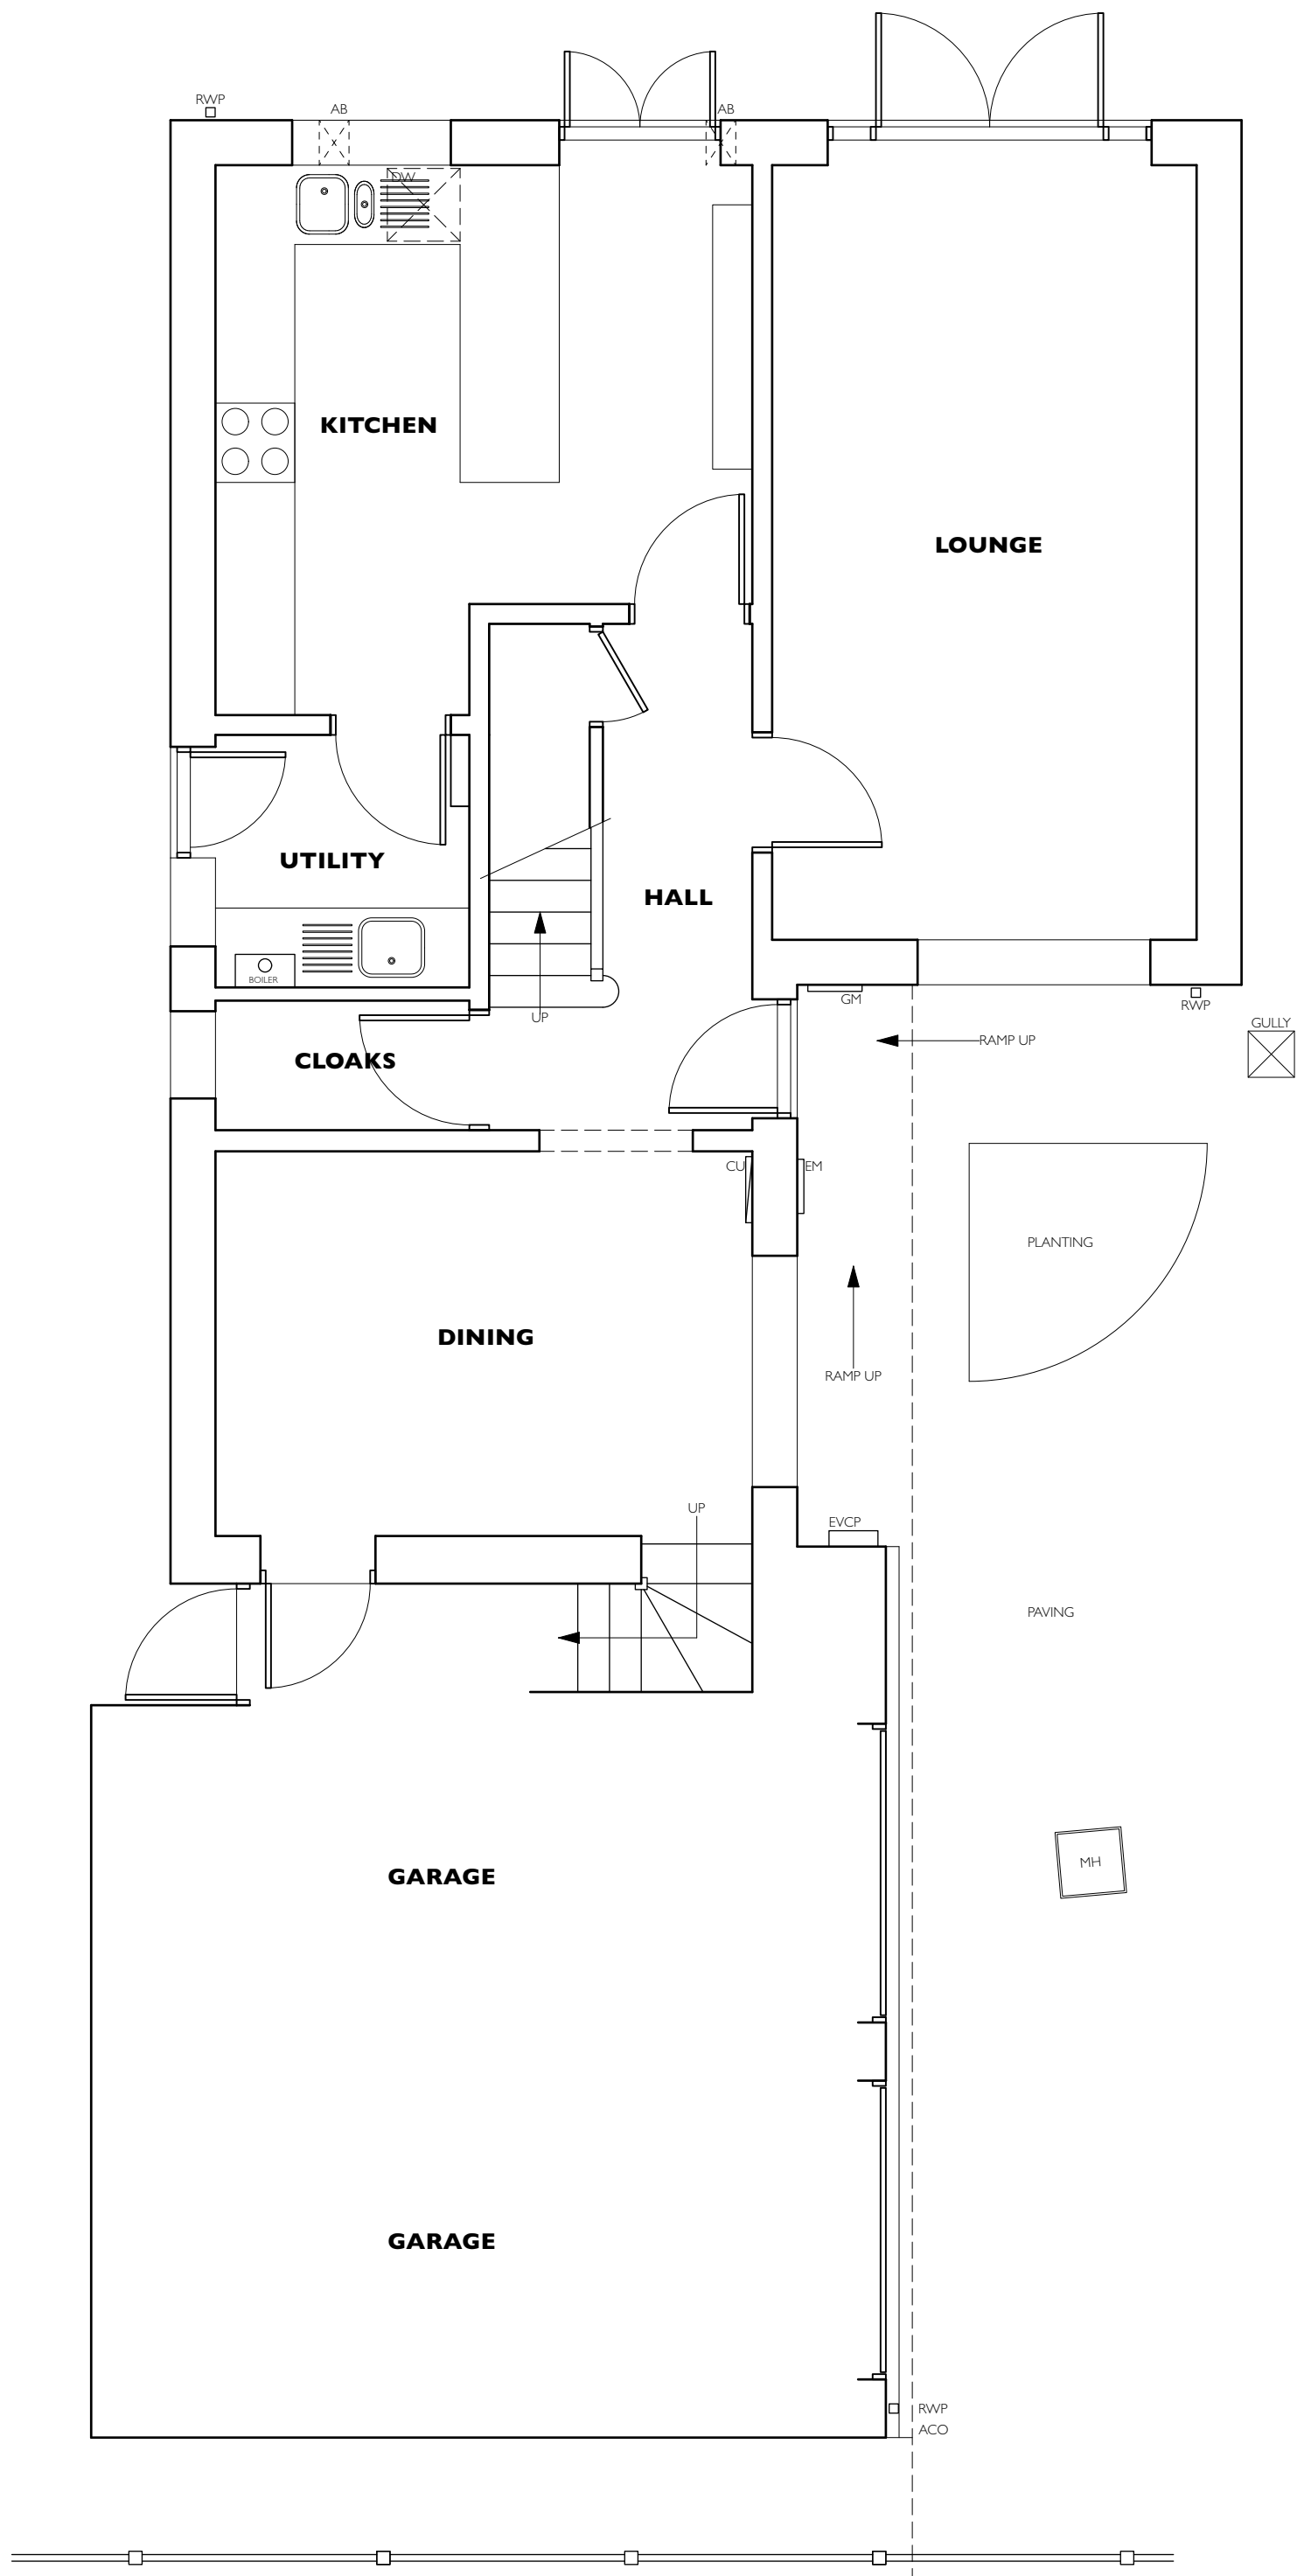

EXISTING GROUND FLOOR PLAN



EXISTING SIDE ELEVATION



EXISTING SIDE ELEVATION



EXISTING FRONT ELEVATION

REVISIONS					
DRAWING TITLE	EXISTING PLANS & ELEVATIONS			PETER THOMPSON ARCHITECTURAL SERVICES T 01455 284921 E MAIL@PETERTHOMPSONADT.CO.UK W PETERTHOMPSONADT.CO.UK A PROVIDENCE HOUSE 49 LEICESTER RD BROUGHTON ASTLEY LEICESTERSHIRE LE9 6QE Figured dimensions must be taken in preference to scaled dimensions and any discrepancies or errors are to be referred to PTADT Contractors, sub-contractors and suppliers must verify all dimensions on site before commencing work or producing any workshop drawings. Copyright Reserved	
PROJECT TITLE	PROPOSED INTERNAL ALTERATIONS & PORCH EXTENSION 3 SUNNYHILL GARDENS, BURBAGE, LEICS, LE10 2SB				
DRAWING NUMBER	24061-01				
SCALE	A1:1:50 A3:1:100	DATE	04.12.2024		