


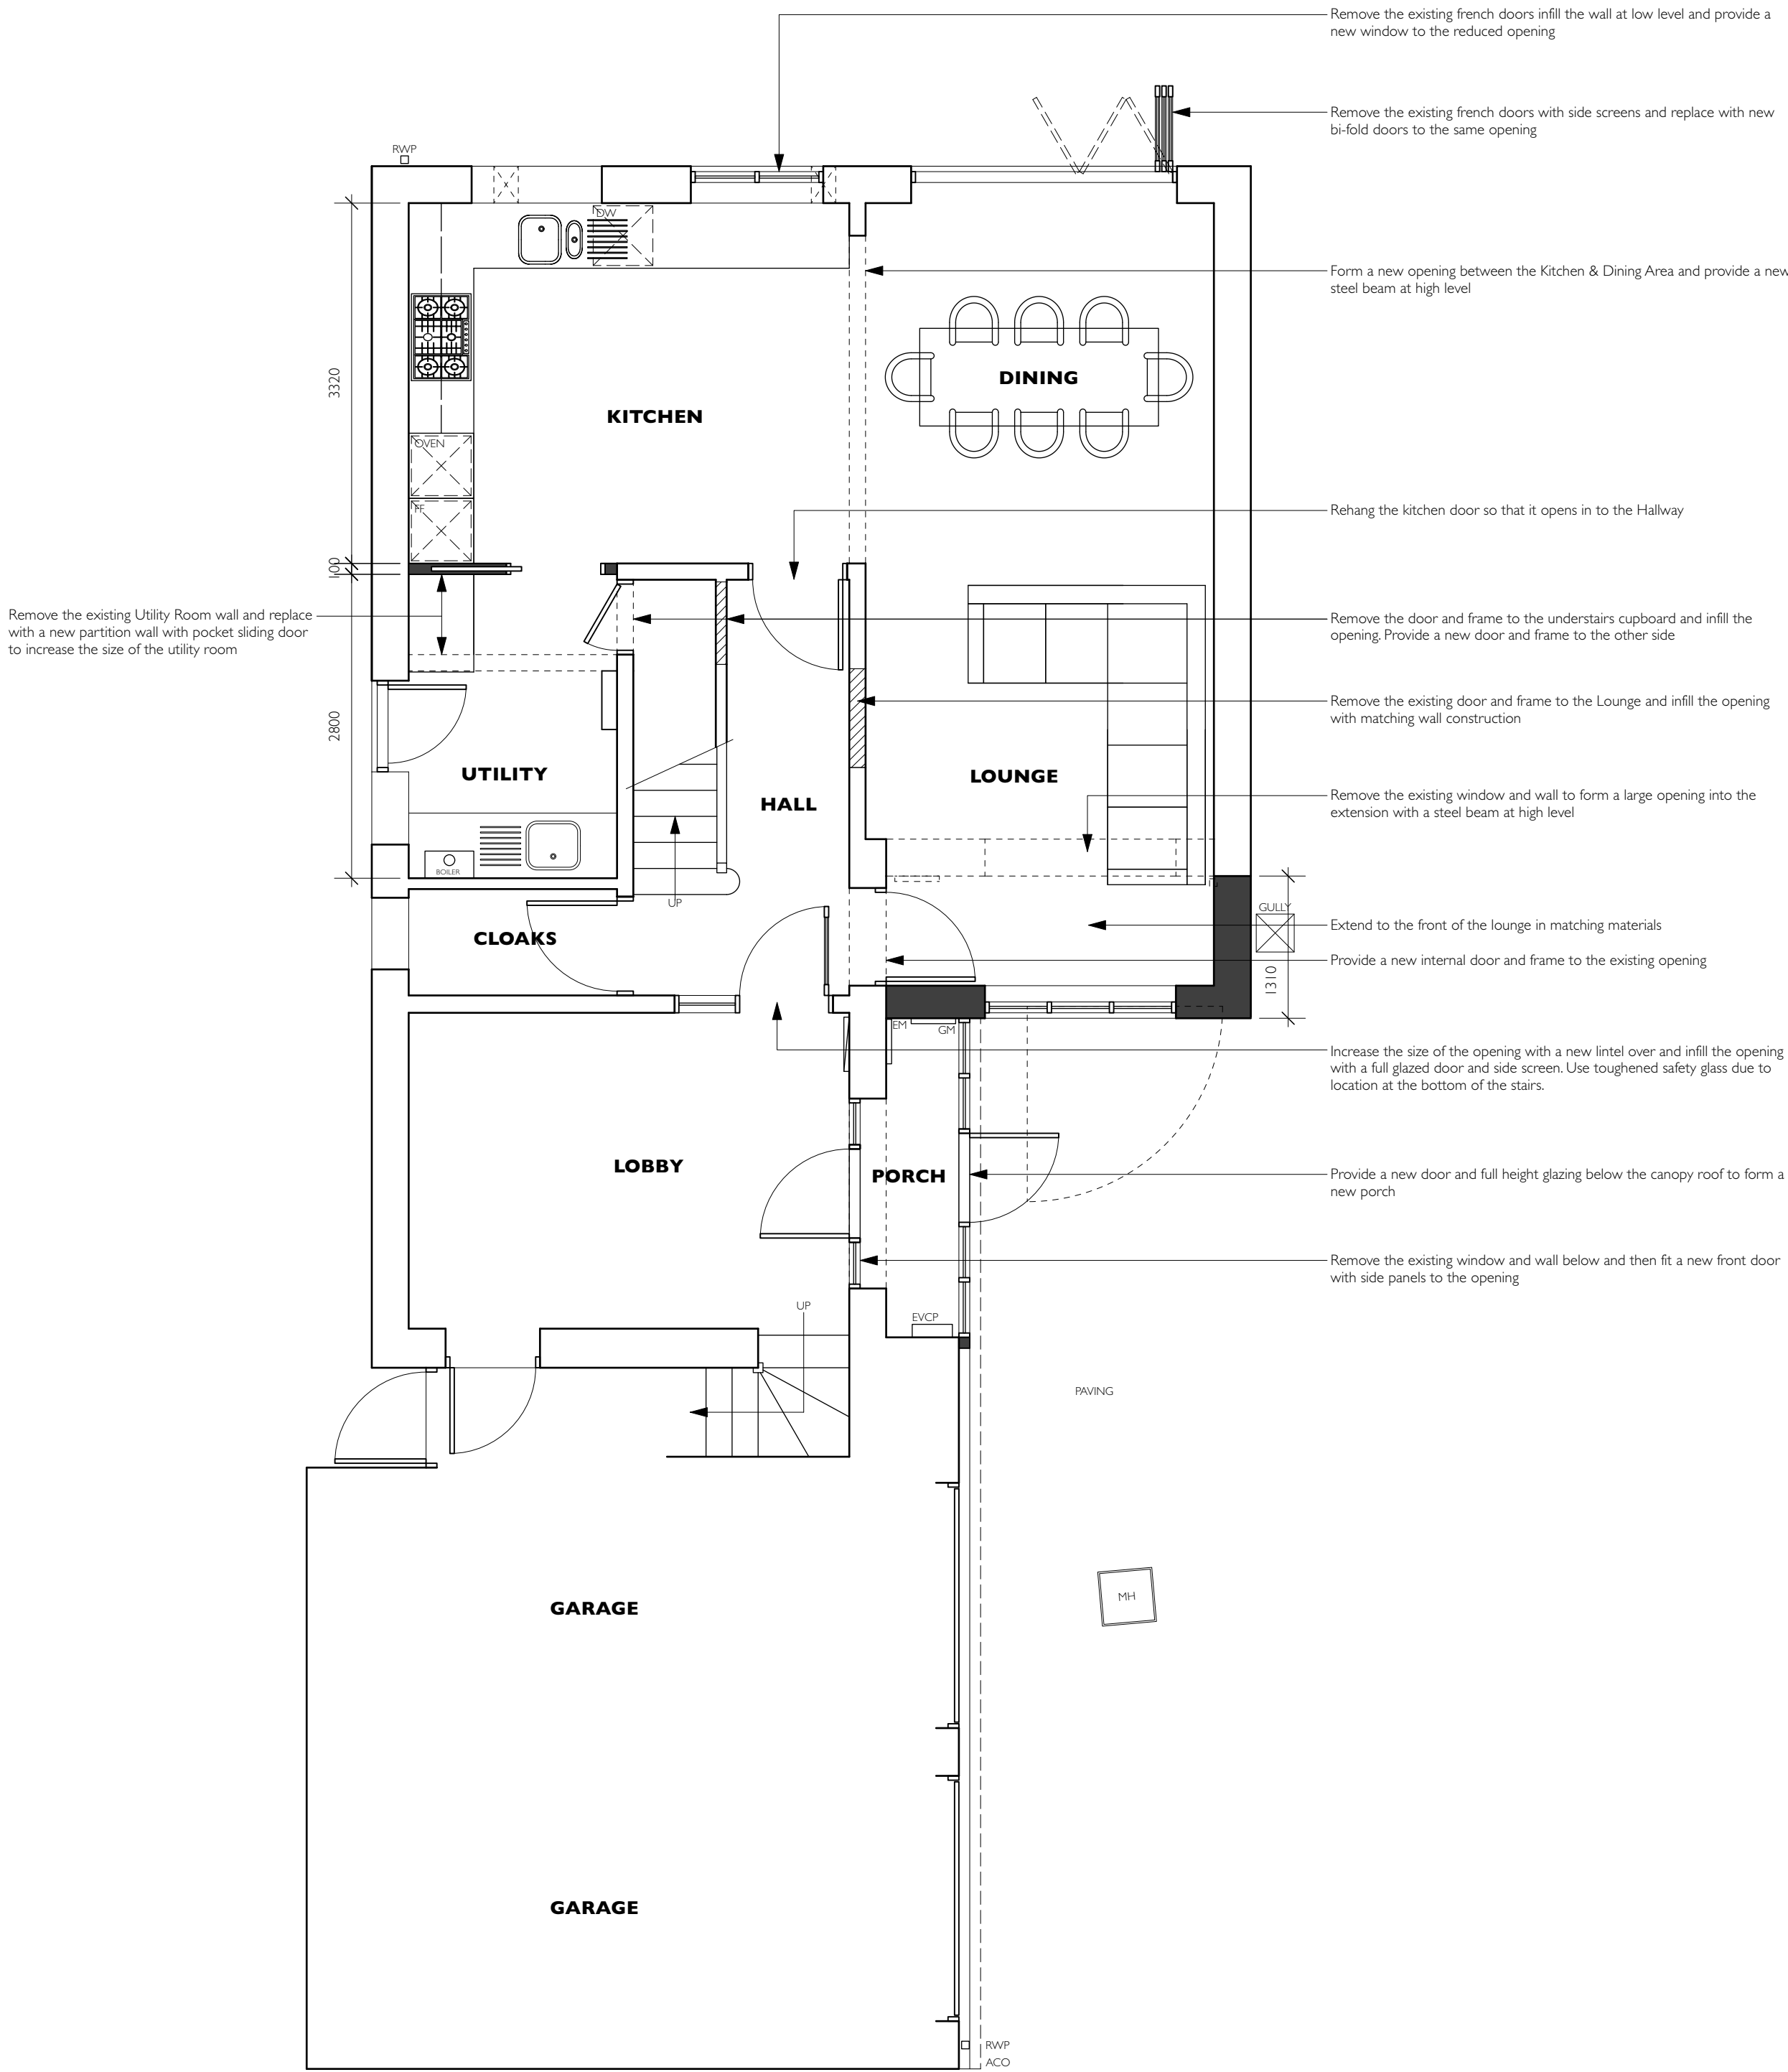

PROPOSED GROUND FLOOR PLAN



PROPOSED SIDE ELEVATION

PROPOSED SIDE ELEVATION



PROPOSED FRONT ELEVATION

REVISIONS			PETER THOMPSON ARCHITECTURAL SERVICES	
DRAWING TITLE	PROPOSED PLANS & ELEVATIONS			
PROJECT TITLE	PROPOSED INTERNAL ALTERATIONS & PORCH EXTENSION 3 SUNNYHILL GARDENS, BURBAGE, LEICS. LE10 2SB		T 01455 284921 E MAIL@PETERTHOMPSONADT.CO.UK W PETERTHOMPSONADT.CO.UK A PROVIDENCE HOUSE 49 LEICESTER RD BROUGHTON ASTLEY LEICESTERSHIRE LE9 6QE Figured dimensions must be taken in preference to scaled dimensions and any discrepancies or errors are to be referred to PTAOT Contractors, sub-contractors and suppliers must verify all dimensions on site before commencing work or producing any workshop drawings. Copyright Reserved	
DRAWING NUMBER	24061-07			
SCALE	A1:1:50 A3:1:100	DATE	29.01.2025	
			</	