


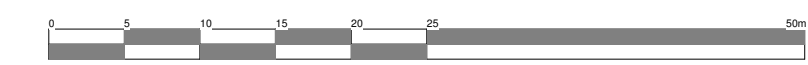

Block Plan
Scale 1:500




Ordnance Survey, (c) Crown Copyright 2023. All rights reserved. Licence number 100022432



Ordnance Survey, (c) Crown Copyright 2023. All rights reserved. Licence number 100022432

Location Plan
Scale 1:1250

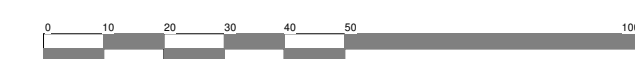

hayward
ARCHITECTS LTD

19 Station Road
Hinckley
Leicestershire
LE10 1AW
Tel: 01455 635 665
Fax: 01455 618 971
www.hayward-architects.co.uk

Client Mr S Choudry		
Project Title Extension and Alterations Proposed Construction Pinwall		
Drawing Title Site Plan		
Scale 1:500 & 1:1250	Date 04/23	Sheet A1
Author WNF	Checked by	
Job No. 23 / 27	Drawing No. 07	
Status As Proposed		

THE COPYRIGHT OF THIS DRAWING IS VESTED IN HAYWARD ARCHITECTS LTD.
REPRODUCTION IN ANY FORM, EITHER IN WHOLE OR IN PART IS FORBIDDEN WITHOUT
THE PRIOR WRITTEN PERMISSION OF THE COPYRIGHT HOLDER. DO NOT SCALE FROM
DRAWING AND ONLY FIGURED DIMENSIONS ARE TO BE USED