

THIS DRAWING IS TO BE READ IN COLOUR PRINT

CDM - RESIDUAL RISKS

GENERAL

STRUCTURAL

NOTES:

REVISION NOTES

Rev	Date	Description
A	03/06/25	Fire safety redesign
B	12/12/25	Wall Cavity Updated to 160mm
C	19/03/2028	Revision as per NMA comments received on 12/03/2028
D	02/04/2028	Revision after TEAMS meeting with planning on 02/04/2028. Moved stairs Dark brick string course on RW. Substation in brown. 1.2m Ballustrades



PROJECT NAME

G40003 Hinkley Care Home

TPOLOGY
Care Home

PROJECT ADDRESS

Coventry Road
Hinckley
LE10 0JR

CLIENT / USER NAME

Torsion Projects Ltd.

DRAWING NAME

Second Floor Plan

FULL DOCUMENT REFERENCE

Originator/Project Number	Series	Drawing No	Sheet Issue Date
G40003	02	A102	02/04/2026


STATUS

PLANNING

Sheet size
A1L

Scale
1 : 100

Revision
D

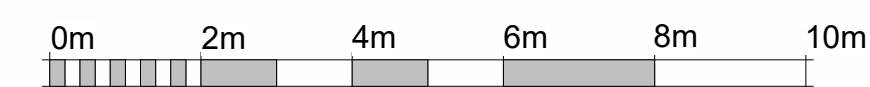

VISUAL SCALE 1:100 @ A1