


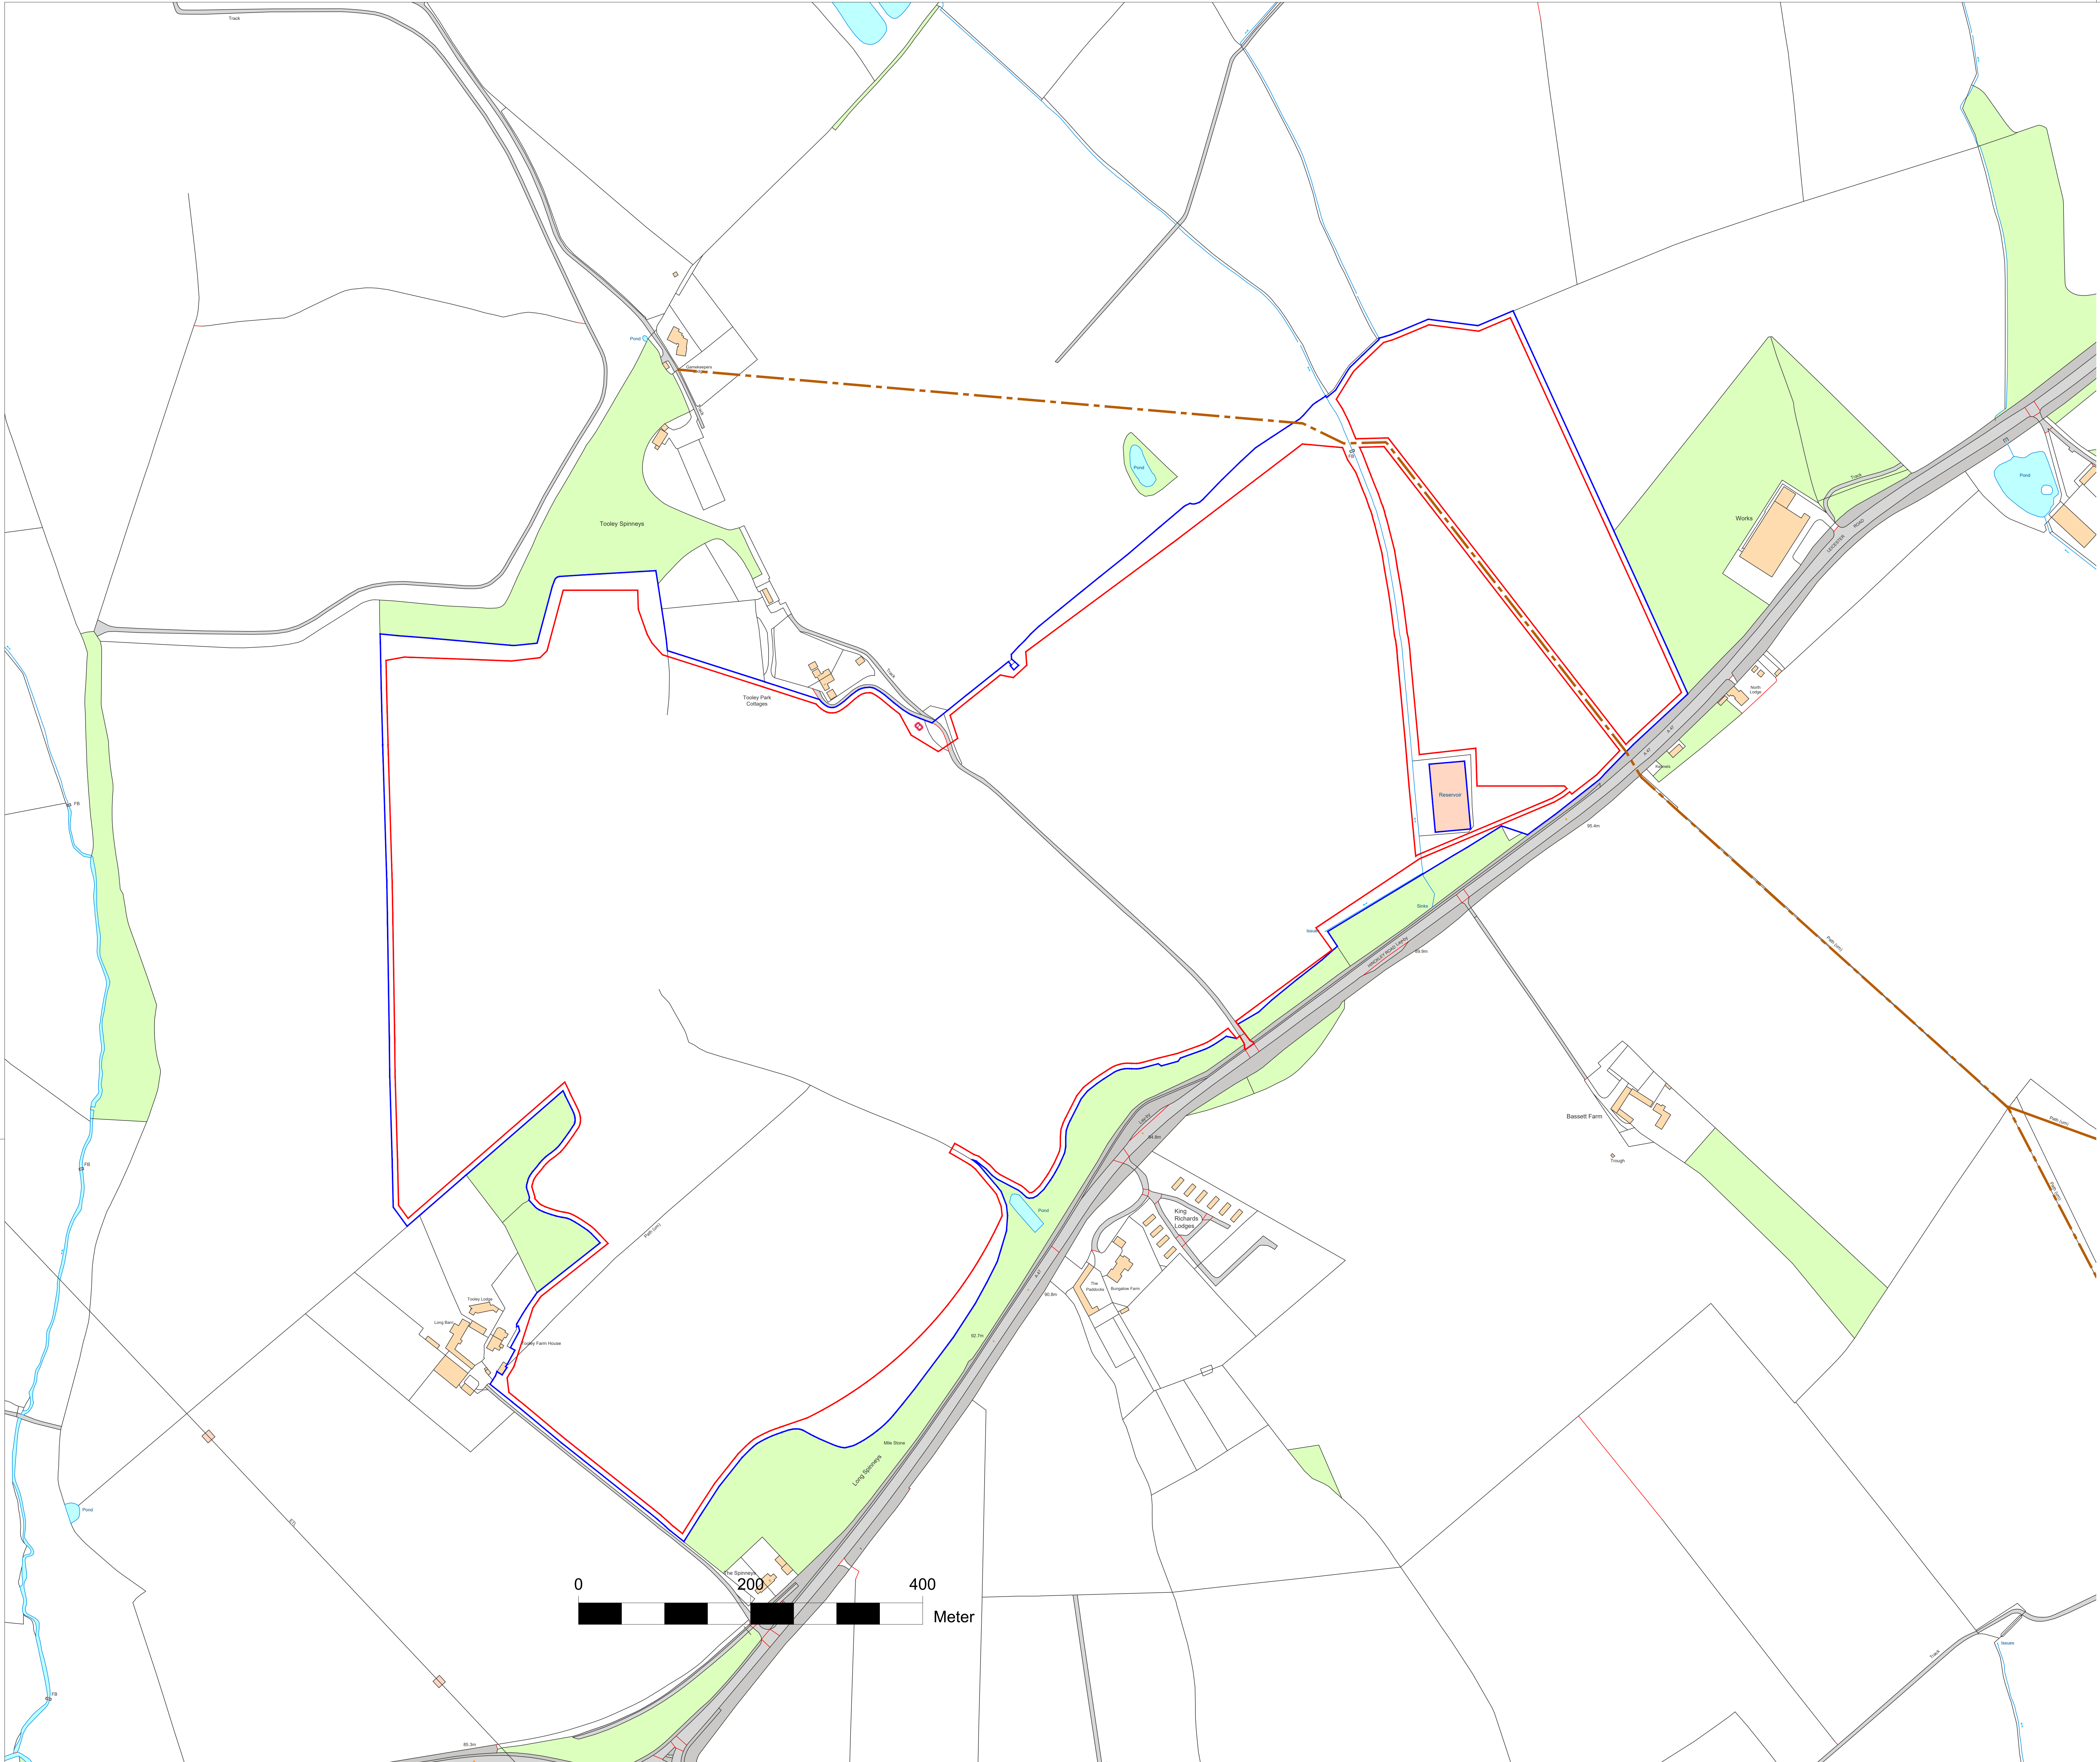

Area within control of applicant : 66,2ha
Planning application area : 60,8ha
Coordinates : 52.596N, -1.286W
Altitude : 90-105m

- Legend:
- Area within control of applicant
 - Planning application area
 - Public right of way

j					
i					
h					
g					
f					
e					
d					
c					
b					
a					
Index	Date	Name	Editor	Modification / Adaptation of the drawing	
			Project:	Clump Farm UK PV Power Plant	
			Client:	Clump Farm Solar Limited	
			Date	Name	Scale
Drawn	27.09.2021	gly	Planning Period:		1:2.000
Changed	---	---	Permitting		Format
Checked	---	---			A0
Drawing Title:			01_Site location plan		
File Name:			BWre21-CLP_PD_V3.dwg		