



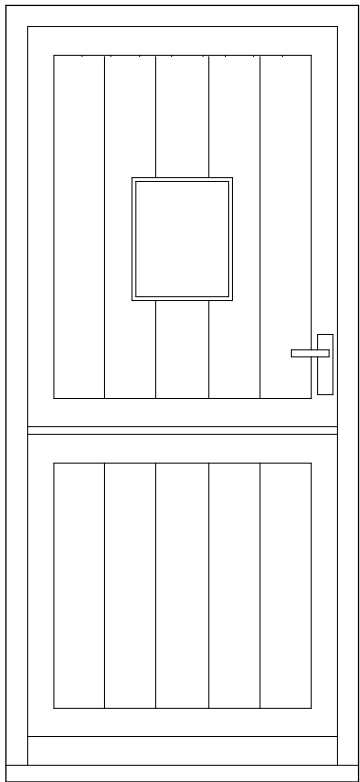

Manufacturer product number
EXTOAKSTBCG30
Brand - Liberty Doors
Area for use - External / exterior use
Type - Stable Doors
Material - Oak
Finish - Unfinished
Colour - Brown
Glazing type - 14mm double clear toughened safety glass
Lipping - 15mm solid lipping
Core type - Solid timber core
Trimming allowance - 10mm trimming from all edges
Manufacturer guarantee - Lifetime Guarantee
Sustainability
Responsibly sourced timber from sustainable forestry
Recommended hardware -
4x External hinges. Mortice lock and lever handles
Automatic overhead door closers

D4 and D6

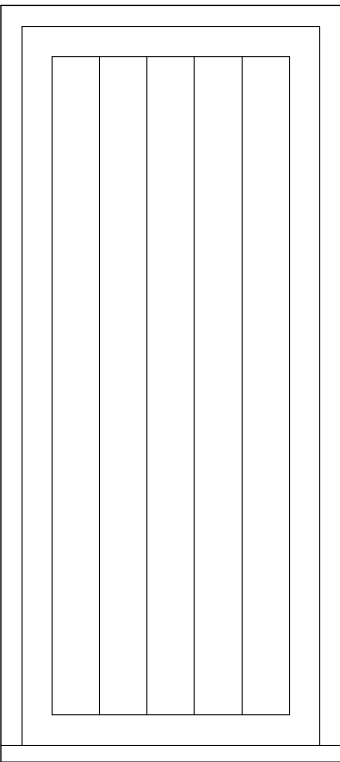

Manufacturer product number
EXTOAKSTBCG30
Brand - Liberty Doors
Area for use - External / exterior use
Type - Stable Doors
Material - Oak
Finish - Unfinished
Colour - Brown
Core type - Solid timber core
Trimming allowance - 10mm trimming from all edges
Manufacturer guarantee - Lifetime Guarantee
Sustainability
Responsibly sourced timber from sustainable forestry
Recommended hardware -
4x External hinges. Mortice lock and lever handles
Automatic overhead door closers

D1, D2, D3, D5, D7 and D8

Project: The Dixie Grammer Junior School Bosworth Road, Wellsborough, Nuneaton, CV13 6PA	Drg.Title: Proposed Door Schedule for Replacement Internal Doors	Date: Feb 2026	Scale: 1:50 @ A2
		Job No.: SC/0226	Drg. No. Rev. DS/1