


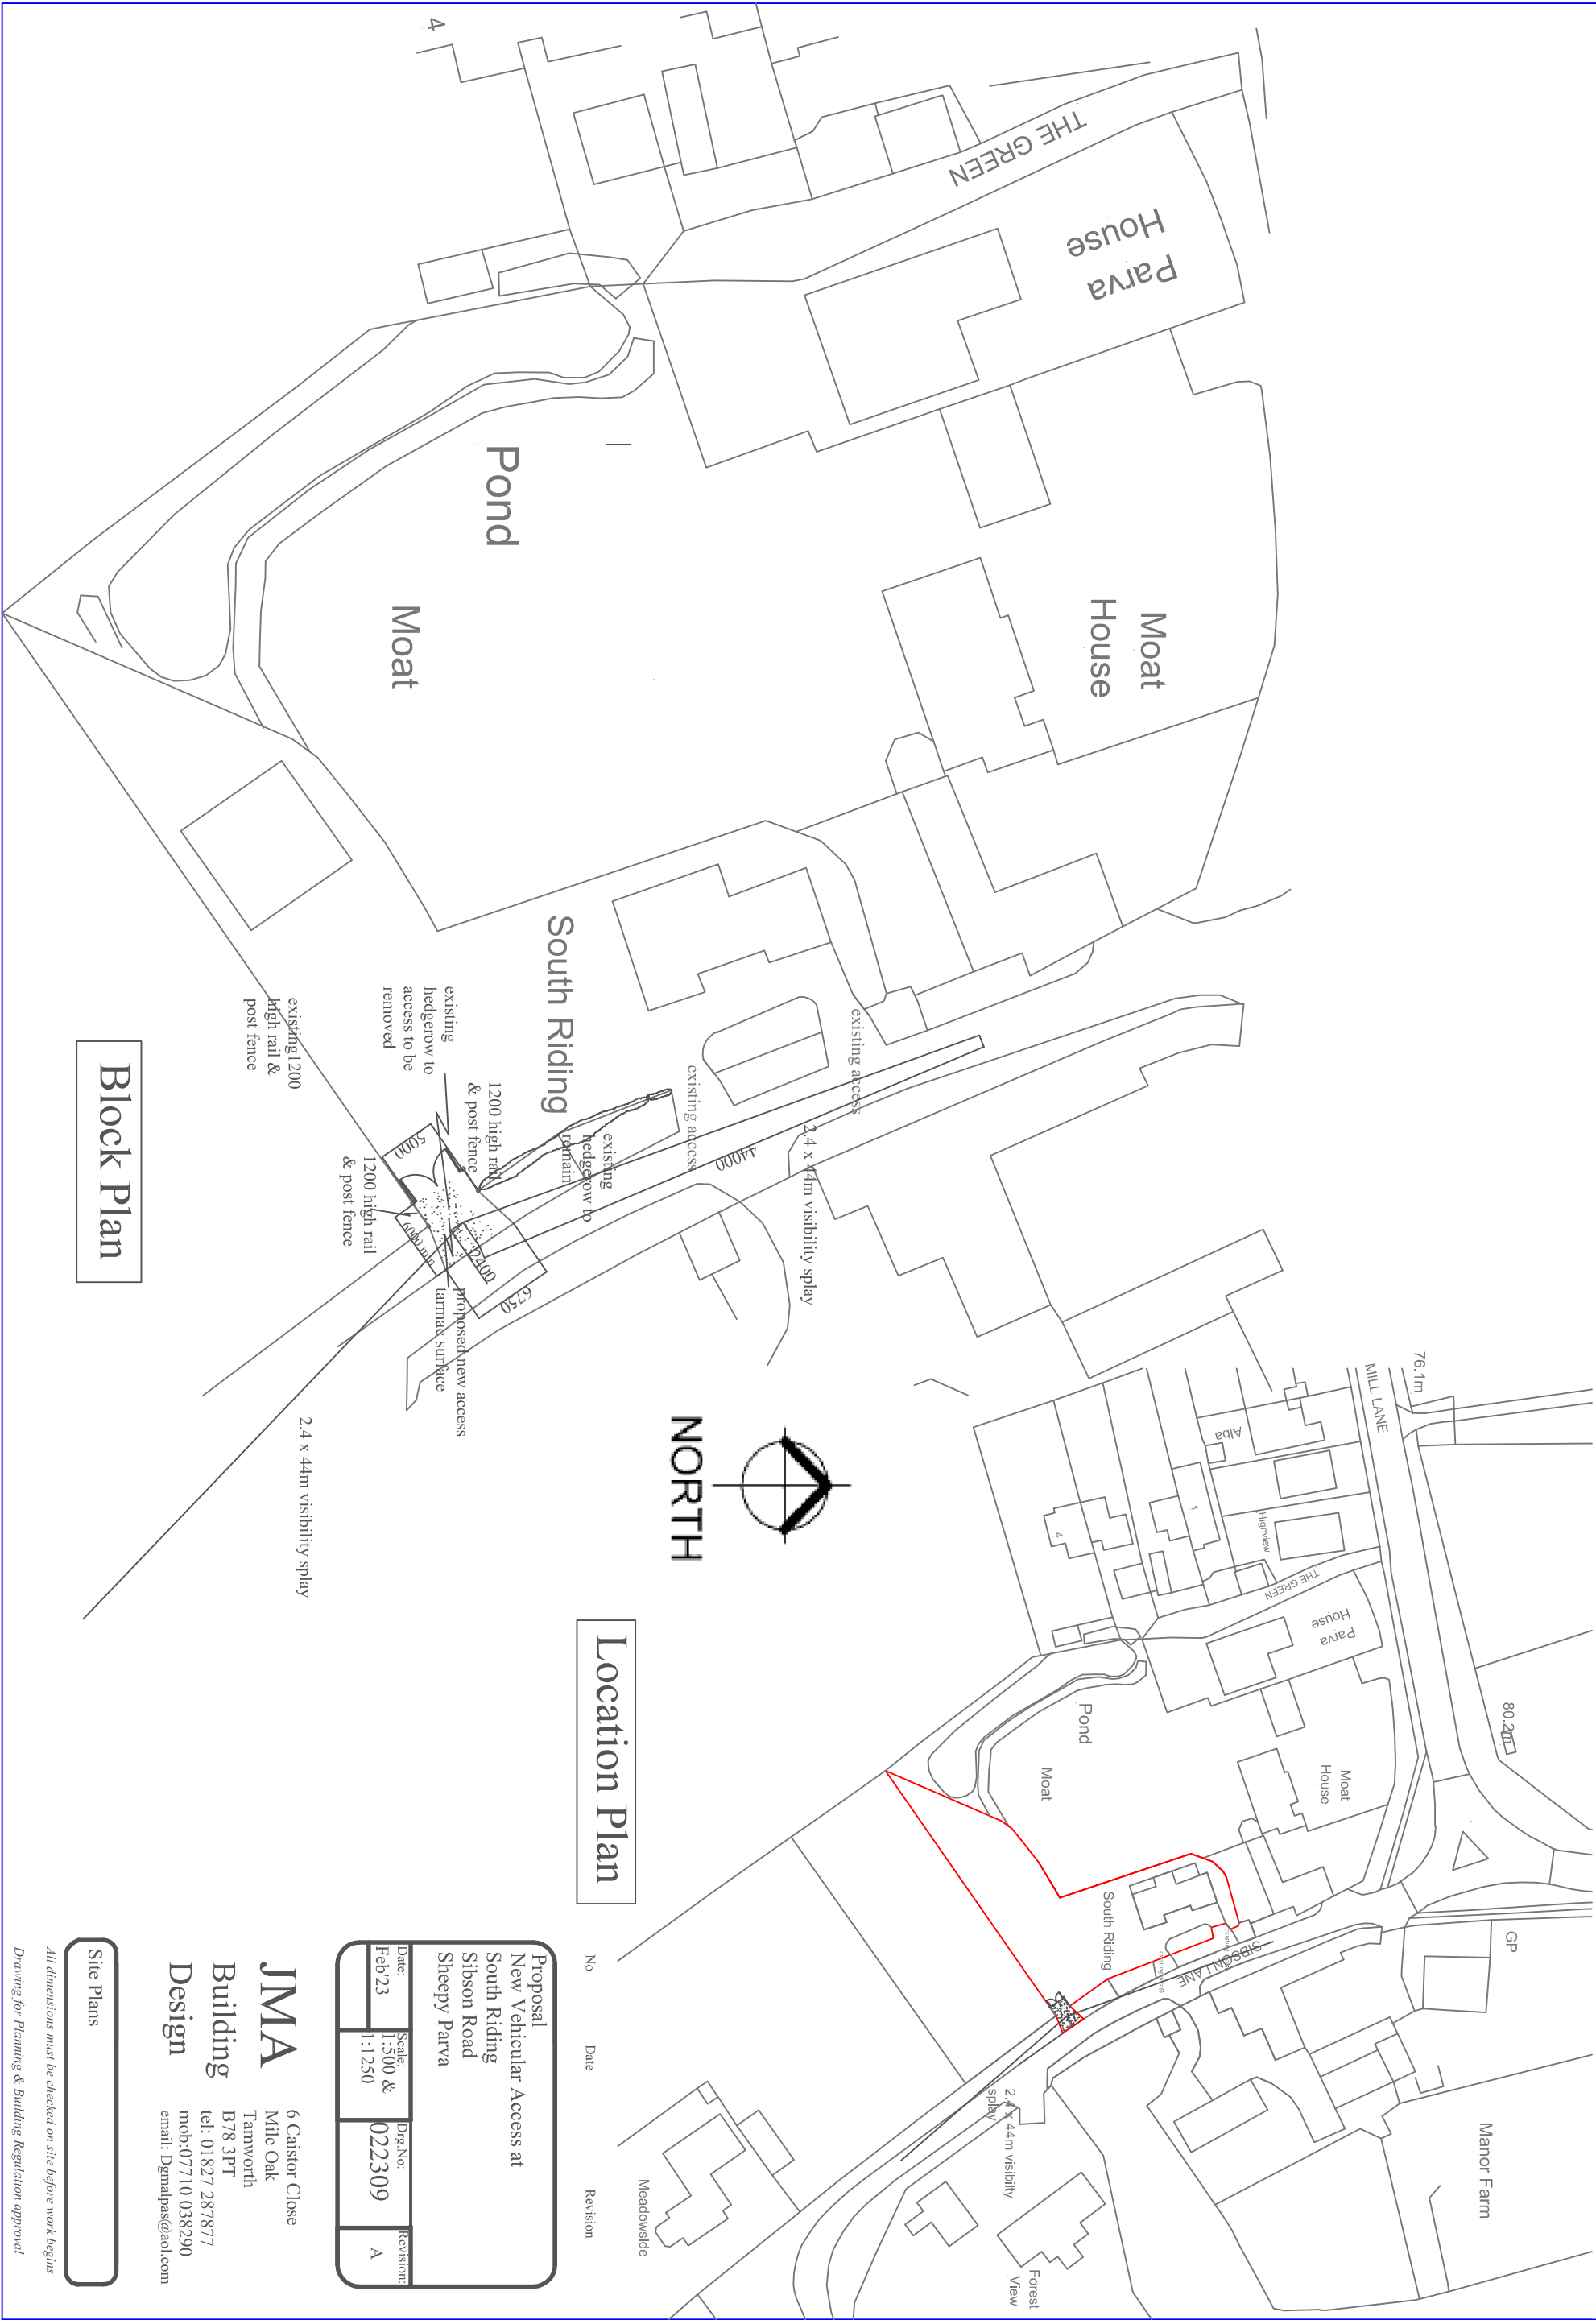

Block Plan

Location Plan

Proposal New Vehicular Access at South Riding Sibson Road Sheepy Parva			
Date: Feb23	Scale: 1:500 & 1:1250	Dwg.No: 022309	Revision: A

JMA
Building
Design
6 Caistor Close
Mile Oak
Tamworth
B78 3PT
tel: 01827 287877
mob: 07710 038290
email: Demailpas@aol.com

Site Plans

All dimensions must be checked on site before work begins
Drawing for Planning & Building Regulation approval