




LONDON ROAD,
HINCKLEY

EXISTING CAR PARKING	
Standard Car Parking	23
Disabled Parking Spaces	1
Electrical Charging Parking Spaces	0
Total Car Parking Spaces	24

Existing Site Plan
Scale 1:200 @ A3

	REV.	DESCRIPTION	DATE	INITIALS		mer PROJECT 165-167 London Road Hinckley LE10 1HH CHQ REFERENCE CHQ.24.17195 CHQ ARCHITECTS CHQ Architects Ltd. The Maltings, 44 Whitehorse Street, Baldock, Hertfordshire SG7 6DQ Telephone: (01462) 855110 Email: design@chq-architects.co.uk www.chq-architects.co.uk  SCALE 1:200 @ A3 DRAWN MR																		
All drawings are subject to full site survey. All dimensions are to be checked on site.						PLANNING	Existing Site Plan <table><tr><td>PROJECT CODE</td><td>ORIGINATOR</td><td>DIVISION</td><td>LEVEL</td><td>DRG. NO.</td><td>REV</td></tr><tr><td>HNCK_XXXX</td><td>CHQ</td><td>Z07</td><td>00</td><td>PL-A-0002</td><td>-</td></tr></table>						PROJECT CODE	ORIGINATOR	DIVISION	LEVEL	DRG. NO.	REV	HNCK_XXXX	CHQ	Z07	00	PL-A-0002	-
	PROJECT CODE	ORIGINATOR	DIVISION	LEVEL	DRG. NO.		REV																	
HNCK_XXXX	CHQ	Z07	00	PL-A-0002	-																			