


Lindridge Hall Farm Site Plan

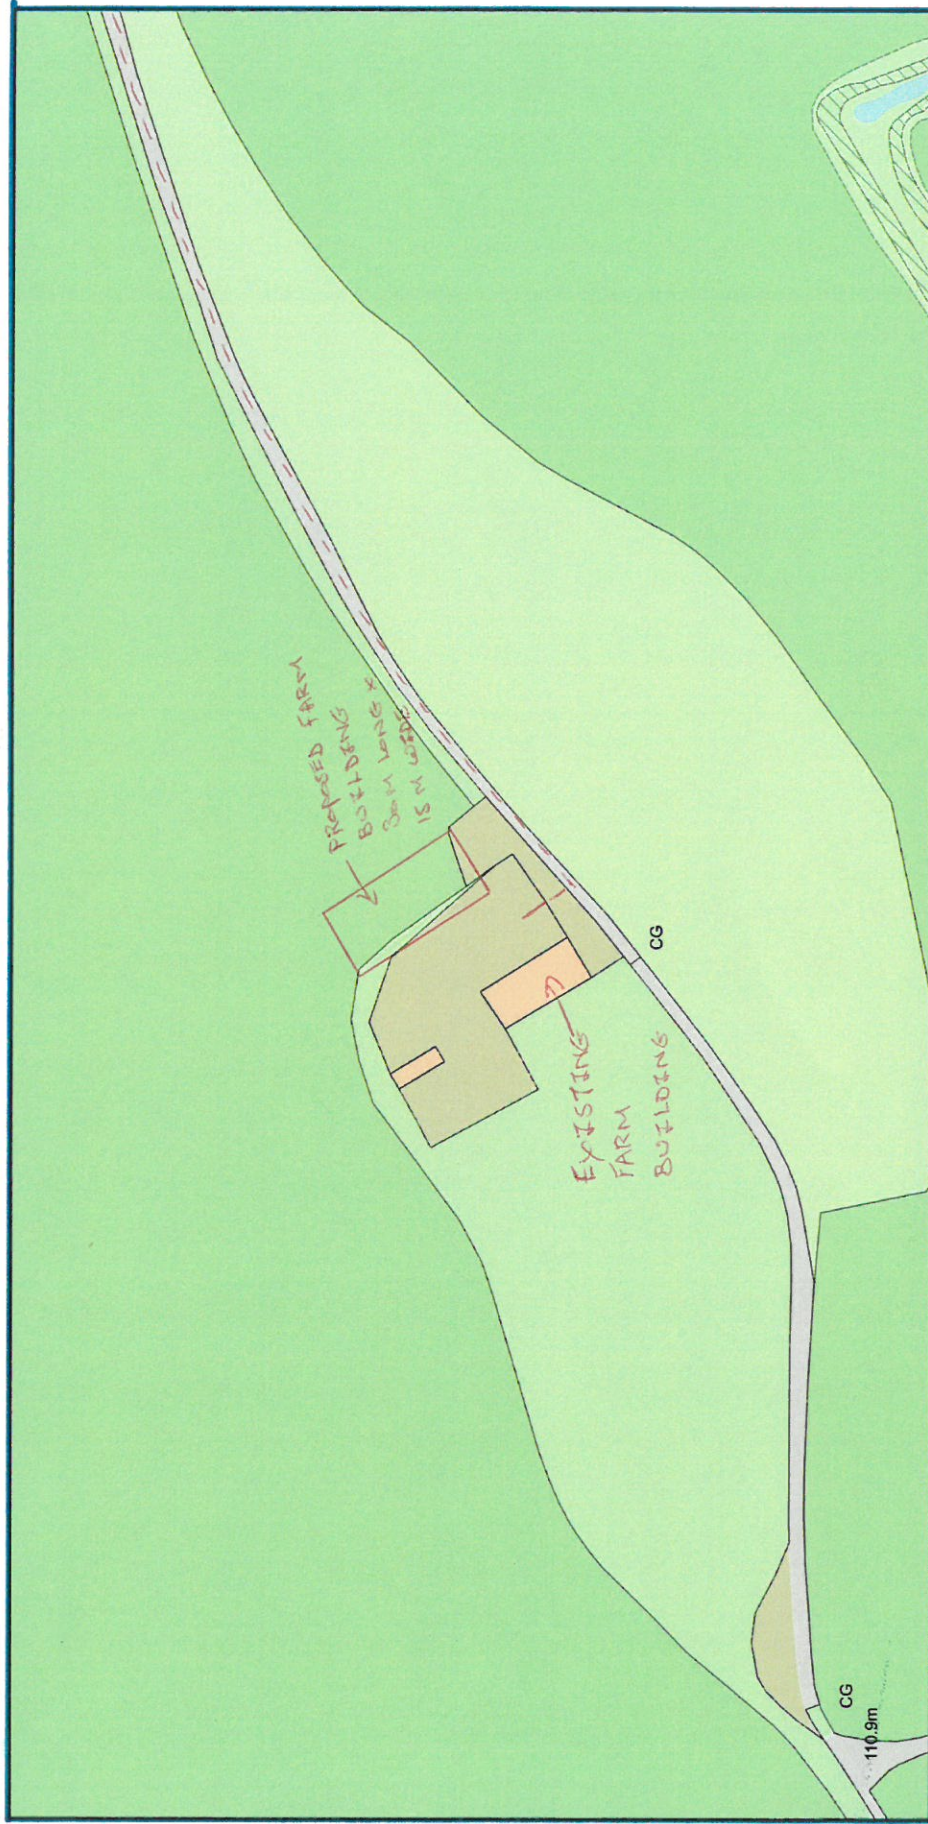

Plan Produced for: Joe Scarratt

Date Produced: 25 Nov 2025

Plan Reference Number: TORQM25329102059923

Scale: 1:1250 @ A4

© Crown copyright and database rights 2025 OS 100042766