


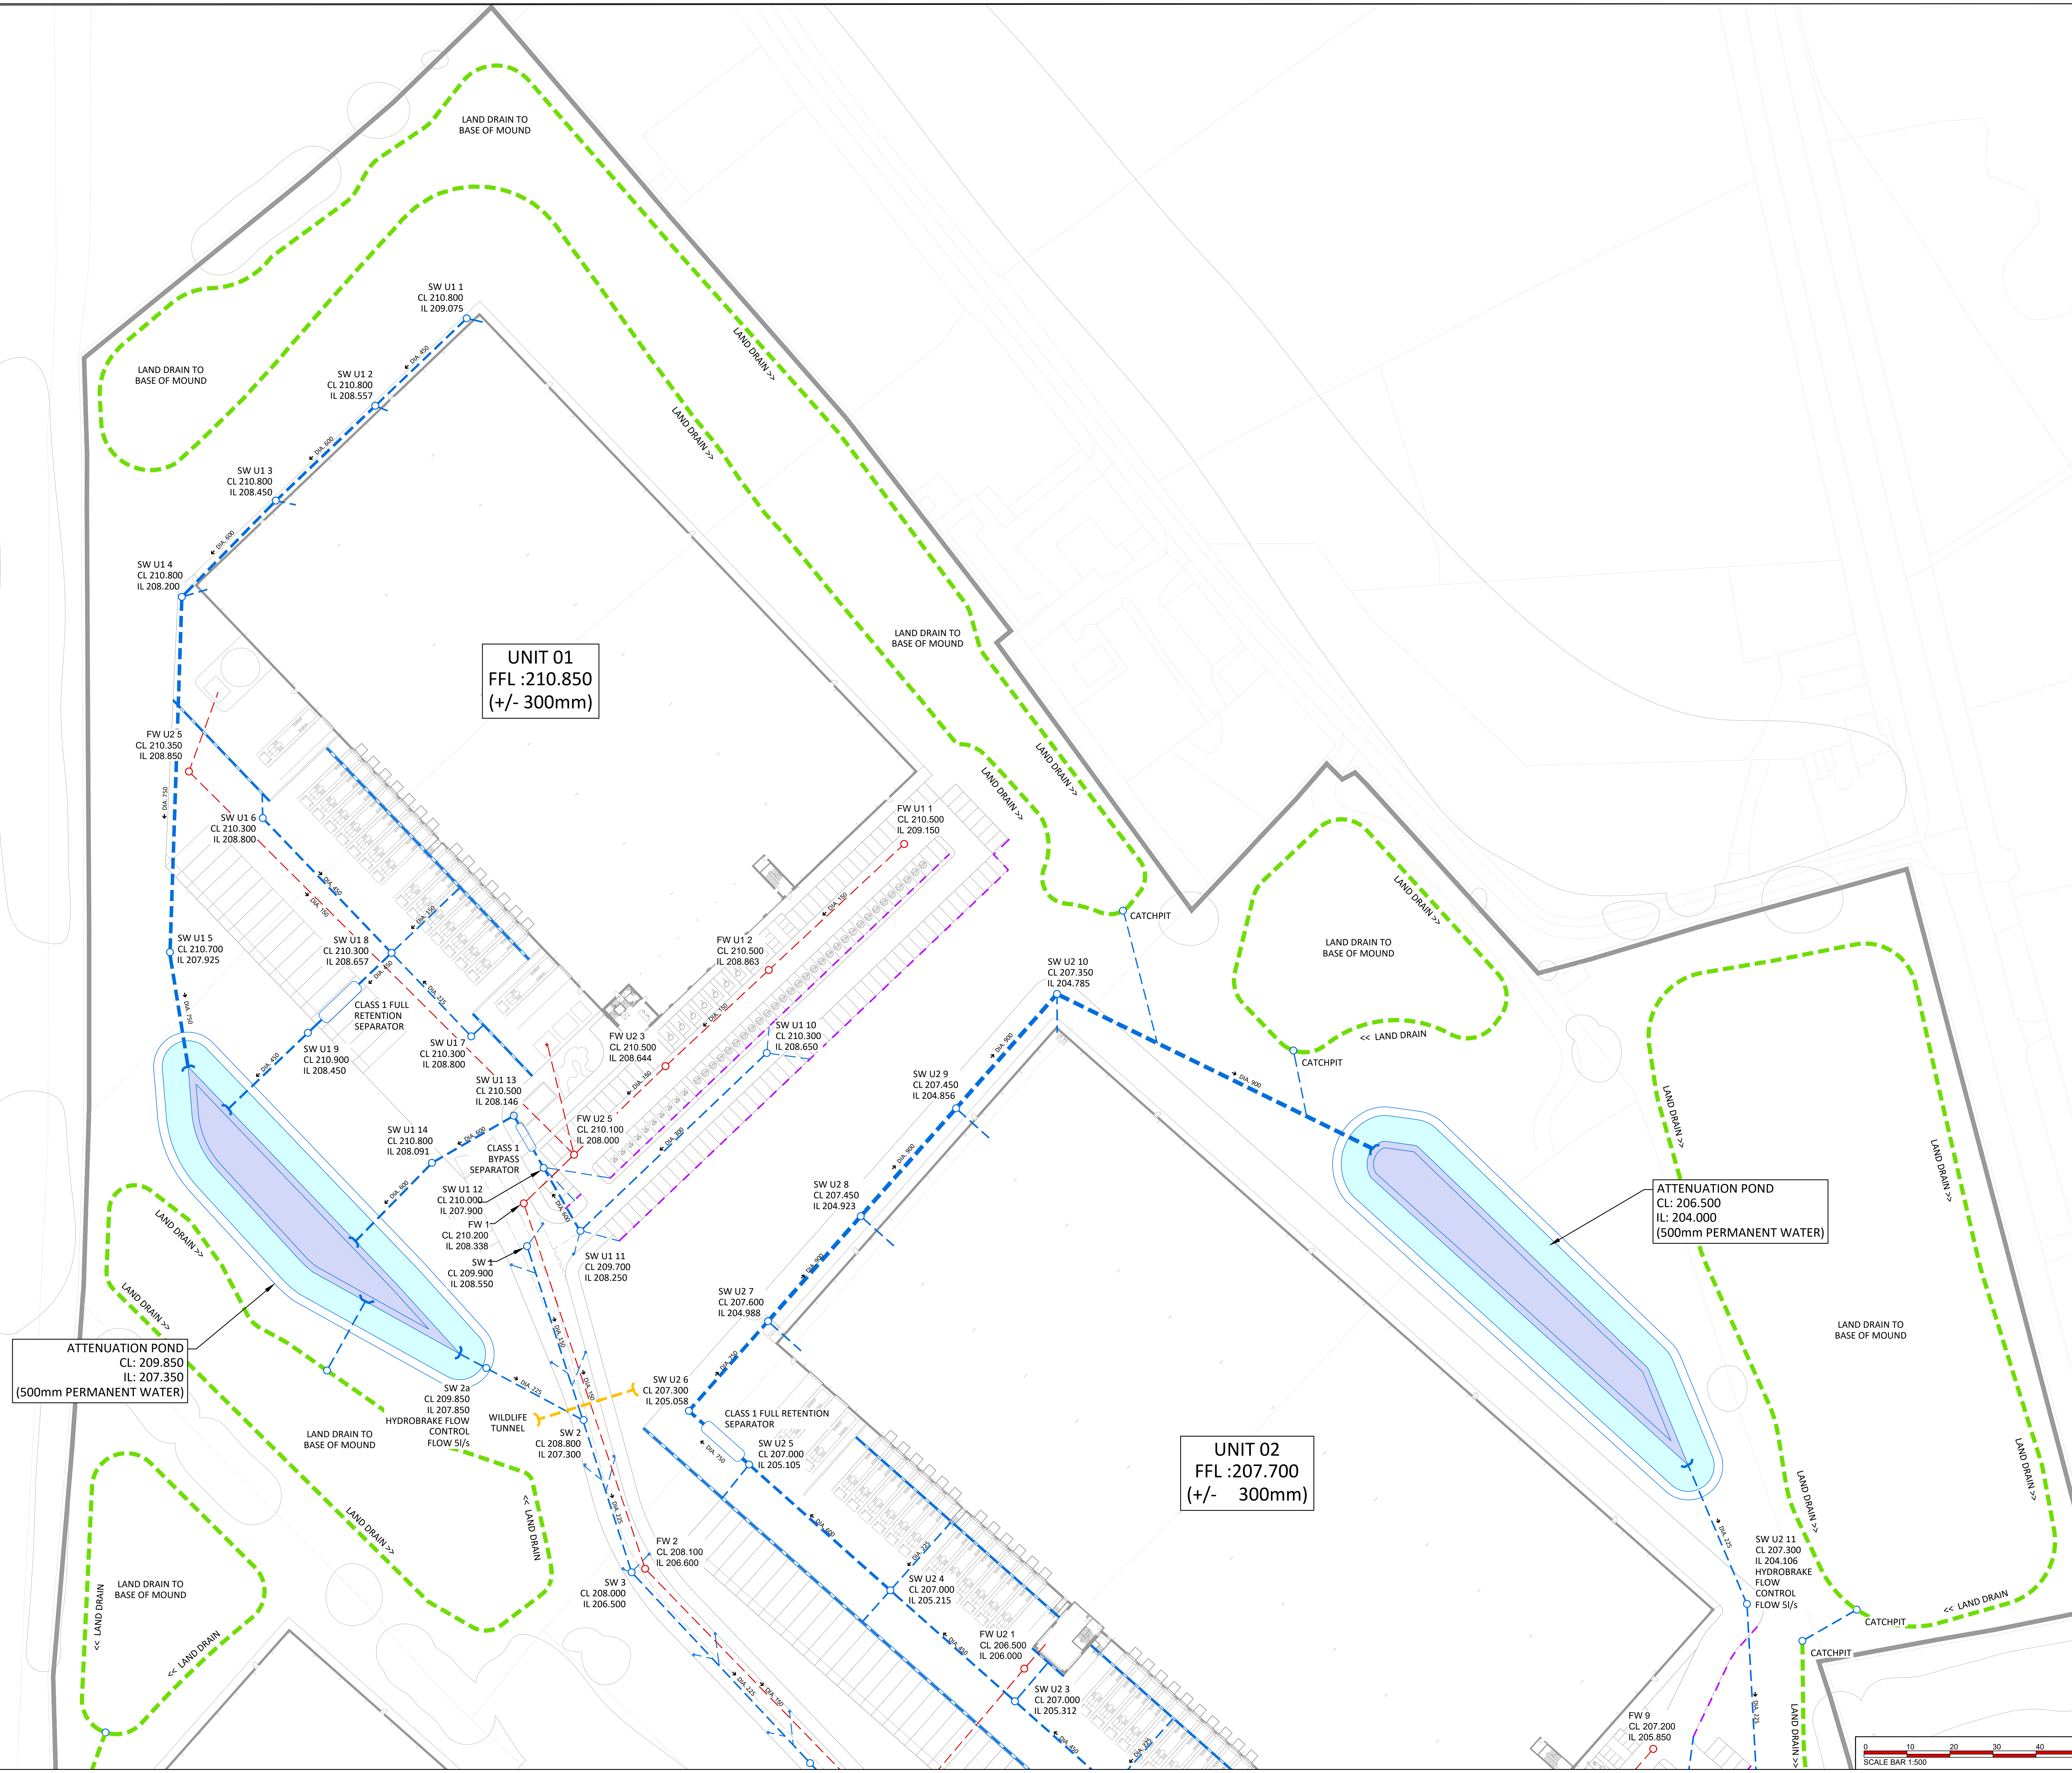

THIS DRAWING IS THE COPYRIGHT OF BURROWS GRAHAM LIMITED.

SAFETY, HEALTH AND ENVIRONMENTAL INFORMATION

IN ADDITION TO THE HAZARDS/RISKS NORMALLY ASSOCIATED WITH THE TYPES OF WORK DETAILED ON THIS DRAWING, NOTE THE FOLLOWING:

CONSTRUCTION

MAINTENANCE

DEMOLITION

IT IS ASSUMED THAT ALL WORKS WILL BE CARRIED OUT BY A COMPETENT CONTRACTOR WORKING, WHERE APPROPRIATE, TO AN APPROVED METHOD STATEMENT

GENERAL NOTES:

1. This drawing shall be read in conjunction with all the relevant architects, engineers' and service engineers drawings & specifications.

2. All units in millimeters U.O.N. on the drawing. Do not scale off the drawing.

3. Drainage layout shown is indicative and subject to change through detailed design.

KEY:

Surface water drainage

Foul water drainage

Foul water rising main

Channel drain

Kerb Drain

Attenuation pond

Gully

Land drain

P05	19.11.2025	BP	Mound drainage updated	JW
P04	23.09.2025	BP	Planning Issue	JW
P03	16.09.2025	BP	Planning Issue	JW
P02	05.09.2025	BP	Update to latest masterplan	JW
P01	18.07.2025	BP	First Issue	JW
REV	DATE	BY	DESCRIPTION	CHKD

Burrows Graham

North Office:
5 Ambassador Place, Stockport Road,
Altrincham WA15 8DQ
Tel: +44 (0)161 804 8046
South Office:
Buckingham House, Dover Mews,
High Street, Beckenham HA4 2BL
Tel: +44 (0)1885 208 402

Caddick Developments.

PROJECT

**LAND AT JUNCTION 22 OF THE M1
CLIFFE HILL FARM**

DRAWING TITLE

**DRAINAGE STRATEGY
SHEET 4**

BGL PROJECT NUMBER	DRAWING STATUS	OFFICE
30206	PRELIMINARY	NORTH
SCALE @ A0	DATE	DRAWN BY
1:500	18.07.2025	BP
DRAWING No	CHECKED BY	REV
30206-BGL-XX-XX-DR-C-00254	JW	P05