


Existing Site Plan

- Development Boundary: 0.97 ha
- Existing GRP Unit

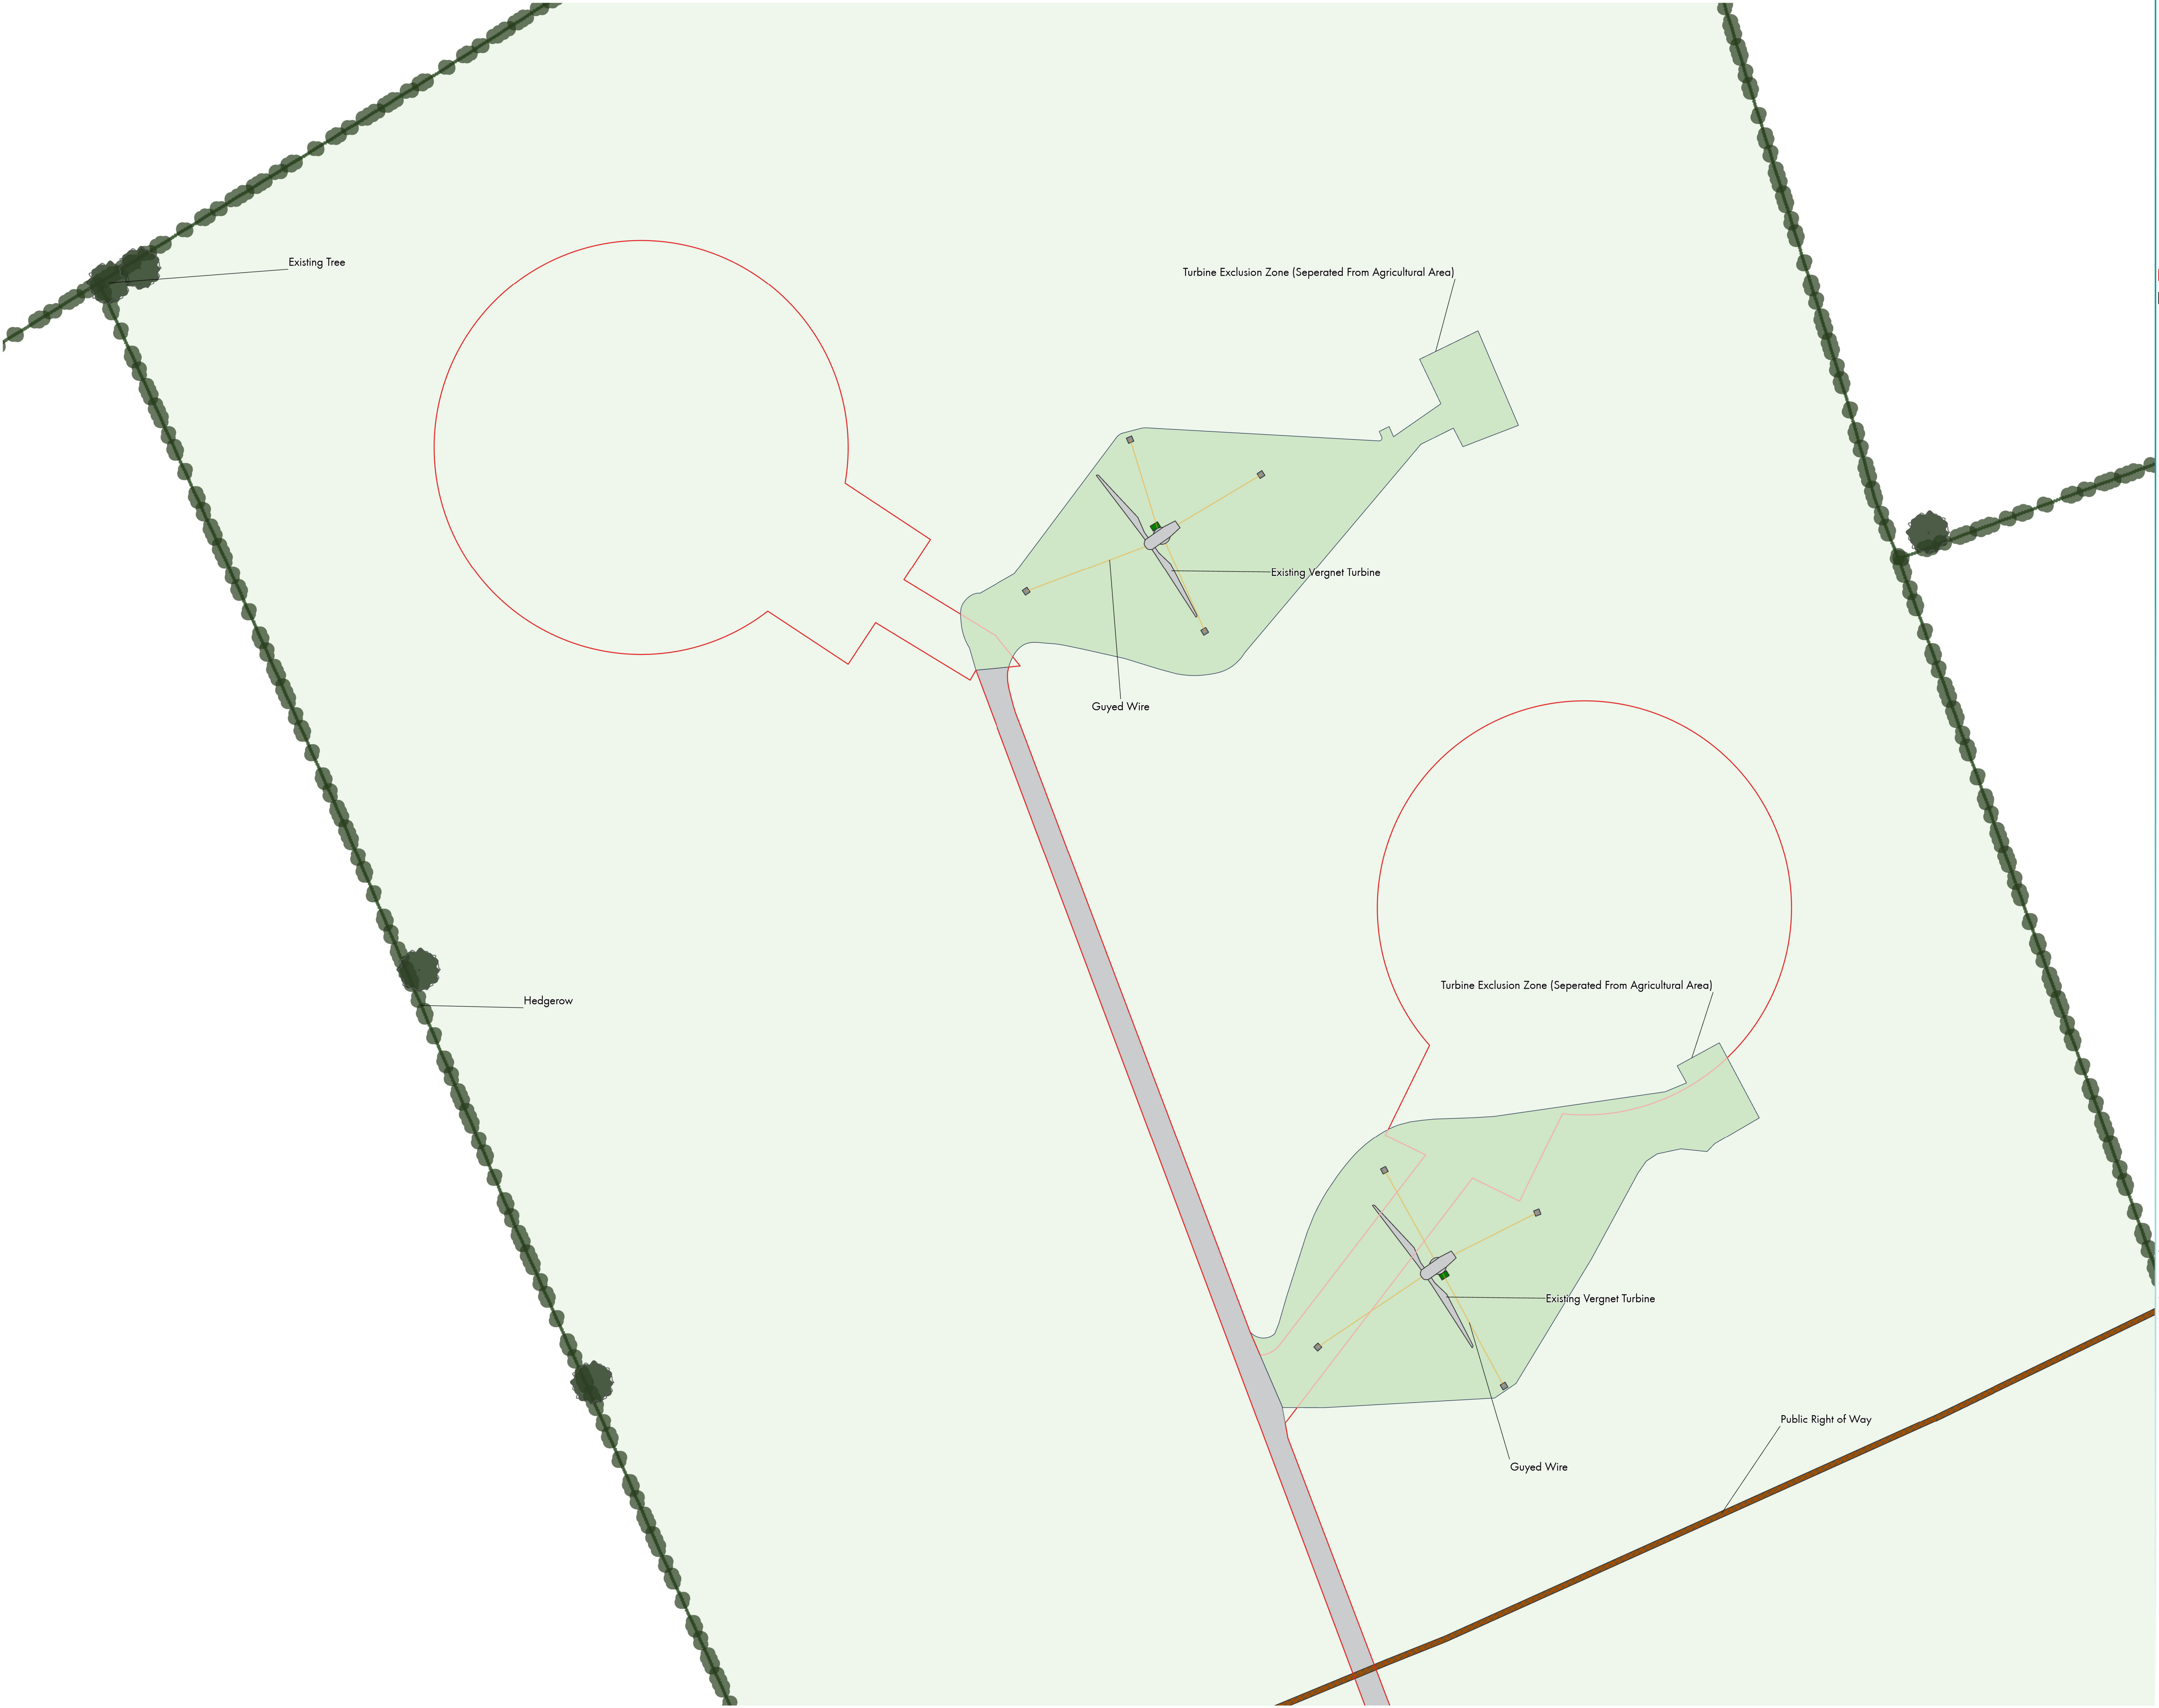

Map Details
The map illustrates the existing site at Park House Farm, featuring two Vergnet turbines with a hub height of 55m and a tip height of 71m. A section of the existing access track is displayed. The full access track and development boundary are shown in Appendix 2.1 Location Plan.

Scale: 1:500 @ A1

0

20

40

m

↑

N

Client Name

Paul Hilyer

Site Name

Park House Farm Repowering

Drawing Reference

COG849/APP/005/a

Date

29/09/25

The drawings are property of Cogeo Planning and Environmental Services. They are provided for the client's use only and are not to be used for any other purpose without the written consent of Cogeo. All Rights Reserved. Version: 1.00000001