


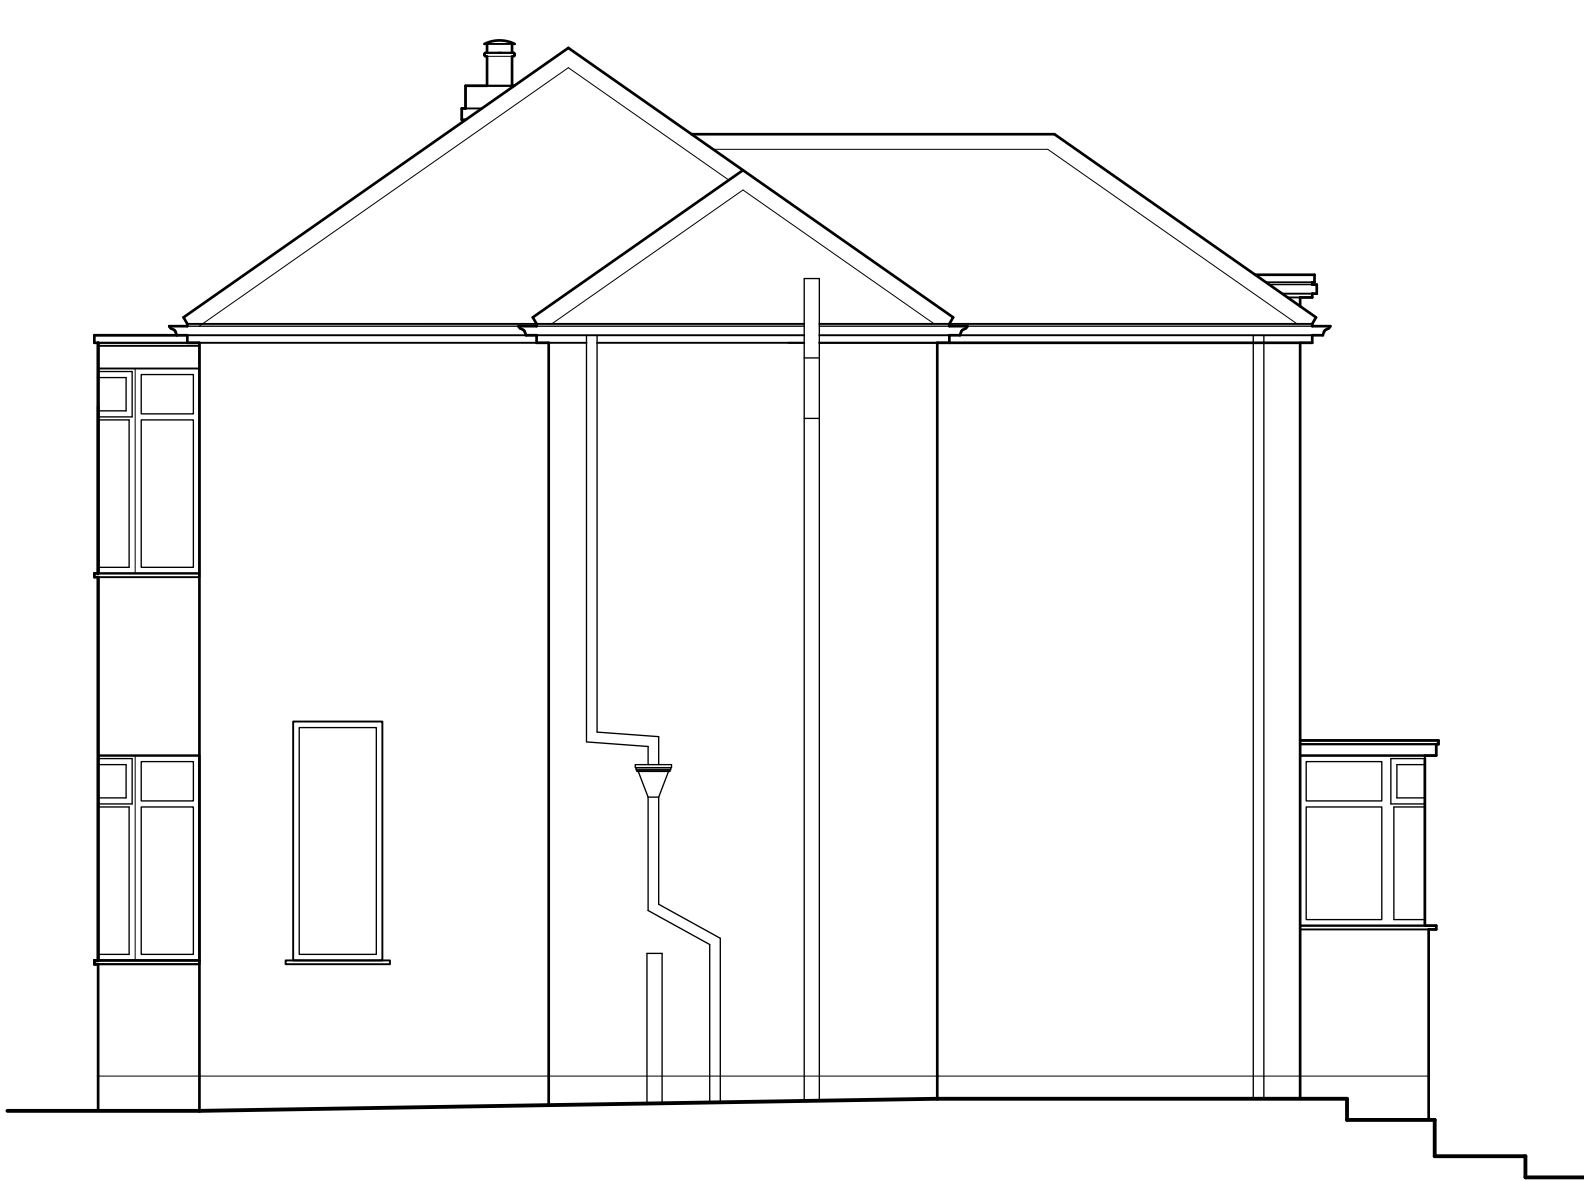


EXISTING SIDE ELEVATION



EXISTING REAR ELEVATION



EXISTING SIDE ELEVATION

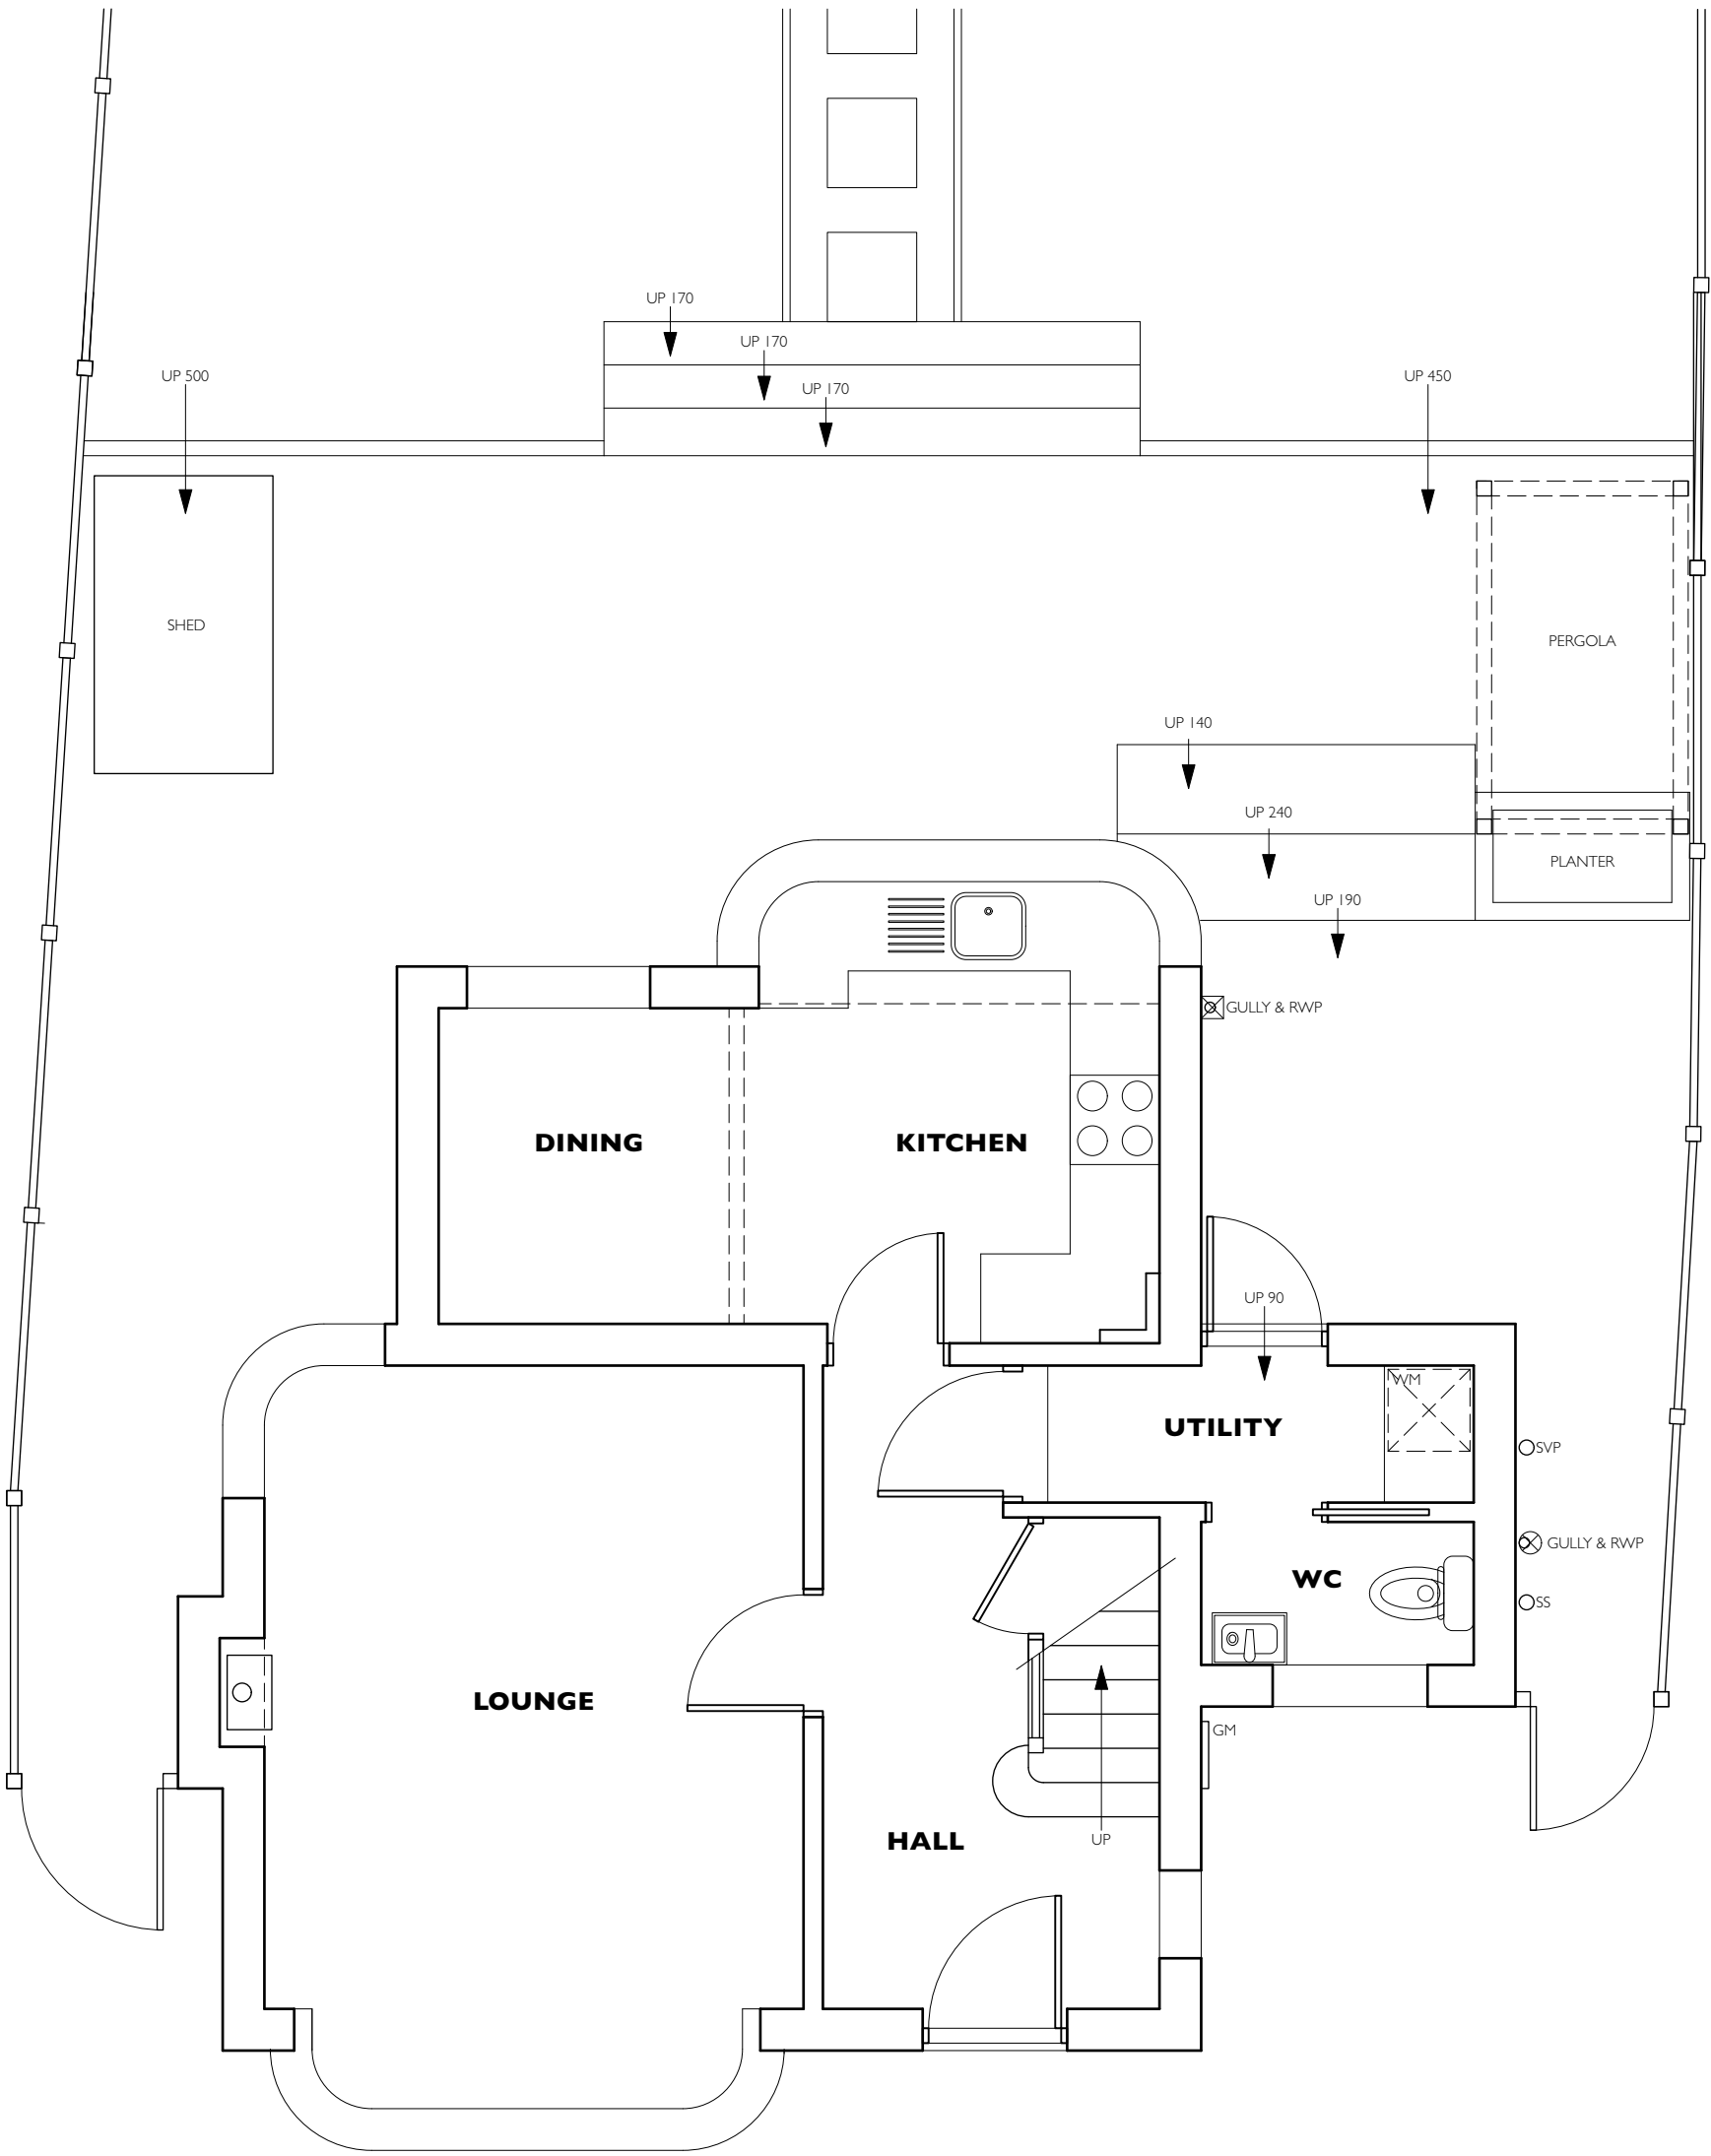

EXISTING GROUND FLOOR PLAN

REVISIONS			
DRAWING TITLE		EXISTING PLANS & ELEVATIONS	
PROJECT TITLE		PROPOSED SINGLE STOREY REAR EXTENSION 28 HEATH LANE, EARL SHILTON, LEICS. LE9 7PB	
DRAWING NUMBER		25012-01	
SCALE	A1:1:50 A3:1:100	DATE	19.03.2025
PETER THOMPSON ARCHITECTURAL SERVICES T 01455 284921 E MAIL@PETERTHOMPSONADT.CO.UK W PETERTHOMPSONADT.CO.UK A PROVIDENCE HOUSE 49 LEICESTER RD BROUGHTON ASTLEY LEICESTERSHIRE LE9 6QE Figured dimensions must be taken in preference to scaled dimensions and any discrepancies or errors are to be referred to PTADT. Contractors, sub-contractors and suppliers must verify all dimensions on site before commencing work or producing any workshop drawings. Copyright Reserved			