




- © This drawing and the details depicted are the copyright of GeoDyne Limited and may not be reproduced except by written permission.
- Reproduced from the Ordnance Survey Map with the Permission of the Controller of His Majesty's Stationery Office. Crown Copyright Reserved. Licence No. LAN1011274.

Project No.	45296
Client	MTP3 Limited
Project	Mira North Plot 8
Title	Site Plan and General Views of Site
Drawn By	ACH
Checked By	RS
Approved By	RS
Scale	NTS
Date Drawn	01/04/2026
Revision	
Figure No.	45296/03



Nottingham 0115 962 0101
Derby 01332 290 798

info@geodyne.co.uk
www.geodyne.co.uk

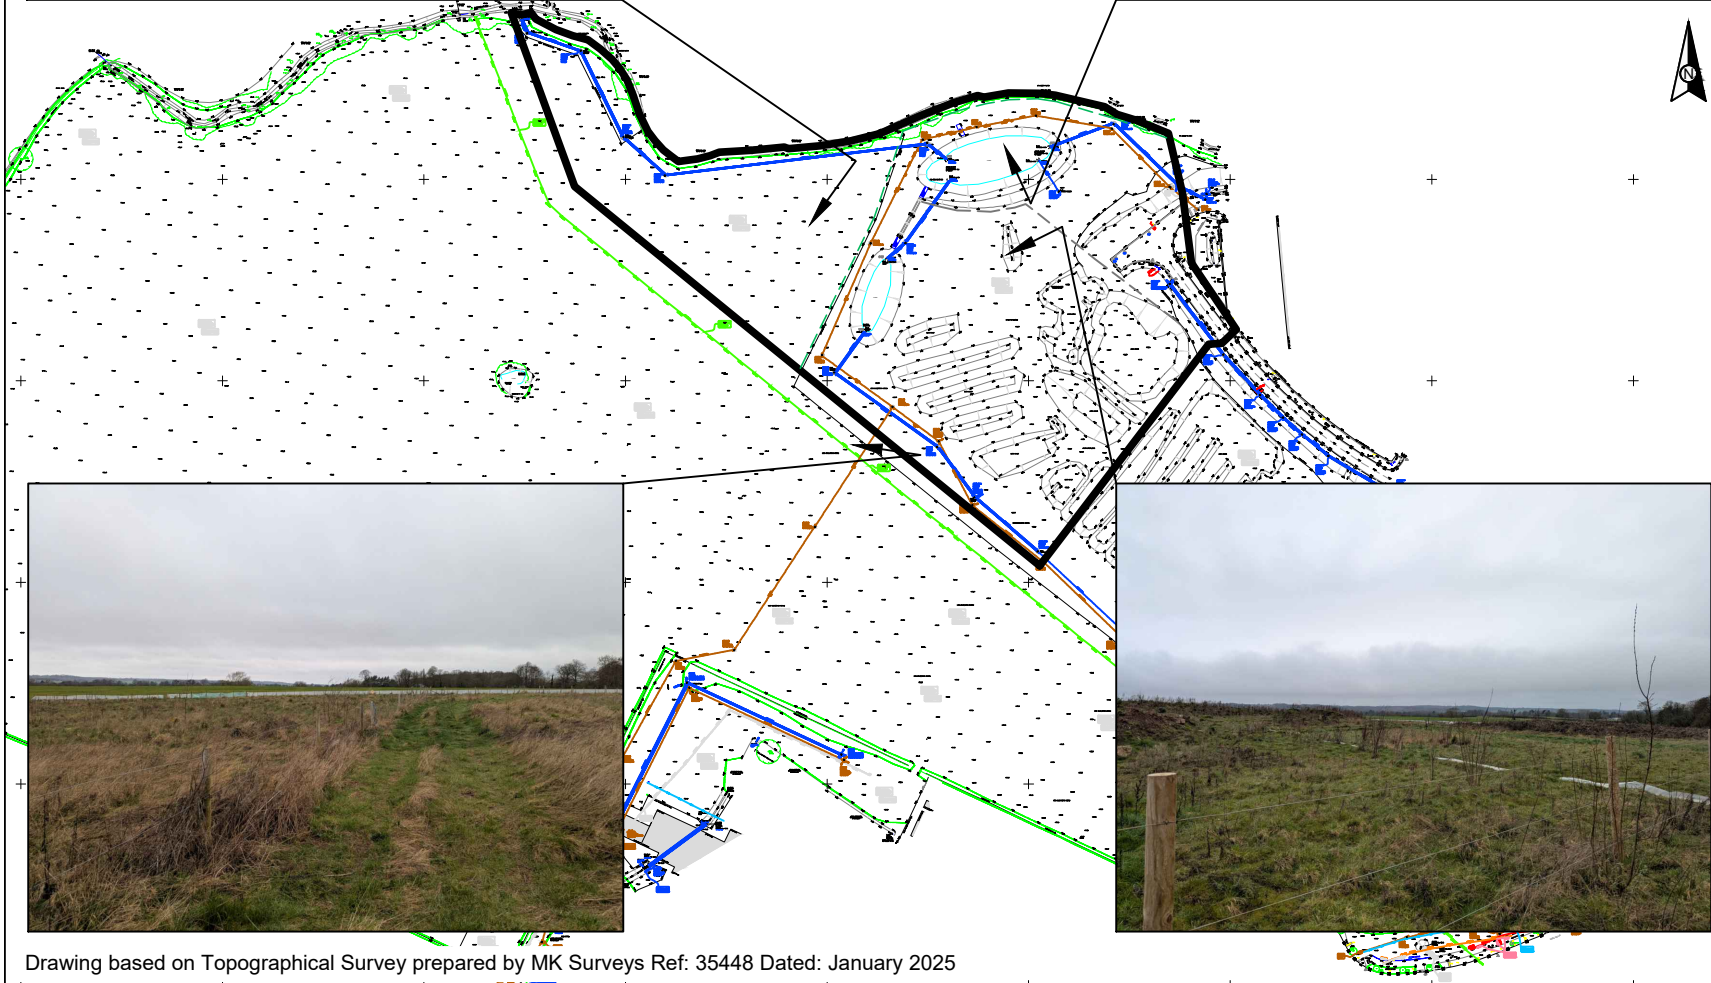

- © This drawing and the details depicted are the copyright of GeoDyne Limited and may not be reproduced except by written permission.
- Reproduced from the Ordnance Survey Map with the Permission of the Controller of His Majesty's Stationery Office. Crown Copyright Reserved. Licence No. LAN1011274.

Project No.	45296
Client	MTP3 Limited
Project	Mira North Plot 8
Title	Site Plan and General Views of Site
Drawn By	ACH
Checked By	RS
Approved By	RS
Scale	NTS
Date Drawn	01/04/2026
Revision	
Figure No.	45296/04



Nottingham 0115 962 0101
Derby 01332 290 798

info@geodyne.co.uk
www.geodyne.co.uk



- © This drawing and the details depicted are the copyright of GeoDyne Limited and may not be reproduced except by written permission.
- Reproduced from the Ordnance Survey Map with the Permission of the Controller of His Majesty's Stationery Office. Crown Copyright Reserved. Licence No. LAN1011274.

Project No.	45296
Client	MTP3 Limited
Project	Mira North Plot 8
Title	Site Plan and General Views of Site
Drawn By	ACH
Checked By	RS
Approved By	RS
Scale	NTS
Date Drawn	01/04/2026
Revision	
Figure No.	45296/05




Nottingham 0115 962 0101
Derby 01332 290 798

info@geodyne.co.uk
www.geodyne.co.uk


Appendix V
Historical Plans

Historical Mapping Legends


Ordnance Survey County Series and Ordnance Survey Plan 1:2,500

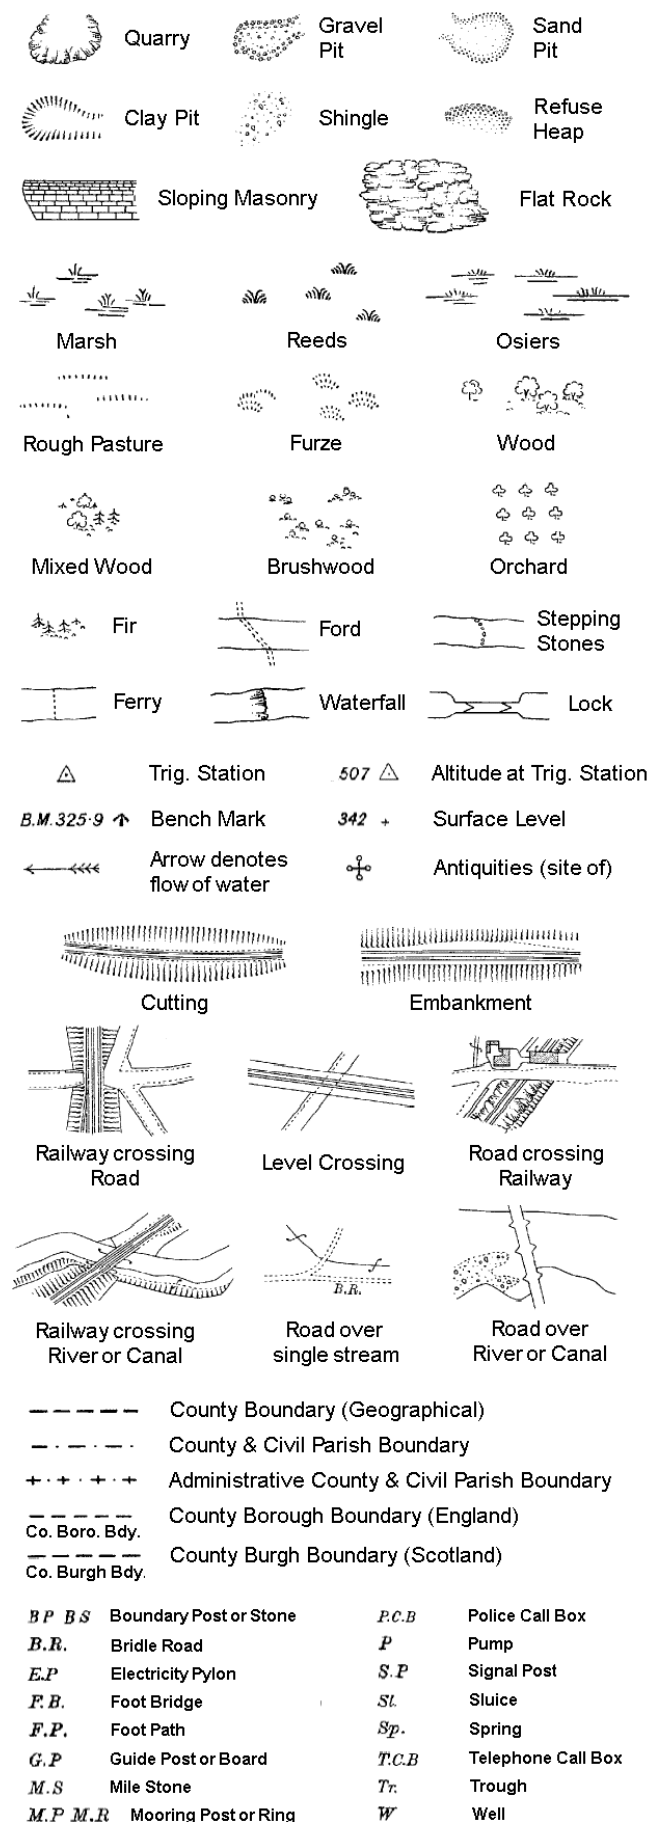

Ordnance Survey Plan, Additional SIMs and Supply of Unpublished Survey Information 1:2,500 and 1:1,250

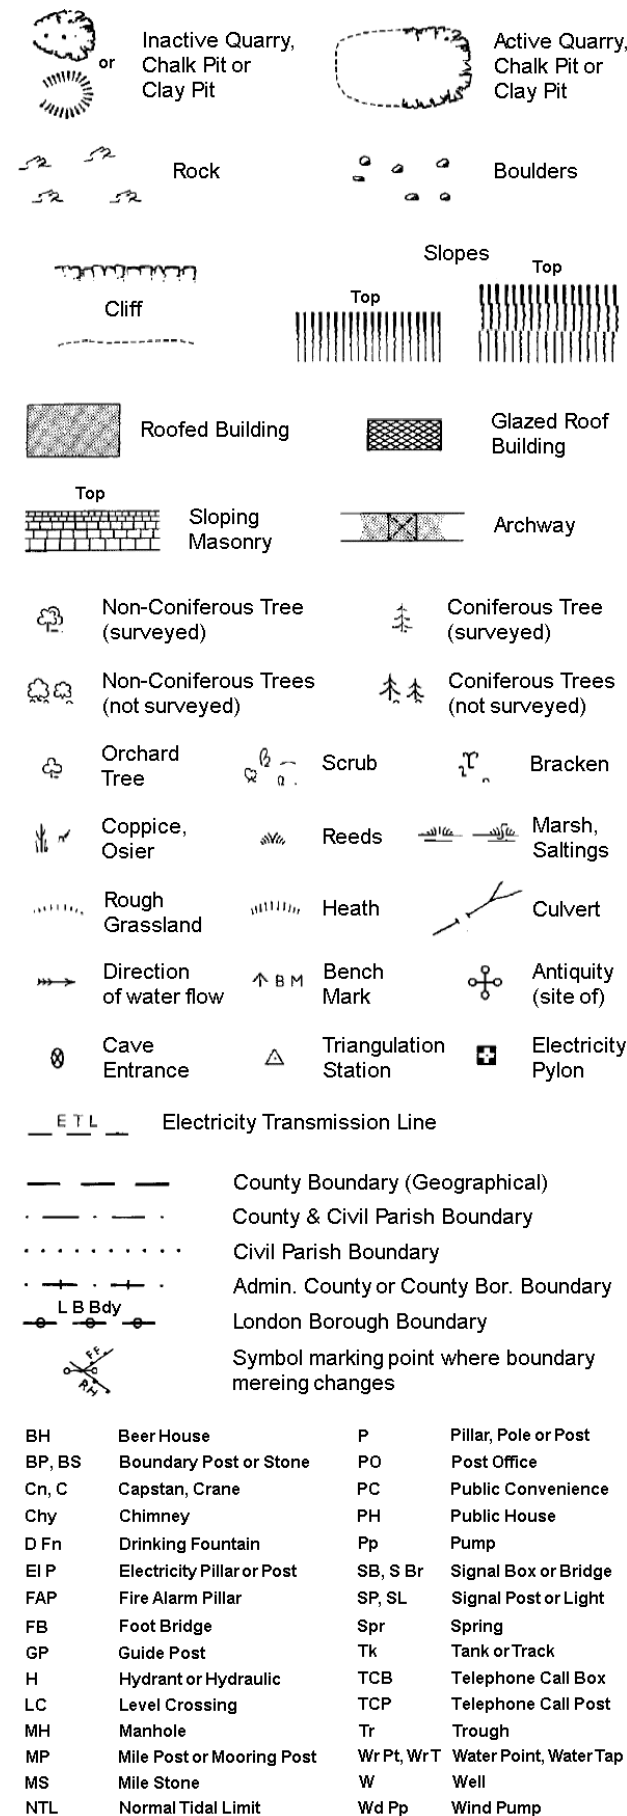

Large-Scale National Grid Data 1:2,500 and 1:1,250

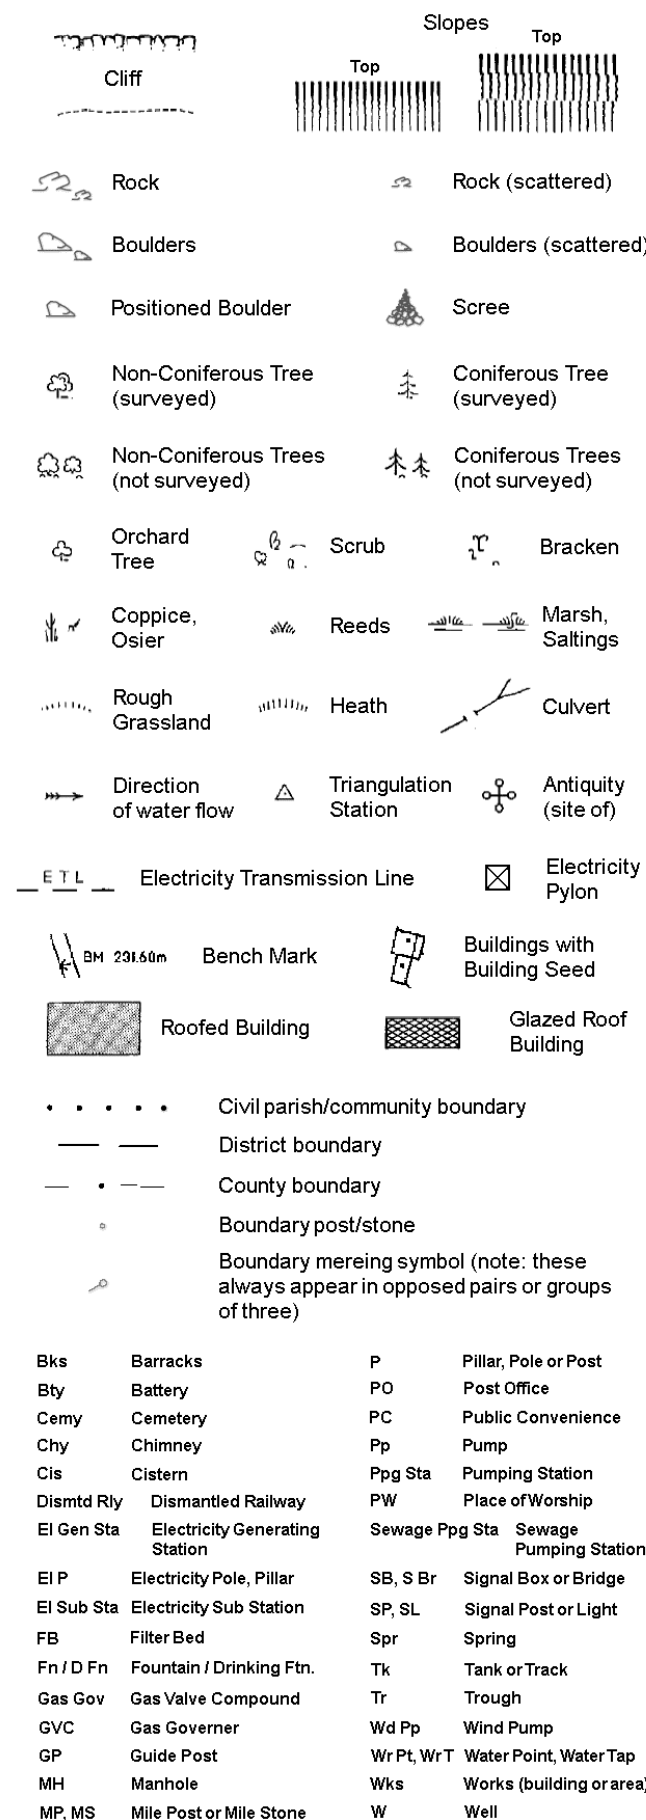


GeoDyne

Historical Mapping & Photography included:

Mapping Type	Scale	Date	Pg
Leicestershire	1:2,500	1888	2
Leicestershire	1:2,500	1903	3
Leicestershire	1:2,500	1914	4
Leicestershire	1:2,500	1929	5
Ordnance Survey Plan	1:2,500	1959 - 1963	6
Ordnance Survey Plan	1:2,500	1973	7
Additional SIMs	1:2,500	1988	8
Additional SIMs	1:2,500	1991	9
Large-Scale National Grid Data	1:2,500	1994	10
Large-Scale National Grid Data	1:2,500	1994	11
Historical Aerial Photography	1:2,500	1999	12

Historical Map - Segment A13

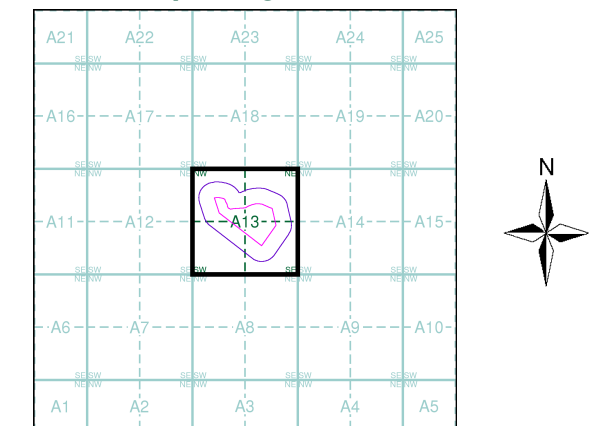

Order Details


Order Number: 395562251_1_1
Customer Ref: 45296
National Grid Reference: 436330, 295660
Slice: A
Site Area (Ha): 5.9
Search Buffer (m): 100

Site Details

Mira North - Plot 8

Landmark
INFORMATION GROUP

Tel: 0844 844 9952
Fax: 0844 844 9951
Web: www.envirocheck.co.uk

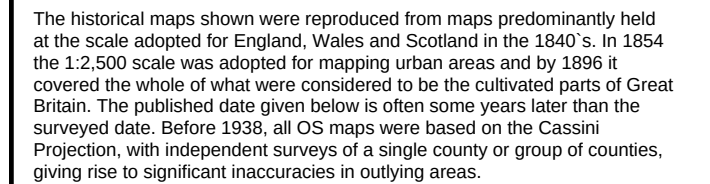


035_13	1888	1:2,500
042_01	1888	1:2,500



Mira North - Plot 8

Tel: 0844 844 9952
Fax: 0844 844 9951
Web: www.envirocheck.co.uk

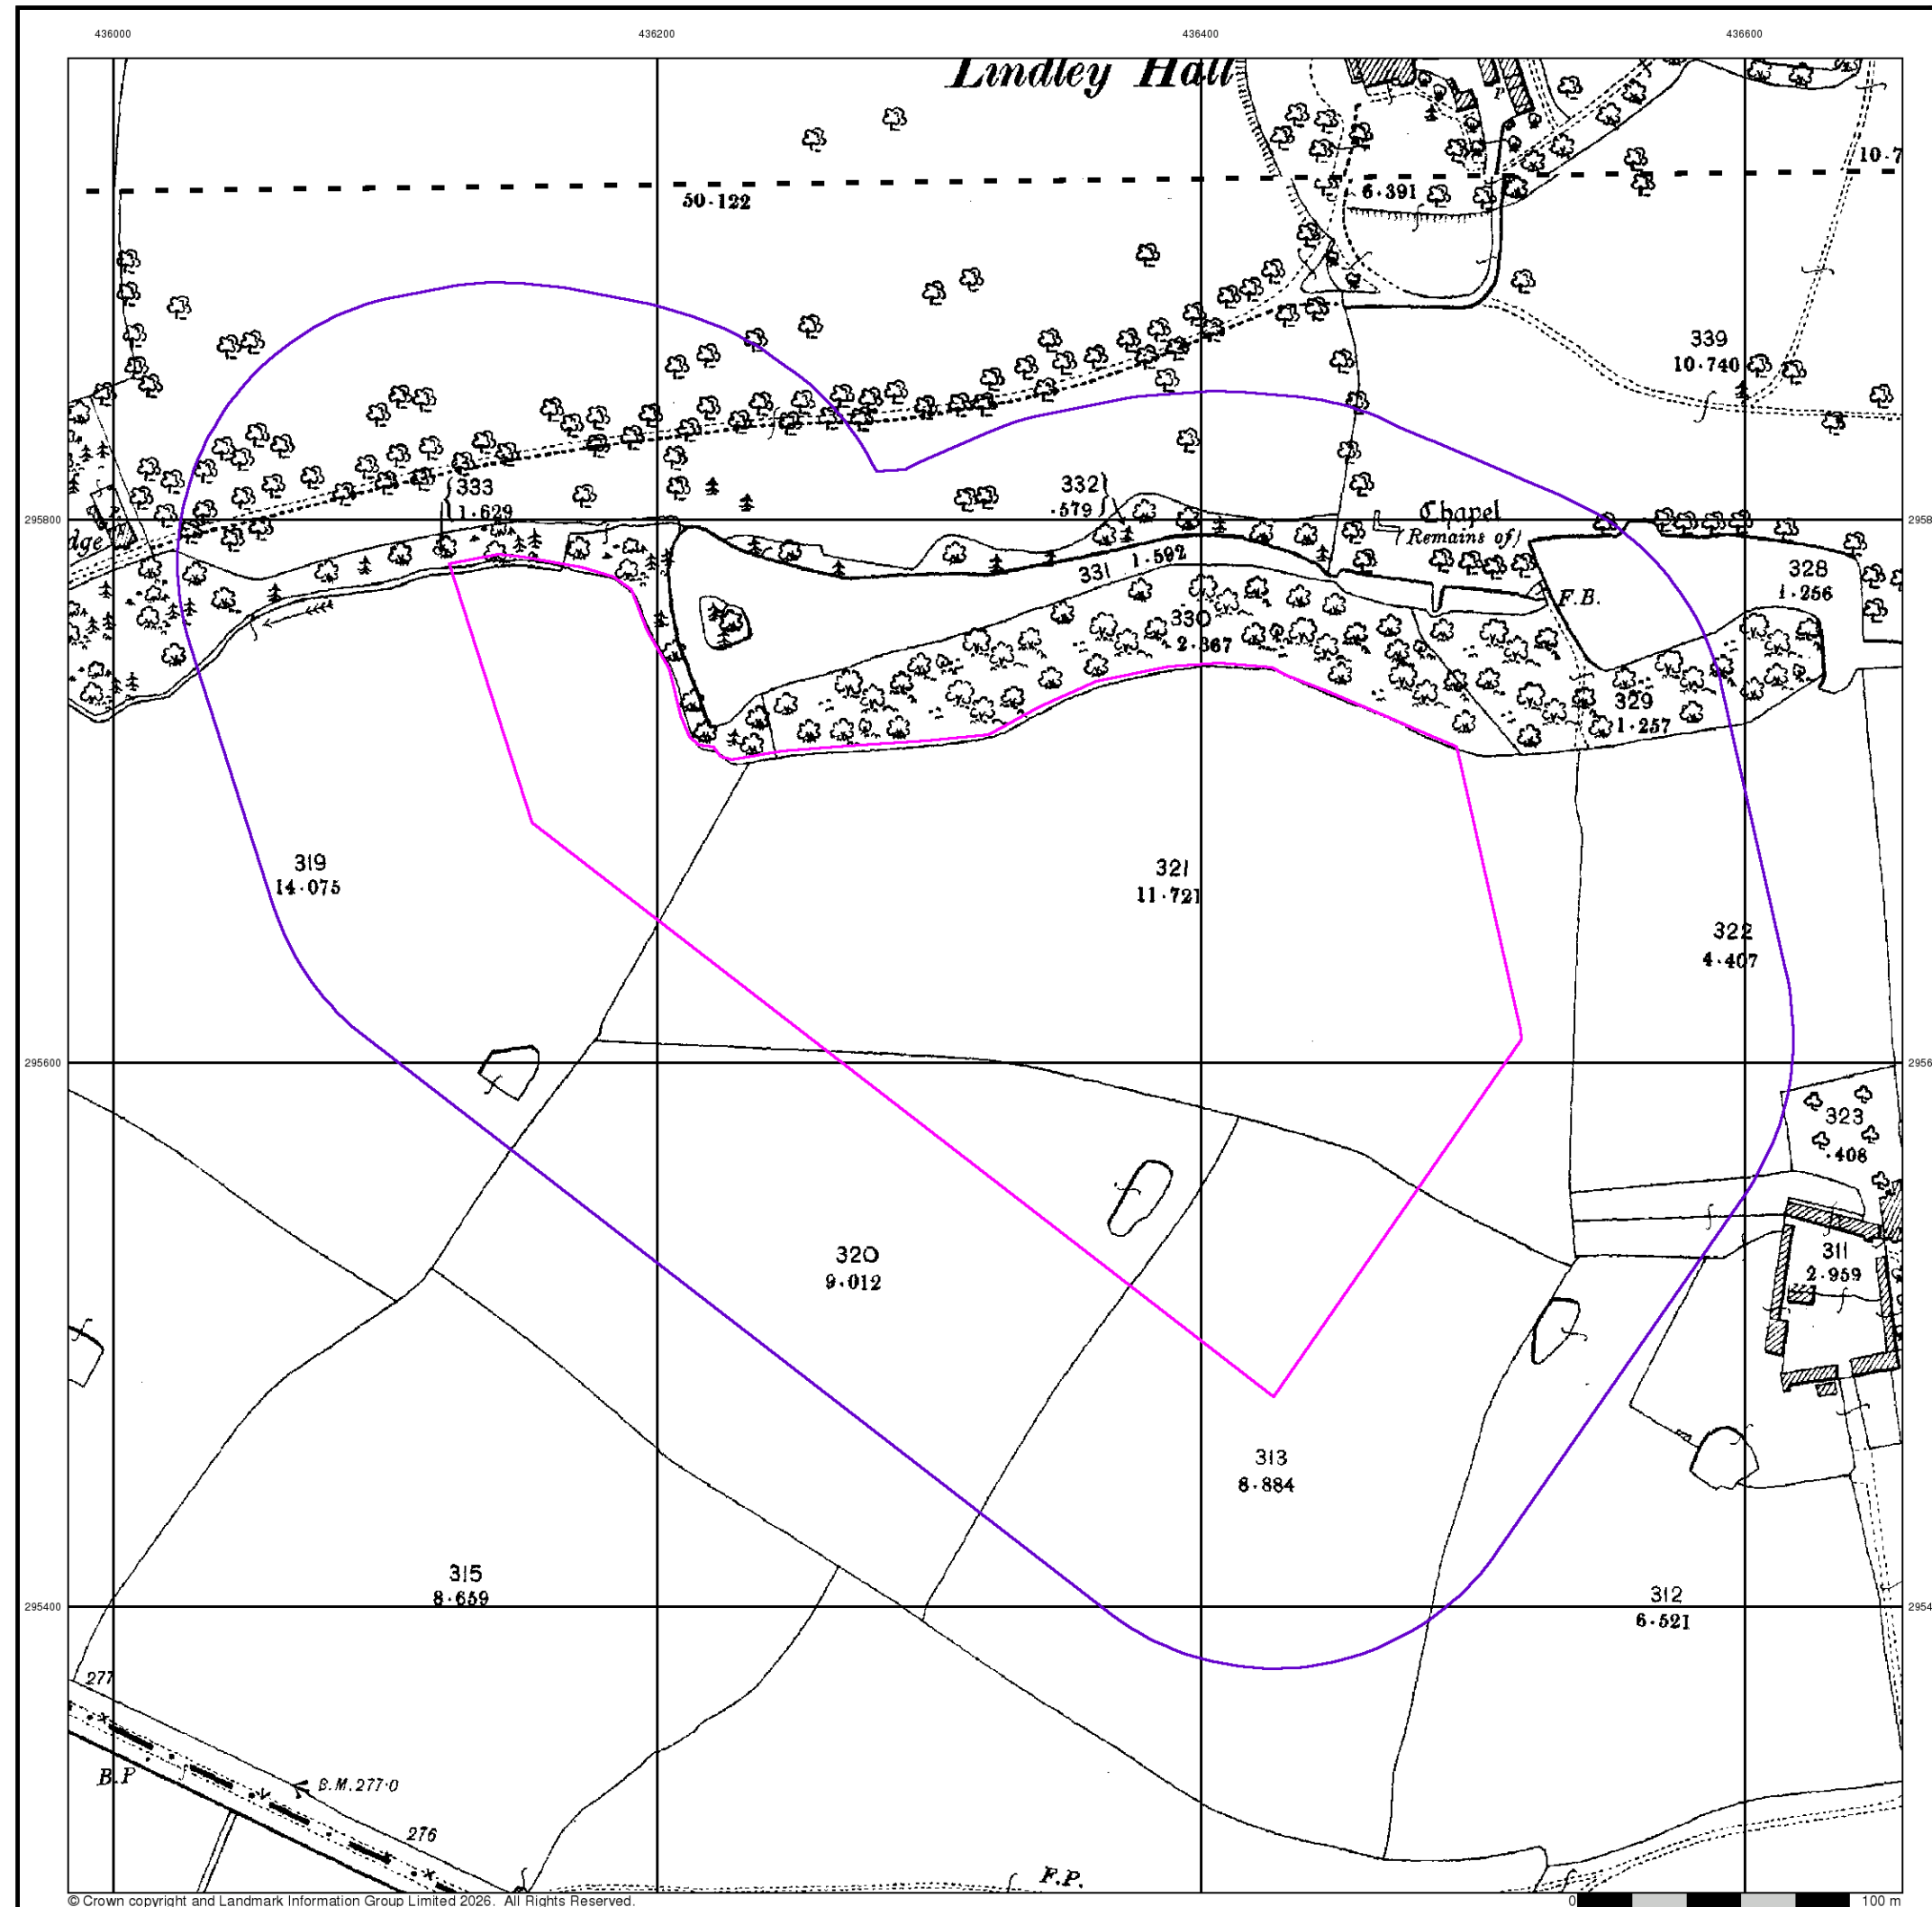

GeoDyne


Leicestershire

Published 1903


Source map scale - 1:2,500

The historical maps shown were reproduced from maps predominantly held at the scale adopted for England, Wales and Scotland in the 1840's. In 1854 the 1:2,500 scale was adopted for mapping urban areas and by 1896 it covered the whole of what were considered to be the cultivated parts of Great Britain. The published date given below is often some years later than the surveyed date. Before 1938, all OS maps were based on the Cassini Projection, with independent surveys of a single county or group of counties, giving rise to significant inaccuracies in outlying areas.

Map Name(s) and Date(s)

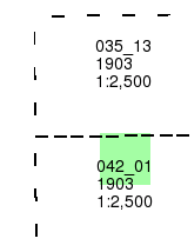

Historical Map - Segment A13

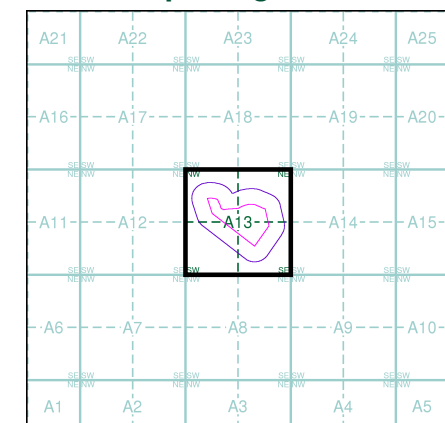

Order Details

Order Number: 395562251_1_1
Customer Ref: 45296
National Grid Reference: 436330, 295660
Slice: A
Site Area (Ha): 5.9
Search Buffer (m): 100

Site Details


Mira North - Plot 8

Landmark®
INFORMATION GROUP


Tel: 0844 844 9952
Fax: 0844 844 9951
Web: www.envirocheck.co.uk



Map Name(s) and Date(s)

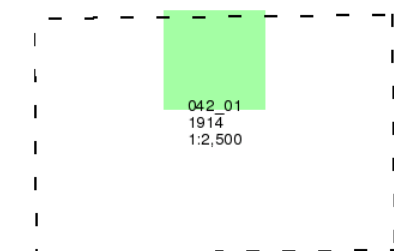

Historical Map - Segment A13

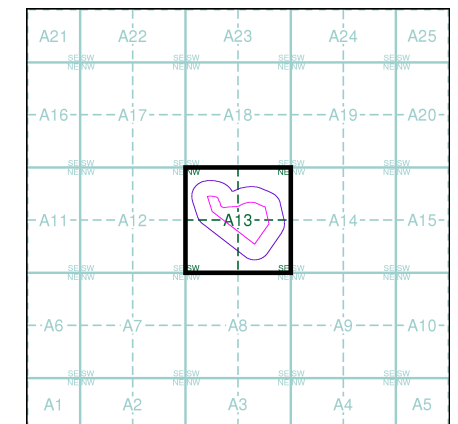

Order Details


Order Number: 395562251_1_1
Customer Ref: 45296
National Grid Reference: 436330, 295660
Slice: A
Site Area (Ha): 5.9
Search Buffer (m): 100

Site Details

Mira North - Plot 8

Landmark®
INFORMATION GROUP

Tel: 0844 844 9952
Fax: 0844 844 9951
Web: www.envirocheck.co.uk

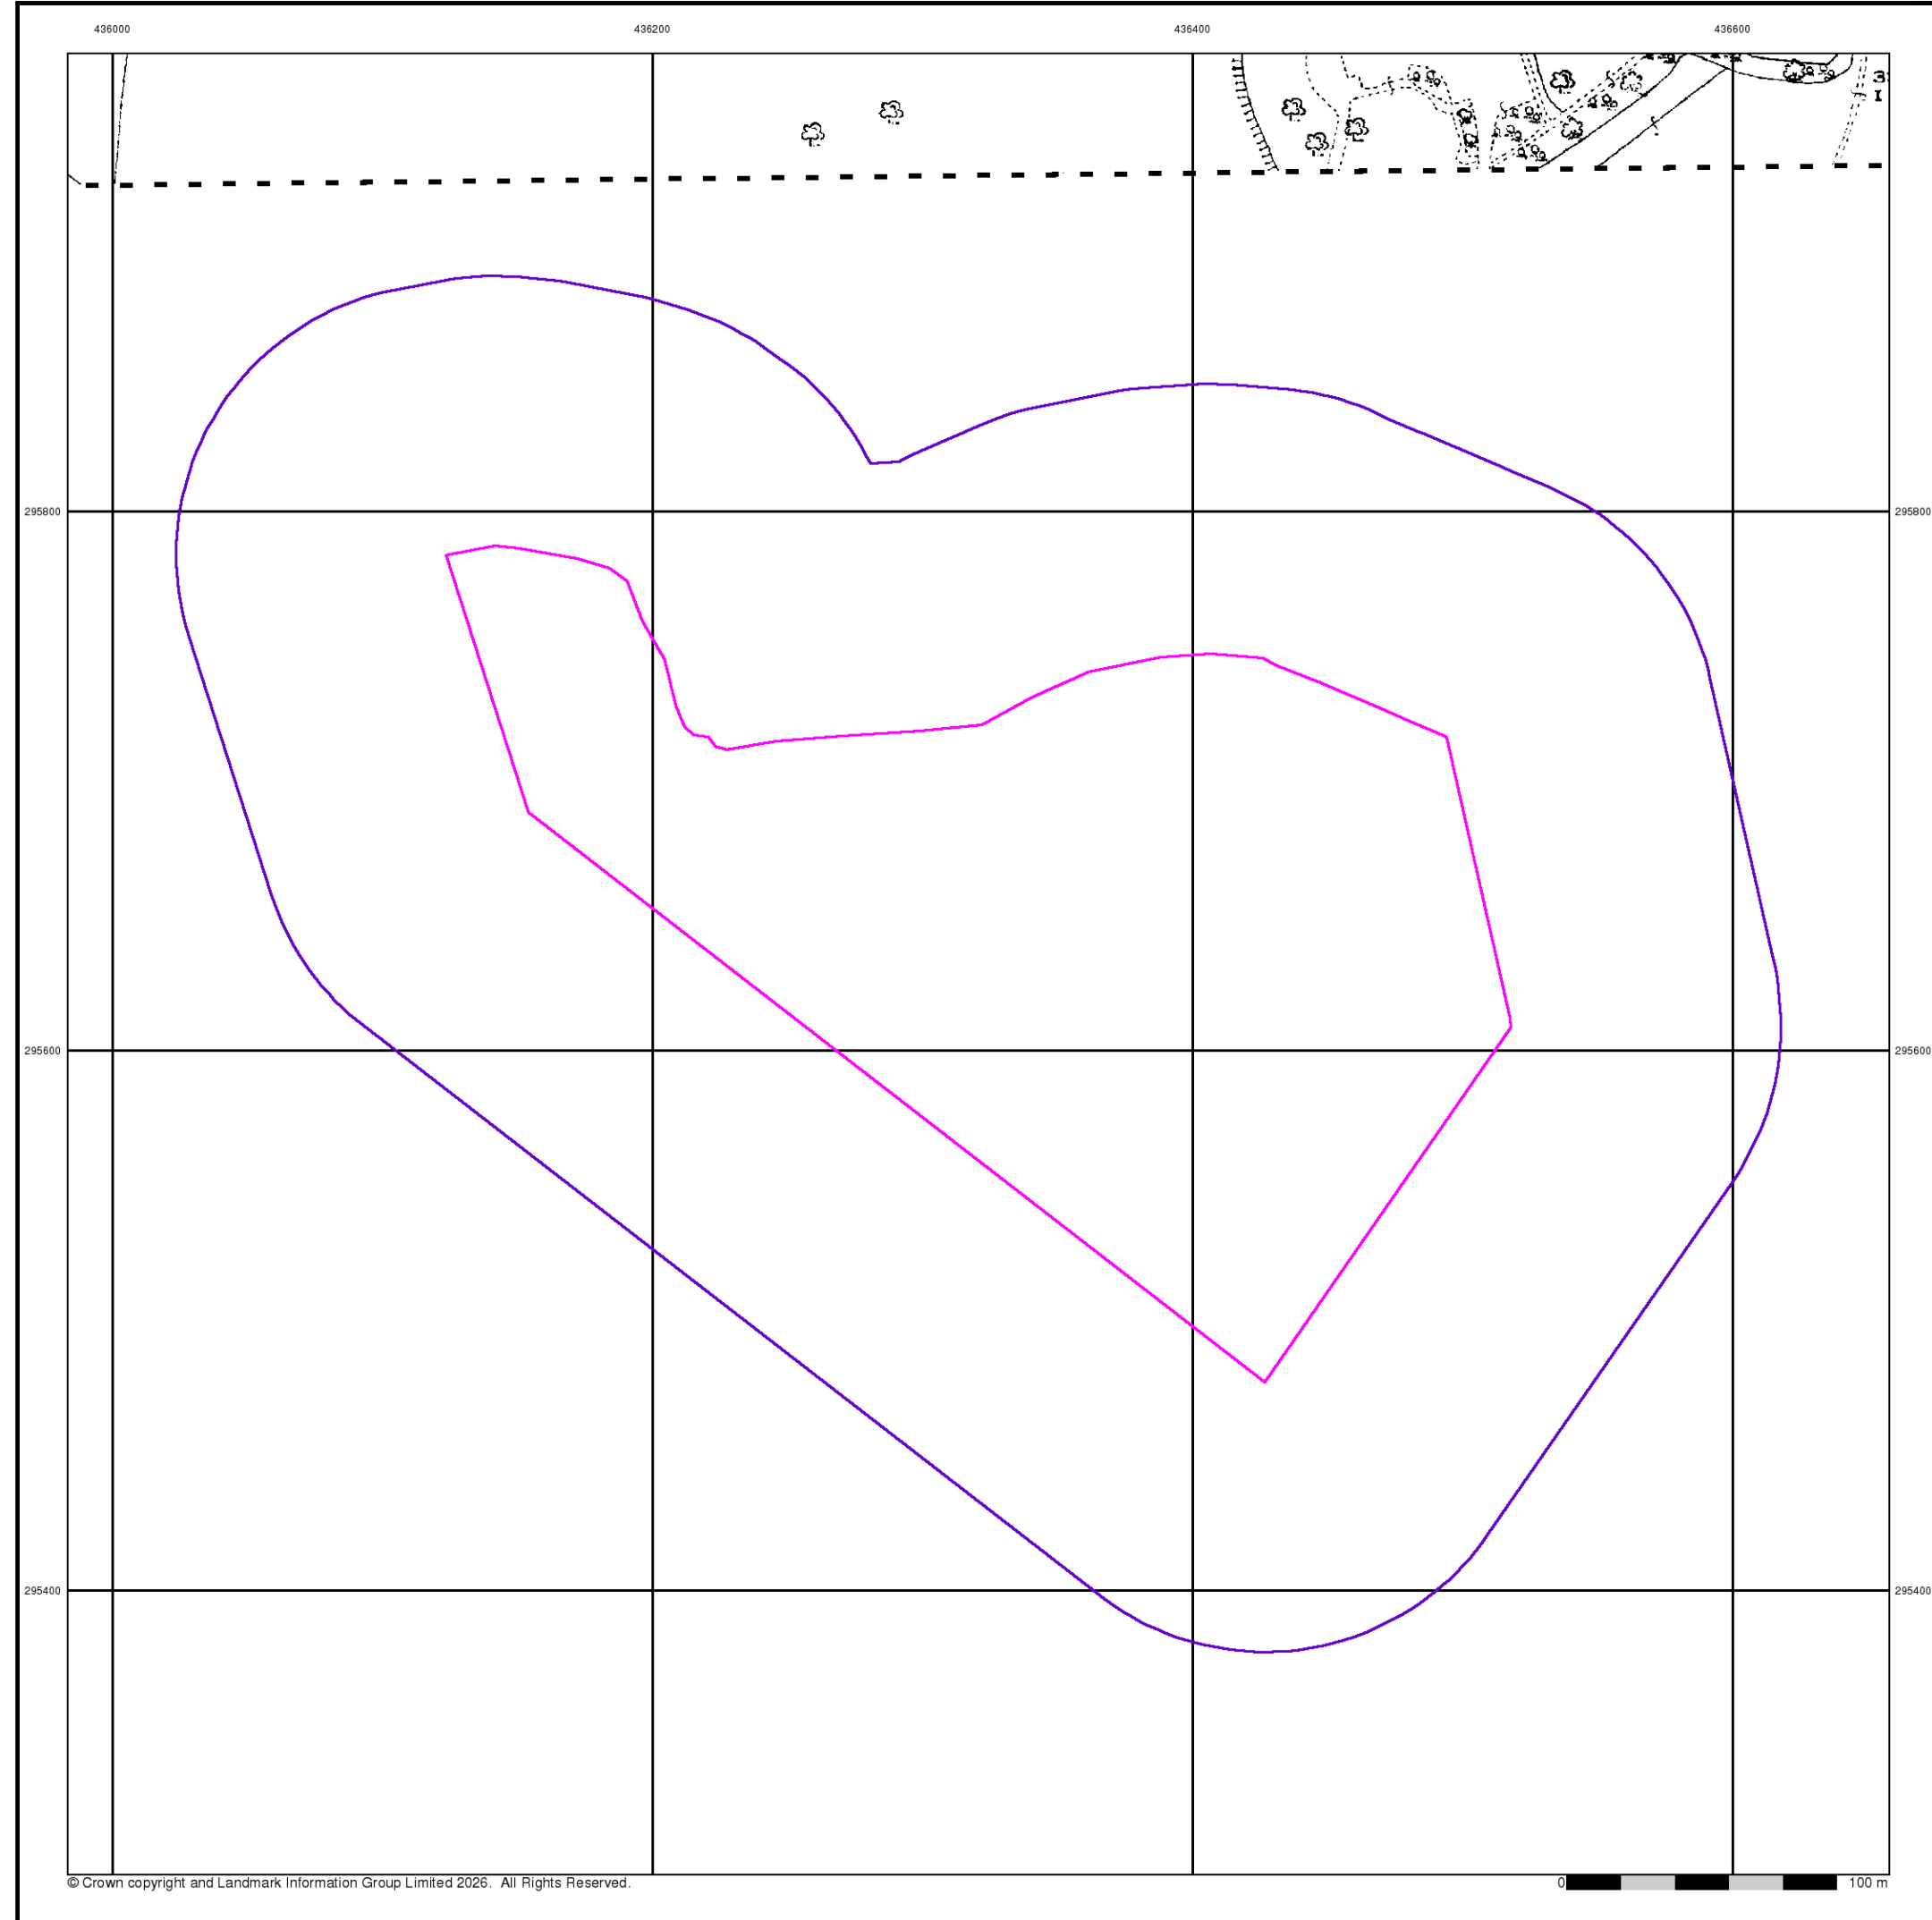



GeoDyne

Leicestershire

Published 1929

Source map scale - 1:2,500

The historical maps shown were reproduced from maps predominantly held at the scale adopted for England, Wales and Scotland in the 1840's. In 1854 the 1:2,500 scale was adopted for mapping urban areas and by 1896 it covered the whole of what were considered to be the cultivated parts of Great Britain. The published date given below is often some years later than the surveyed date. Before 1938, all OS maps were based on the Cassini Projection, with independent surveys of a single county or group of counties, giving rise to significant inaccuracies in outlying areas.

Map Name(s) and Date(s)


035_13

1929

1:2,500



Historical Map - Segment A13

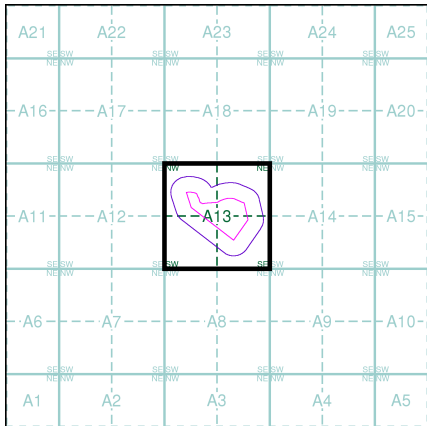

Order Details

Order Number:	395562251_1_1
Customer Ref:	45296
National Grid Reference:	436330, 295660
Slice:	A
Site Area (Ha):	5.9
Search Buffer (m):	100


Site Details

Mira North - Plot 8



Tel: 0844 844 9952
Fax: 0844 844 9951
Web: www.envirocheck.co.uk

A Landmark Information Group Service v50.0 11-Feb-2026 Page 5 of 12

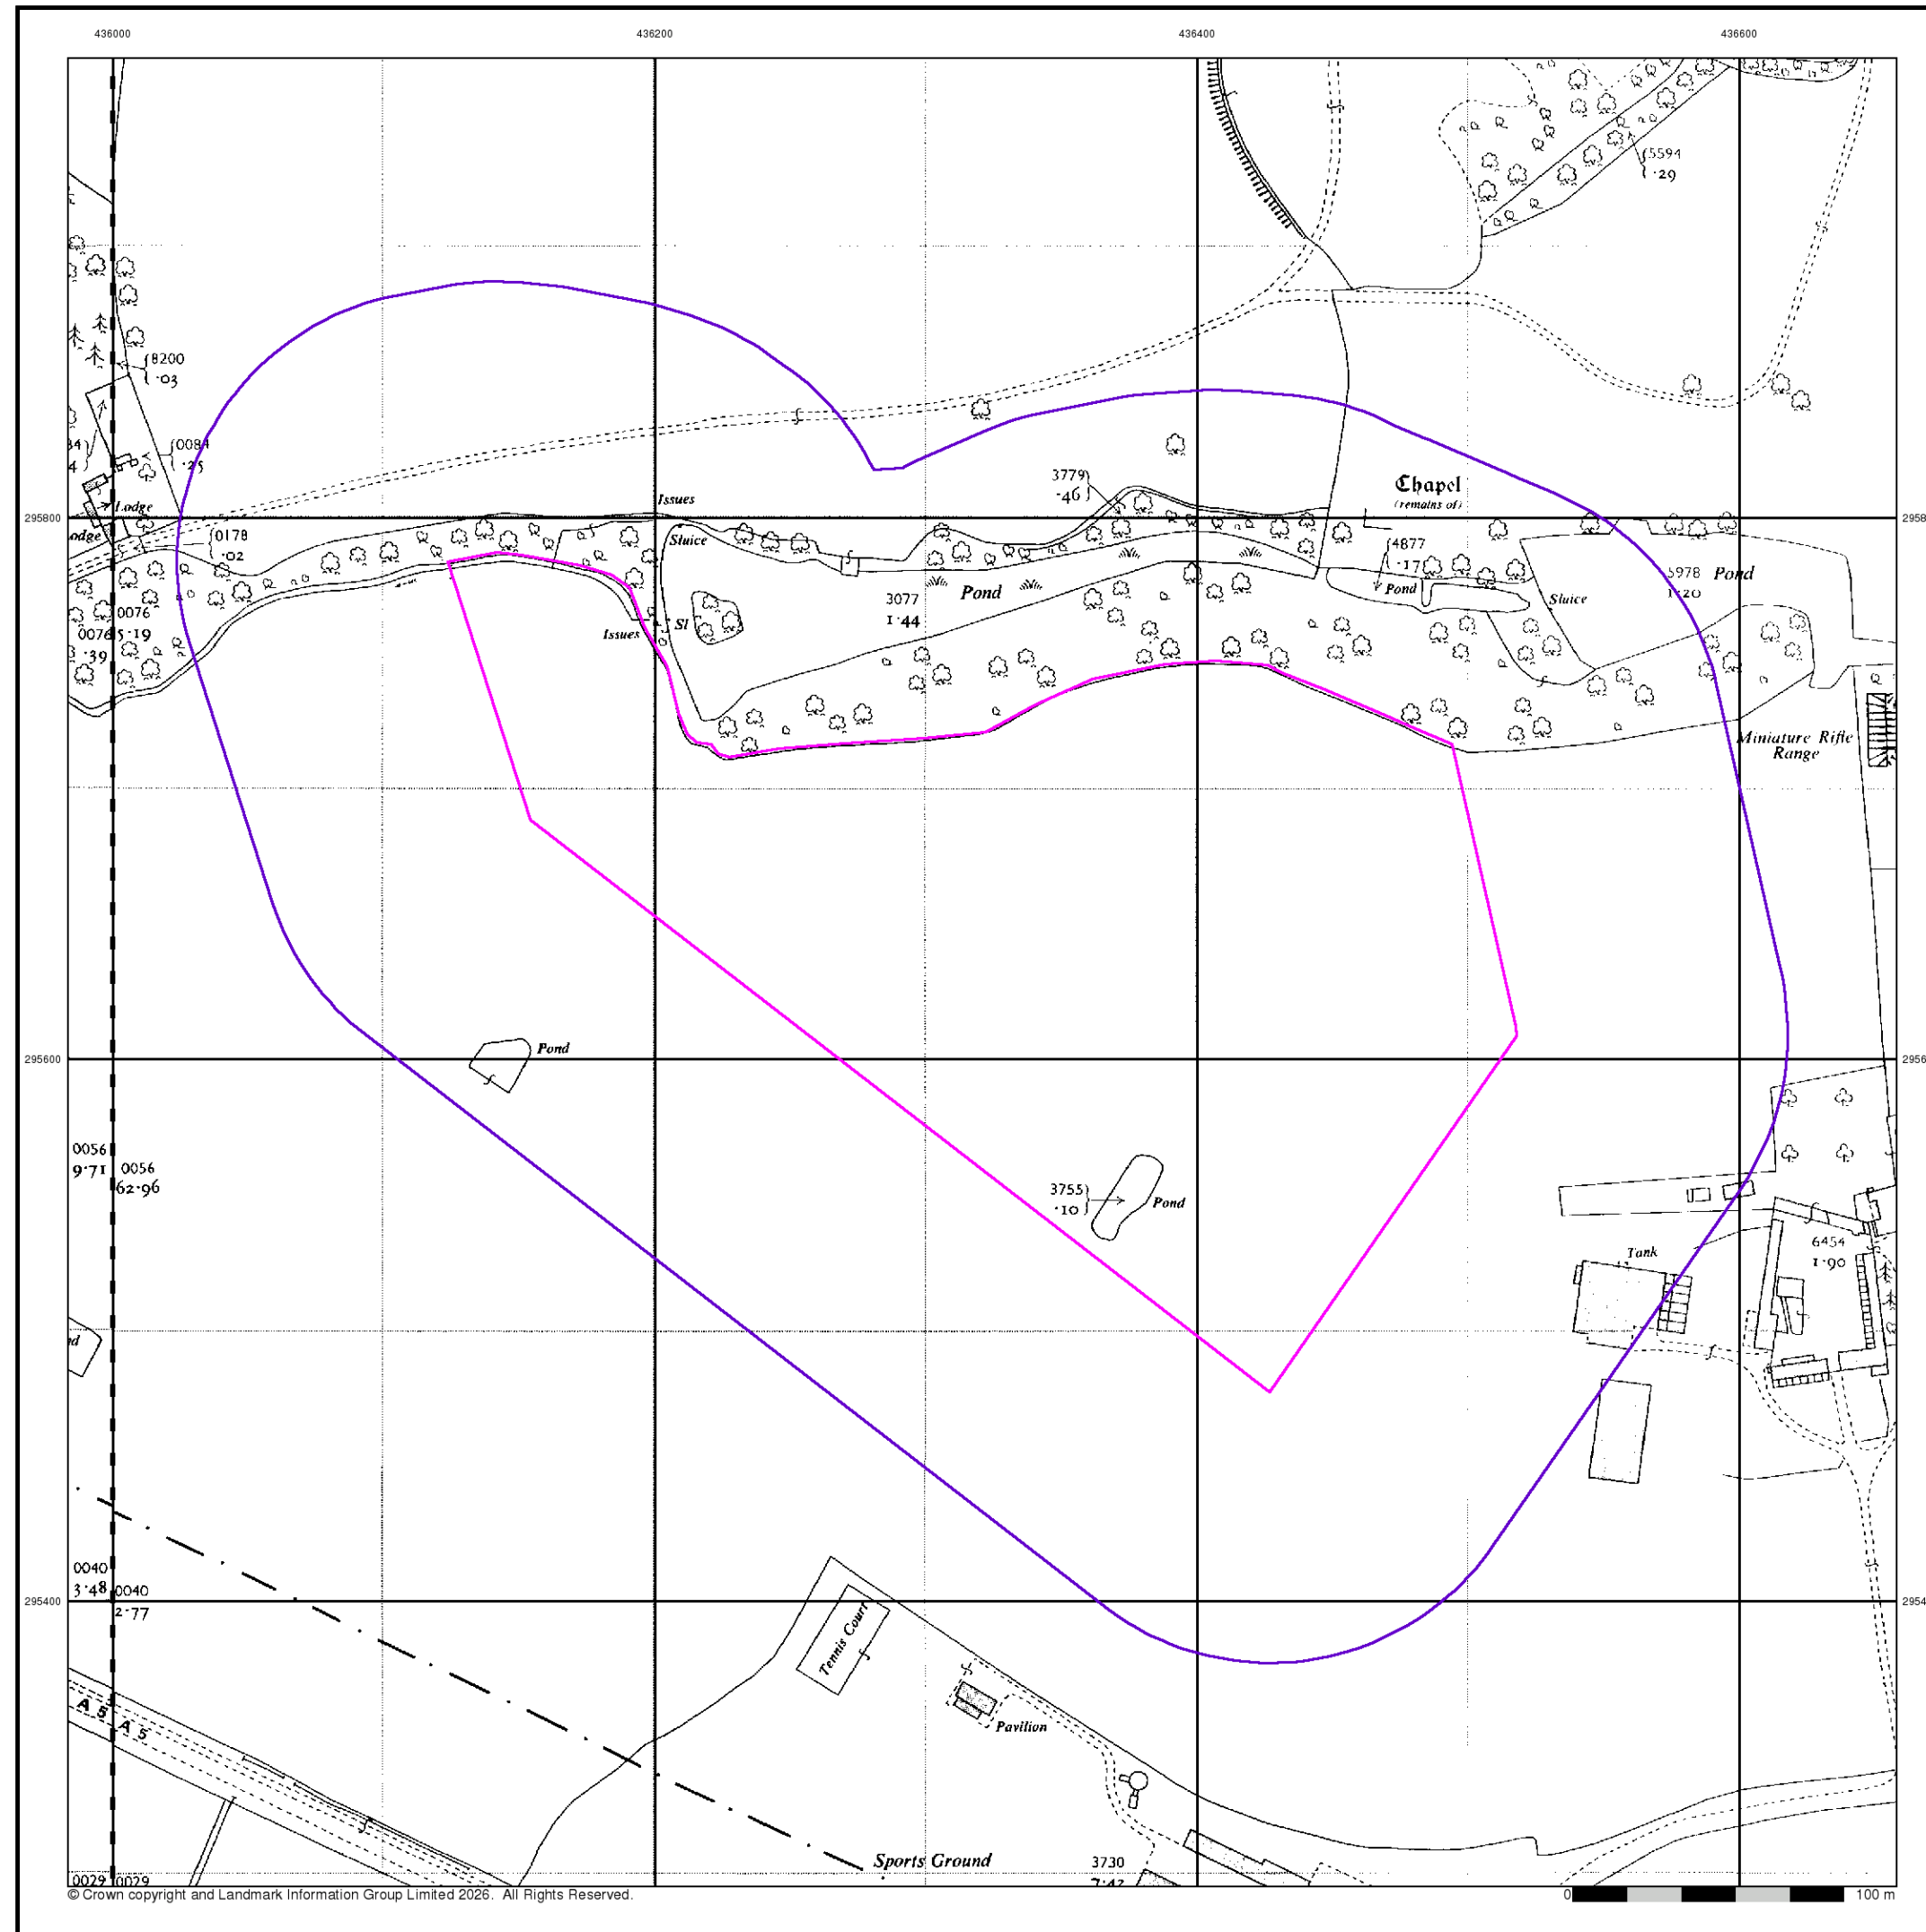

GeoDyne


Ordnance Survey Plan

Published 1959 - 1963


Source map scale - 1:2,500

The historical maps shown were reproduced from maps predominantly held at the scale adopted for England, Wales and Scotland in the 1840's. In 1854 the 1:2,500 scale was adopted for mapping urban areas and by 1896 it covered the whole of what were considered to be the cultivated parts of Great Britain. The published date given below is often some years later than the surveyed date. Before 1938, all OS maps were based on the Cassini Projection, with independent surveys of a single county or group of counties, giving rise to significant inaccuracies in outlying areas.

Map Name(s) and Date(s)

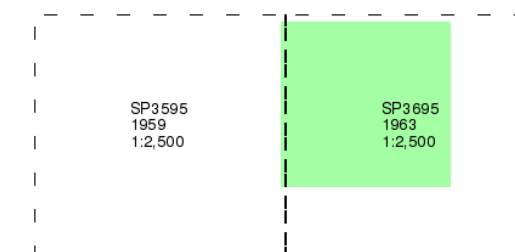

Historical Map - Segment A13

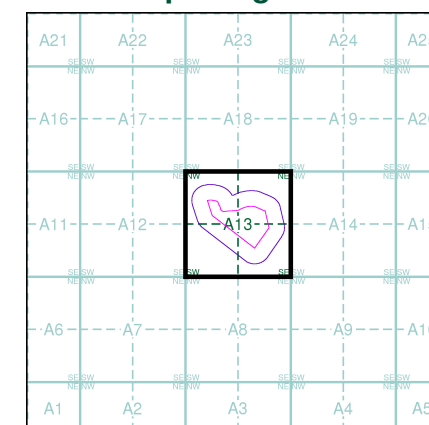

Order Details

Order Number: 395562251_1_1
Customer Ref: 45296
National Grid Reference: 436330, 295660
Slice: A
Site Area (Ha): 5.9
Search Buffer (m): 100

Site Details

Mira North - Plot 8

Landmark
INFORMATION GROUP

Tel: 0844 844 9952
Fax: 0844 844 9951
Web: www.envirocheck.co.uk



GeoDyne


Ordnance Survey Plan

Published 1973


Source map scale - 1:2,500

The historical maps shown were reproduced from maps predominantly held at the scale adopted for England, Wales and Scotland in the 1840's. In 1854 the 1:2,500 scale was adopted for mapping urban areas and by 1896 it covered the whole of what were considered to be the cultivated parts of Great Britain. The published date given below is often some years later than the surveyed date. Before 1938, all OS maps were based on the Cassini Projection, with independent surveys of a single county or group of counties, giving rise to significant inaccuracies in outlying areas.

Map Name(s) and Date(s)

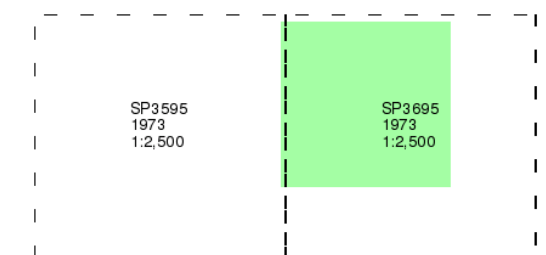

Historical Map - Segment A13

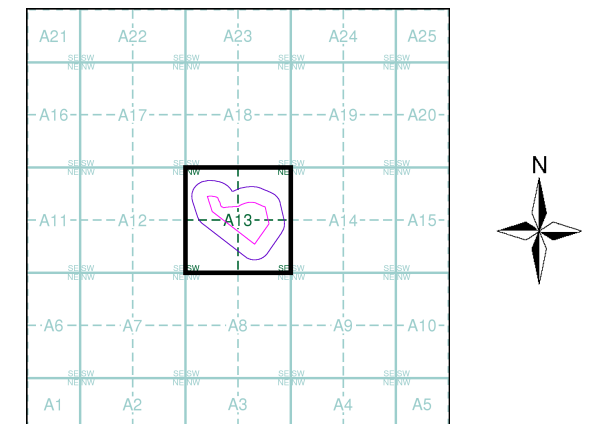

Order Details


Order Number: 395562251_1_1
Customer Ref: 45296
National Grid Reference: 436330, 295660
Slice: A
Site Area (Ha): 5.9
Search Buffer (m): 100

Site Details

Mira North - Plot 8

Landmark
INFORMATION GROUP

Tel: 0844 844 9952
Fax: 0844 844 9951
Web: www.envirocheck.co.uk

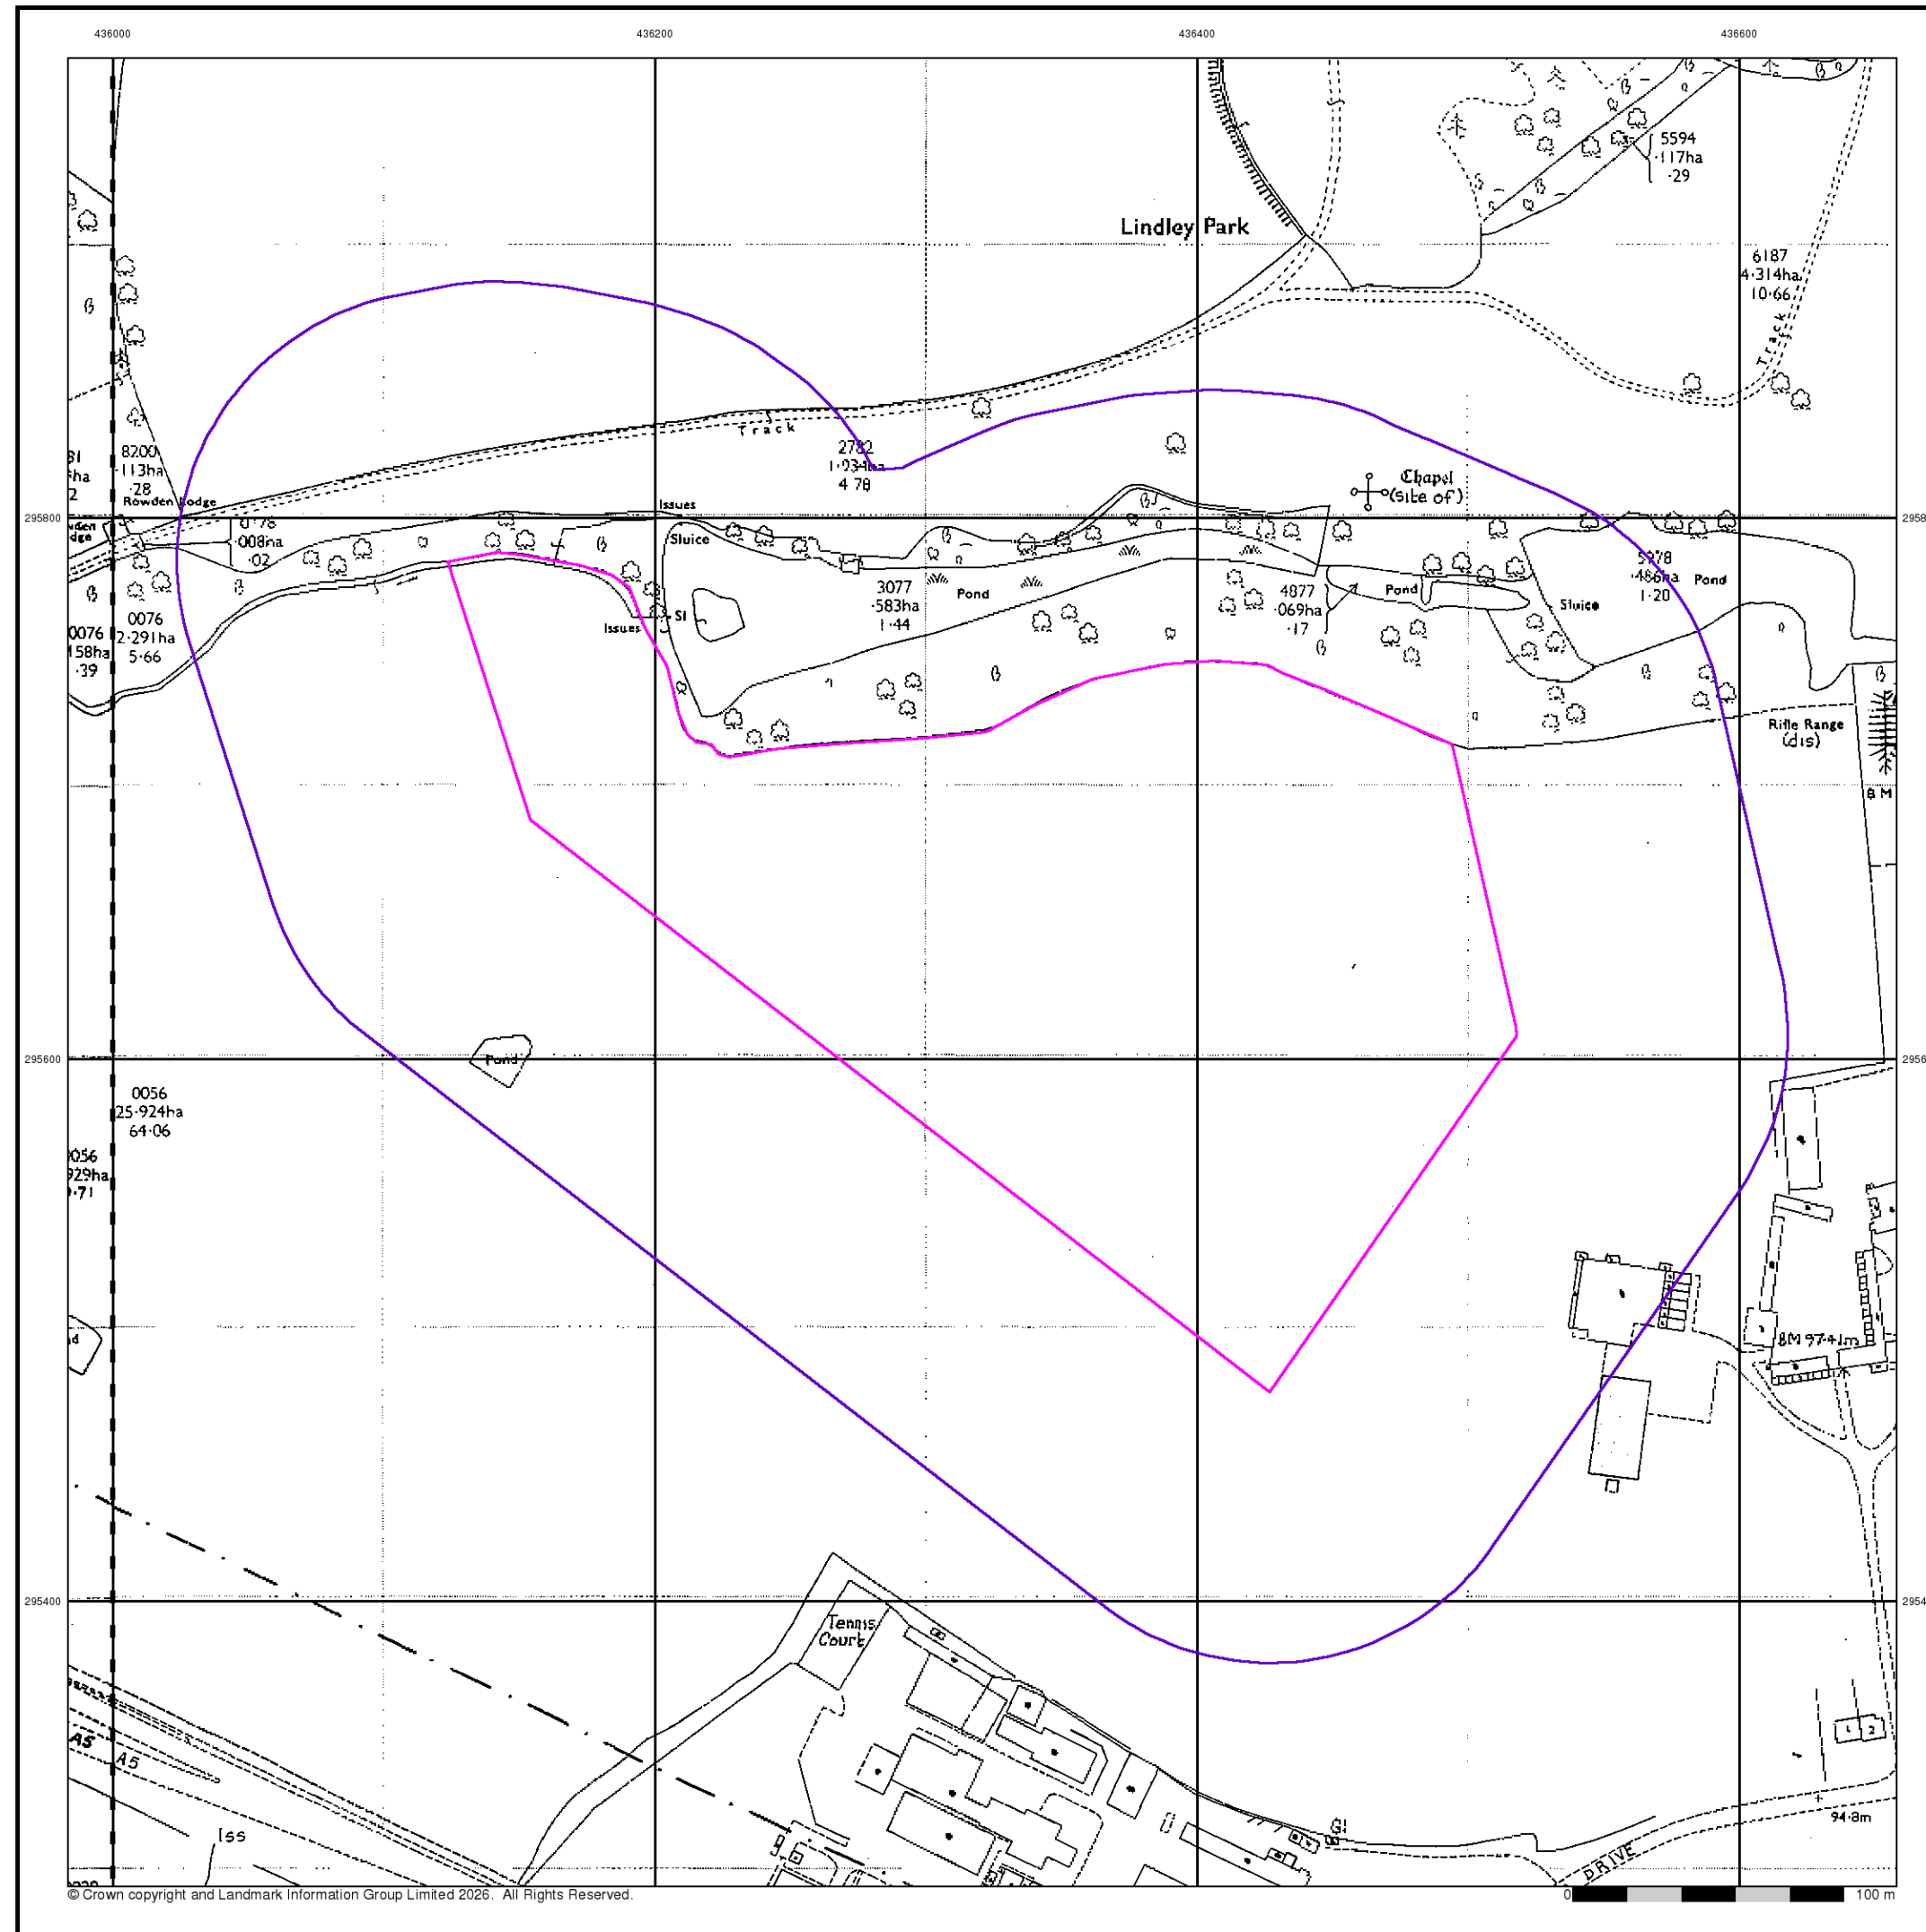

© Crown copyright and Landmark Information Group Limited 2026. All Rights Reserved.

GeoDyne


Additional SIMs

Published 1988


Source map scale - 1:2,500

The SIM cards (Ordnance Survey's 'Survey of Information on Microfilm') are further, minor editions of mapping which were produced and published in between the main editions as an area was updated. They date from 1947 to 1994, and contain detailed information on buildings, roads and land-use. These maps were produced at both 1:2,500 and 1:1,250 scales.

Map Name(s) and Date(s)

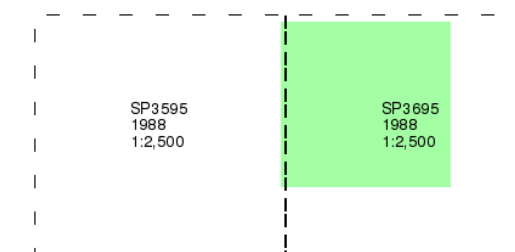

Historical Map - Segment A13

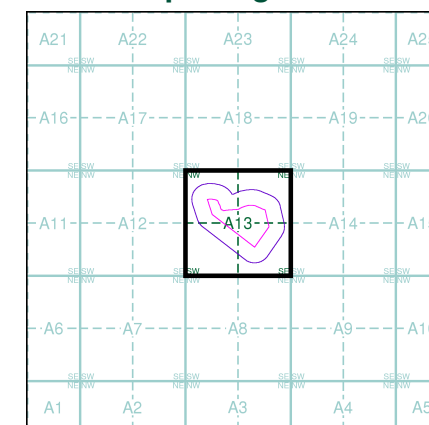

Order Details


Order Number: 395562251_1_1
Customer Ref: 45296
National Grid Reference: 436330, 295660
Slice: A
Site Area (Ha): 5.9
Search Buffer (m): 100

Site Details

Mira North - Plot 8

Landmark
INFORMATION GROUP

Tel: 0844 844 9952
Fax: 0844 844 9951
Web: www.envirocheck.co.uk

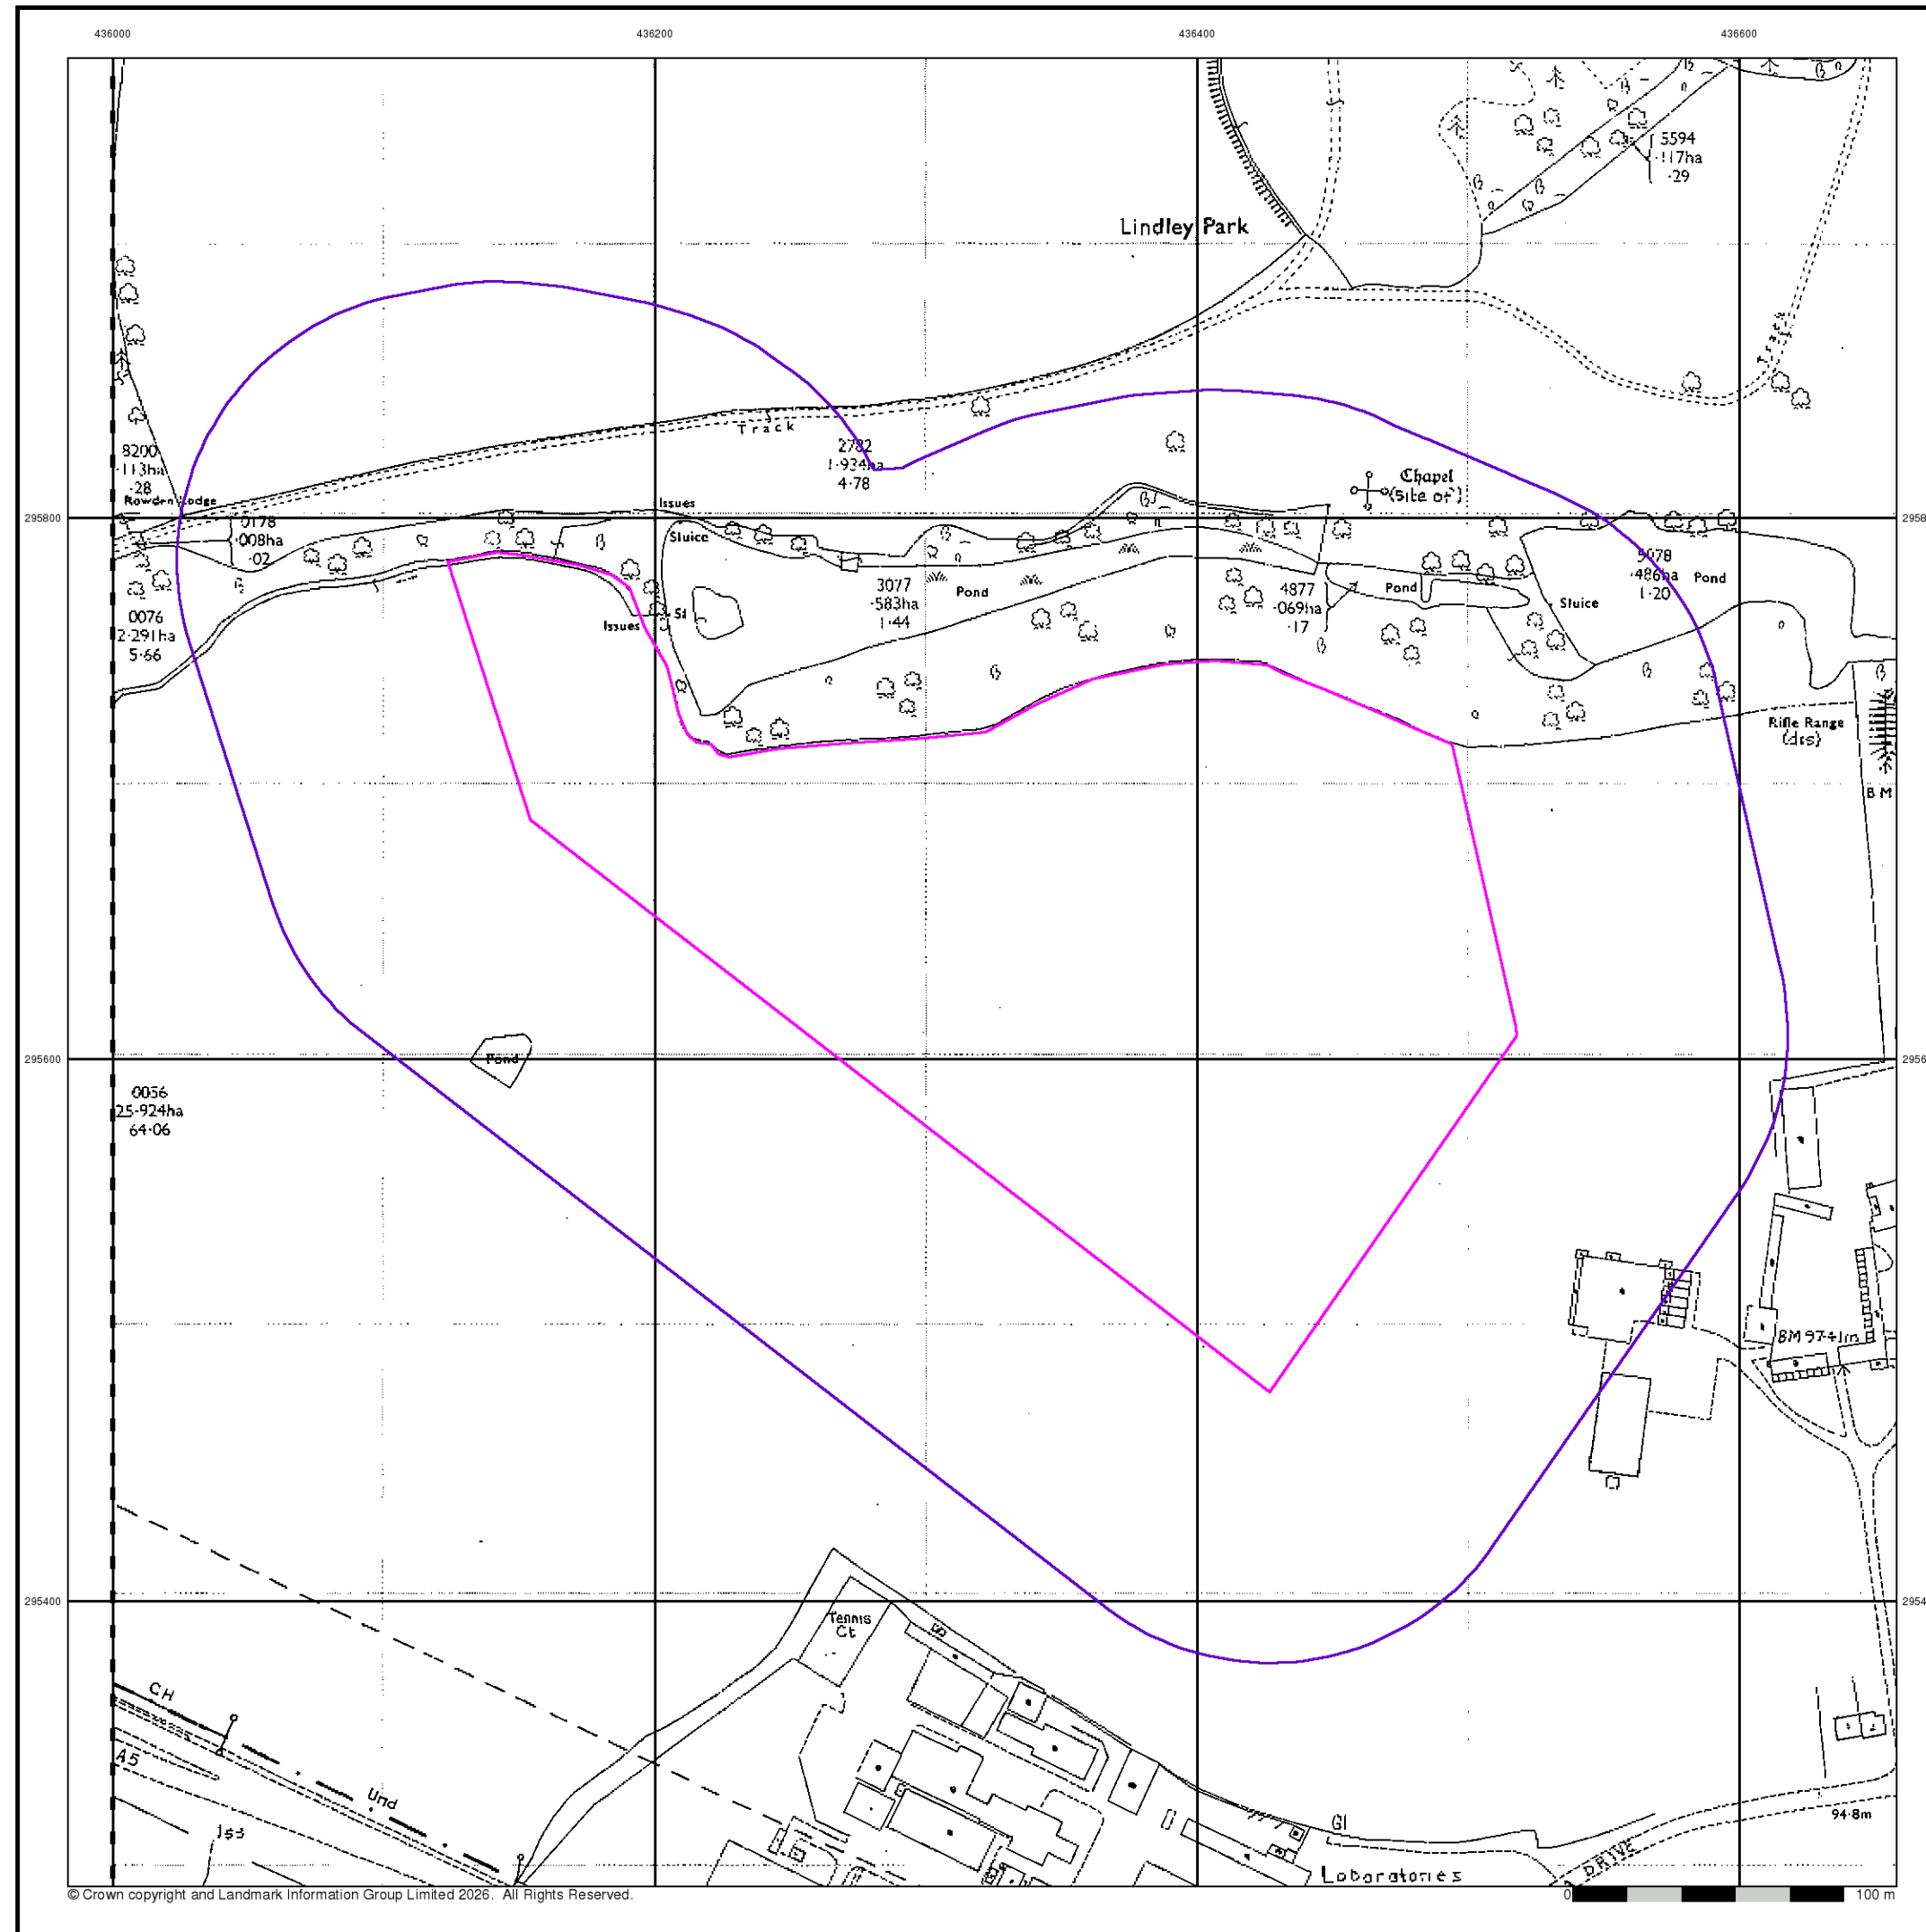

© Crown copyright and Landmark Information Group Limited 2026. All Rights Reserved.

GeoDyne


Additional SIMs

Published 1991


Source map scale - 1:2,500

The SIM cards (Ordnance Survey's 'Survey of Information on Microfilm') are further, minor editions of mapping which were produced and published in between the main editions as an area was updated. They date from 1947 to 1994, and contain detailed information on buildings, roads and land-use. These maps were produced at both 1:2,500 and 1:1,250 scales.

Map Name(s) and Date(s)

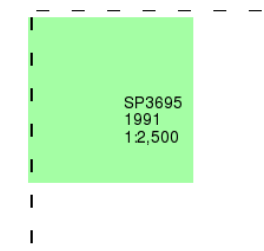

Historical Map - Segment A13

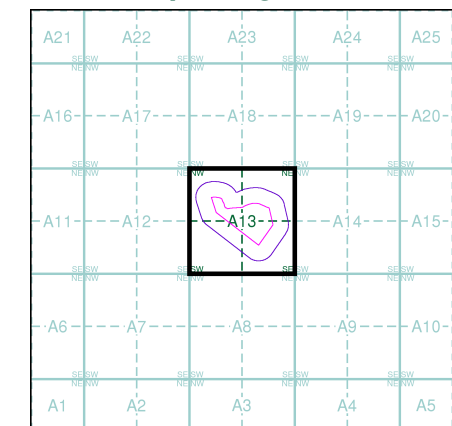

Order Details

Order Number: 395562251_1_1
Customer Ref: 45296
National Grid Reference: 436330, 295660
Slice: A
Site Area (Ha): 5.9
Search Buffer (m): 100

Site Details

Mira North - Plot 8

Landmark
INFORMATION GROUP

Tel: 0844 844 9952
Fax: 0844 844 9951
Web: www.envirocheck.co.uk



GeoDyne


Large-Scale National Grid Data

Published 1994


Source map scale - 1:2,500

'Large Scale National Grid Data' superseded SIM cards (Ordnance Survey's 'Survey of Information on Microfilm') in 1992, and continued to be produced until 1999. These maps were the fore-runners of digital mapping and so provide detailed information on houses and roads, but tend to show less topographic features such as vegetation. These maps were produced at both 1:2,500 and 1:1,250 scales.

Map Name(s) and Date(s)

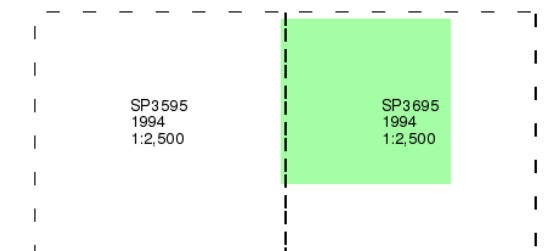

Historical Map - Segment A13

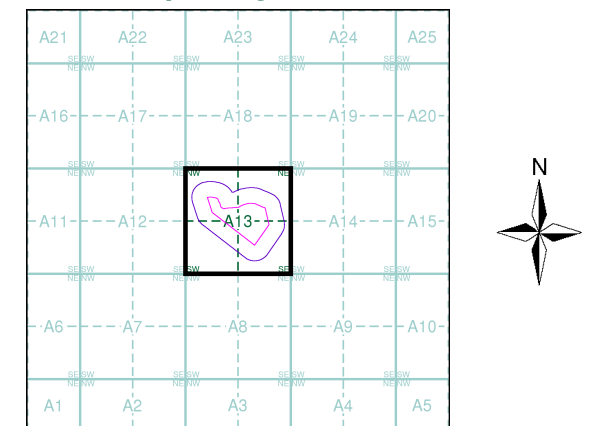

Order Details


Order Number: 395562251_1_1
Customer Ref: 45296
National Grid Reference: 436330, 295660
Slice: A
Site Area (Ha): 5.9
Search Buffer (m): 100

Site Details

Mira North - Plot 8


Landmark
INFORMATION GROUP

Tel: 0844 844 9952
Fax: 0844 844 9951
Web: www.envirocheck.co.uk

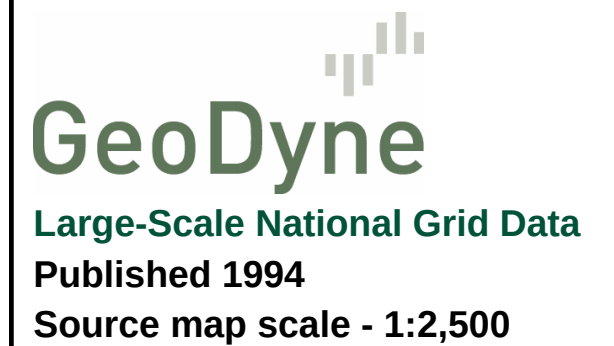


'Large Scale National Grid Data' superseded SIM cards (Ordnance Survey's 'Survey of Information on Microfilm') in 1992, and continued to be produced until 1999. These maps were the fore-runners of digital mapping and so provide detailed information on houses and roads, but tend to show less topographic features such as vegetation. These maps were produced at both 1:2,500 and 1:1,250 scales.

Map Name(s) and Date(s)

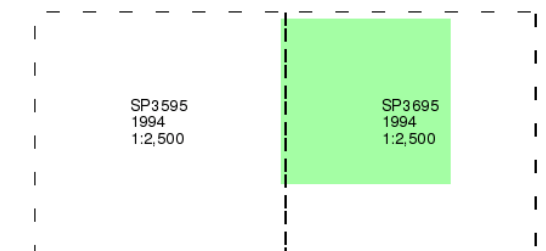

Historical Map - Segment A13

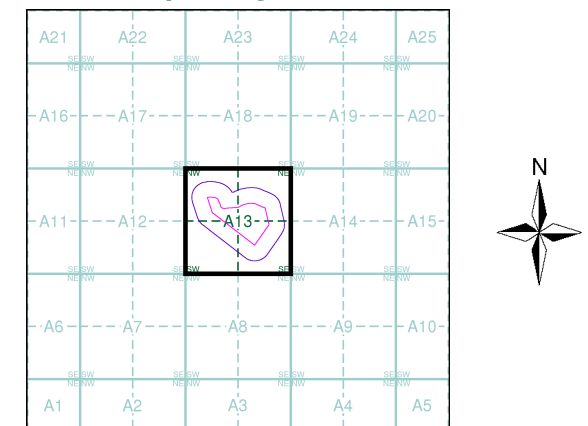

Order Details

Order Number: 395562251_1_1
Customer Ref: 45296
National Grid Reference: 436330, 295660
Slice: A
Site Area (Ha): 5.9
Search Buffer (m): 100

Site Details

Mira North - Plot 8

Landmark®
INFORMATION GROUP

Tel: 0844 844 9952
Fax: 0844 844 9951
Web: www.envirocheck.co.uk