


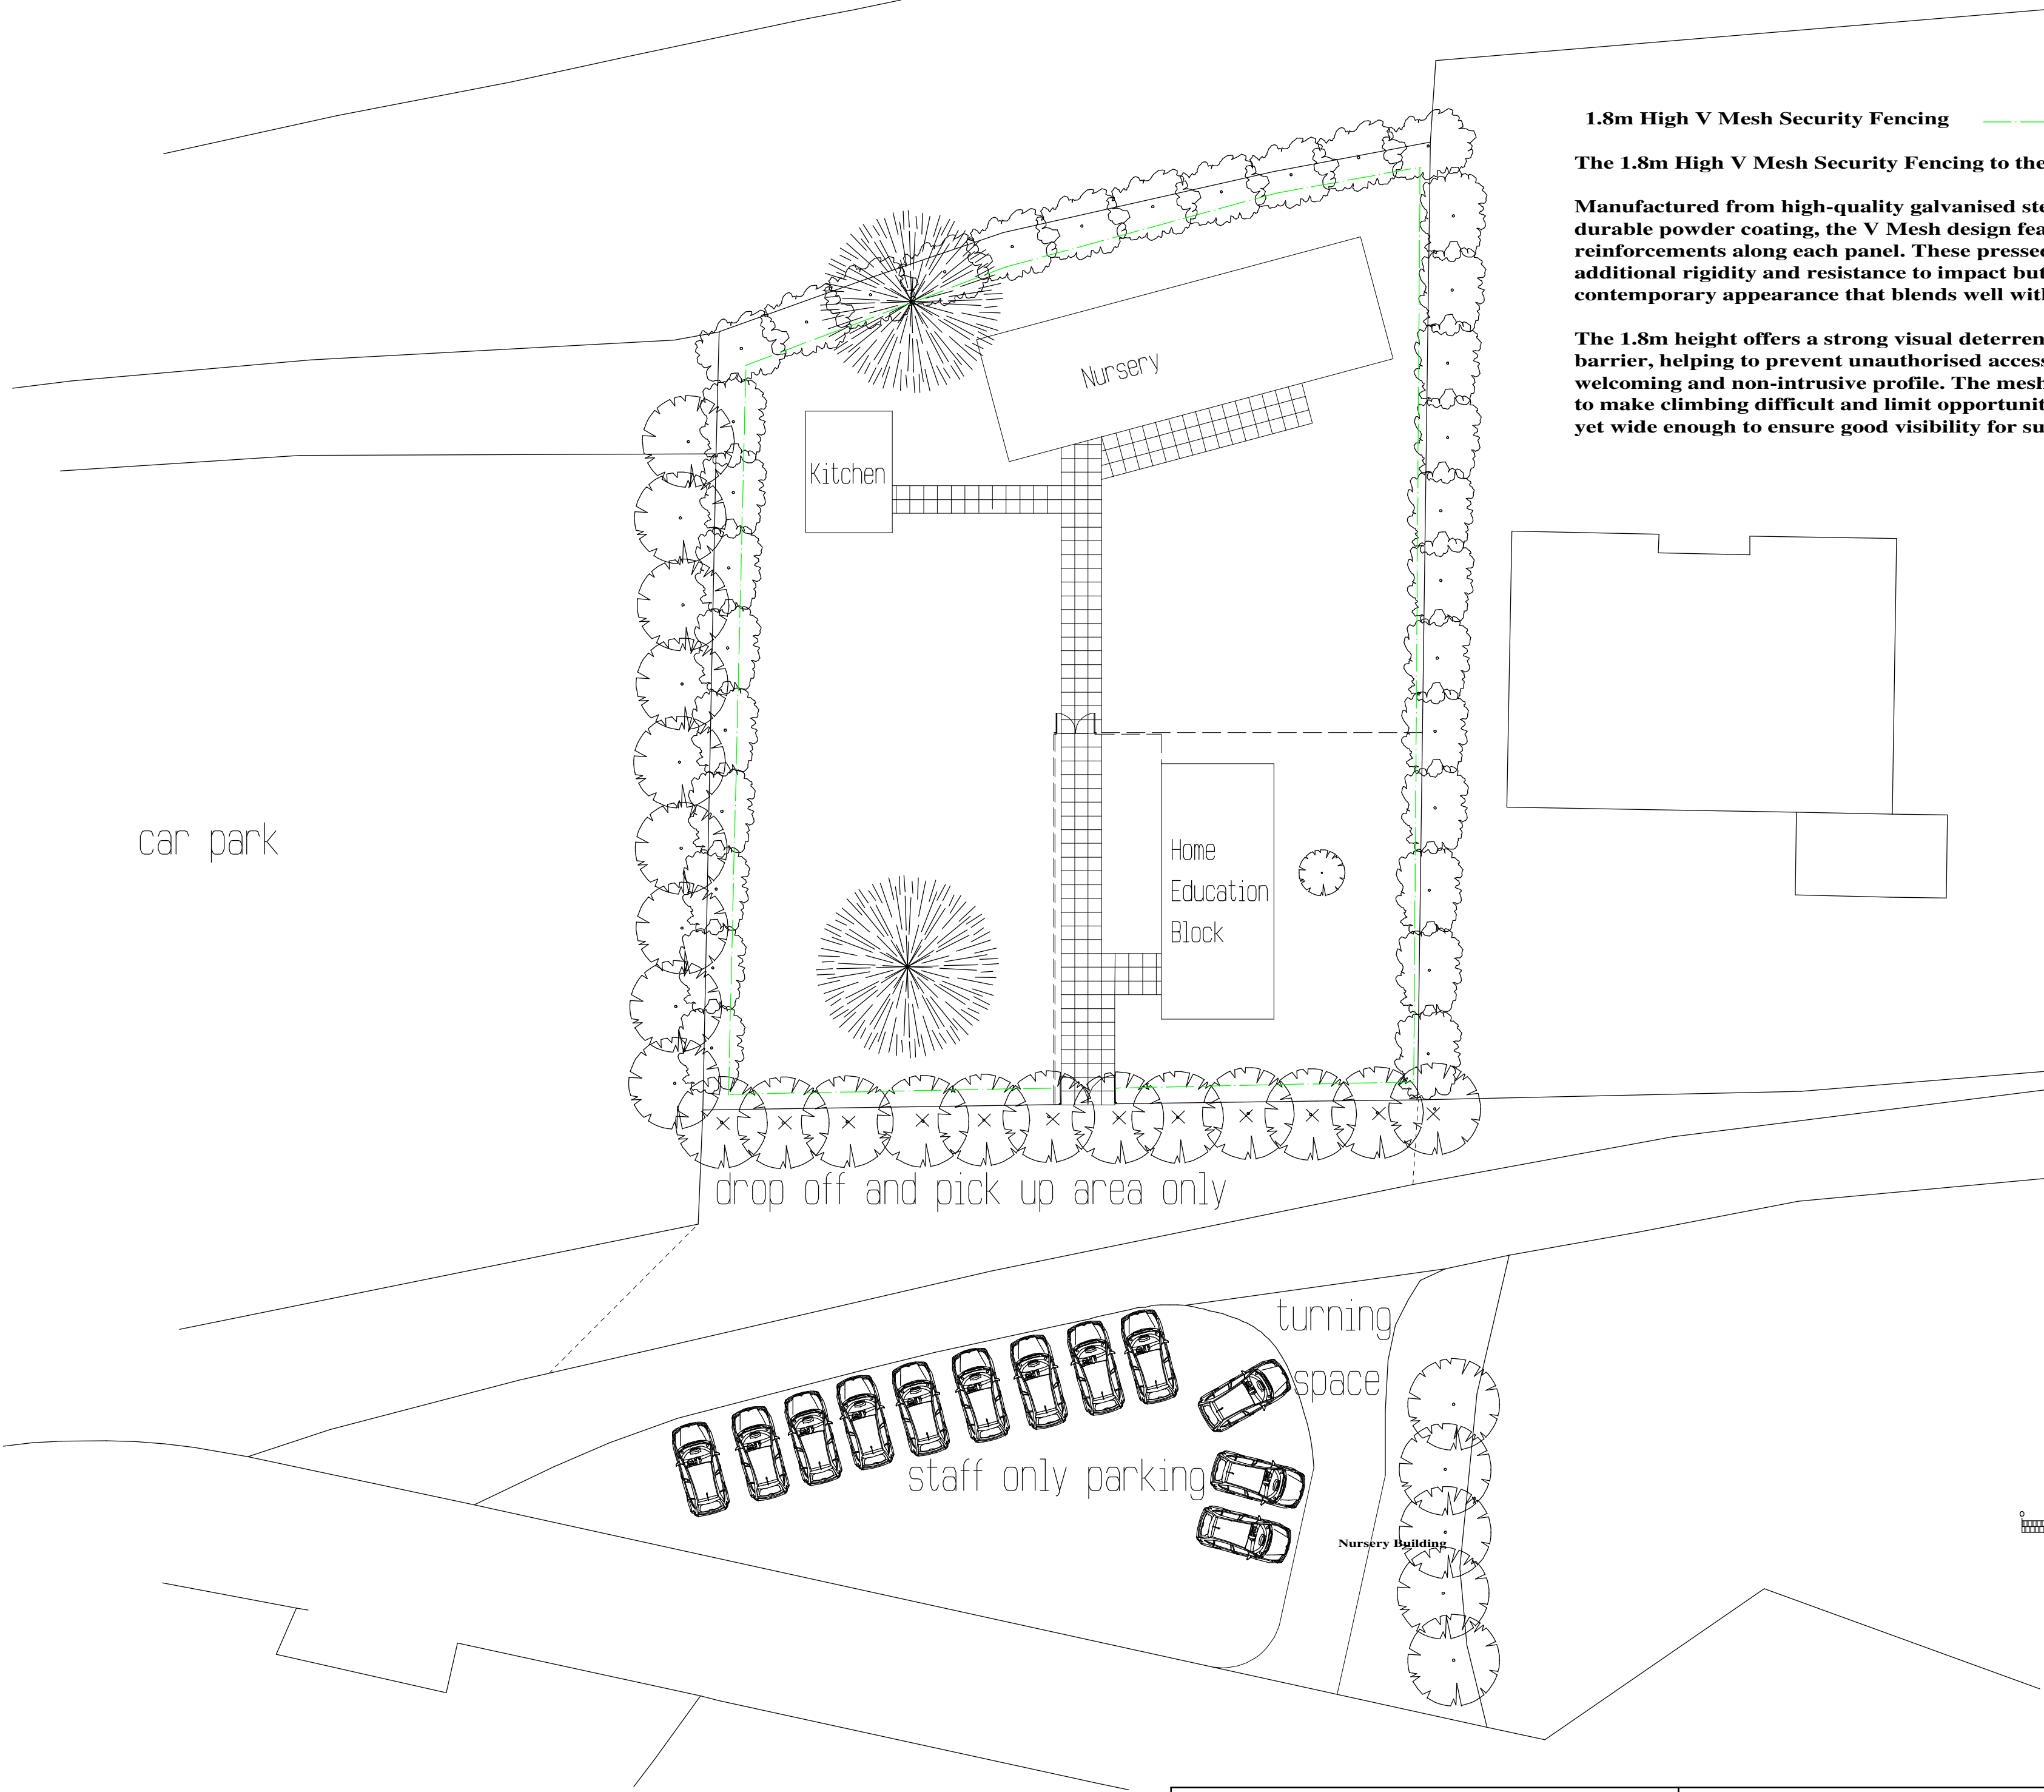


1.8m High V Mesh Security Fencing

The 1.8m High V Mesh Security Fencing to the site perimeter.

Manufactured from high-quality galvanised steel and finished with a durable powder coating, the V Mesh design features pressed ‘V’ shaped reinforcements along each panel. These pressed beams not only provide additional rigidity and resistance to impact but also create a smart, contemporary appearance that blends well with surrounding architecture.

The 1.8m height offers a strong visual deterrent and a moderate physical barrier, helping to prevent unauthorised access while still maintaining a welcoming and non-intrusive profile. The mesh apertures are narrow enough to make climbing difficult and limit opportunities for vandalism or tampering, yet wide enough to ensure good visibility for surveillance and safety purposes.

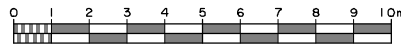

Project:	Drg.Title: Proposed Site Plan	Date: March 2026	Scale: 1:200 @A3
		Job No.: SC/0326	Drg. No. Rev. 01