




CS1	448955.633	308869.639
CS2	448996.079	308932.198
CS3	448934.871	308856.844

0 2 4 6 8 10 12
Scale Bar m

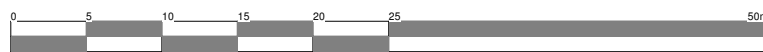

Client Mr and Mrs Ward					
Project Proposed new dwelling Land adj Ben Venuto Markfield		Scale 1:500	Sheet A3		
Drawing Site plan - existing		Date Nov 2022	Author ZLM	Checked by -	Job No. 22/114
					Drawing No. 02
Drawing Status PLANNING					

19 Station Road
Hinckley
Leicestershire
LE10 1AW

Tel: 01455 635 665
Fax: 01455 618 971
www.hayward-architects.co.uk

THE COPYRIGHT OF THIS DRAWING IS VESTED IN HAYWARD ARCHITECTS LTD.
REPRODUCTION IN ANY FORM, EITHER IN WHOLE OR IN PART IS FORBIDDEN WITHOUT THE PRIOR WRITTEN PERMISSION
OF THE COPYRIGHT HOLDER. DO NOT SCALE FROM DRAWING AND ONLY FIGURED DIMENSIONS ARE TO BE USED