


Client:  
Mr. Ian Neale

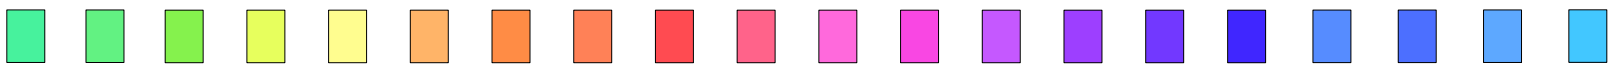

Westwood Studios  
59 Bitteswell Road  
Lutterworth  
Leicestershire LE17 4EP  
Tel 01455 817217  
www.timadamsarchitects.com

|     |            |                         |    |
|-----|------------|-------------------------|----|
| P06 | 14/08/2025 | Drawing revised         | FB |
| P05 | 09/06/2025 | Drawing revised         | FB |
| P04 | 04/06/2025 | Elevations Amended      | ID |
| P03 | 20/05/2025 | Elevation Amended       | ZA |
| P02 | 11/04/2025 | Changes to Window Frame | ID |

| Rev | Date | Revision Details | Author |
|-----|------|------------------|--------|
|-----|------|------------------|--------|

Job Ref.  
Dwg. Title

Grove House, Burbage

Proposed Rear Elevation

| Drawn                   | Date     | Scale | Drawing Size |
|-------------------------|----------|-------|--------------|
| FB                      | Apr 2025 | 1:100 | A2           |
| Job Number              |          |       | Revision     |
| 199-TAA-XX-ZZ-DR-A-1410 |          |       | P06          |

The copyright of this drawing is vested in the Architect/ Designer and must not be copied or reproduced without his written consent. Figured dimensions only to be taken from this drawing. All contractors and / or specialists must visit the site and be responsible for taking and checking all dimensions relative to this work.