


Client:
Mr. Ian Neale

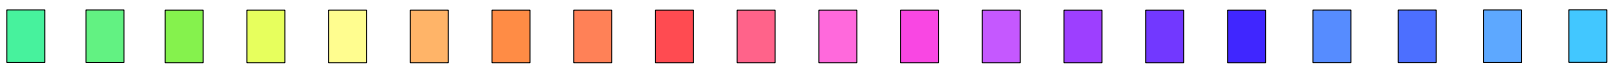

Westwood Studios
59 Bitteswell Road
Lutterworth
Leicestershire LE17 4EP
Tel 01455 817217
www.timadamsarchitects.com

P06	22/08/2025	Drawing revised	FB
P05	14/08/2025	Drawing revised	FB
P04	09/06/2025	Drawing revised	FB
P03	04/06/2025	Elevations Amended	ID
P02	20/05/2025	Elevation Amended	ZA

Rev	Date	Revision Details	Author
-----	------	------------------	--------

Job Ref.

Grove House, Burbage

Dwg. Title

Proposed Front Elevation

Drawn	Date	Scale	Drawing Size
ID	Apr 2025	1:100	A2
Job Number			Revision
199-TAA-XX-ZZ-DR-A-1411			P06

The copyright of this drawing is vested in the Architect Designer and must not be copied or reproduced without his written consent. Figured dimensions only to be taken from this drawing. All contractors and / or specialists must visit the site and be responsible for taking and checking all dimensions relative to this work.