




DRAWING TO BE READ IN COLOUR

PETER SMITH ASSOCIATES Architects

- Notes:
- Contractors must check all dimensions on site. Only figured dimensions are to be worked from. Discrepancies must be reported to the Architect or Engineer before proceeding. © This drawing is copyright
 - Reproduced from OS Sitemap © by permission of Ordnance Survey® on behalf of The Controller of Her Majesty's Stationary Office. © Crown copyright 2008. All rights reserved. Licence number 09457549.
 - Do not scale off this drawing. Work to written dims only and any discrepancies to be notified to the architect.
 - This drawing must be read in conjunction with all other relevant Architects, Structural Engineers, M&E Engineers, and all other relevant consultants drawings details and specifications.

- KEY:
- EXISTING CHAIN LINK FENCE TO BOUNDARY IN POOR CONDITION
 - EXISTING 2m HIGH V-MESH WELDED PALADIN SECURITY FENCE, COLOUR GREEN RAL 6005.

EXISTING FENCING PLAN
scale 1:1000 @ A1

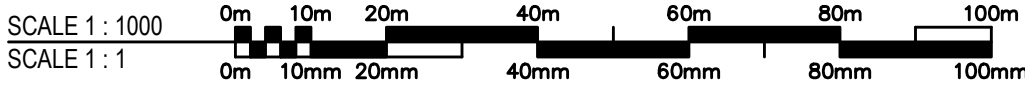

REV.	DESCRIPTION	BY	DATE
STATUS: ☐ FEASIBILITY ☒ PLANNING ☐ TENDER ☐ CONSTRUCTION ☐ AS-BUILT			
PETER SMITH ASSOCIATES Architects		The Studio 57 Main Street Boston Peterborough PE69PB Tel. 01778 560090 Fax. 01778 560091	
PROJECT: Replacement Boundary Fencing & safeguarding works		DRAWING: EXISTING Site Plan	
CLIENT: Hastings High School, Hinckley, Leics		DRAWING NO.: 24/4573 / 01 SCALE: A1 @ 1:1000 REVISION: ☐ SCALE: A3 @ 1:2000 Date: APR 2024	
DRAWN BY: GAS		CHECKED BY: DC	