



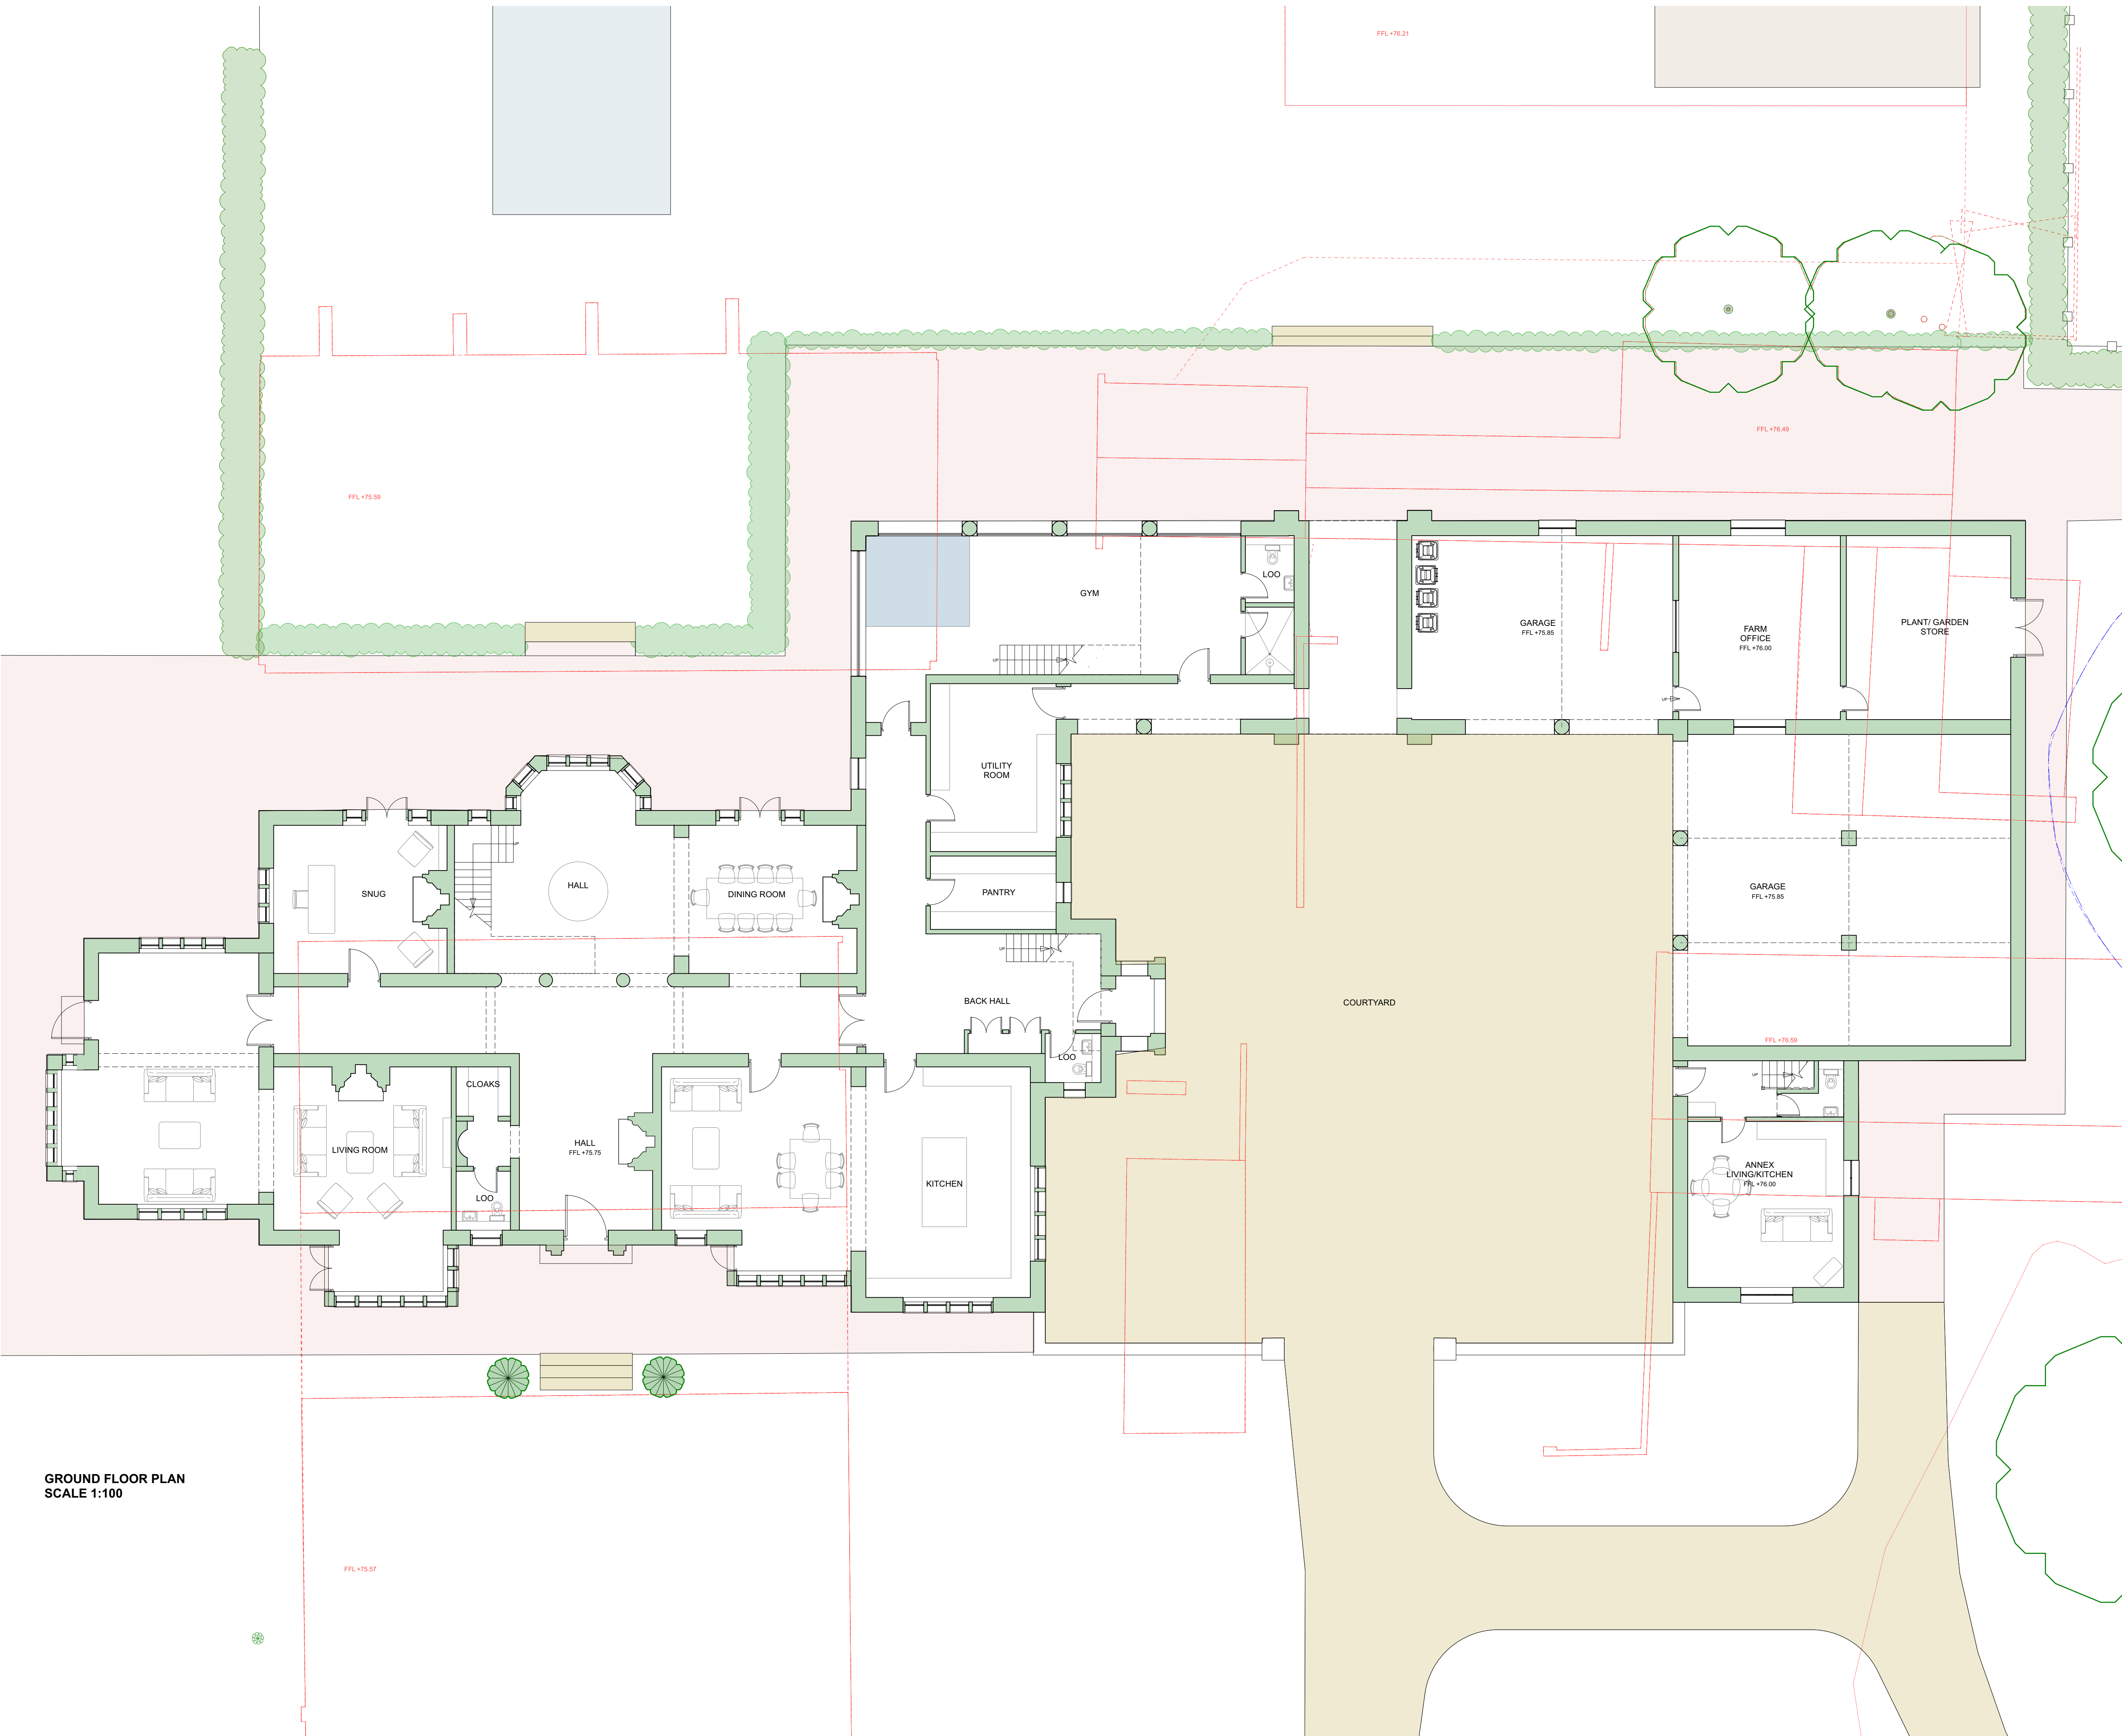

GROUND FLOOR PLAN
SCALE 1:100

- General Notes:**
1. This drawing is to be read in conjunction with other consultants drawings.
 2. Check site conditions prior to commencement of work.
 3. Discrepancies must be reported directly to the Architect.
 4. Do not scale off drawing, use figured dimensions only, unless for planning purposes.
 5. This drawing may be issued in colour, and may be a non-standard paper size.

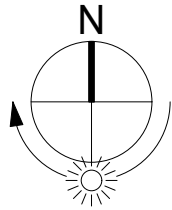

- KEY:**
- Proposed walls
 - Proposed Demolitions

A	12/04/2024	Issued for consent.	SW
Rev	Date	Notes	Drawn
Scale		0 </	