




E2 Front Elevation

SCALE 1:50 @A3

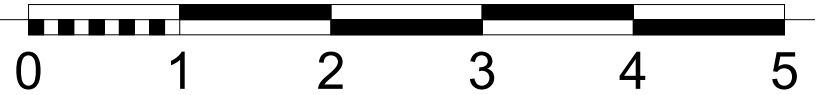

E1 Side Elevation

Project

1 Norwood Cl, Hinckley, LE10 1TS
BUILDING REGULATIONS

Client

Gayle Vann

Drawn By

FreeForm
Architectural
Services

Project No.

2323

Layout Title

Outbuilding
Elevations

Drw No.

2323-030

Scale

1:50

Copyright of this drawing belongs to
FreeForm Design and Build Ltd. Reproduction
in any form is forbidden without the prior
written permission of the copyright holder.