




KEY	
	Concrete
	Timber decking
	Gravel
	Grass
	Hedges / trees
	Pond / canal

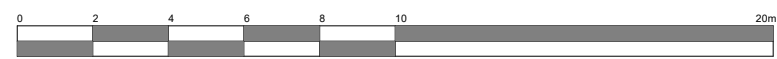

Client Hinckley Sea Cadets		HAYWARD architects 19 Station Road Hinckley Leicestershire LE10 1AW Tel: 01455 635 665 www.haywardarchitects.co.uk		
Project Title Proposed extensions and alterations land off Coventry Road Hinckley				
Drawing Title Proposed site plan				
Scale 1:100	Date Jan 2026	Sheet A1	Job No. 25/115	Drawing No. 04d
Author ZLM	Checked by -		Status PLANNING	