


This drawing and the building works depicted are the copyright of Code 6 Developments Limited and may not be reproduced or altered without written permission. No liability will be accepted for amendments made by other persons.

Written dimensions only to be taken from this drawing.

Contractor must check and verify all building levels and site dimensions, all sewer invert levels and road levels at connection points prior to start of work.

All works to comply with the latest revision of the building regulations.

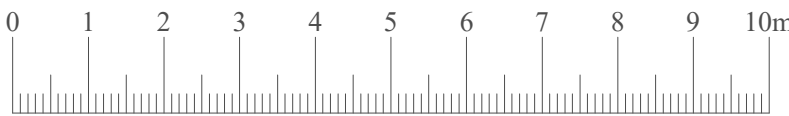

LINEAR SCALE 1:100

Vehicle charging point



Wallbox Pulsar Max 7.4kw 5m Tethered EV Charger Black fitted in suitable location next to parking spaces

Bird Brick Houses Standard Nest box



Bird Brick Houses Standard Nest box; not fully mortared in, allowing box front to be removed for cleaning and monitoring. To be located at suitable height and location within brickwork zone.

Integrated eco bat box.



Built in bat box designed to provide a permanent bat roost in buildings, sized to replace six standard UK bricks without obstructing the cavity. Self cleaning design requires no maintenance. Recycled plastic weatherproof shell with internal wooden roost chamber. Colour black. To be located in suitable location within the brickwork zone.



PROPOSED WEST ELEVATION



PROPOSED SOUTH ELEVATION



PROPOSED EAST ELEVATION



PROPOSED NORTH ELEVATION

# Proposed Elevations

| REVISIONS   |         |               |
|---|---------|---------------|
| CLIENT   |         |               |
| MAHENDRA PATEL   |         |               |
| <div>CODE 6</div> <div>Code 6 Developments Limited<br/>16 Fox's Covert, Fenny Drayton, CV13 6BG<br/>mark@code6developments.com   01827 721653</div> |         |               |
| PROJECT   |         |               |
| PROPOSED RESIDENTIAL CONVERSION OF EXISTING WATER TOWER, ROE HOUSE LANE, NORTON JUXTA, TWYCCROSS, LEICESTERSHIRE DE12 7AP                           |         |               |
| DRAWING TITLE   |         |               |
| PROPOSED ELEVATIONS   |         |               |
| SCALE   | DATE    | NOVEMBER 2023 |
| 1:100   |         |               |
| DRAWN   | STAGE   | PLANNING      |
| DRAWING NUMBER   | 1301_11 | REV.          |