


1. DO NOT SCALE FROM THIS DRAWING. IF IN DOUBT CONTACT TRAVIS BAKER LIMITED.
2. ALL DIMENSIONS ARE IN METRES UNLESS OTHERWISE NOTED.
3. THIS DRAWING IS TO BE READ IN CONJUNCTION WITH ALL OTHER RELEVANT DRAWINGS RELATING TO THIS PROJECT.
4. ALL DIMENSIONS SHOULD BE CHECKED ON SITE PRIOR TO CONSTRUCTION. ANY DISCREPANCIES SHOULD BE IMMEDIATELY NOTIFIED IN WRITING TO TRAVIS BAKER LIMITED.
5. THE CONTRACTOR SHALL PRIOR TO CONSTRUCTION CHECK AND VERIFY THAT THE DETAILS SHOWN ON THIS DRAWING ARE FULLY COMPATIBLE WITH ANY AS CONSTRUCTED DIMENSIONS OR LEVELS. ANY DISCREPANCIES TO BE REPORTED IMMEDIATELY IN WRITING TO TRAVIS BAKER LIMITED.
6. THIS DRAWING HAS BEEN PREPARED FOR THE EXCLUSIVE USE OF THE COMMISSIONING PARTY AND UNLESS AGREED IN WRITING BY TRAVIS BAKER LIMITED NO OTHER PARTY MAY USE OR RELY ON ITS CONTENTS. NO LIABILITY IS ACCEPTED BY TRAVIS BAKER LIMITED FOR ANY USE OF THIS DRAWING OTHER THAN FOR THE PURPOSE FOR WHICH IT WAS ORIGINALLY PREPARED.
7. IT SHOULD BE NOTED THAT THIS DRAWING MAY INCLUDE DATA PROVIDED BY THIRD PARTIES. NO LIABILITY IS ACCEPTED BY TRAVIS BAKER LIMITED AS TO THE ACCURACY OF THIS DATA.
8. THIS DRAWING SHALL NOT BE REPRODUCED IN ANY WAY WITHOUT THE WRITTEN PERMISSION OF TRAVIS BAKER LIMITED.

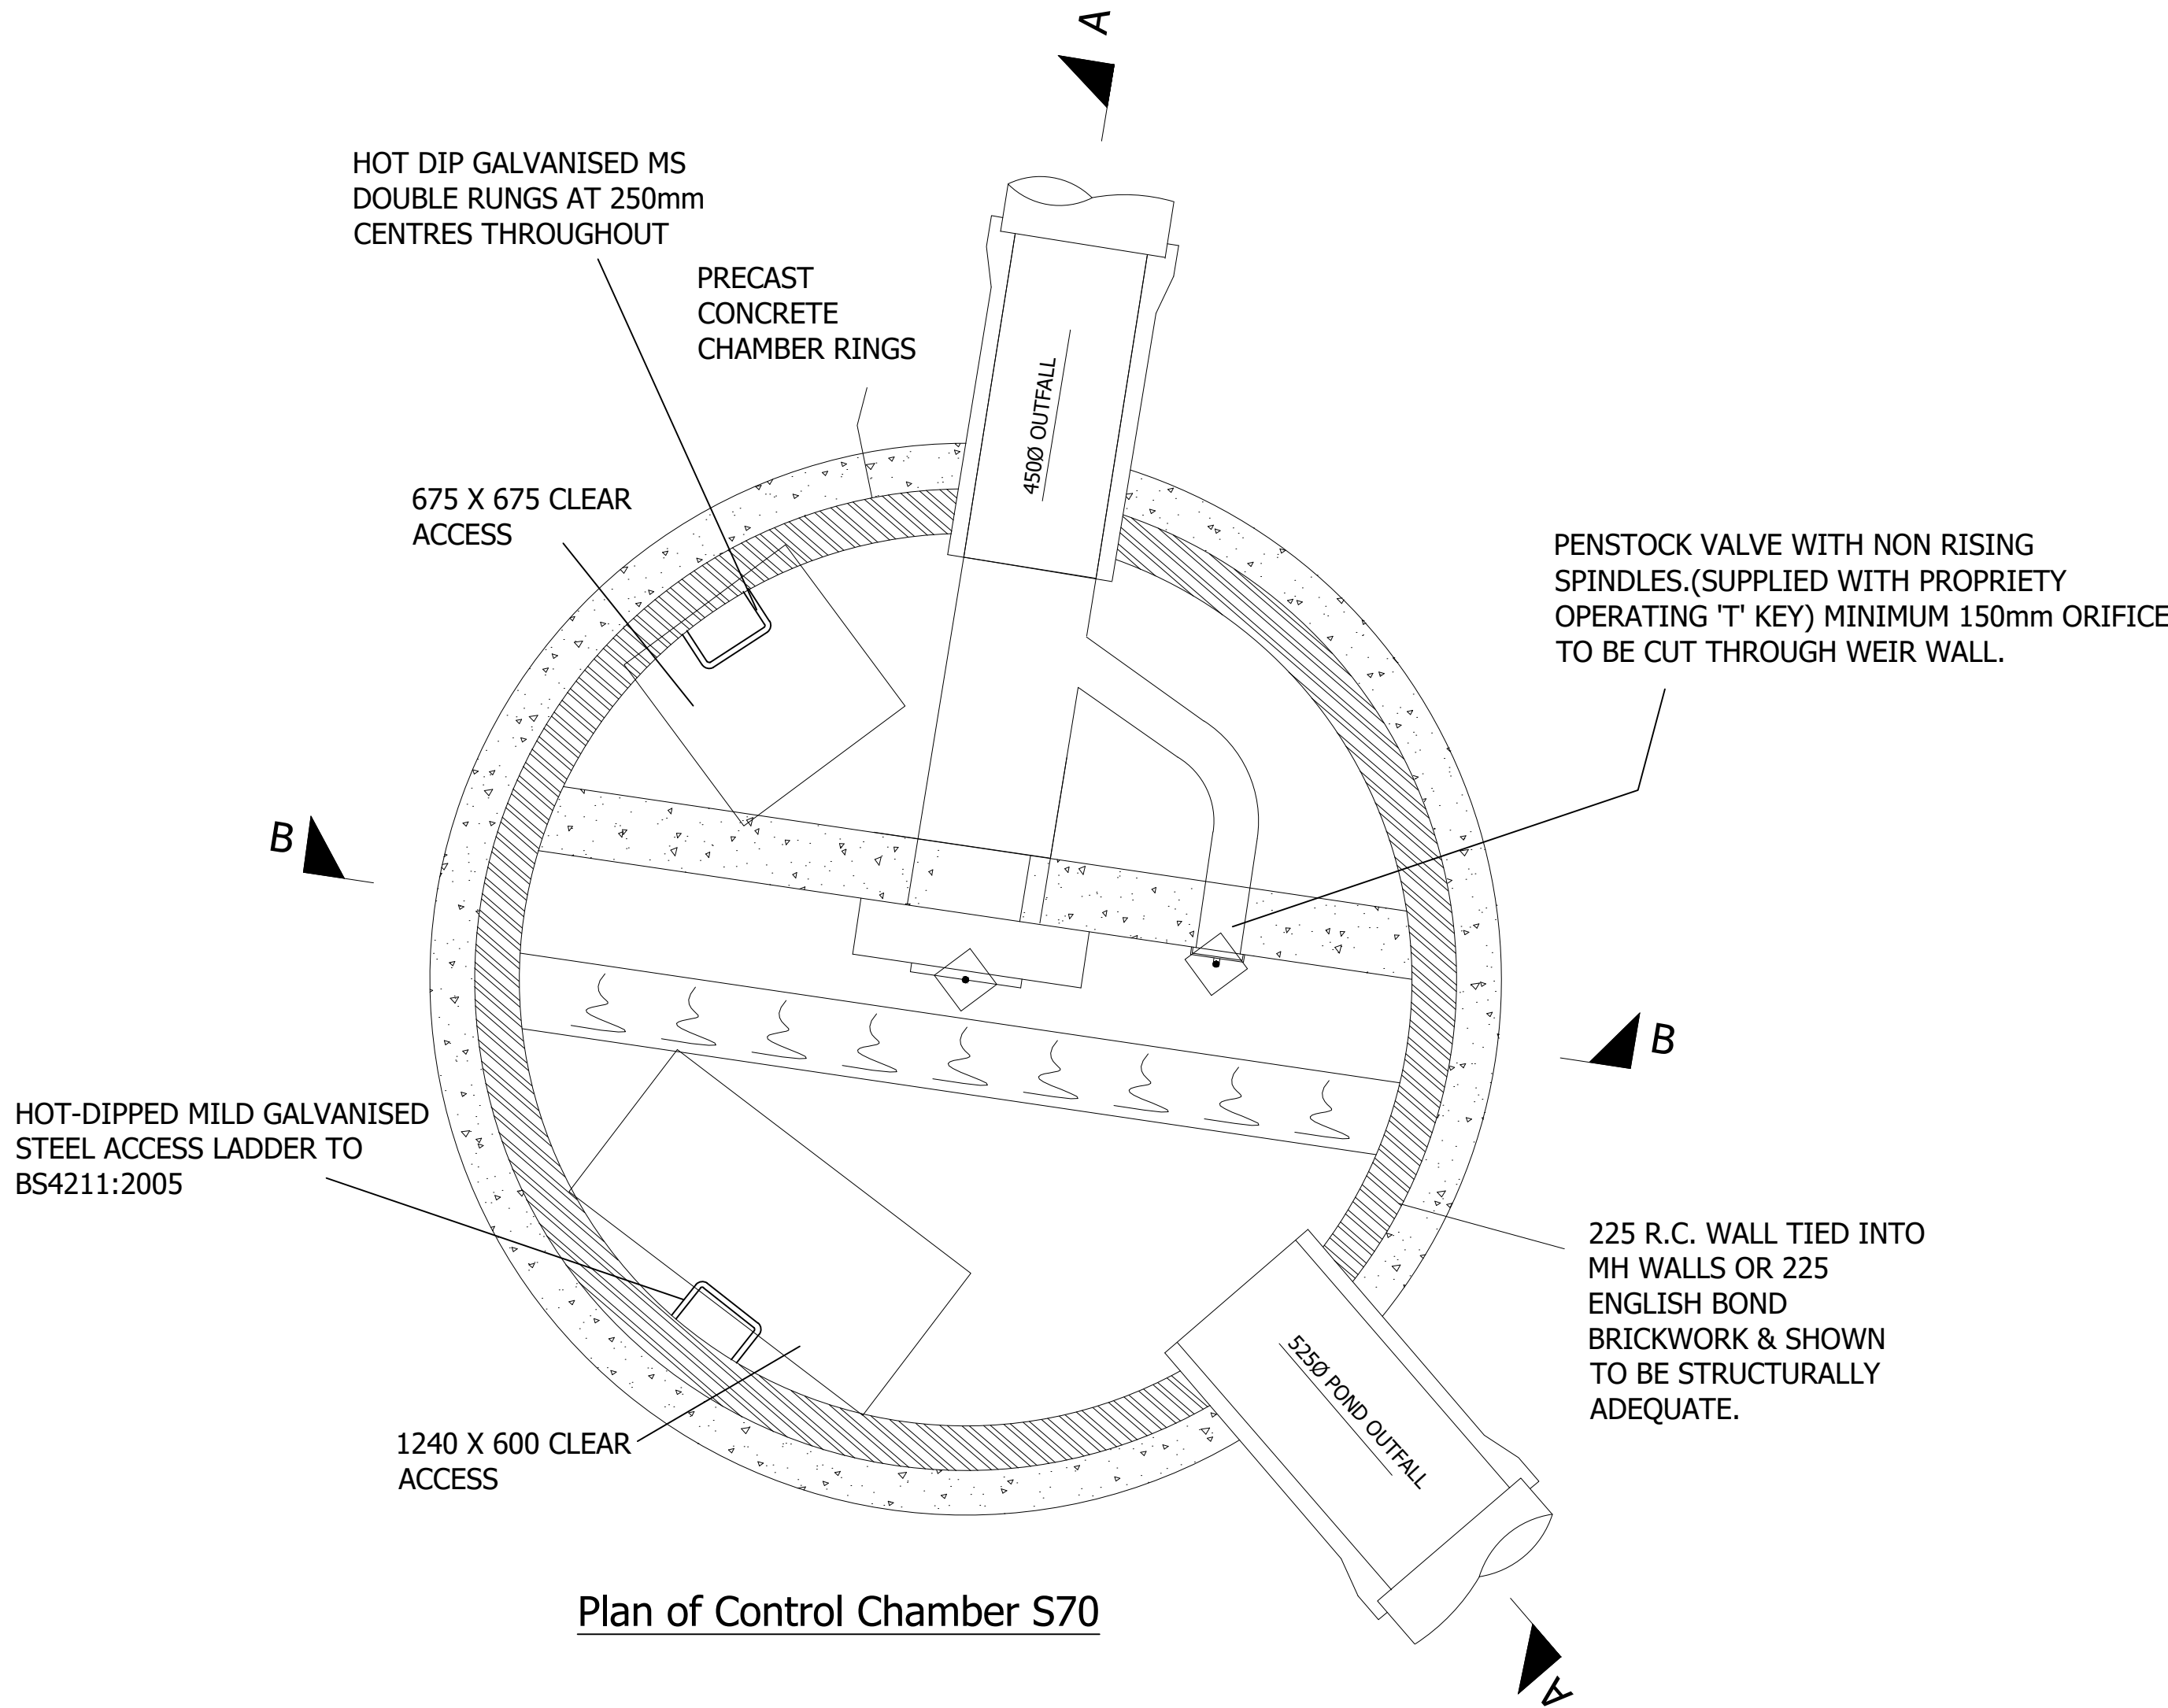

HYDROBRAKE - MH S70
DESIGN HEAD= 1.000m FLOW RATE 11.0 l/s
HYDRO INTERNATIONAL MODEL -
CTL-SHE-0152-1100-1000-1100

THE BENCHING ON THE DOWNSTREAM SIDE OF THE WEIR IS TO BE LEFT OUT TO FORM A CATCHPIT AND A TEMPORARY GRILLE FITTED OVER THE OUTGOING PIPE DURING CONSTRUCTION TO PREVENT DEBRIS FROM ENTERING THE PUBLIC SEWER SYSTEM.

TO BE CONSTRUCTED GENERALLY IN ACCORDANCE WITH MANHOLE TYPE B.

CONCRETE REINFORCEMENT DETAILS NOT SHOWN HERE. REFER TO SEPARATE DETAILS DRAWING.

HYDROBRAKE TO BE FITTED PRIOR TO MANHOLE COVER SLAB BEING CONSTRUCTED.

WARNING SIGNS

THE WARNING SIGNS ARE TO BE 40mm HIGH RED LETTERING ON A WHITE PLASTIC BASE. THE PLASTIC BASE DIMENSIONS ARE TO BE APPROX 300mm x 300mm x 6mm.



THE BASE IS TO BE RESISTANT TO ATTACK BY SEWAGE ENVIRONMENT.

THE WARNING SIGN IS TO BE MOUNTED ON A REMOVABLE SAFETY GRID AVAILABLE FROM COVER MANUFACTURER.

THE SIGN IN FLOW CONTROL CHAMBER IS TO READ 'CAUTION - HYDROBRAKE LOCATED HERE.'

A SIGN MUST BE FITTED IN THE UPSTREAM MH TO READ 'CAUTION - HYDROBRAKE DOWNS STREAM.'

A SIGN MUST BE FITTED IN THE DOWNSTREAM MH WHICH READS 'CAUTION - HYDROBRAKE UP STREAM.'

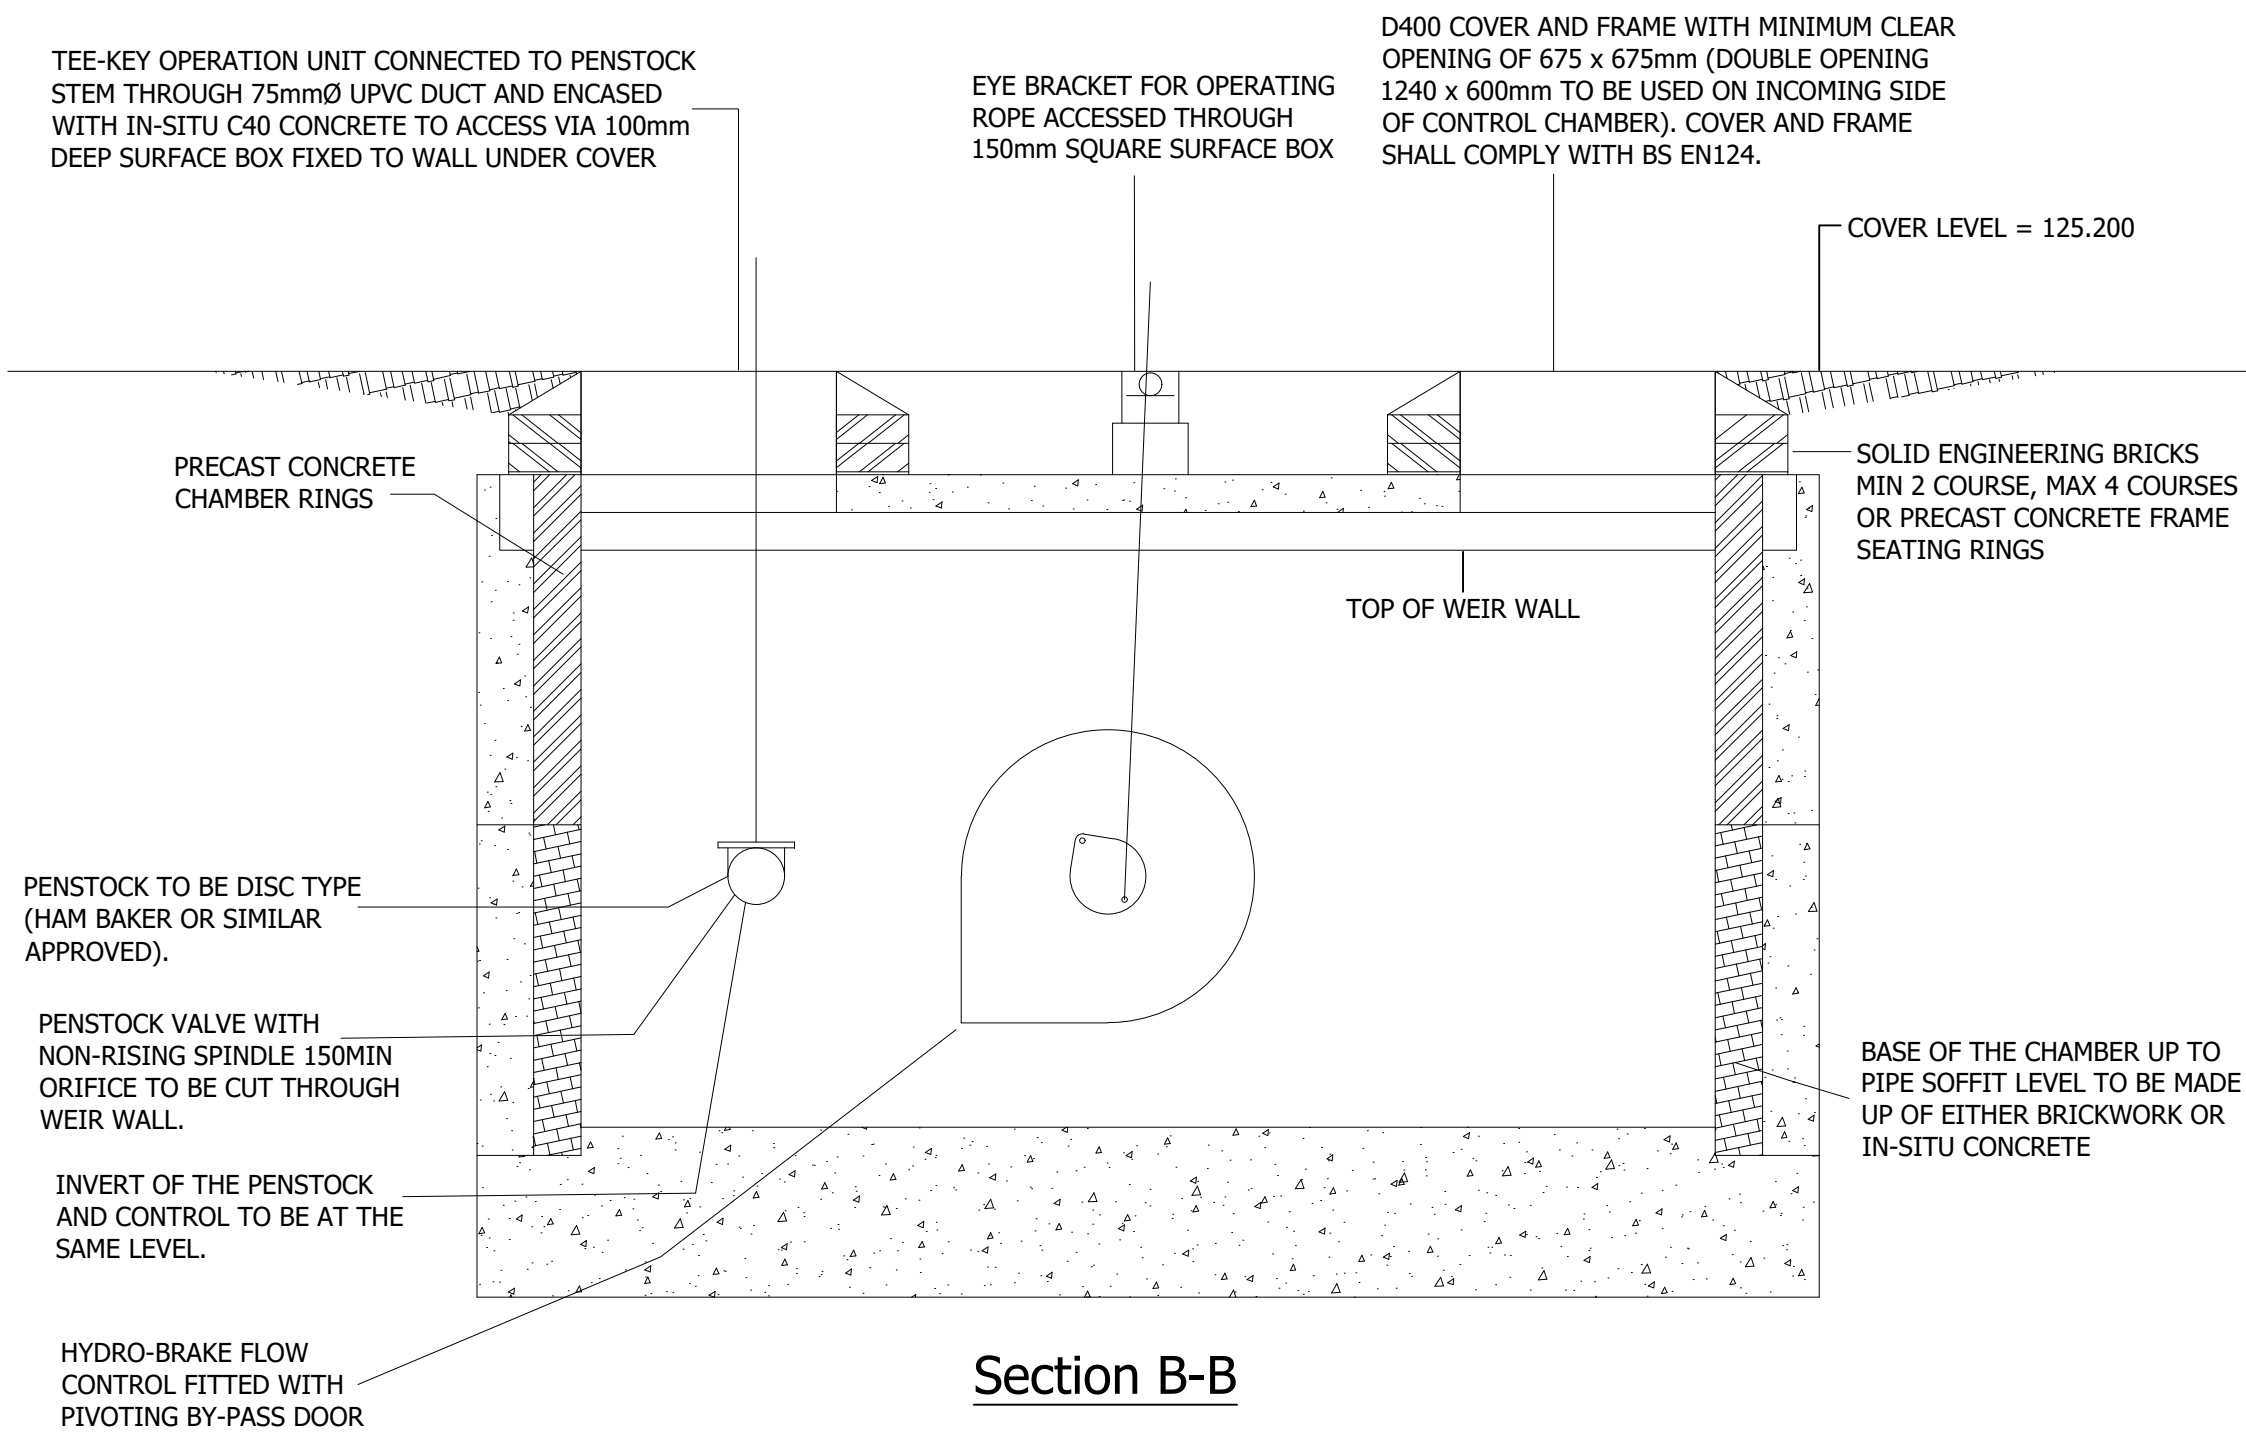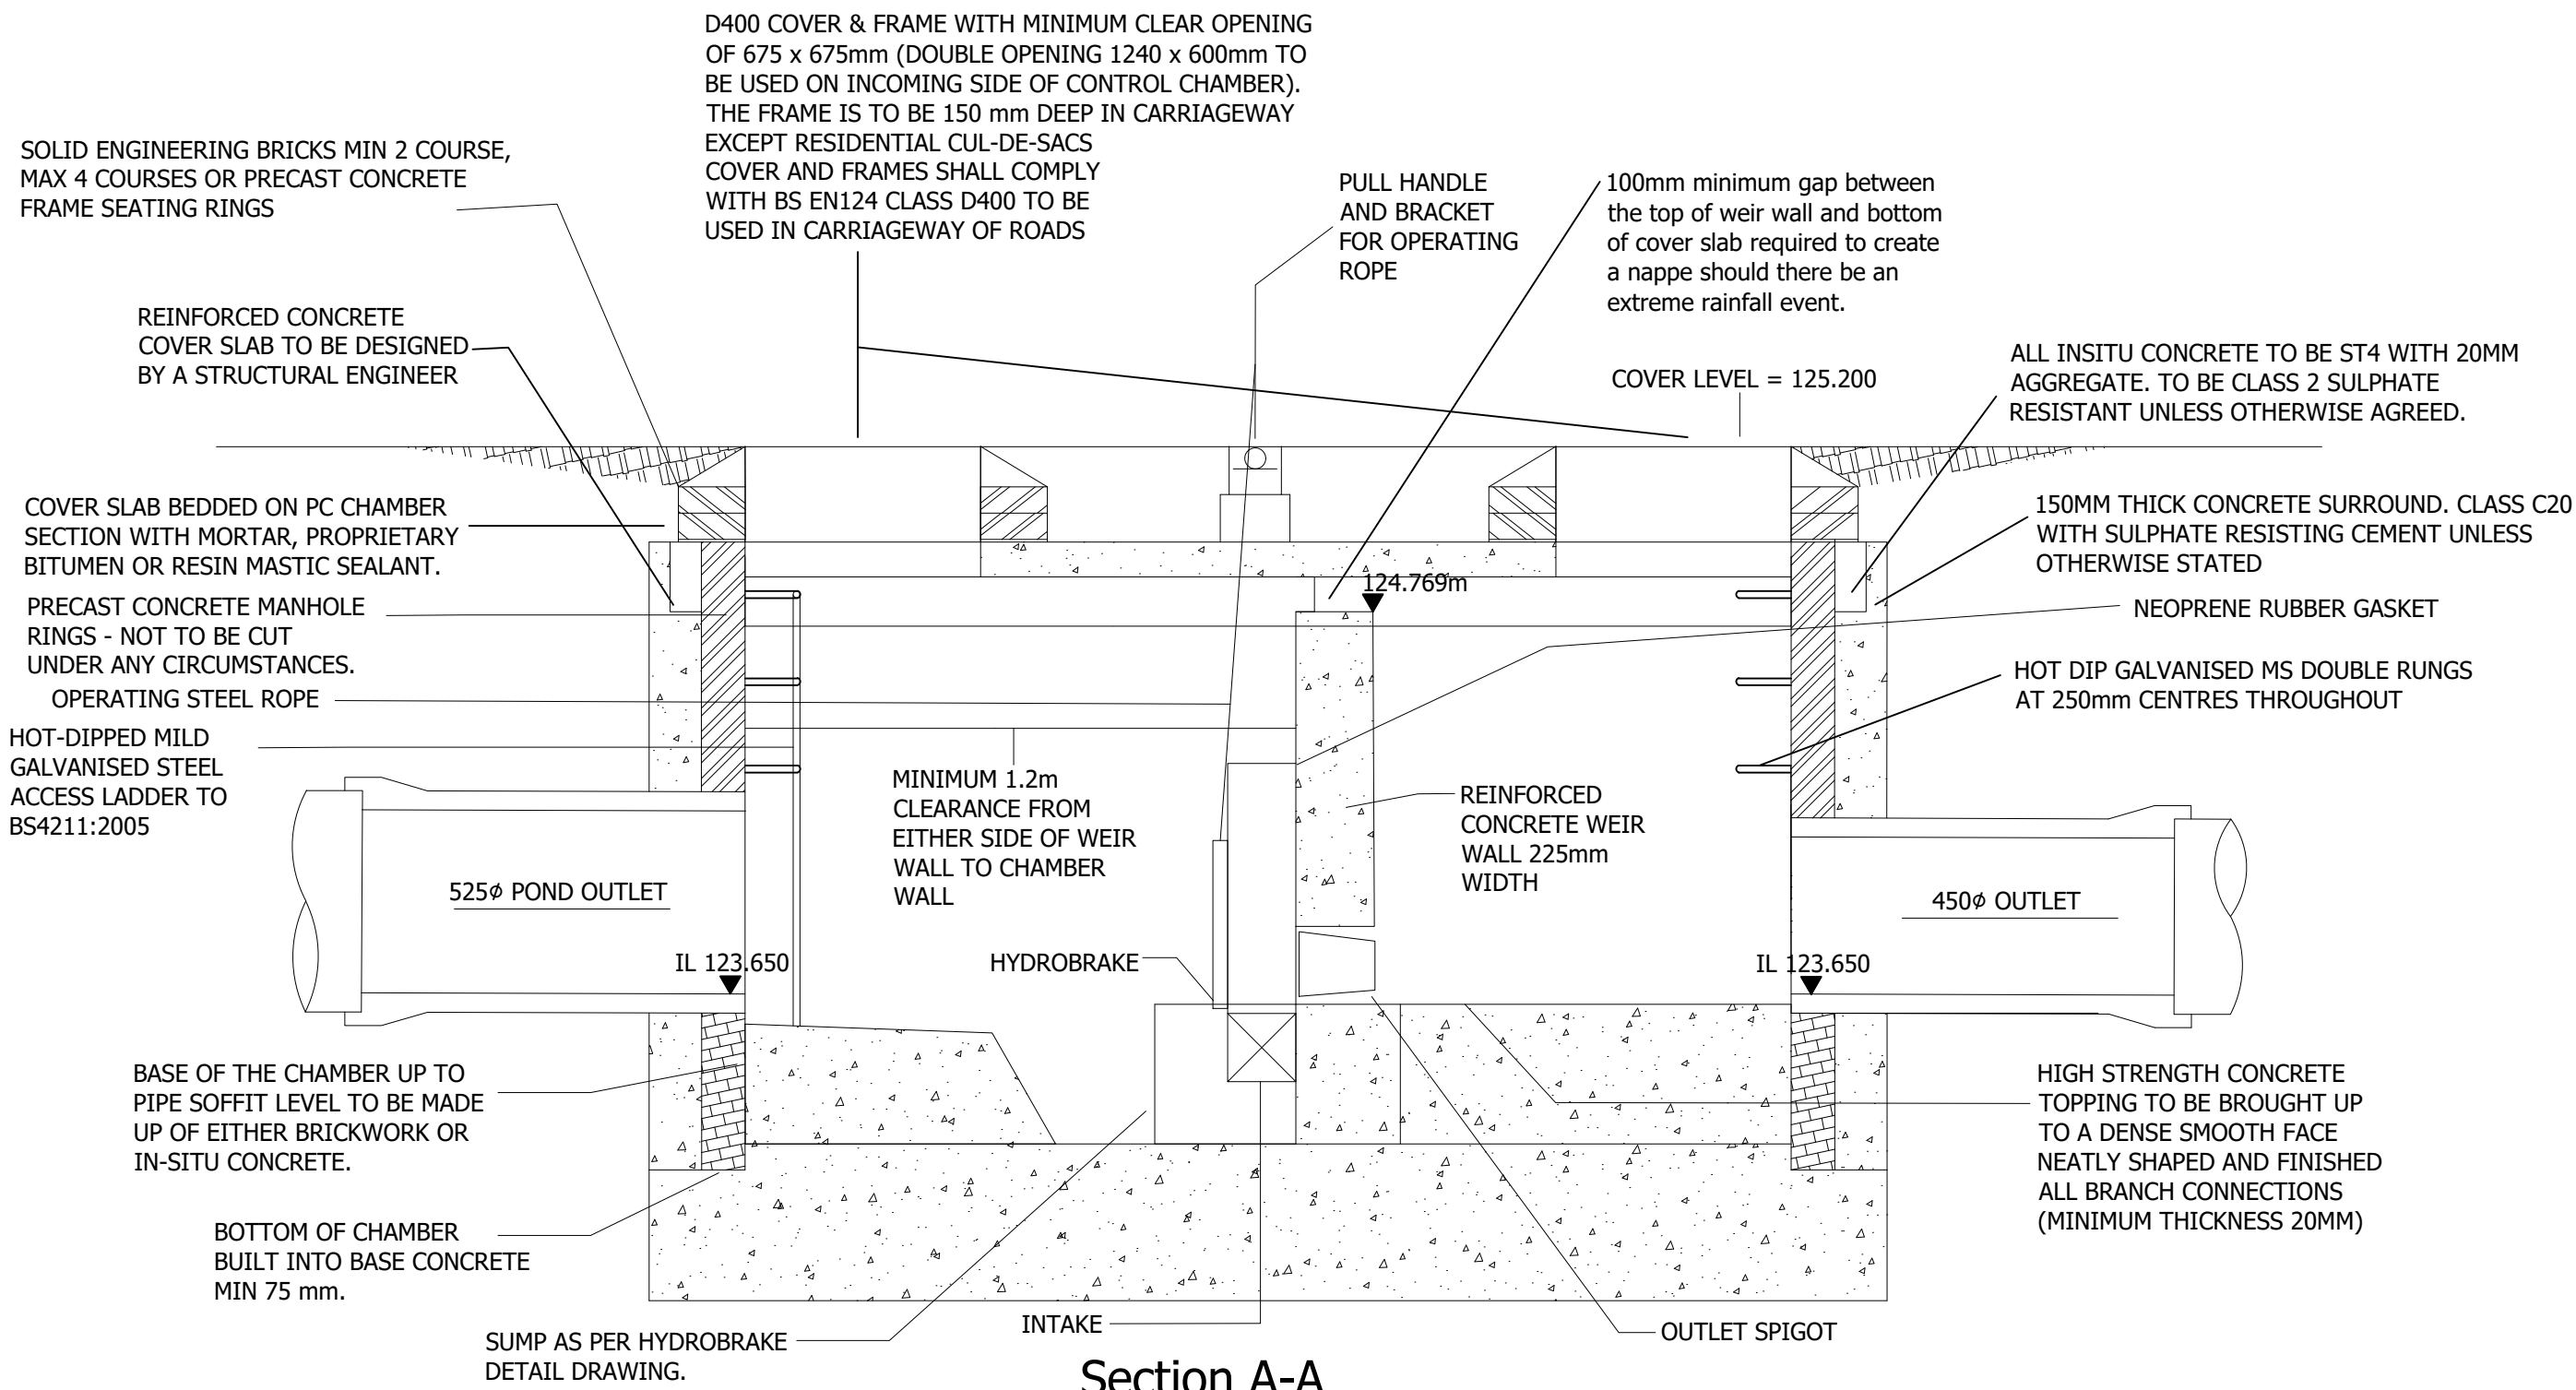

REV	DESCRIPTION	DATE	BY	AUTH
B	UPDATED PIPE DETAILS TO MATCH WITH LATEST DRAINAGE LAYOUT.	07.05.25	CL	TW
A	UPDATED TO SUIT SEVERN TRENT CONTROL CHAMBER DETAILS WITH WEIR WALL.	08.04.25	CL	TW

Travis Baker
39 Storey Street
Lace Market
Nottingham
NG1 1LX

**Transport Planning
Flood Risk and Drainage
Geo-Environmental
Civil and Structural Engineering**

Nottingham Telephone:
0115 896 6655
info@travisbaker.co.uk
www.travisbaker.co.uk

CLIENT
PERSIMMON HOMES

PROJECT
**BRASCOTE LANE, NEWBOLD
VERDON**

TITLE
CONTROL CHAMBER S70 DETAILS

DRAWN	AUTHORISED	SCALE	DATE
NE	TW	1:20@A1	23.12.24

PROJECT NO.	DRAWING NO.	REV
23042	331	B

STATUS.
PRELIMINARY