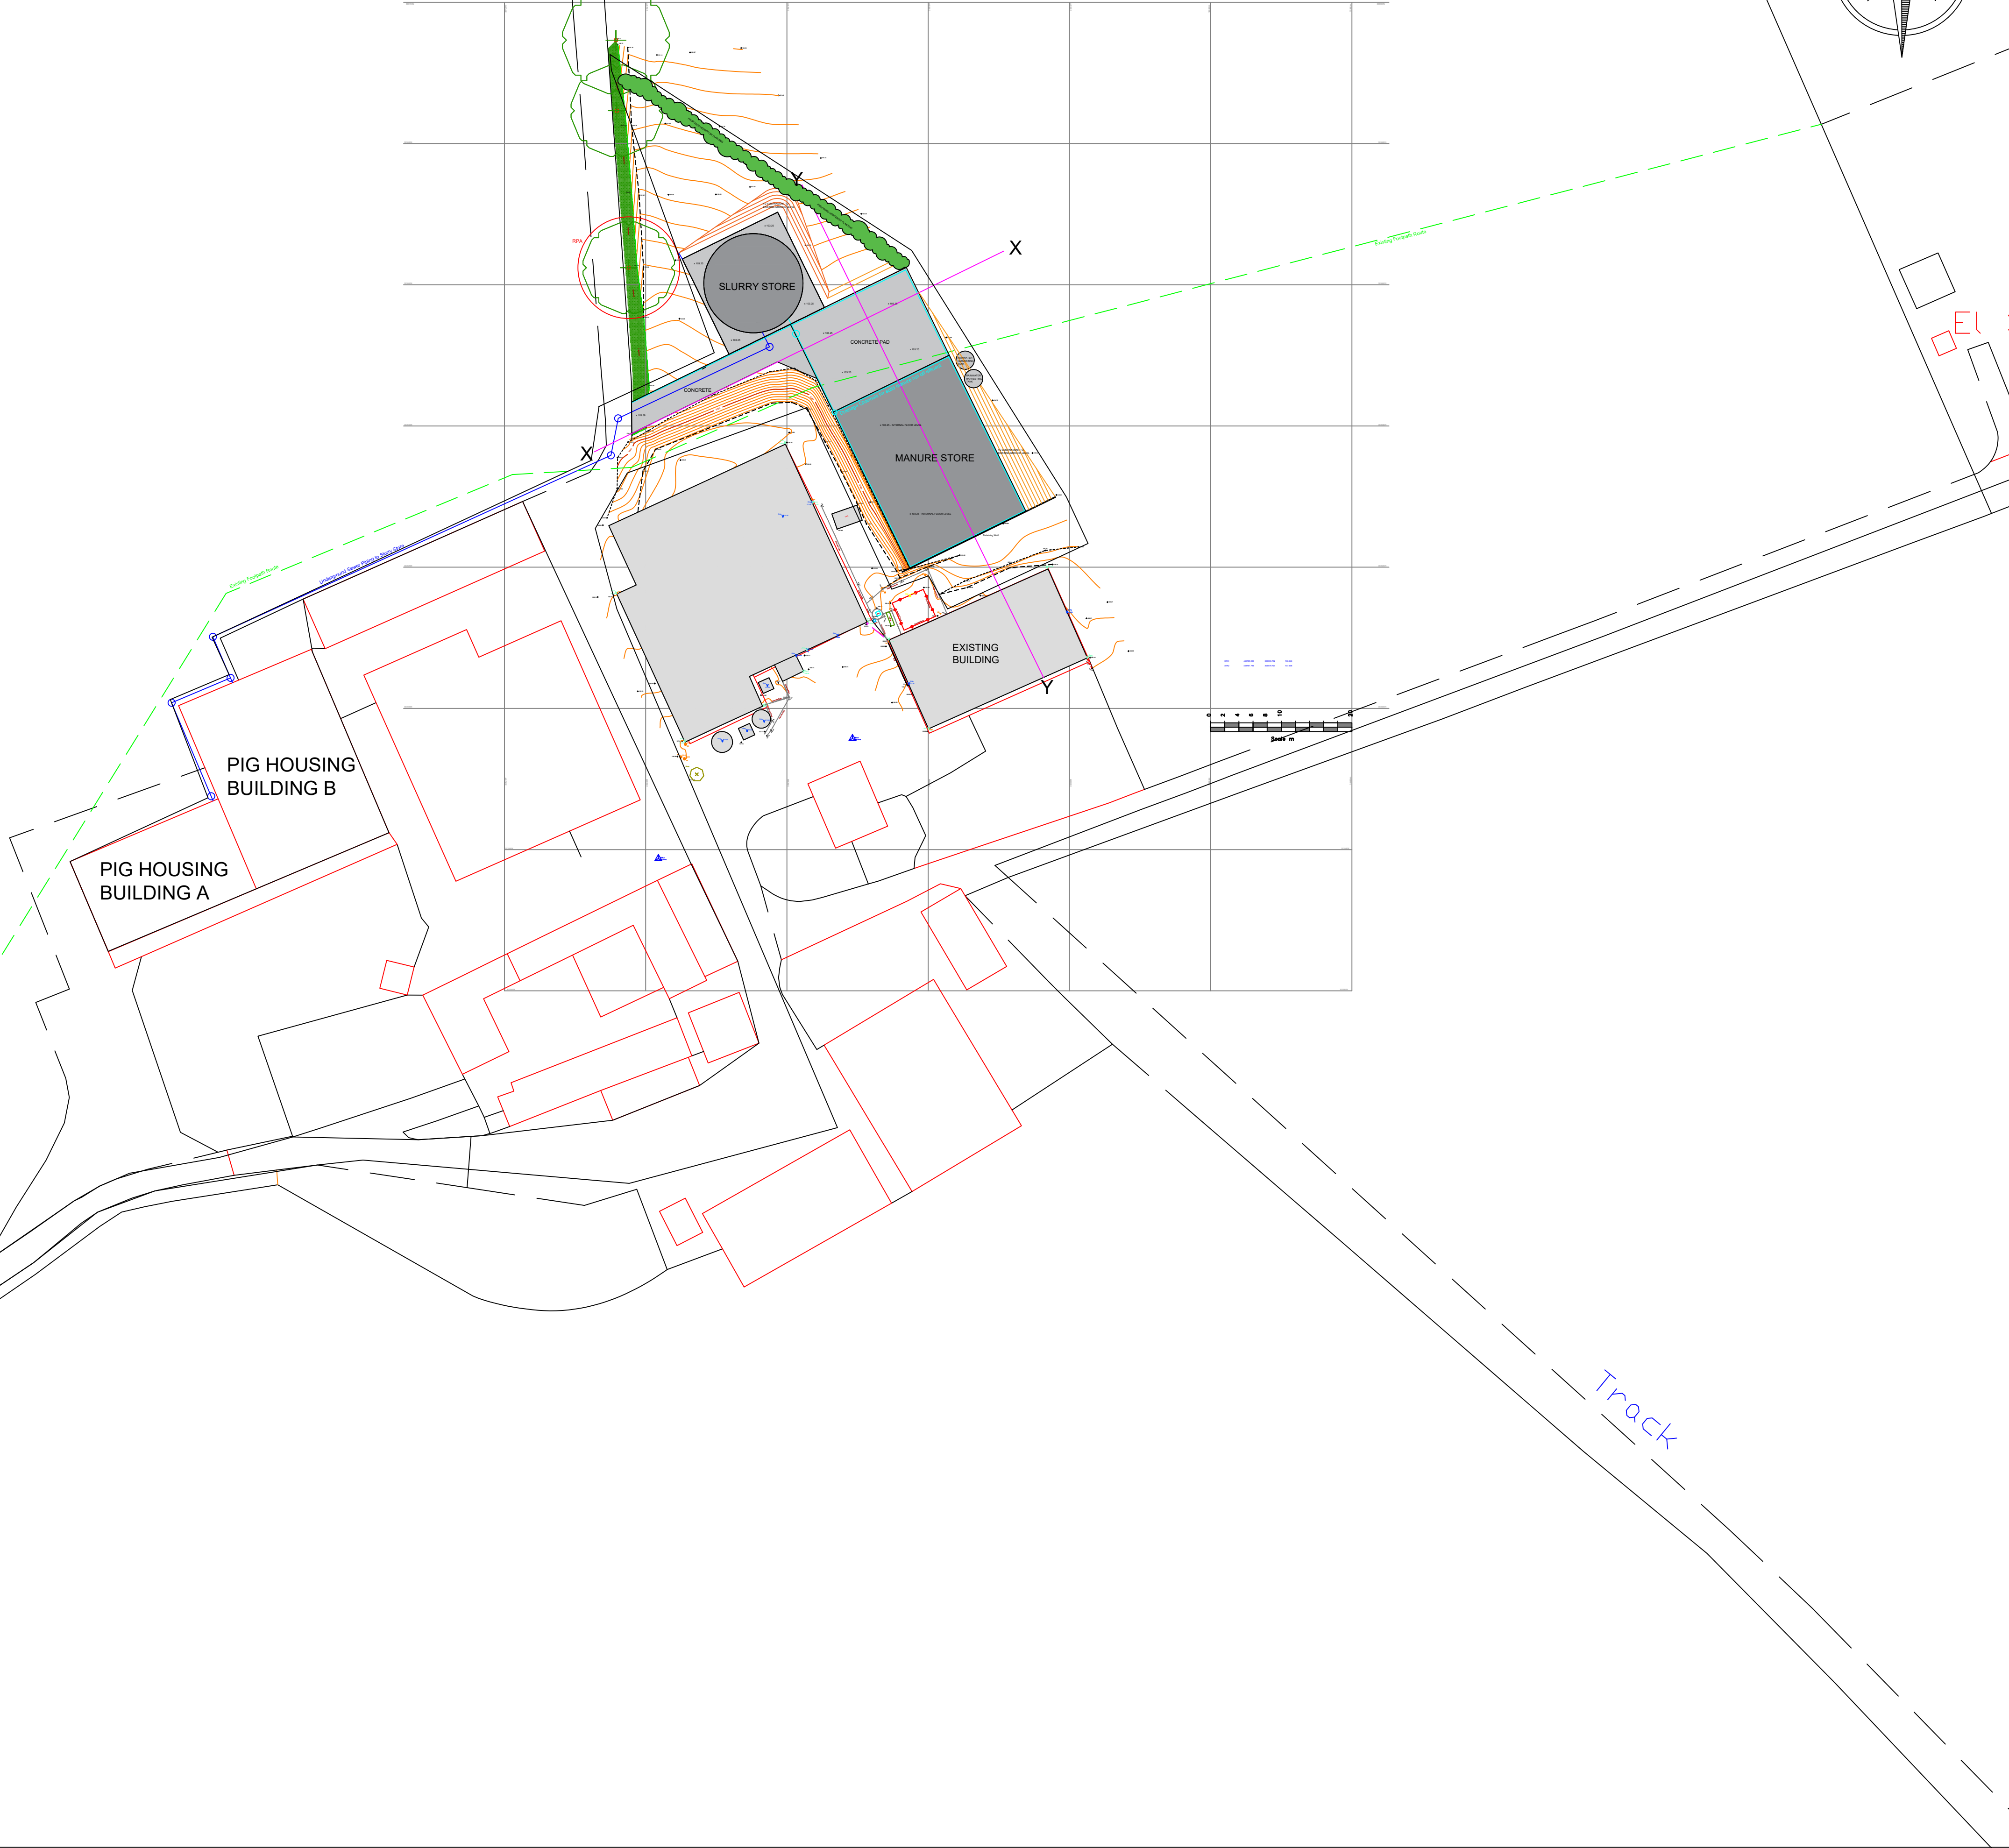


- A metre wide strip will be maintained in a weed free condition for at least three years, to reduce competition from grass and weeds for moisture and nutrients.

PROPOSED SITE PLAN AND CROSS
SECTION
SCALE: 1:500@A1