




EXISTING SITE PLAN



PROPOSED SITE PLAN

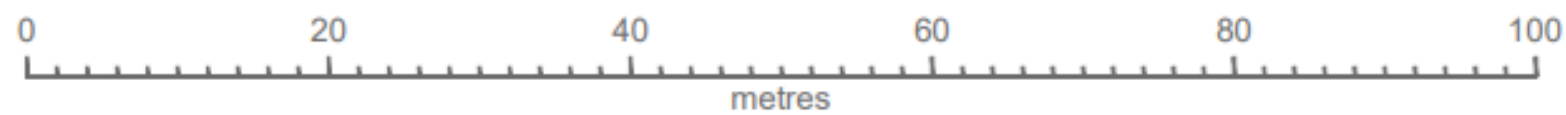

SWALLOWS BARN,
SMOCKINGTON LANE, HINCKLEY,
LE10 3AY

MR. M. DAVIS

SCALE 1:500(A3)

MARK_DAVIS26@HOTMAIL.COM