





existing site plan...scale 1:500



proposed site plan...scale 1:500



site location
plan scale
1:1250

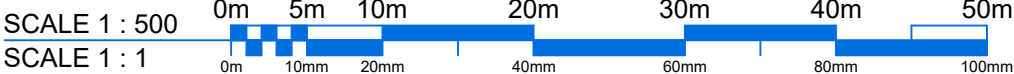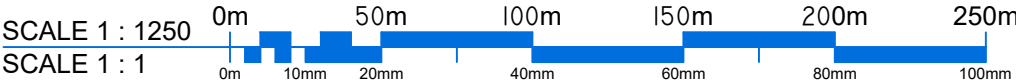

Revision		
A	03.08.24	LPA comments

Project:		Change of use to 2no. Flats			
Site Address:		64A Castle Street, Hinckley, LE10 1DD			
Drawing title:		Existing Plans			Drawn : Si
Drawing Number:		A302	PL	02	A
					Date: Jan 2024