


THIS DRAWING IS NOT A WORKING DRAWING FOR INSTALLATION. WORKING DRAWINGS MUST BE PREPARED BY THE INSTALLATION CONTRACTOR WITH REFERENCE TO THE "CONSTRUCTION DESIGN & MANAGEMENT REGULATIONS" FOR THE PURPOSES OF INSTALLATION. ROUGH DIMENSIONS TO BE USED IN PREFERENCE TO SPREAD SIZES. ALL DIMENSIONS MUST BE CHECKED BEFORE COMMENCING WORK ON SITE. THE COPYRIGHT OF THIS DRAWING REMAINS WITH THE ENGINEERING PRACTICE AND MAY NOT BE REPRODUCED IN ANY FORM WITHOUT WRITTEN CONSENT.

NOTES

- DO NOT SCALE THIS DRAWING.
- THIS DRAWING IS FOR TENDER PURPOSES ONLY. THE CONTRACTOR SHALL PROVIDE HIS OWN FULLY DETAILED AND CO-ORDINATED DESIGN AND INSTALLATION DRAWINGS.
- THIS DRAWING IS TO BE READ IN CONJUNCTION WITH THE ENGINEERING SPECIFICATION.
- THE CONTRACTOR SHALL REFER TO THE ARCHITECTURAL, STRUCTURAL, ENGINEERING AND SPECIALIST DRAWINGS.
- ALL SIZES, POSITIONS, QUANTITIES ETC OF PLANT AND EQUIPMENT IS INDICATIVE ONLY AND SUBJECT TO FINAL DESIGN BY THE CONTRACTOR AND APPROVAL BY THE ENGINEER.

SMALL POWER LEGEND


- TWIN SWITCHED SOCKET OUTLET
- POP UP TWIN SWITCHED SOCKET OUTLET
- USB TWIN SWITCHED SOCKET OUTLET WITH INTEGRAL USB CHARGING POINT
- SINGLE SWITCHED SOCKET OUTLET
- EXTERNAL SOCKET OUTLET WITH RCD, AS MK MASTERSSEAL IP66
- SINGLE UNSWITCHED SOCKET OUTLET
- SWITCHED FUSED CONNECTION UNIT
- FLEXIBLE OUTLET
- DOUBLE LETTERBOX CABLE OUTLET
- TELEPHONE OUTLET
- TV POINT FOR FREEVIEW
- MULTIWAY SWITCH PLATE FOR KITCHEN APPLIANCE ISOLATION SWITCHES.
- ACCESSORIES WITH "X" ARE LABELLED TO INDICATE EQUIPMENT SIZES WHERE "X" INDICATES--
 - CH - COOKER HOOD HIGH LEVEL
 - EW - ELECTRIC HOOD
 - DW - DISHWASHER
 - FR - FRIDGE/FREEZER
 - M - BUILT IN MICROWAVE
 - V - WHOLE HOUSE VENTILATION UNIT
 - WD - WASHING MACHINE/DRYER
 - C - COOKER SWITCH
 - MW - MICROWAVE
 - U - UPH MANIFOLD LOCATION
 - OW - WOOD BURNING STOVE
 - E - EXTRACT FAN UNIT
 - W - WARM WATER CYLINDER
 - SH - SHOWER
 - TD - TUMBLE DRYER
 - TR - TRUNK FUEL TOWEL PAL WITH CABLE OUTLET LOCATED ADJACENT.
- DEMYSTER TYPE MIRROR WITH LED LIGHTING AND INTEGRAL SHAVER SOCKET
- CONSUMER UNIT/DISTRIBUTION BOARD
- FAN ISOLATION SWITCH FOR FAN WITH RUN ON TIMER
- RING DOOR BELL
- SINGLE PHASE ROTARY ISOLATOR FOR AIR SOURCE HEAT PUMP OUTDOOR UNIT (LOCATION, RATING & SIZE TBC)
- SEMI RECESSED ELECTRIC METER CURBPOD
- CCTV CAMERA
- SINGLE DATA POINT
- INTRUDER ALARM PIR (INDICATIVE LOCATIONS TO BE CONFIRMED BY SPECIALIST)
- INTRUDER ALARM KEYPAD
- INTRUDER ALARM EXTERNAL SOUNDER
- BT OPEN REACH FIBRE MODEM/POWER SUPPLY UNIT

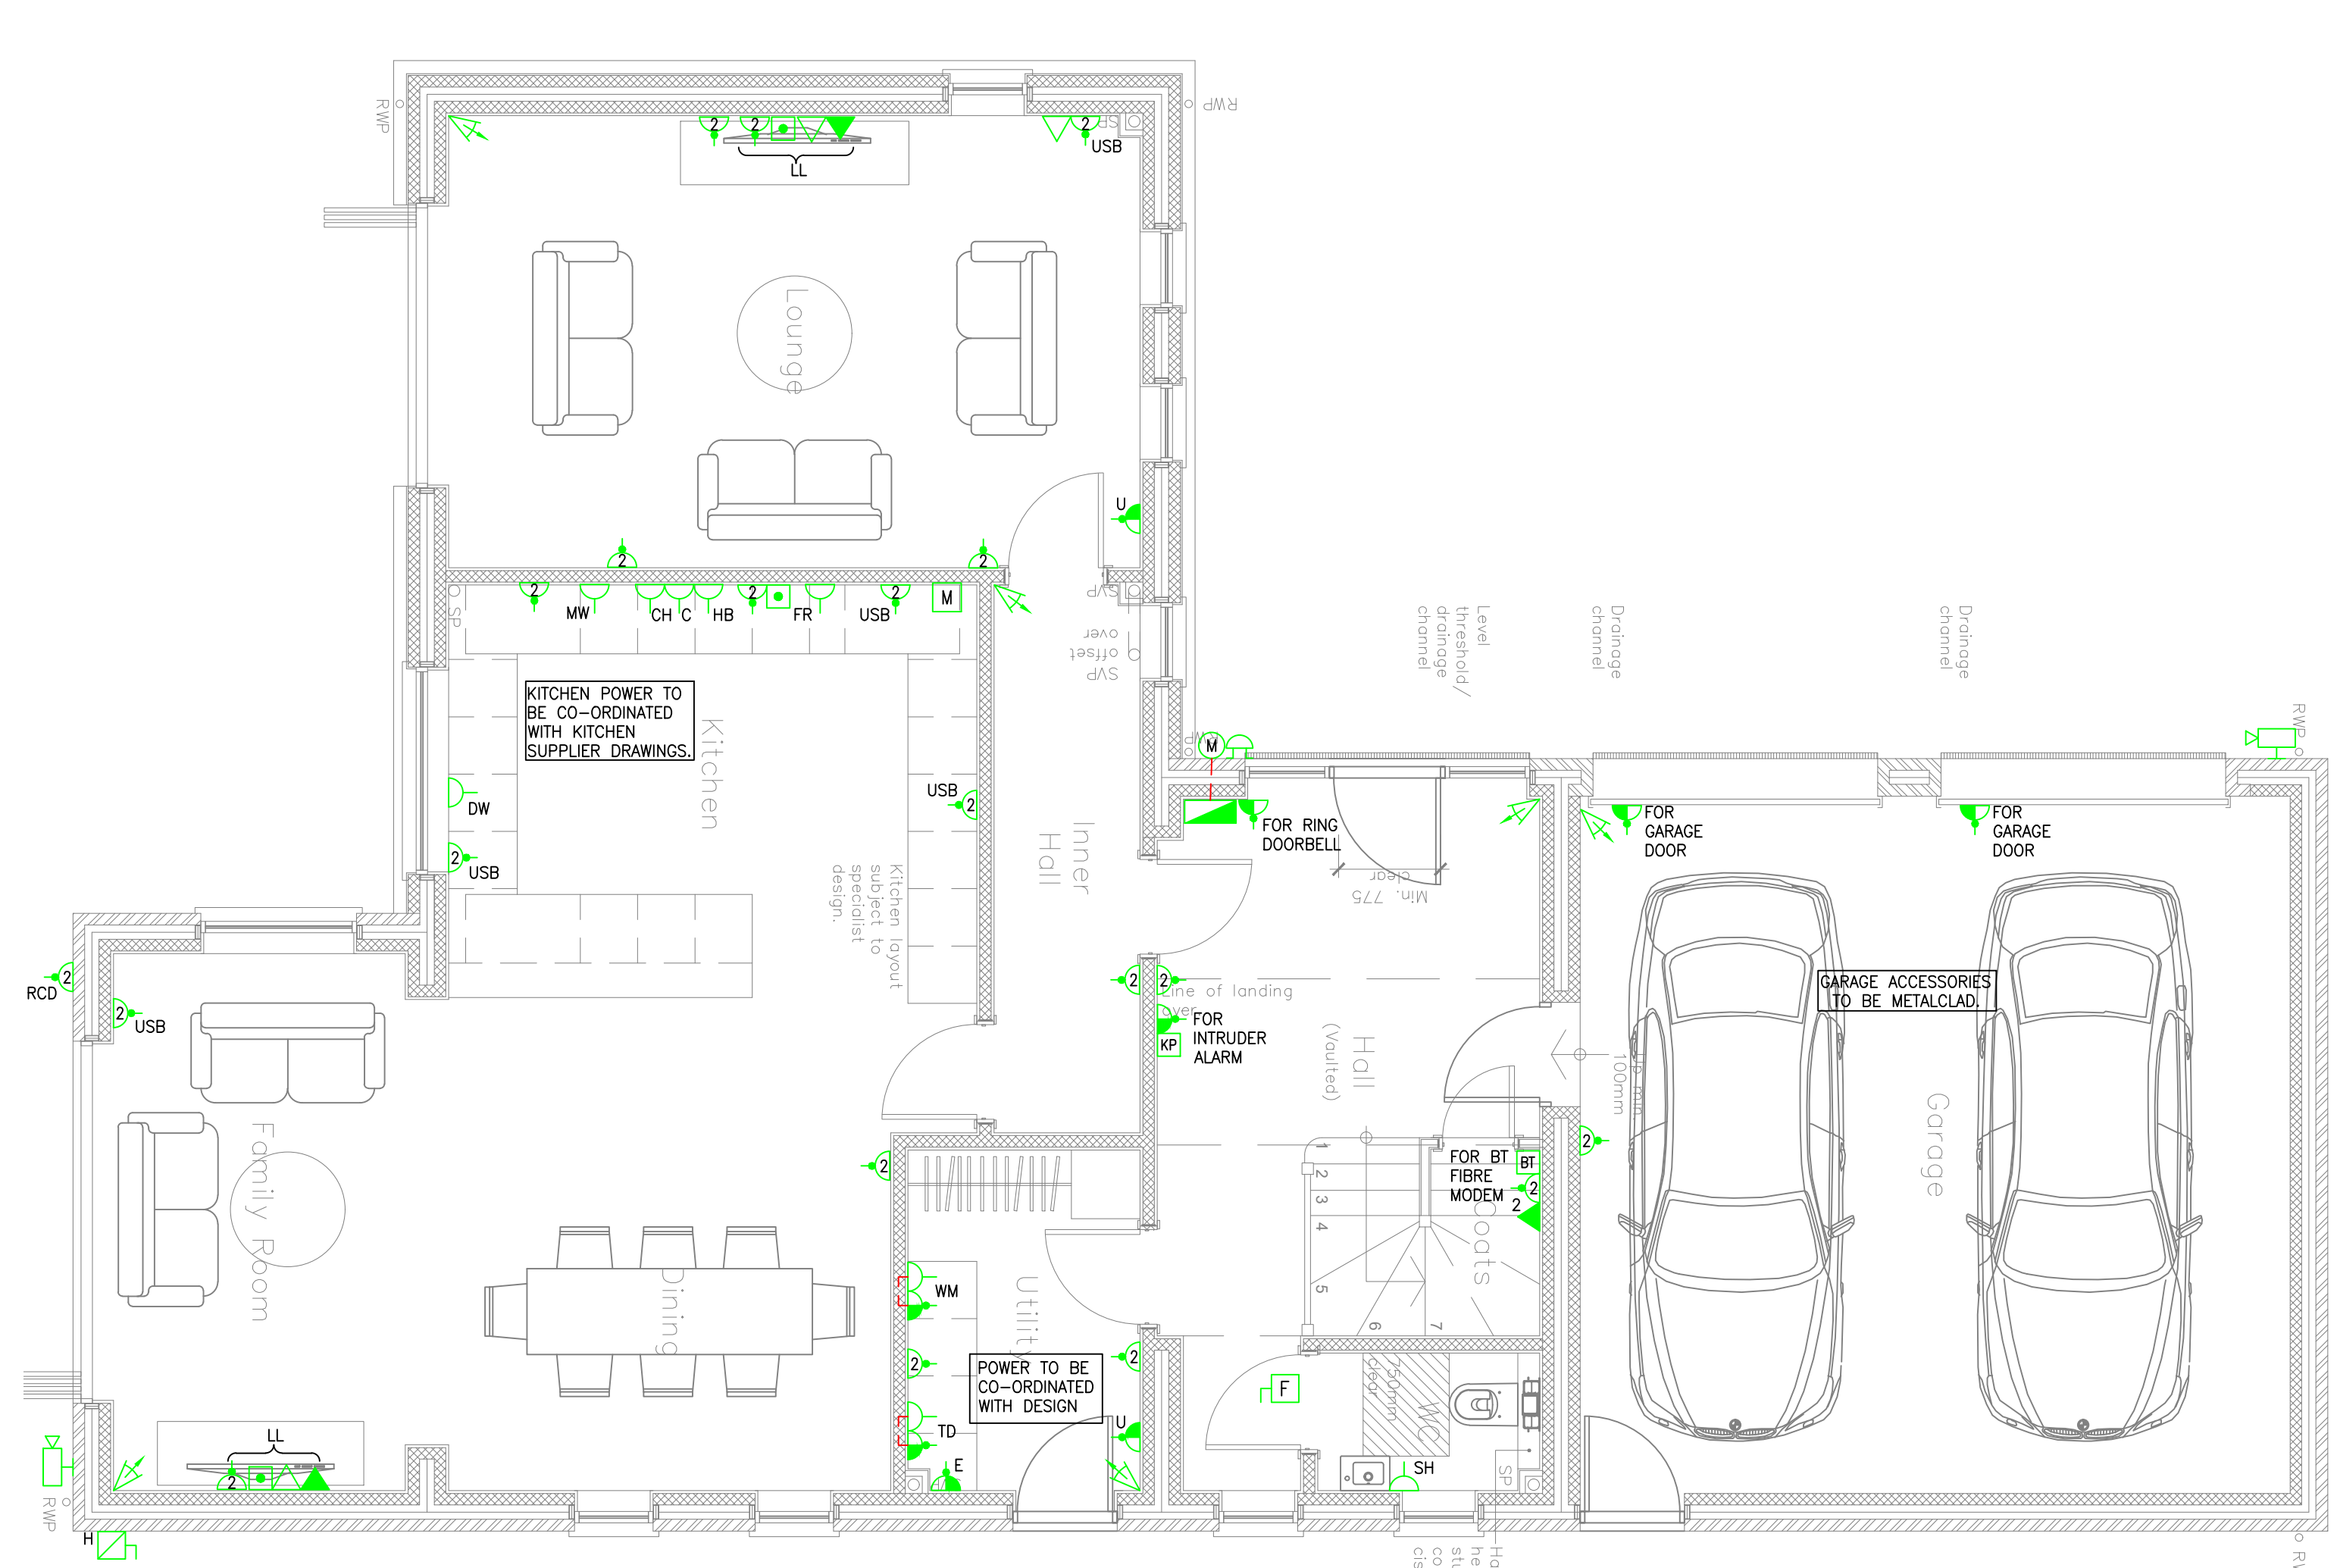


GROUND FLOOR




FIRST FLOOR
SMALL POWER

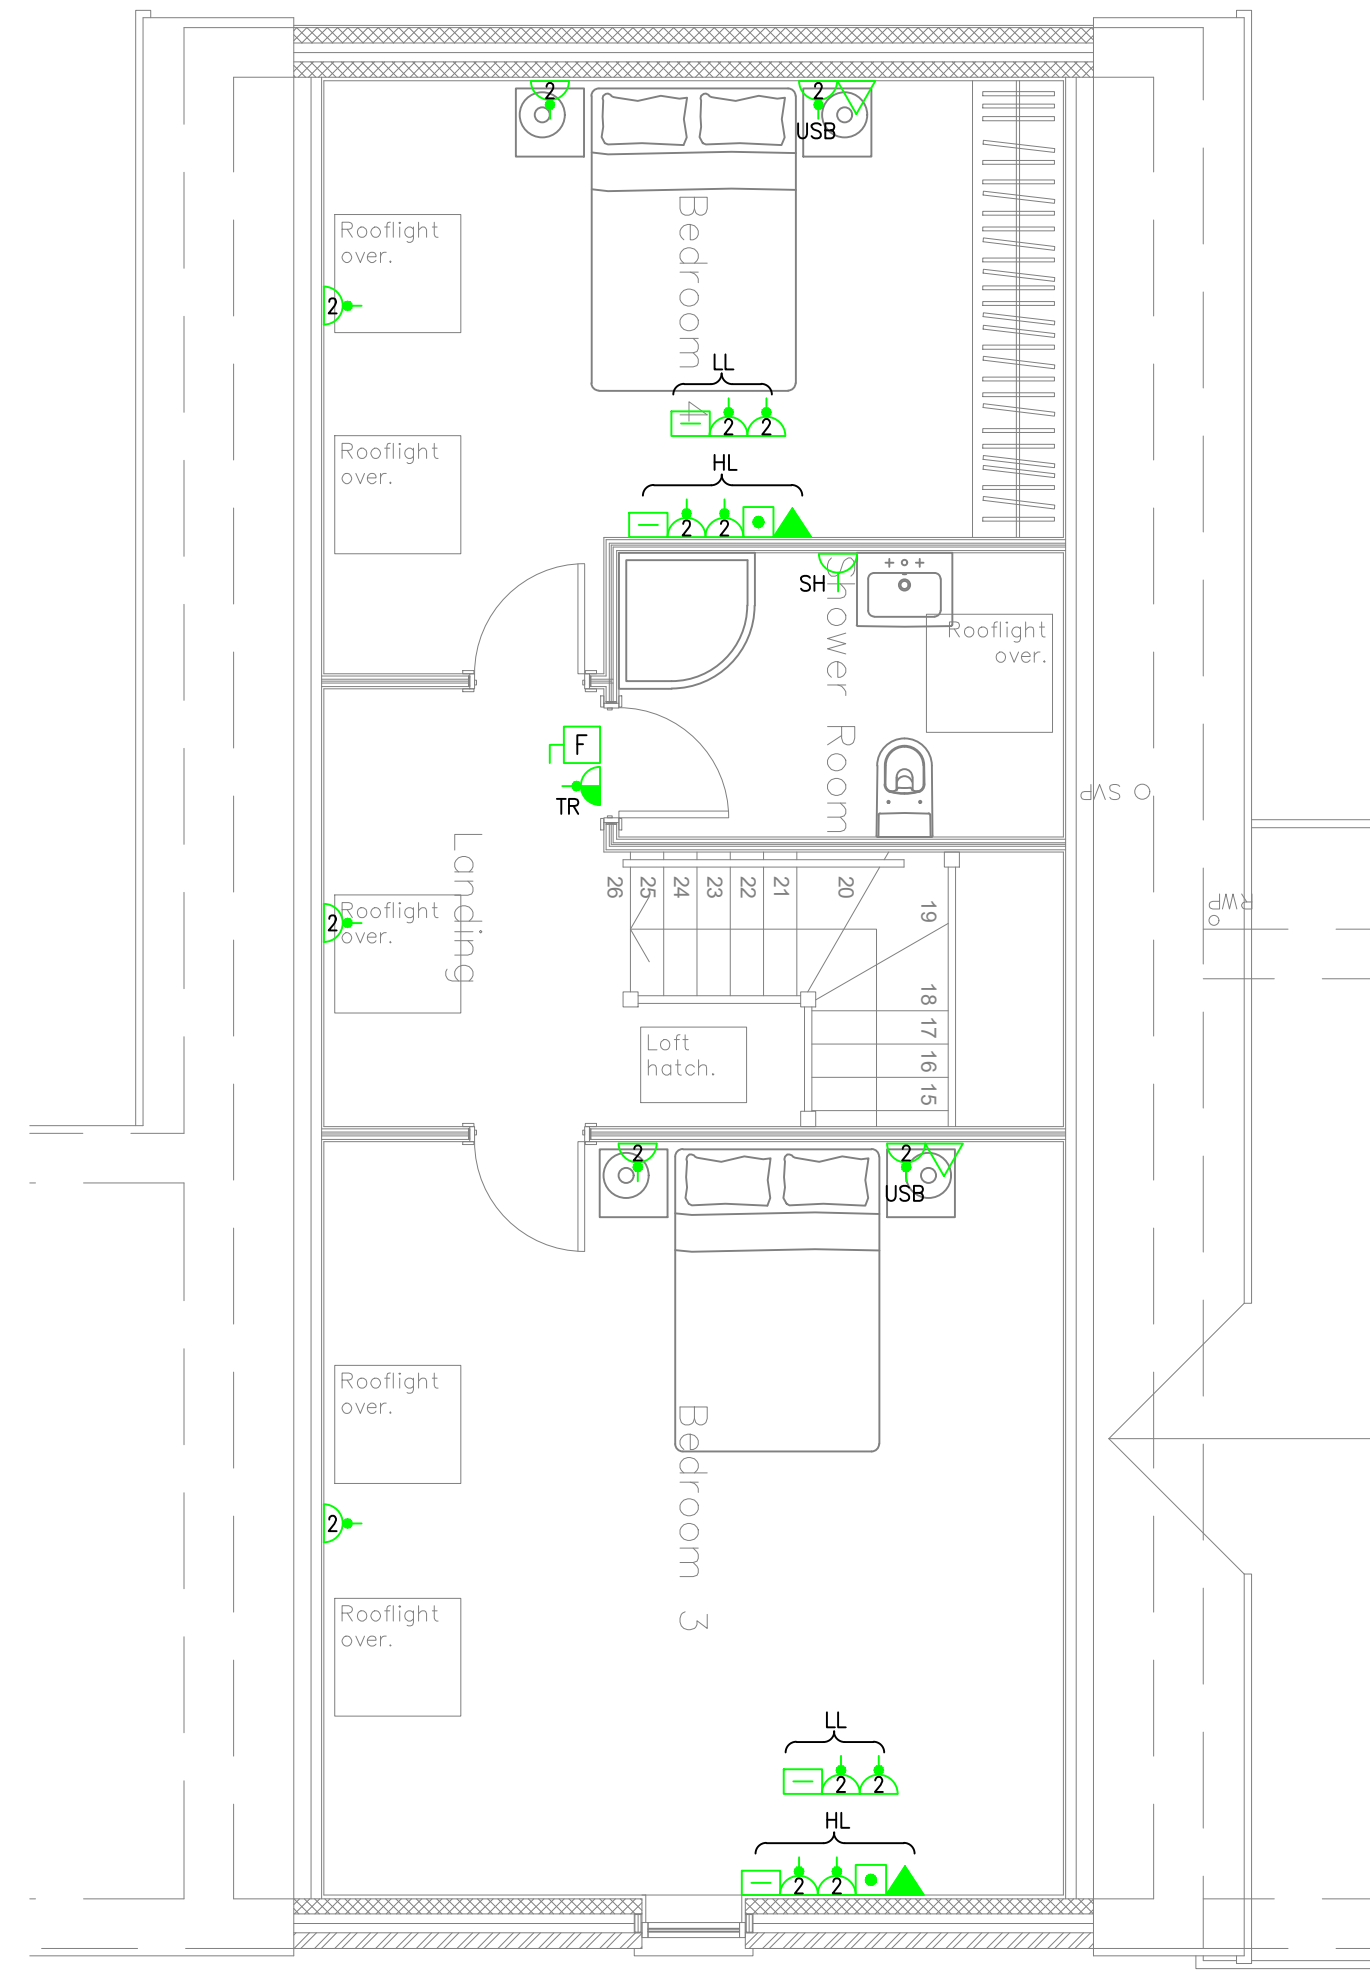


SECOND FLOOR

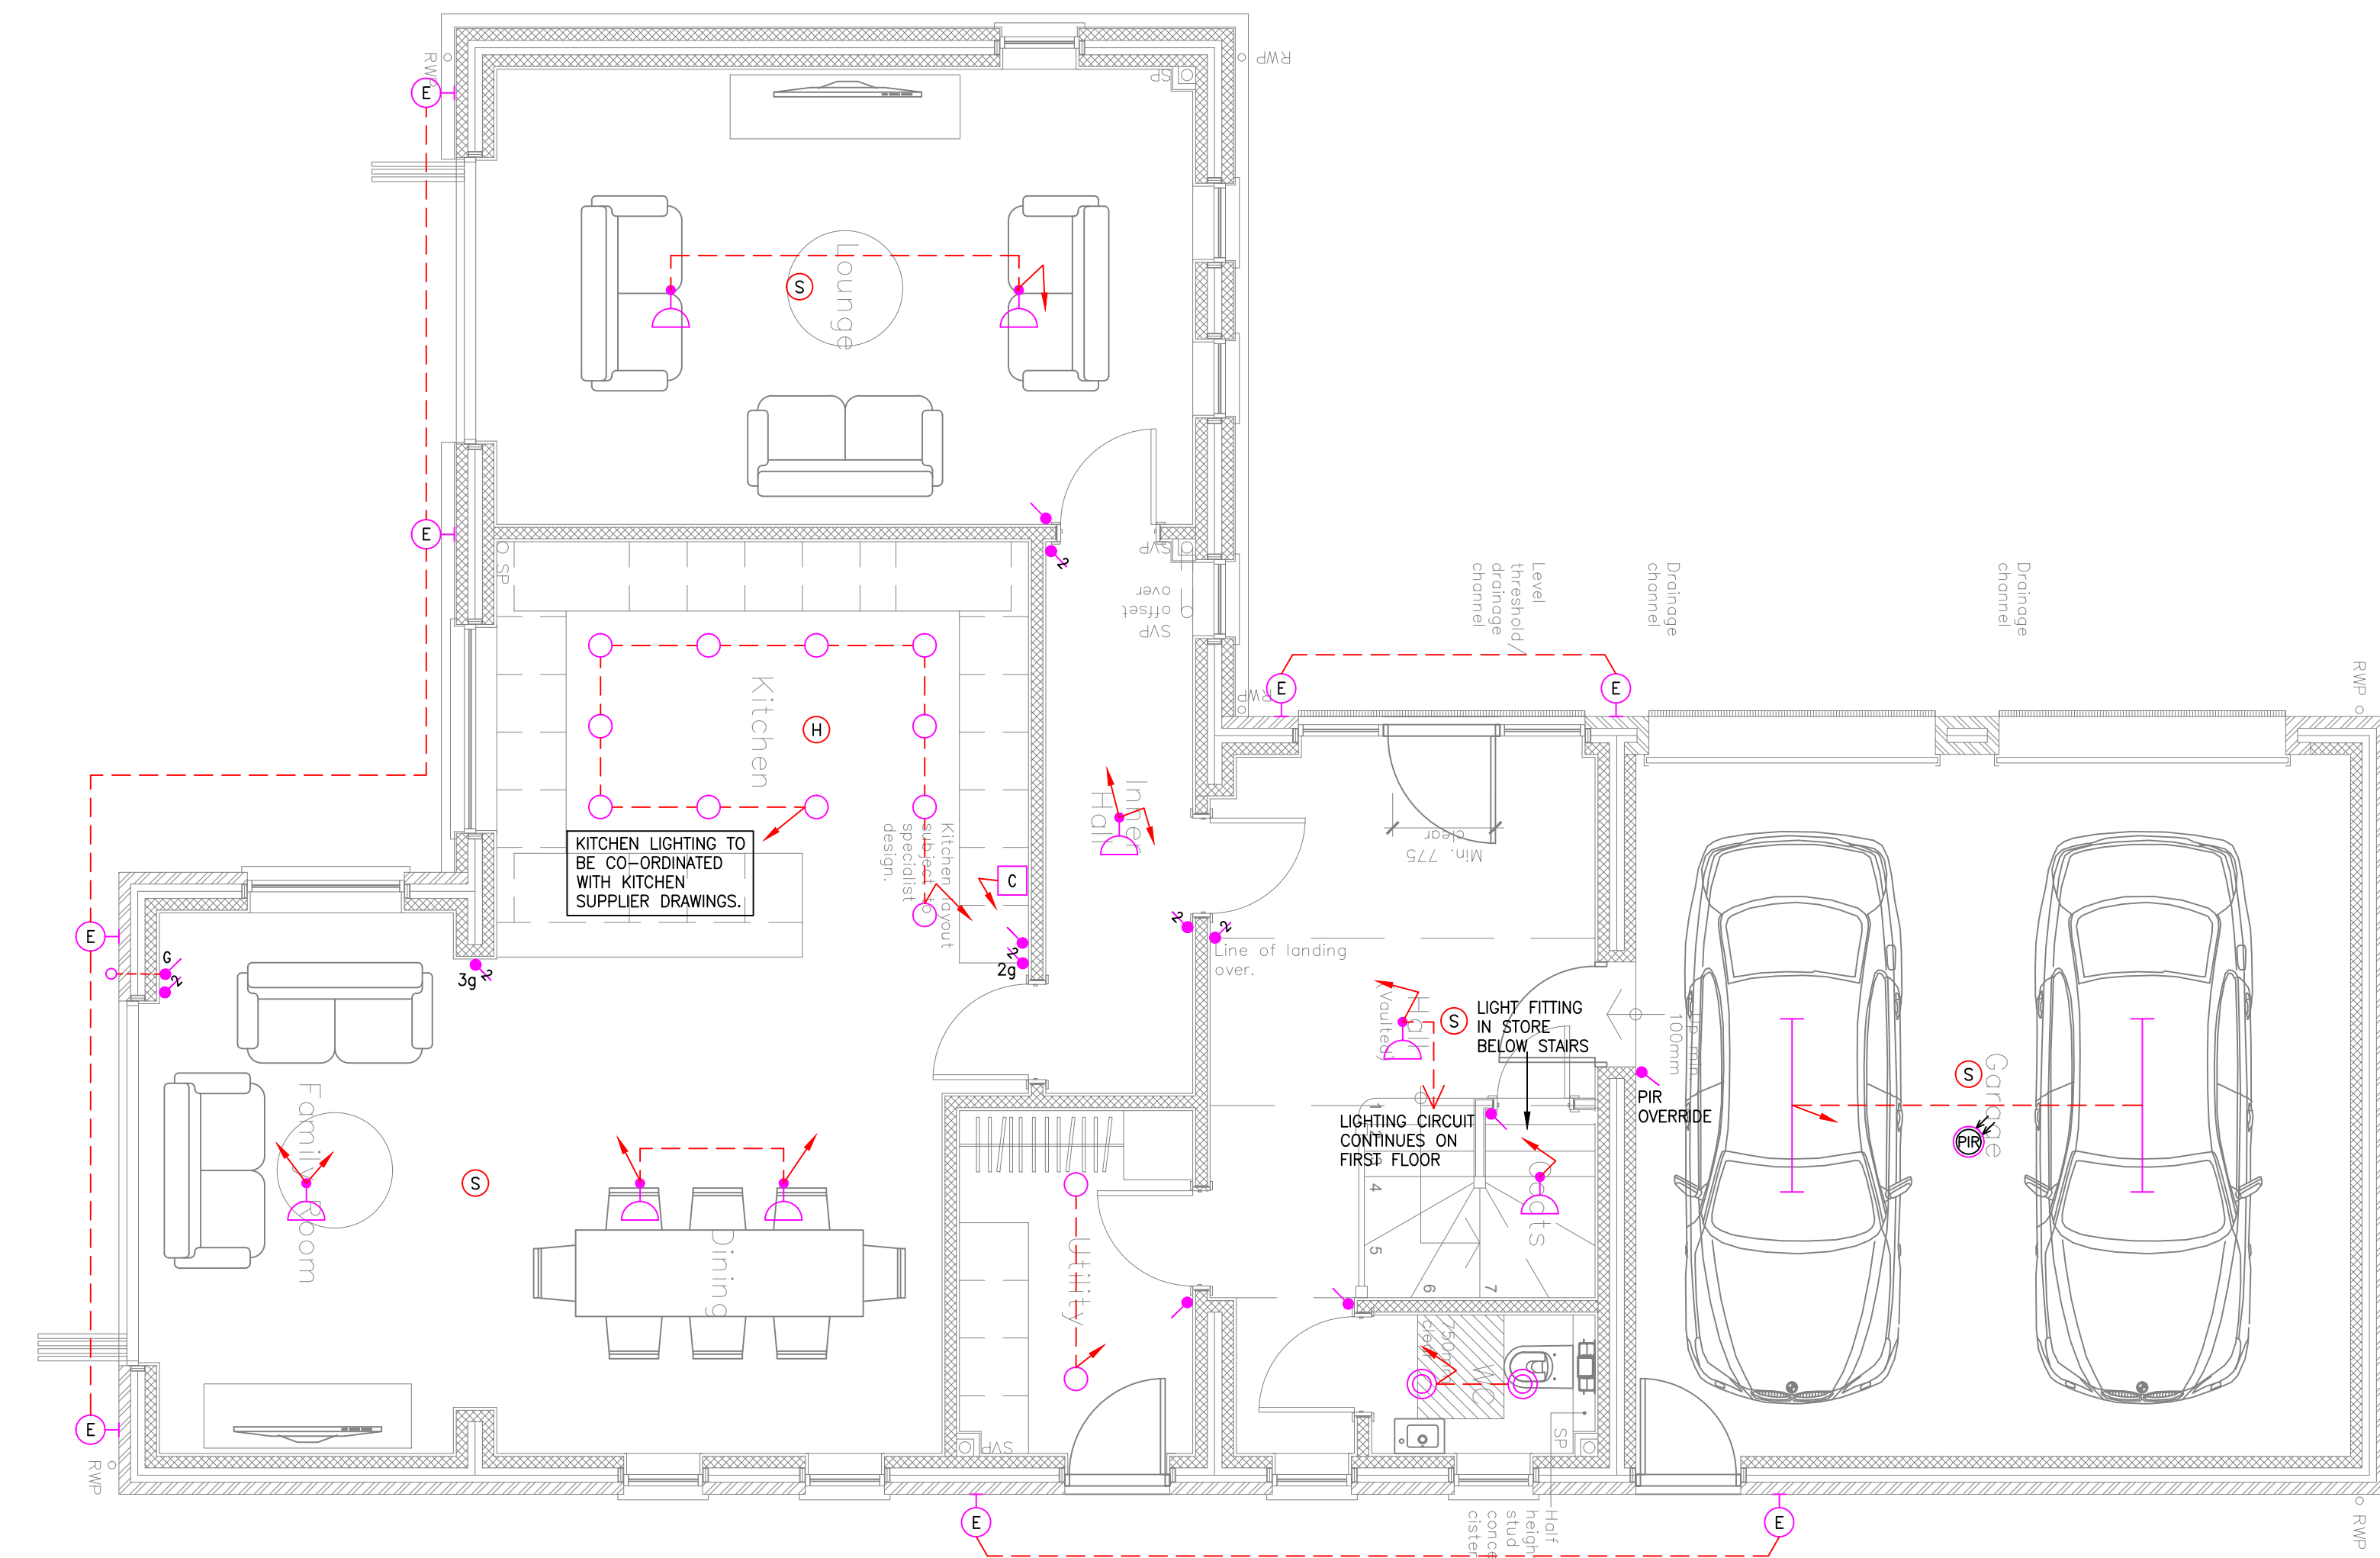

GROUND FLOOR

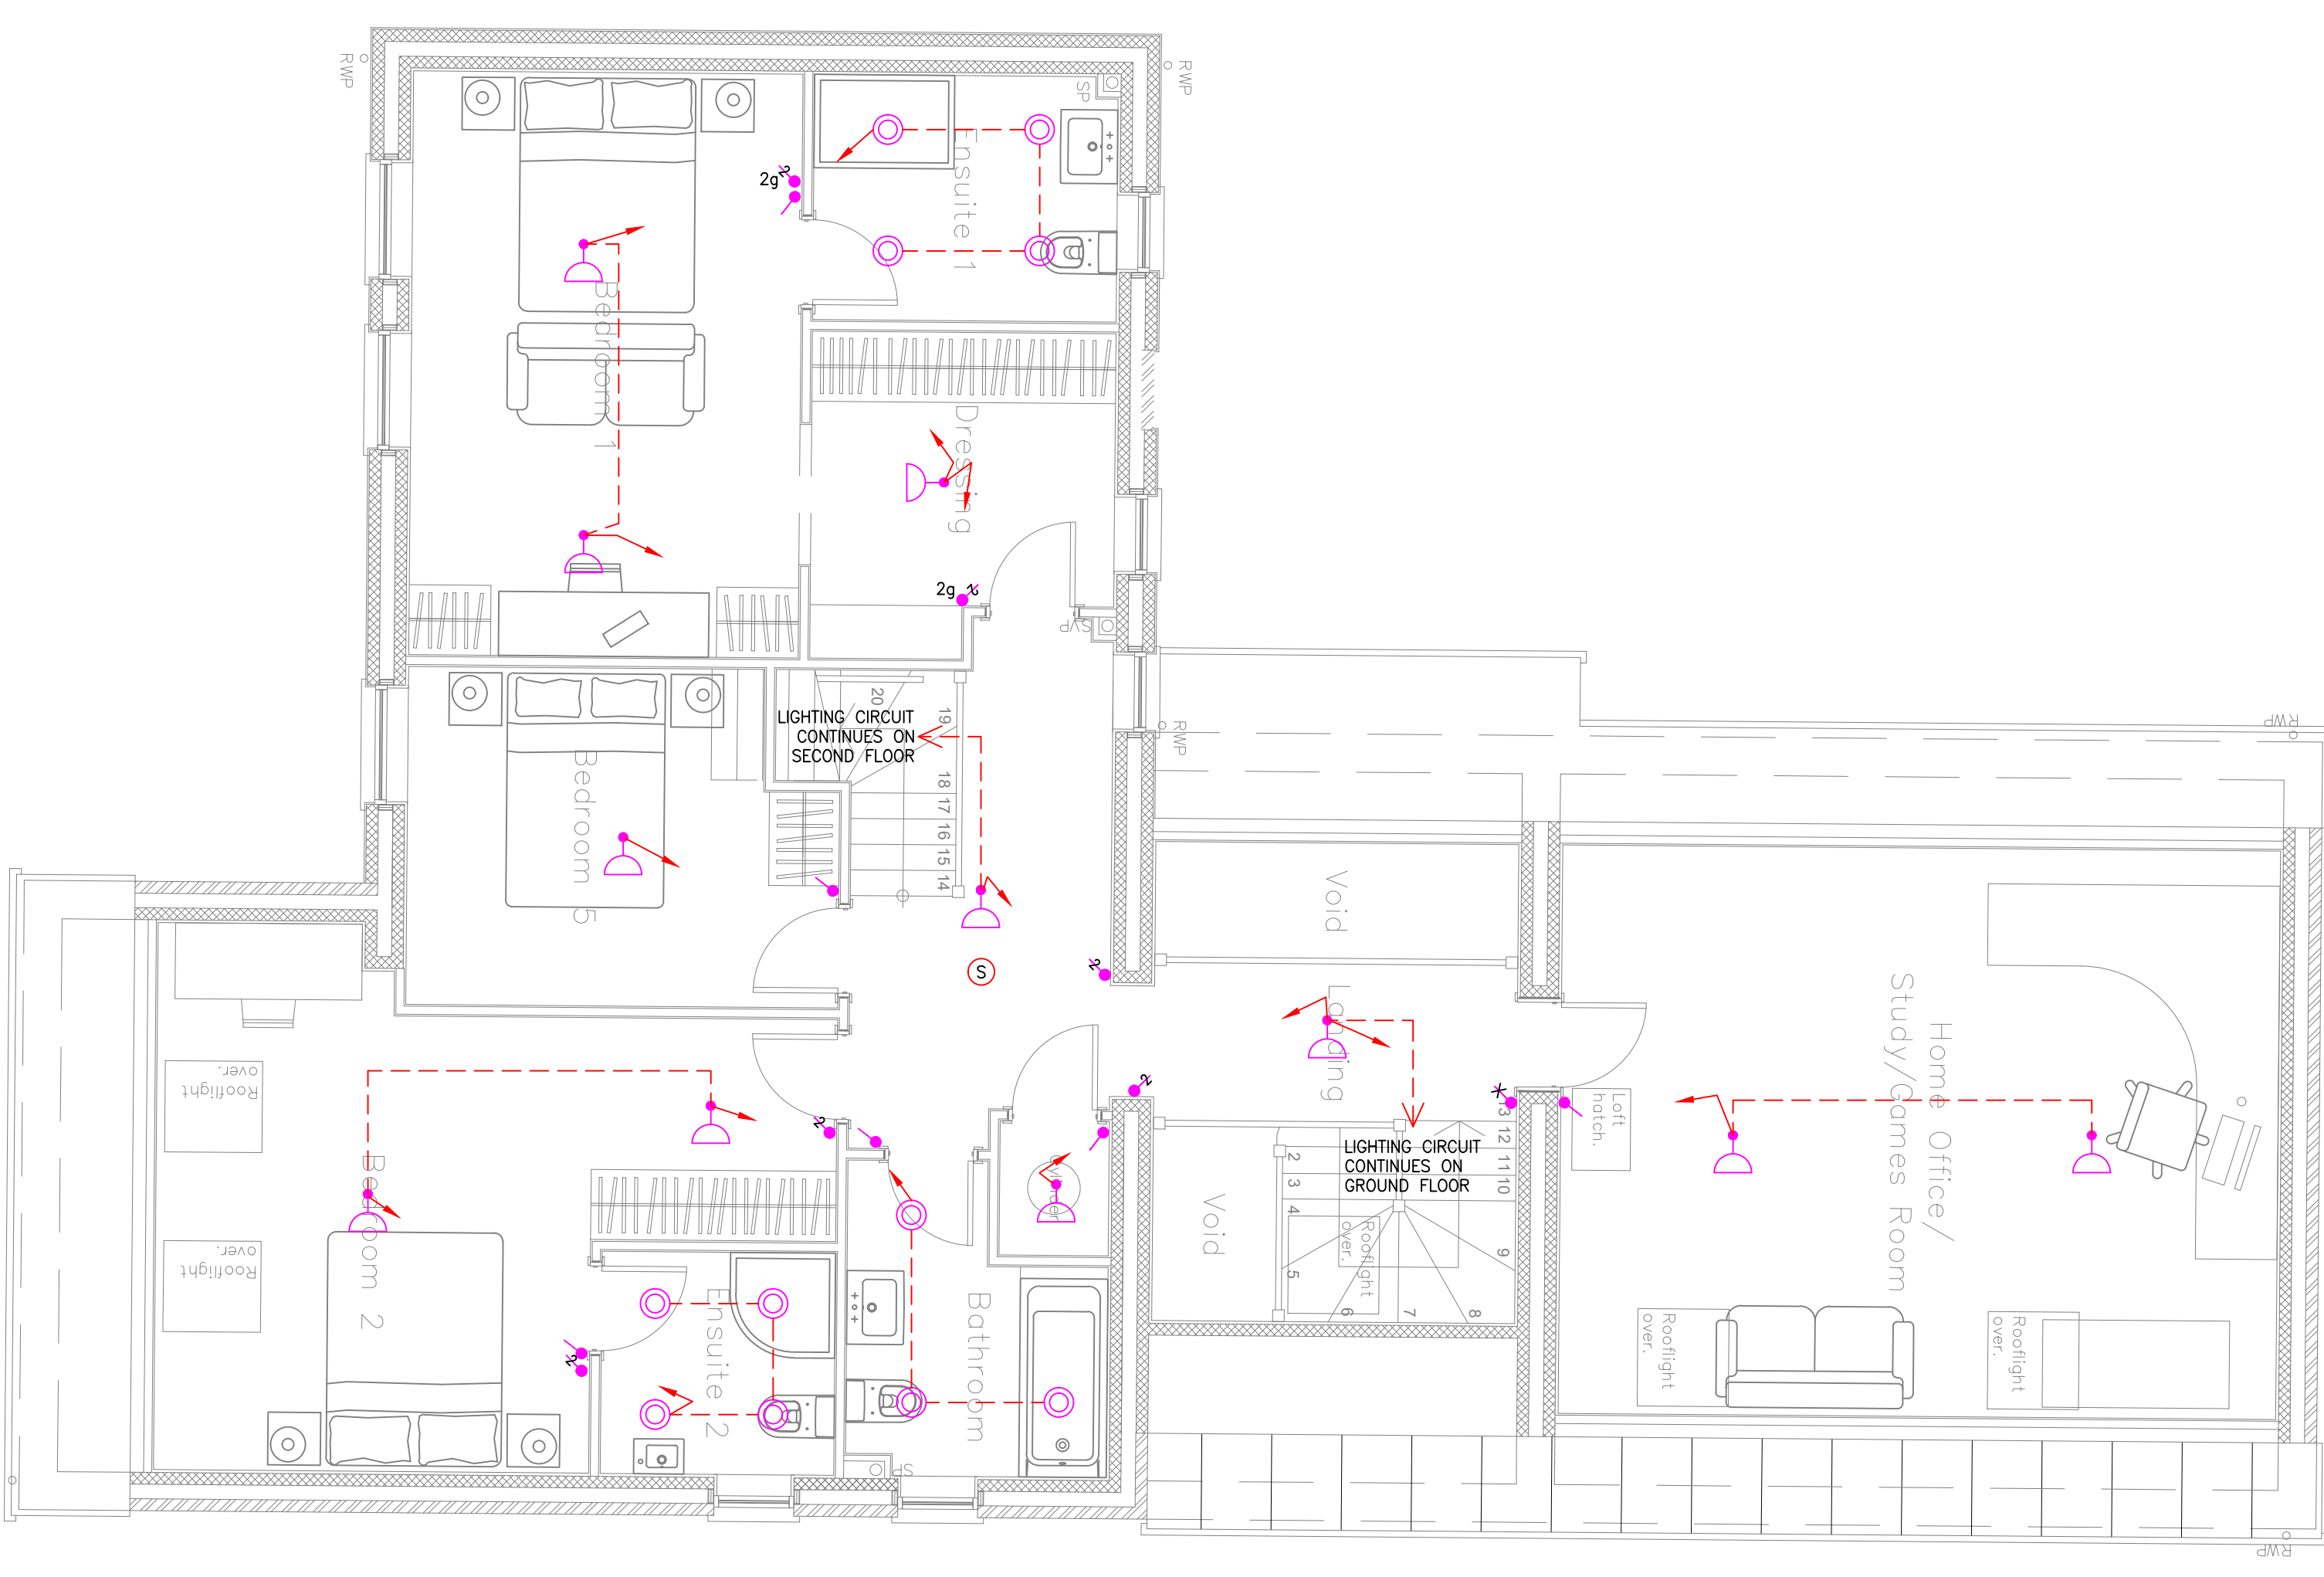

FIRST FLOOR
LIGHTING

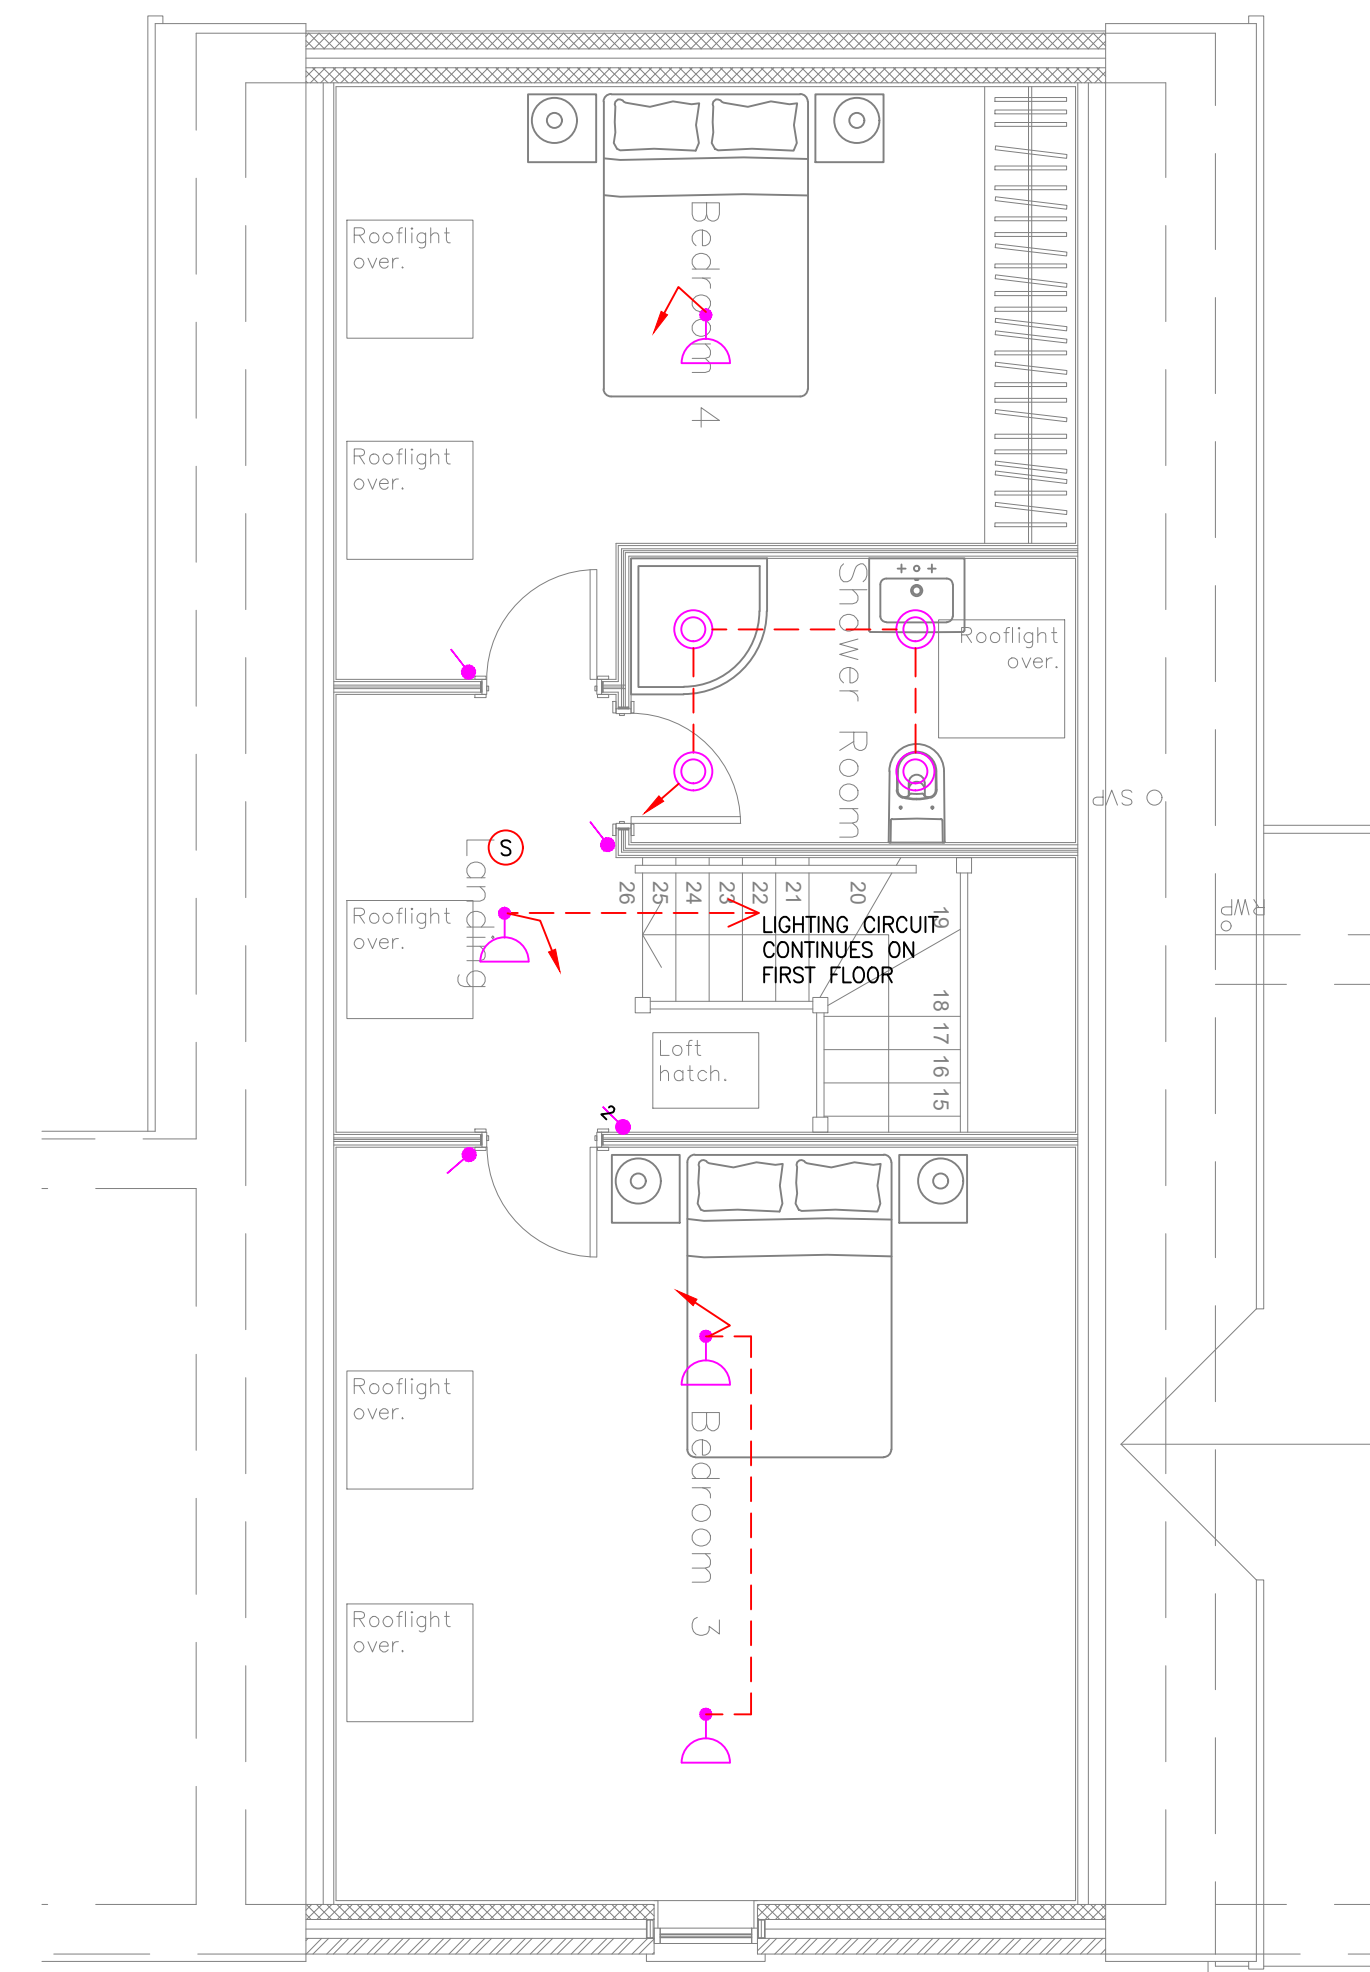

SECOND FLOOR

LIGHTING LEGEND

- JCC RECESSED TWIST & LOCK FIT WITH WHITE FINISH & 4000K 7W LUMENPLUS GU10 LED LAMP
- JCC RECESSED SHOWER SPOT IP65 WITH WHITE FINISH & 4000K 7W LUMENPLUS GU10 LED LAMP
- IP44 SURFACE MOUNTED LED LINEAR FITTING
- LOW ENERGY LED CEILING PENDANT
- 1 WAY SWITCH "x" DENOTES NUMBER OF GANGS
- INTERMEDIATE SWITCH "x" DENOTES NUMBER OF GANGS
- 2 WAY SWITCH "x" DENOTES NUMBER OF GANGS
- NOTE: MULTIWAY SWITCHES TO BE WIRED SUCH THAT THE FIRST GANG (LEFT) SWITCHES THE FURTHEST CIRCUIT AND TO WORK ACROSS SO THE LAST SWITCH IS THE NEAREST CIRCUIT.
- LIGHT SWITCH FOR FUTURE GARDEN LIGHTS. WIRED TO LOW LEVEL SURFACE (UNARMED CONDUIT BESA BOX CONNECTION FOR CABINET LIGHTING
- SURFACE PIR
- EXTERNAL WALL MOUNTED FITTING AS SAVING PALIN PIR 1LT WALL IP44 7W GU10 LED BRUSHED STAINLESS STEEL WITH CLEAR GLASS & INTEGRAL PIR

FIRE ALARM LEGEND

- DOMESTIC MAINS POWERED SMOKE DETECTOR/SOUNDER/BEACON
- DOMESTIC MAINS POWERED HEAT DETECTOR/SOUNDER/BEACON
- DOMESTIC MAINS POWERED CARBON MONOXIDE DETECTOR/SOUNDER/BEACON

P1	PRELIMINARY ISSUE	NK	03/05/22
REV	DESCRIPTION	BY	DATE

THE ENGINEERING PRACTICE
Chartered Mechanical and Electrical Consultants

GUNNERY HOUSE
GUNNERY TERRACE
LEAMINGTON SPA
CV32 5PE
TEL: 01926 436010
FAX: 01926 436020
www.theengineeringpractice.co.uk

CLIENT:
WHEATCROFT HOMES

PROJECT:
**BARONS PARK FARM
KIRBY MUXLOE**

DRAWING TITLE:
**PLOTS 5, 6 & 9
SMALL POWER & LIGHTING LAYOUT**

DRAWING NO.:
252/E105

SCALE: 1:50 @A0

REVISION:
P1

xnrf based on architects drawing

ENG/CAD:	NK/MGB	03/05/22
CHECKED:	NK	03/05/22