



1 Existing Side A Elevation
1 : 100



3 Existing Rear Elevation
1 : 100



2 Proposed Side A Elevation
1 : 100



4 Proposed Rear Elevation
1 : 100

Do not scale from the drawings. EXCEPT FOR THE PURPOSES OF PLANNING
Dimensions to be checked on site, where discrepancies occur, seek advice from the client's representative
for clarification. The drawings & specifications are a guide as to what is required to comply with the current
building regulations. This does not imply that this is the only acceptable way of achieving building
regulations approval. Alternative 'similar approved' products may be used at the discretion of the Building
Inspector. No liability is accepted for any loss of any sort or additional expense incurred consequent on any
variation to the layout or specification that may be required as a result of site conditions, availability of
materials, custom or practice, the requirements of the Building Inspector or any other circumstances.



7 Shaftesbury Ave
Sawley
NG10 3FG
Creative, Professional, Architectural Technician
T: 01159 724355 M: 07305 781990
E: admin@shaftesburydesignpractice.co.uk
www.shaftesburydesignpractice.co.uk



Project Address
2 Mayflower Walk, Markfield,
Leicestershire, LE67 9SX

Project Information

Sheet Information

Phillips

Elevations

Project # SDP-24-567


Sheet Number

Date Sep 24

Drawn By Author

A303

Scale: 1:100 @ A3

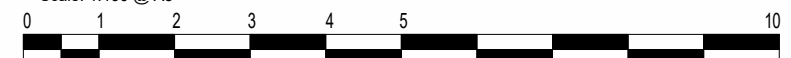

GRAPHIC SCALE: 1:100