


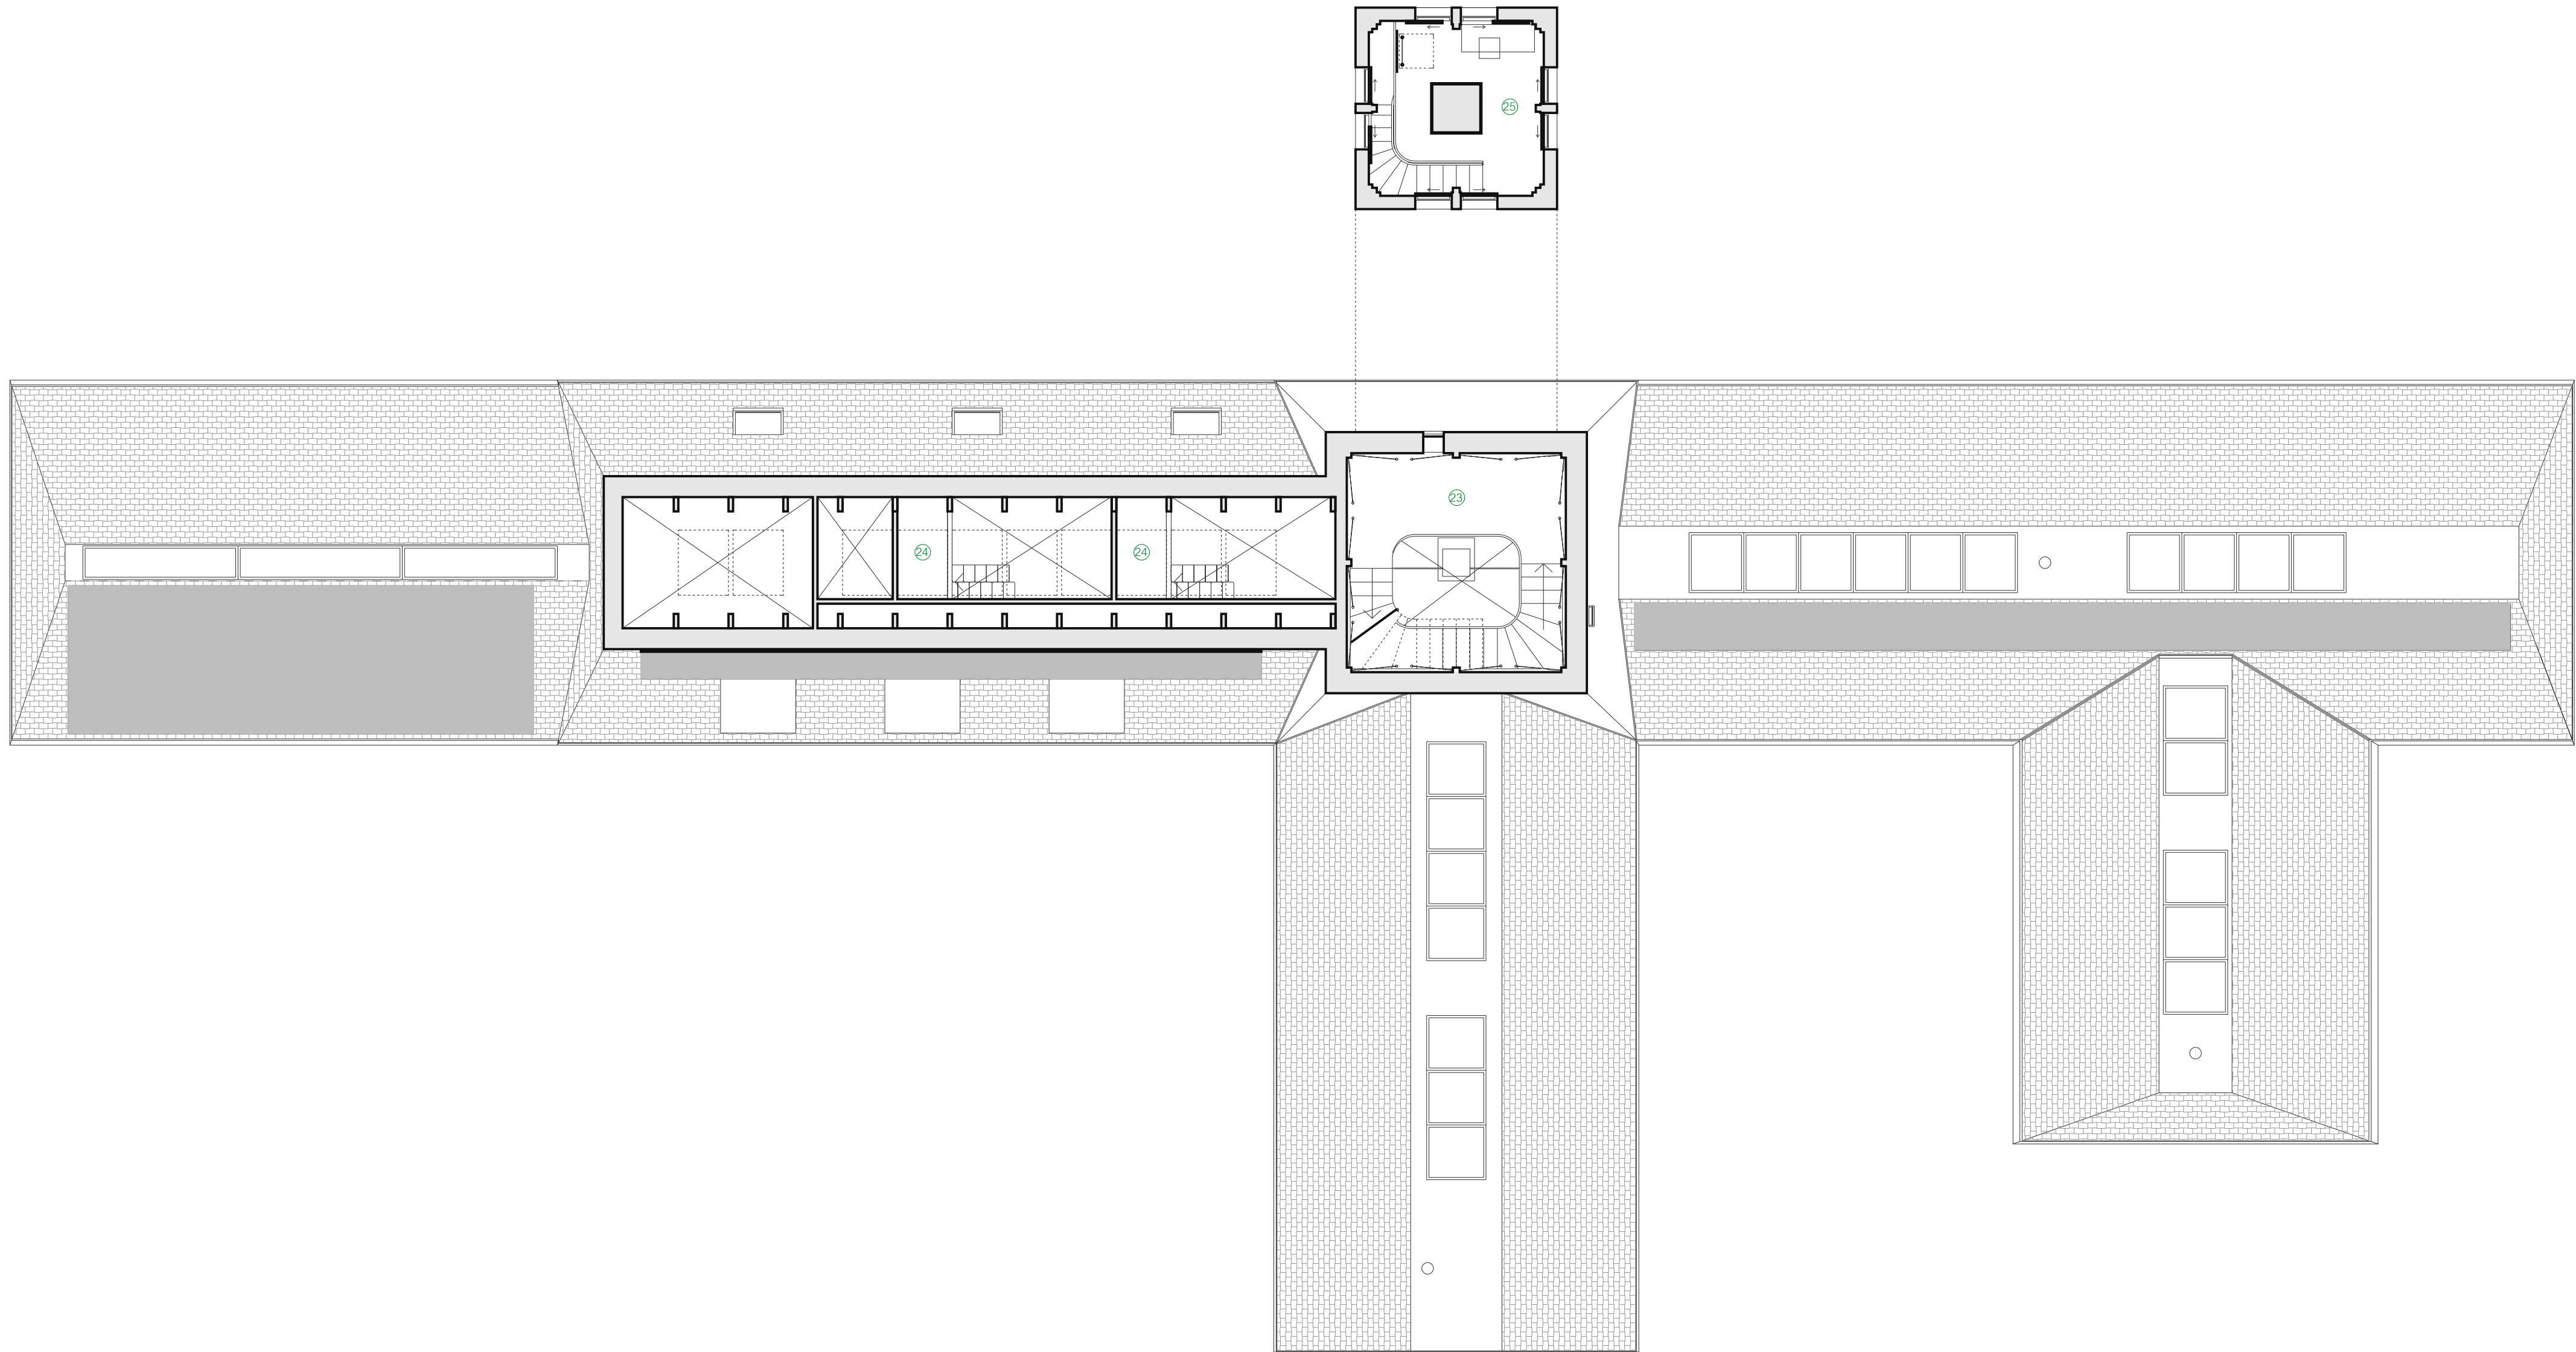

Rooms / Functions Key	
① Car port with EV charge points	⑭ Dining area
② Wood + bin store zone	⑮ Living area
③ External store, plant and bike store	⑯ Lounge
④ Covered walkway	⑰ Covered terrace
⑤ Utility	⑱ Balcony
⑥ WC	⑲ Bat attic
⑦ Hall / circulation space	⑳ Bedroom
⑧ Entrance area	㉑ Ensuite
⑨ Office	㉒ Bathroom
⑩ Storage	㉓ Landing
⑪ Cloaks	㉔ Mezzanine
⑫ Games room	㉕ Tank room
⑬ Kitchen	㉖ External uncovered terrace

PLANNING



Rev	Date	Description	Drawn	Chkd
A	14/09/23	Preliminary	TB	-

Rev	Date	Description	Drawn	Chkd

Rev	Date	Description	Drawn	Chkd

A247 - Breach House

Proposed Second + Third Floor Plans						
Drawn	Checked	Date	Scale	Job Ref	Drawing Number	Rev
TB	-	SEP 23	1:100 @ A1	A247	1203	A