

This drawing is the property of GWP Architecture. Copyright is reserved by them and the drawing is issued on the condition that it is not copied, reproduced, retained, or disclosed to any unauthorised person, either wholly or in part, without the consent in writing of GWP Architecture.

All drawings and specifications should be read in conjunction with the project health and safety plan, any possible conflicts should be presented to the Planning Coordinator.

All work to be carried out in accordance with current Building Regulations.

Contractors must verify all dimensions at the job before commencing any work or making shop drawings.

Written dimensions should be taken.

Do not scale off drawing.

Do not take digital dimensions from this drawing.

Any discrepancies to be reported to the Architect.



- Key**
- Existing wall elements
 - New proposed wall elements

This drawing to be read in conjunction with drawing nr: (20)-0001

Note.

Following completion of demolition work and all concrete floor slab works to the ground floor, contractor is to allow a phase/period of time for installation of the liquid DPM to be carried out by client appointed specialist.

M&E fittings added for				
09	26.01.24	guidance	JC	RT
08	24.01.24	Tender issue	JC	RT
07	09.01.24	Bathroom layout updated.	JC	RT
06	08.01.24	Floor plans updated.	JC	RT
05	13.11.23	Floor plans updated as per EA comments.	JC	RT
04	27.01.23	Oil tank storage area added to front of property	JC	RT
03	25.11.22	Note added to external store /privy & door ID01 removed	JC	RT
02	30.09.22	Layout Updates	JC	RT
01	07.09.22	First Issue	DC	RT
Rev	Date	Comment	Dr	Ch



CHARTERED ARCHITECTS
INTERIOR DESIGNERS
SPACE PLANNERS
PROJECT MANAGERS
LANDSCAPE ARCHITECTS

Bracken House, Lidgett Lane, Leeds LS8 1PG
+44(0)113 266 6044 (t) +44(0)113 268 1859 (f)
architecture@gwp-arch.com | www.gwp-arch.com

GWPA Ref (504)-2219

Job Title Help Out Mill, Former Restaurant, Shackerstone Nuneaton

Client

Mr and Mrs Garnett

Proposed Floor Plans


Name (504)-2219-GWP-01-DR-A-(00)-0005

Scale 1:100@A3 Revision P09

Drawn/Checked EA/JC First Issue 07.09.22


Drawing Status D1 - Tender

/Volumes/Data/CAD/(504)2219 Help Out Mills, Nuneaton/A_Architects_(GWP)/Model/Help Out Mill, Nuneaton - (504)2219-GWP-01-XX-M3-A-1B-P03.pln

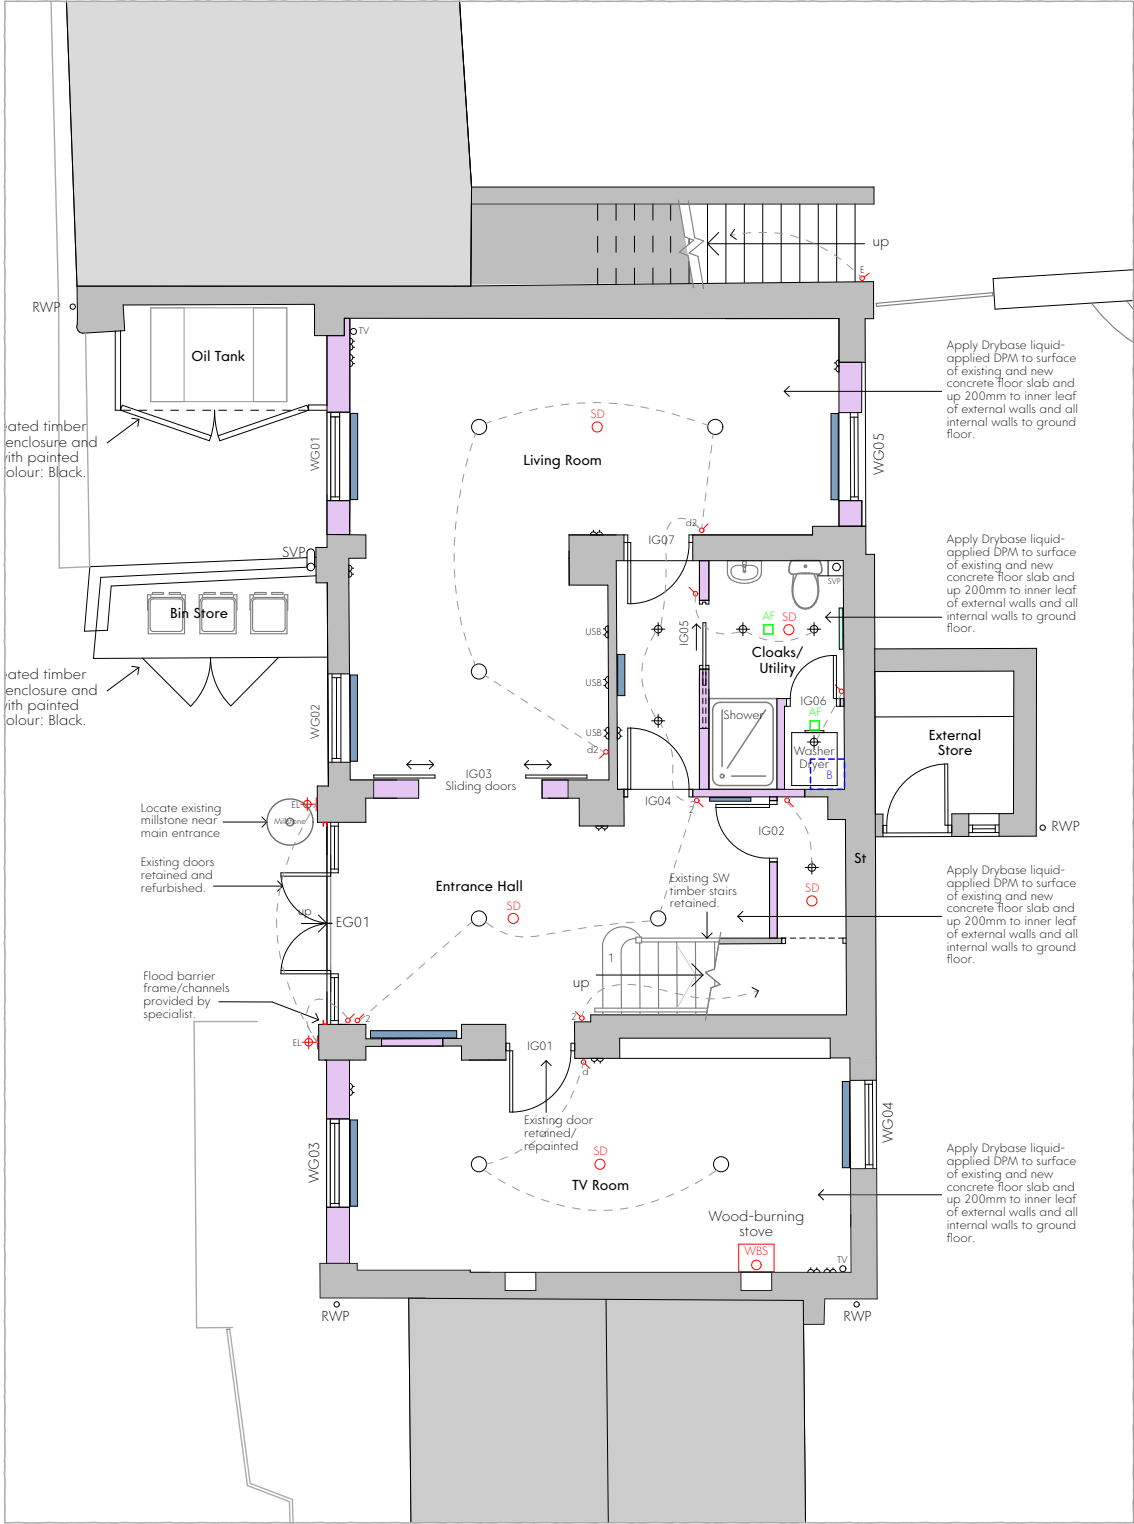

Proposed Ground Floor Plan
Scale - 1:100@A3

- Key**
- SD New smoke detector - refer to M&E details.
 - HD New heat detector - refer to M&E details.
 - MF New automatic mechanical extraction fan - refer to M&E details.
 - B New central heating boiler fitted in place of existing boiler - Refer to M&E details.
 - WBS New wood-burning stove installed by specialist supplier.
 - Twin radiator with TRV
 - Tall twin radiator with TRV
 - Towel radiator
 - Single light switch
 - Double light switch / 2 way
 - External/waterproof light switch
 - Double dimmer light switch / 2 way

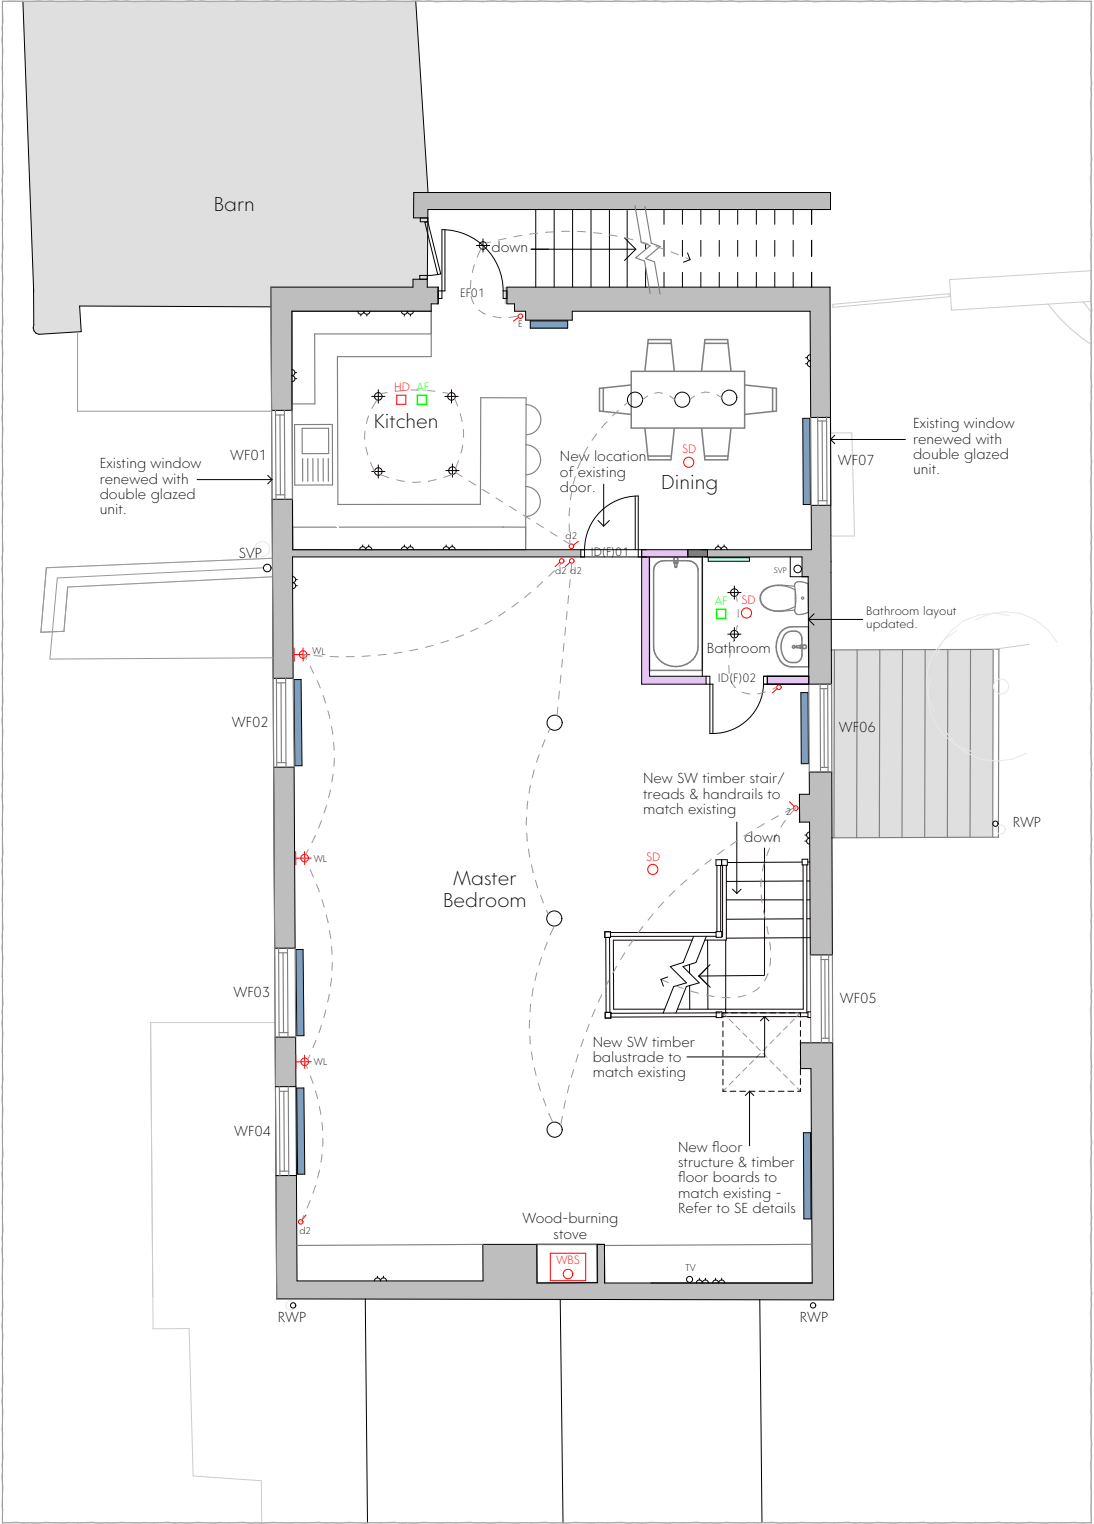

Proposed First Floor Plan
Scale - 1:100@A3

- WL Internal wall light fittings
- EL External wall light fittings
- IP65 LED spot light with white frame
- IP65 LED light fittings
- Double wall socket
- Double wall socket with USB