


0 1 2 3 4 5
METRES (@ 1:100)

All dimensions must be checked on site and only scaled from this drawing for planning purposes only

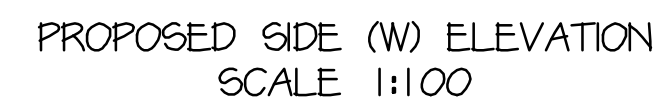

REV D THIS DRAWING IS TO BE READ IN CONJUNCTION WITH THE FULL SPECIFICATION <table><tr><td>E</td><td>JUN 2023</td><td>REFUGE BING RELOCATED</td></tr><tr><td>D</td><td>MAY 2023</td><td>AMENDED FOR BUILDING CONTROL</td></tr><tr><td>C</td><td>MAR 2023</td><td>WINDOW ADDED TO FIRST FLOOR OF EAST ELEVATION</td></tr><tr><td>B</td><td>SEP 2022</td><td>CHANGE OF SCHEME</td></tr><tr><td>A</td><td>SEP 2021</td><td>CHANGE OF SCHEME</td></tr><tr><td></td><td>Date</td><td>Revisions</td></tr></table> © copyright	E	JUN 2023	REFUGE BING RELOCATED	D	MAY 2023	AMENDED FOR BUILDING CONTROL	C	MAR 2023	WINDOW ADDED TO FIRST FLOOR OF EAST ELEVATION	B	SEP 2022	CHANGE OF SCHEME	A	SEP 2021	CHANGE OF SCHEME		Date	Revisions	Client SUNAR GOW (HATTON) LTD	Location KAREEM'S BALTI 125-129 MAIN STREET NEWBOLD VERDON LEICESTER LE9 9NP	Proposal RETENTION OF COMMERCIAL UNIT CONVERSION OF RESTAURANT INTO NURSERY REMOVAL OF FLUE 2 NEW APARTMENTS ON FIRST FLOOR INCLUDING NEW ROOF LIGHTS, WINDOWS AND DOOR	Drawing Title PROPOSED ELEVATIONS	Scale 1:100 <table><tr><td>Date</td><td>Drawn by</td></tr><tr><td>OCT 2020</td><td>MRP</td></tr><tr><td>Drg No.</td><td>Revision</td></tr><tr><td>J3116-06</td><td>E</td></tr></table>	Date	Drawn by	OCT 2020	MRP	Drg No.	Revision	J3116-06	E	 MAKING PLANS architecture Ivy Lodge, Twyford Road, Willington, Derby. DE65 6DE T/F 01283 703160 E info@makingplans-architecture.co.uk W www.makingplans-architecture.co.uk
	E	JUN 2023	REFUGE BING RELOCATED																													
	D	MAY 2023	AMENDED FOR BUILDING CONTROL																													
	C	MAR 2023	WINDOW ADDED TO FIRST FLOOR OF EAST ELEVATION																													
	B	SEP 2022	CHANGE OF SCHEME																													
	A	SEP 2021	CHANGE OF SCHEME																													
		Date	Revisions																													
Date	Drawn by																															
OCT 2020	MRP																															
Drg No.	Revision																															
J3116-06	E																															