


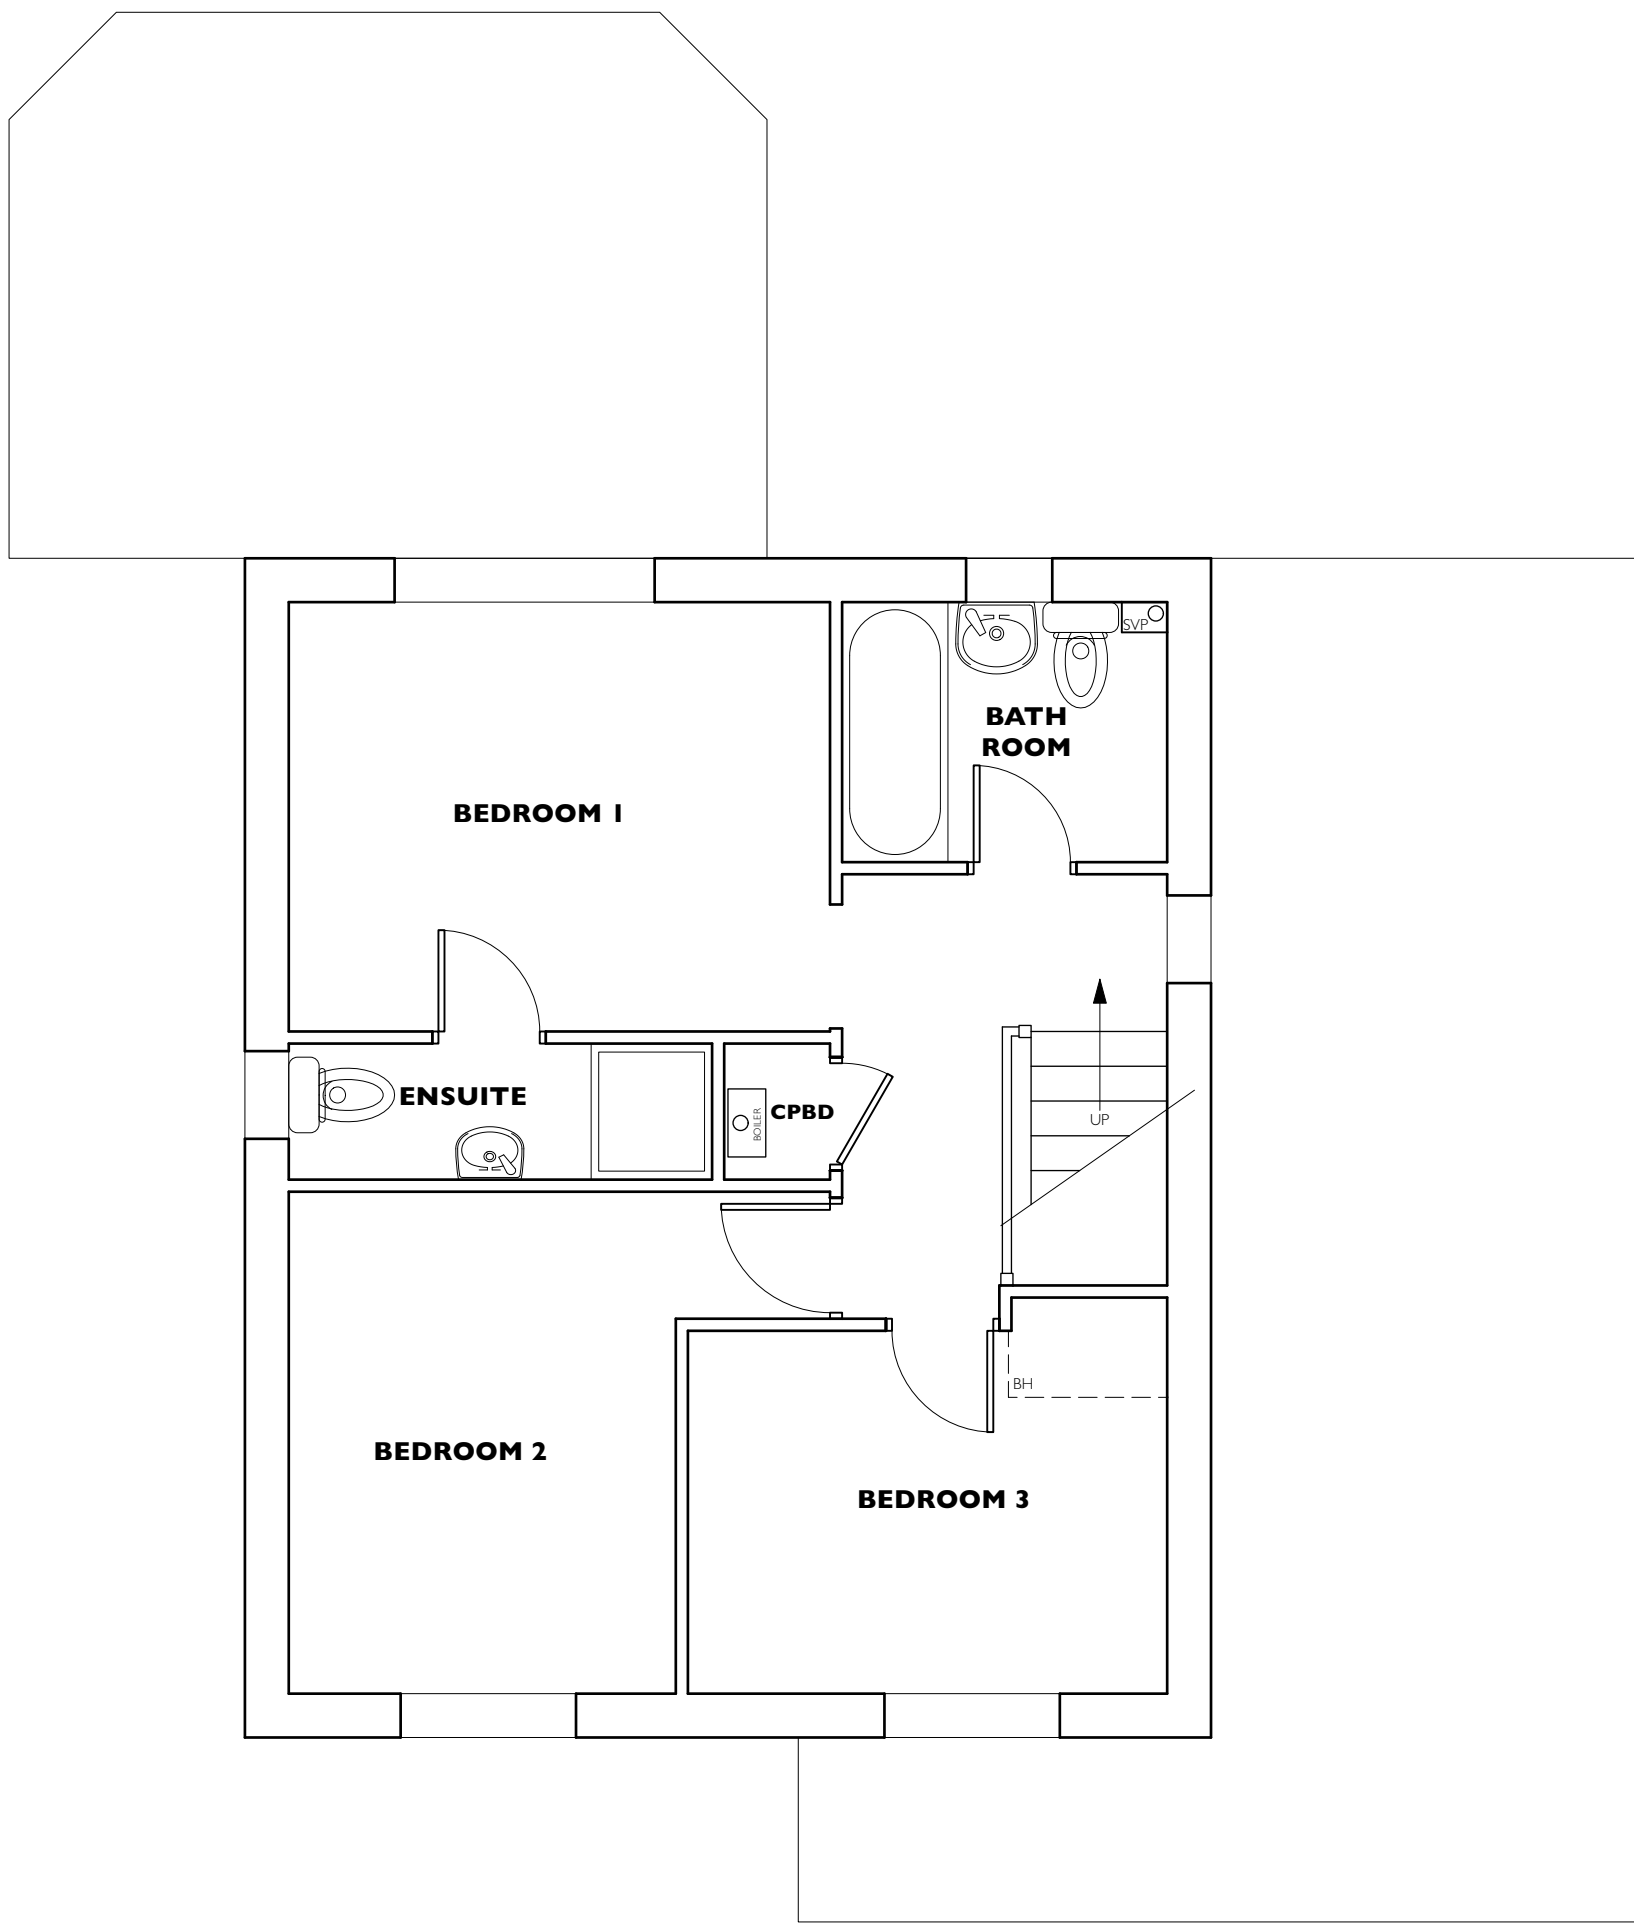


EXISTING FIRST FLOOR PLAN



EXISTING FRONT ELEVATION




EXISTING SIDE ELEVATION

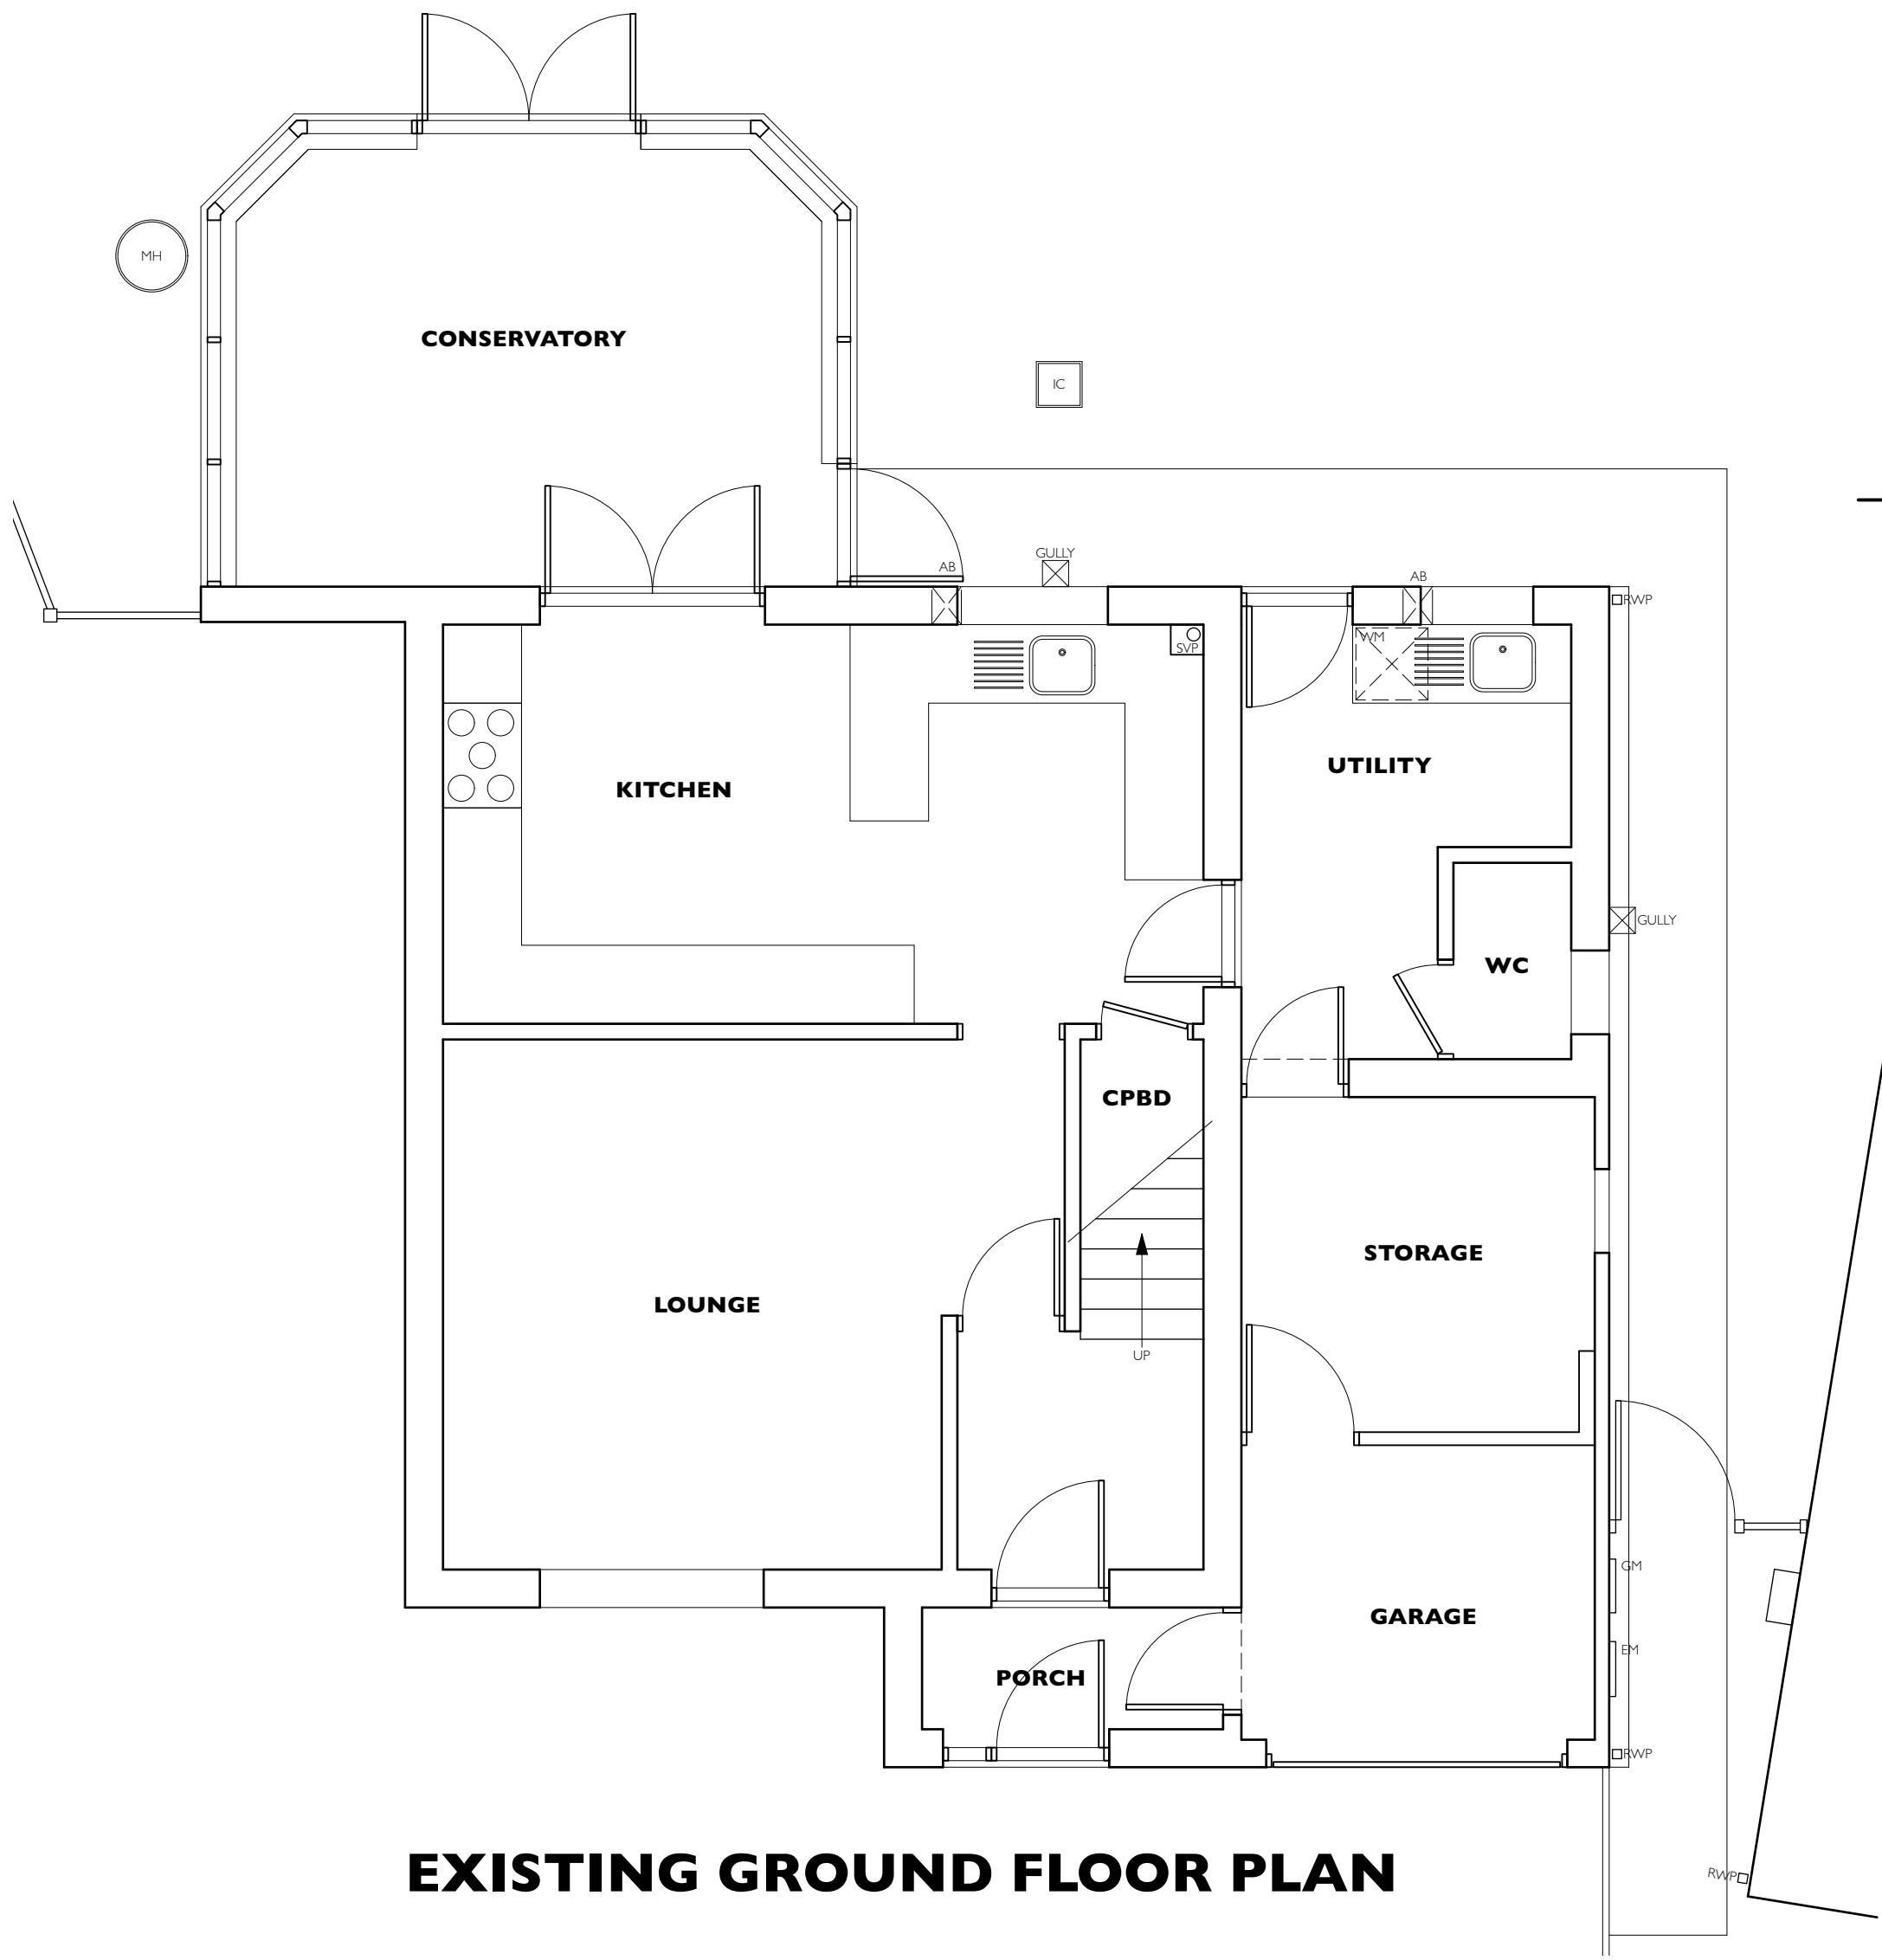

EXISTING GROUND FLOOR PLAN



EXISTING REAR ELEVATION

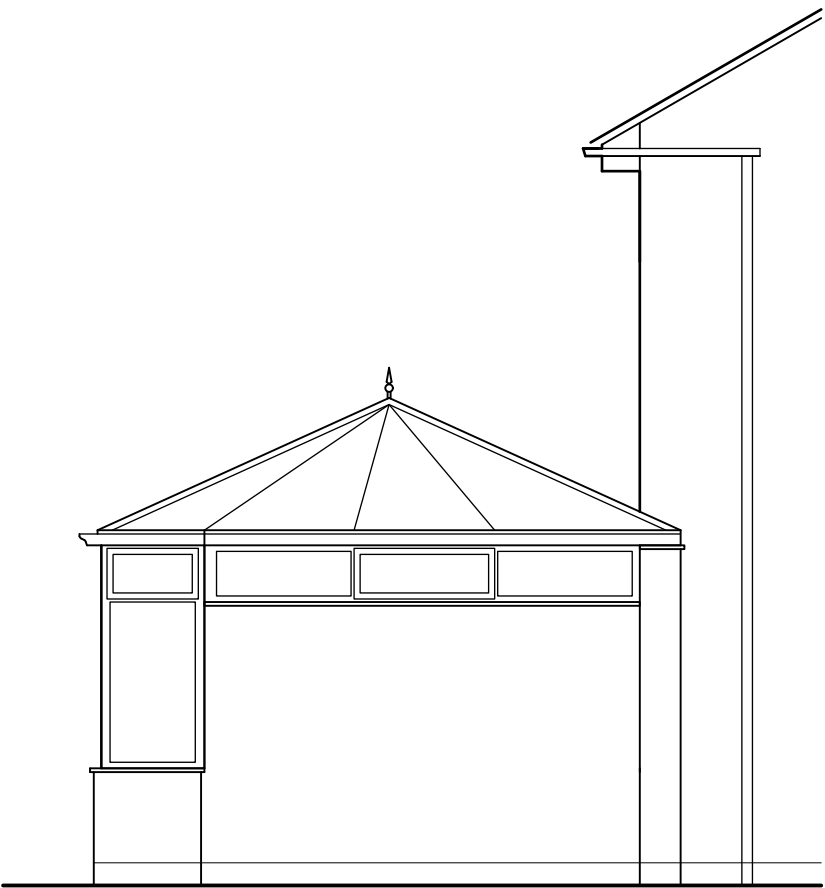

EXISTING SIDE ELEVATION

REVISIONS	REVA 24/09/2025 FIRST FLOOR PLAN ADDED GARAGE DETAIL ADDED			PETER THOMPSON ARCHITECTURAL SERVICES		
DRAWING TITLE	EXISTING PLANS & ELEVATIONS					
PROJECT TITLE	PROPOSED SINGLE STOREY REAR EXTENSION & 2 STOREY SIDE EXTENSION			TEL 01455 284921 EMAIL PETER@PETERTHOMPSONADTCOLUK WWW.PETERTHOMPSONADTCOLUK.UK A PROVIDENCE HOUSE 49 LEICESTER RD BROUGHTON ASTLEY LEICESTERSHIRE LE9 6QE Figured dimensions must be taken in preference to scaled dimensions and any discrepancies or errors are to be referred to PRACTICE Contractors, sub-contractors and suppliers must verify all dimensions on site before commencing work or producing any workshop drawings. Copyright Reserved©		
DRAWING NUMBER	25029-01A					
SCALE	A1:1:50 A3:1:100	DATE	17.09.2025	<		