



PRETTY OAK FARM, UPTON LANE, STOKE GOLDING
PHASE I DESK STUDY (SHORT FORM)
FOR
HSSP ARCHITECTS
On behalf of ADAM WYKES

Project Ref:
P10603

Date:
June, 2024

Prepared for:
HSSP Architects
PERA Business Park
Nottingham Road
Melton Mowbray

This report has been prepared in accordance with GRM's Accredited Quality Procedures.

If you have any queries regarding this report please contact the project manager in the first instance.

Prepared by:	Reviewed by:	Approved by:
Russell Hurcombe MGeoSci (Hons) FGS (Senior Commercial Engineer/ Project manager) russell.hurcombe@grm-uk.com	Paul Wardle BSc (Hons) MA FGS (Acting Principal Geologist) paul.wardle@grm-uk.com	Geoff Beckett BSc (Hons) CGeol (Director) geoff.beckett@grm-uk.com
When required in-house geological, geotechnical, environmental, structural and civil staff helped to produce this document.		
Issue	Description of Revision	Initials
Rev.A	Inclusion of revised survey & wording	PW



Land Appraisal | Environmental | Geotechnical | Design | Mining | Inspections



APPENDICES

General Appraisal Comments and Standard Limitations	Appendix A
Proposed Development Plan	Appendix B
Site Location and Boundary Plan	Appendix C
Site Features Plan / General Site Photographs	Appendix D
Historical Maps / Environmental Data Report	Appendix E
Phase I Conceptual Site Model	Appendix F
Phase I Ground Hazard Plan	Appendix G

INTRODUCTION

PREAMBLE

GRM Development Solutions Limited (GRM) has been appointed by HSSP Architects (Client's Agent) on behalf of Adam Wykes (Client) to undertake a short form Desk Study. The desk study and site inspection form Phase I of the assessment and allow the geotechnical and geo-environmental setting of the site to be determined and the identification of areas of particular concern that require targeted investigation.

This desk study, based on Emap data, historical mapping, a site walkover and freely available data, is intended to provide information that will assist decision making by identifying potential contamination issues.

GRM Standard Limitations of Reporting are provided in Appendix A of this report.

The Client proposes to redevelop the existing agricultural barn for residential end use. It is understood that current development proposals, upon which this assessment is based, do not require the excavation of new foundations. The development layout provided by the Client, on which this report is based, is presented in Appendix B.

The Client has informed GRM that there is an additional structure (stable block) proposed for demolition adjacent to the structure proposed for redevelopment on its eastern elevation. A Site Location Plan is presented in Appendix C.

OBJECTIVES OF THE SITE APPRAISAL

The principal aims of the Phase I Site Appraisal (desk study) are as follows:

- a) Obtain information, from easily accessible sources, about the soil and groundwater conditions within the area of the site.
- b) Determine the possible ground related contamination hazards within the site boundaries that may affect the proposed development.
- c) Provide preliminary development recommendations.
- d) Provide advice on further works required for the cost-effective reduction of risks to the development and procedures likely to satisfy regulators.

<u>GEOGRAPHICAL AND HISTORIC SITE SETTING</u>	
Site Description	A site walkover was undertaken on the 6th June 2024. A Site Hazards Plan, along with general site photographs plus location plan, is included in Appendix C. The building proposed for conversion to residential end use comprises an existing steel portal-framed agricultural barn divided into three sections. The western two compartments of the barn are partially open both to the sides and front with wood and corrugated steel cladding in the upper part. The eastern compartment is enclosed with a breeze-block and corrugated steel construction and has a steel roller-door to the front. The barn is used for storage including agricultural vehicles and equipment. A breeze-block horse stable and dog kennel is situated immediately adjacent to the eastern elevation of the barn. The stable block is proposed for demolition as part of the re-development.
Approximate Area	0.027 hectares.
National Grid Reference	SP 389 972.
Location	The site is located approximately 1.2km west of Stoke Golding and approximately 4.0km north east of Nuneaton town centre.
Topography	The topography of the site falls gently to the east in accordance with the local area.
Trees and Hedges	Present along the northern boundary is a mixed hedgerow containing ash and hawthorn. Approximately 16m to the west is a mature tree identified as a Rowan tree.
GRM has reviewed Ordnance Survey maps from 1886 to 2024. Significant features identified are summarised below:	
History	The Ordnance Survey mapping records the site to be agricultural land from the earliest map reviewed (1886) until the map for 2024 when the existing buildings are first recorded. Aerial imagery indicates the current structures where built c.2015. The area in the vicinity of the site has remained as farmland since at least 1886. A number of small ponds are recorded; however, none are within 100m of the site. A northerly flowing surface water course is recorded 130m to the east.

GEO-ENVIRONMENTAL SETTING

GRM has obtained a geo-environmental report from Emapsite. The report is presented in Appendix D and significant features are summarised below:

Geology	• Superficial Thrussington Member is recorded to underlie the site (red, pebbly clay and silty clay with rock fragments). • Solid geology of the Gunthorpe Member is recorded to underlie the superficial strata (red-brown mudstone) which is likely to have weathered to silty clay at shallow depth. • Significant thicknesses of made ground are not anticipated; however, some made ground is likely to be present relating to the current development. • There are no nearby recorded faults. • The local dip of the solid strata is not recorded but is not anticipated to be significant. • The nearest BGS borehole record (729m to the south) records cohesive strata representative of the Mercia Mudstone (parent group of the Gunthorpe Member) from ground level to 192m below ground level (bgl) and sandstone with marl bands to the base of the hole at 222m bgl.
Hydrogeology	The Environment Agency has classified the Thrussington Member as a Secondary Undifferentiated aquifer and the Gunthorpe Member as a Secondary B aquifer. Both the superficial and solid geologies are likely to be predominantly cohesive in nature and accordingly unlikely to contain sufficient volumes of groundwater to represent viable receptors. There are no groundwater abstraction licences recorded within 500m of the site. The site is not recorded to be within a Groundwater Source Protection Zone.
Hydrology	No nearby surface water features have been identified and there are no recorded pollution incidents to controlled waters within 500m.
Flood Risk	There is a negligible risk of flooding from rivers or the sea. There is a negligible risk of surface water flooding. There is a low risk of groundwater flooding.

	The site is less than 1ha in size and so will not require a Flood Risk Assessment, unless one is required to support the Planning Application.
Mining	The site is not within an area recorded to require a Coal Authority mining report. Additionally, there are no shallow coal bearing strata recorded beneath the site; therefore, the risk from coal mining is considered to be negligible. The site is not recorded to be within the area of the Brine Compensation Board or a gypsum mining area and no readily soluble strata are recorded at shallow depth; therefore, the risk to surface stability from dissolution is considered to be negligible. The Oil and Gas Authority does not record the site to be within an on-shore licence area, an on-shore hydrocarbon field or a shale prospecting area. Any future application would have to take account of the current land use.
Quarrying	There is no evidence of any non-coal mineral extraction having taken place within, or close to, the site area.
Radon	The site is not considered to be at risk from elevated concentrations of radon and no radon precautions are required.
Mineral Resource protection	The site is recorded to be underlain by cohesive Glacial Till (Thrussington Member) overlying the cohesive Gunthorpe Member. The predominant industrial use of cohesive deposits of this nature would generally be within the brick making industry. Given the scale of the development and lack of any additional land sterilisation afforded by the development a Mineral Risk Assessment is not anticipated to be required. Whilst GRM can comment on the geological considerations regarding Mineral Resources, a legal expert should be commissioned concerning Mineral and Manorial Rights.
Environmental Hazards	An historical landfill site located 136m to the south is recorded. Given the distance and intervening cohesive geology the landfill is not considered to pose a significant risk (contamination / ground gas migration) to the proposed development. There are a number of waste exemptions related to Brook Farm c.290m to the south. However, the nature of the exemptions are not considered to pose a risk to the proposed development.

PHASE I CONCEPTUAL MODEL

A conceptual site model is presented in Appendix E and a Ground Hazard Plan is presented in Appendix F.

CONCLUSIONS

Contamination Assessment	• The overall risk to human health is considered to be very low. Potential anticipated sources of contamination include made ground associated with the site's development and possible petroleum hydrocarbons associated with farming activities. • The overall ground gas risk is considered to be very low. Potential identified sources of ground gas include the anticipated made ground associated with the site's development. • The overall risk to groundwater is considered to be negligible given the lack of a significant source of contamination and the cohesive nature of the underlying materials.
Budget Remedial Recommendations	The proposed redevelopment will re-use the existing structure. Hardstanding will successfully sever the source-pathway-receptor linkage should contamination be present and no soft landscaping is proposed. A requirement for gas protection measures is considered unlikely and a gas monitoring program is considered not to be required as no viable source of ground gas has been identified. The need for a monitoring program, or use of gas protection measures should be confirmed with the Local Authority's Environmental Health Officer and any Warranty Provider.
Geotechnical Summary	Current development proposals do not require the excavation of new foundations. Development proposals are such that the current structure will retain the existing floor and the steel stanchions and the super-structure will be designed around them. If this changes then GRM should be contacted for further advice.
Further Investigation	A pre-demolition survey for the stable block is recommended. The project's structural engineer should satisfy themselves over the capacity of the existing foundations for the proposed development.

Conclusions	This short-form desk study Phase I Site Appraisal has shown the site is suitable for the proposed development, assuming compliance with all the recommendations contained within this report.
-------------	---



A P P E N D I X A

Land Appraisal | Environmental | Geotechnical | Design | Mining | Inspections

GRM Development Solutions Limited, Laurus House, First Avenue, Centrum 100, Burton upon Trent, Staffs DE14 2WH
www.grm-uk.com | info@grm-uk.com | 01283 551249 Company No. 3099018 (England), VAT Reg. No. 658 1005 48

GENERAL APPRAISAL COMMENTS

i INFORMATION SOURCES

Where available the following sources have been used for the identification and assessment of potential ground hazards:

- Relevant British Standards
- British Geological Survey (BGS) Geology Map Scale 1:10,000 for local area
- British Geological Survey (BGS) Geology Map Scale 1:50,000/1:63,320
- BGS Memoir
- BGS Borehole Records: <https://mapapps2.bgs.ac.uk/geoindex/home.html>
- BGS online viewer: <https://geologyviewer.bgs.ac.uk>
- Magic Groundwater Vulnerability Maps
- Historical Ordnance Survey (OS) Maps
- Environmental Data Report
- Environment Agency Website: <http://www.environment-agency.gov.uk/>
- Guidance for the Selection of Water Supply Pipes to be used in Brownfield Sites, UKWIR, 2010.
- Coal Authority Records / Coal Mining Report
- DEFRA/Environment Agency Contaminated Land publications and DoE Industry Profiles
- BRE Guide BR211 (2023), 'Radon: Guidance on protective measures for new buildings (including supplementary advice for extensions, conversions and refurbishment projects)'
- UK HSA Radon Maps: <https://www.ukradon.org/information/ukmaps>
- CIRIA C665 'Assessing risks posed by hazardous ground gases to buildings'
- BS8485:2015 +A1: 2019, 'Code of Practice for the design of protective measures for methane and carbon dioxide ground gases for new buildings'
- Other technical references used throughout this document are detailed in the text.

ii CONTAMINANTS OF CONCERN

The DoE Industry Profiles are normally used to assess likely contaminants from past land use and potential nearby industrial sources. For land uses where no profile is available, likely contaminants of concern are selected by GRM based on past experience of similar sites, a general screening suite of contaminants covered by CLEA and common contaminants from the Industry Profiles.

- | | | |
|------------|-------------------|--|
| · Arsenic | · Copper | · Water soluble sulphate |
| · Cadmium | · Nickel | · PAH (polycyclic aromatic hydrocarbons) |
| · Chromium | · Zinc | |
| · Lead | · Phenols | |
| · Mercury | · cyanide (total) | |
| · Selenium | · pH | |

Asbestos and PCBs are listed in the vast majority of profiles. PCBs are listed as the profiles expect electricity substations and switch boxes on all industrial sites. There is the potential for asbestos containing material to be mixed up with made ground, following any demolition works.

iii CONCEPTUAL MODEL METHODOLOGY

The consideration of contamination is based upon the principles of risk assessment, using the 'source-pathway-receptor' model in order to establish the presence, or potential presence, of a pollutant linkage.

To create a risk, contamination must have the potential to cause harm to susceptible targets or receptors such as humans, the water environment or the built environment. The potential for harm to occur requires three conditions to be satisfied to form a pollutant linkage:

- The presence of substances that may cause harm (SOURCE).
- The presence of a target which may be harmed (RECEPTOR).
- The existence of a plausible migration route between the source and the receptor (PATHWAY).

In the absence of a plausible pollutant linkage there is no risk. Where a potential linkage is identified in order for it not to pose a risk to the identified receptor it must be broken.

iv INTRUSIVE INVESTIGATION SAMPLING METHODOLOGY

The ground investigation (including fieldwork, sampling, monitoring and laboratory analyses) has been designed to identify and assess potential ground related problems and to allow cost effective solutions to be advised. It has been planned on the basis of the desk study, site inspection and the proposed development layout (where available). All fieldwork and soil descriptions were carried out in general accordance with relevant British Standards.

The exploratory holes have been positioned and advanced to depths to determine the general ground/groundwater/gas conditions below the site. A general grid pattern has been adopted, where possible, to provide sufficient information based on the current proposed layout scheme. Some holes have been targeted at particular hazards identified in the Phase I assessment. The resultant exploratory hole density is considered to be commensurate with the complexity of the site conditions and detail of information required for this phase of the investigation.

v GROUND GAS RISK ASSESSMENT METHODOLOGY

Gas monitoring programmes undertaken by GRM are designed to broadly comply with the recommendations outlined in CIRIA Report C665 'Assessing risks posed by hazardous ground gas to buildings' (2007) and BS8576 'Guidance on Investigations for ground gas – Permanent gases and Volatile Organic Compounds (VOCs) (2013).

To assess the risks posed by ground gases such as radon, carbon dioxide and methane, the relevant current guidance has been used. For radon the site has been assessed following the guidelines in 'Radon: guidance on protective measures for new dwellings (including supplementary advice for extensions, conversions and refurbishment projects) (BR211: 2023)'. For methane and carbon dioxide the primary guidance document used to determine if protection measures are required is *BS8485:2015 Code of practice for the design of protective measures from methane and carbon dioxide ground gases for new buildings*. This uses hazardous gas flow rates (Q_{hg}), which are gas concentrations multiplied by borehole flow rates, to derive a Gas Flow Rate (GSV) for the site. The gas regime is then determined based on the GSV and other limiting factors such as gas concentrations.

Where flow is not recorded during the monitoring a default flow rate of 0.1l/hr will be used in the assessment to produce a positive result.

vi HUMAN HEALTH RISK ASSESSMENT METHODOLOGY

Guidance contained in the Environment Agency's CLEA Reports has been used to assess the risks posed to human health.

For residential developments that include domestic gardens the default Tier 1 Assessment Criteria (TAC) for 'residential land with plant uptake' are used, i.e. a female with a start age class of one and an end age class of six. All pathways are considered including the consumption of home-grown vegetables.

For residential developments that do not include domestic gardens the default Tier 1 Assessment Criteria (TAC) for 'residential land without plant uptake' are used, i.e. a female with a start age class of one and an end age class of six. All pathways are considered except the consumption of home-grown vegetables. For commercial/industrial developments the default Tier 1 Assessment Criteria (TAC) for 'commercial/industrial' are used, i.e. a female with a start age class of sixteen and an end age class of eighteen. All pathways are considered except the consumption of home-grown vegetables.

The TAC used by GRM include Category 4 Screening Levels (C4SLs) published by DEFRA, values calculated by GRM using the CLEA v1.071 risk assessment, and values and Suitable for Use Levels (S4UL) developed by LQM/CIEH. The TAC used in the assessment are selected based on the lowest site specific SOM values returned as part of the chemical analysis.

Where soil chemical analysis results are found to exceed the TAC, Site-Specific Risk Assessments may be undertaken using the CLEA v1.071 risk assessment software using the age classes and pathways described above.

vii RISK TO SITE WORKERS – GENERAL COMMENTS

The risks to site workers are similar to those posed to site end users, although likely to be less severe due to the site workers' shorter exposure to the identified contamination. However, site workers (particularly groundworkers) are more likely to come into direct contact with contaminated soils due to the nature of their work. On this basis ground and construction workers should be provided with basic Personal Protective Equipment based on the site's general health and safety risk assessment, but including as a minimum safety footwear, gloves and overalls.

A site specific risk assessment should be carried out for all hazards identified within the ground investigation in accordance with current health and safety legislation. This assessment should identify any measures required to further reduce risks i.e. providing further Personal Protective Equipment, welfare facilities and if necessary preventing access to certain areas.

Demolition and dismantling of existing structures on the site must be carried out to a safe and acceptable standard, in accordance with current UK guidance and best practice. Whilst not ground related, asbestos and hazardous substances surveys should be conducted prior to any demolition.

Any unusual colours, odours and suspicious ground should be reported immediately to site management and then GRM.

Whilst this appraisal has considered the long-term effects of contamination, GRM can also help during the formulation of Health and Safety documentation, if required.

viii CONTROLLED WATERS RISK ASSESSMENT METHODOLOGY

Where the desk study and fieldwork do not reveal a potential source of contamination no leachate or groundwater testing will be performed. Where a potential source is identified the testing will comprise leachate testing on the material considered most likely to pose a risk, groundwater testing will be undertaken if water is present at shallow depth.

The UK Drinking Water Standards (UKDWS) or Environmental Quality Standards (EQS) are usually adopted for comparison with the leachate/groundwater test results. When the most sensitive receptor is considered to be the aquifer (groundwater) UKDWS will be adopted as the Initial Tier 1 screening values.

Land Appraisal | Environmental | Geotechnical | Design | Mining | Inspections

GRM Development Solutions Limited, Laurus House, First Avenue, Centrum 100, Burton upon Trent, Staffs DE14 2WH
www.grm-uk.com | info@grm-uk.com | 01283 551249 Company No. 3099018 (England), VAT Reg. No. 658 1005 48

Where the most sensitive receptor is a surface water feature the EQS values will be used as Initial Tier I Screening values.

ix CONSTRUCTION MATERIALS RISK ASSESSMENT METHODOLOGY

The 'screening levels' adopted for the assessment of risk to construction materials are taken from the following documents:

- UK Water Industry Research (UKWIR) Contamination thresholds for sub-surface water pipes, for the protection of buried pipes.
- Building Research Establishment (BRE) Special Digest SD1 (2005), 'Concrete in Aggressive Ground', for the protection of buried concrete.

x WASTE DISPOSAL, SITE WASTE MANAGEMENT PLANS AND MATERIAL MANAGEMENT PLANS

Under current Waste Management Regulations, waste soil materials produced from the site will require characterisation to enable it to be disposed of correctly.

The chemical analysis results included in this report should be provided to the relevant landfill operators to establish the characterisation of the waste, confirm its suitability for landfill disposal and provide estimated costings. If material is classified as hazardous, then the site will need to be registered with the Environment Agency prior to the movement of the waste. Depending on the receiving landfill's current permit, further chemical analysis, incorporating Waste Acceptance Criteria (WAC) leachate analysis, may be required.

All materials removed from the site will be classified as 'waste' and therefore must be removed by a suitably licensed carrier of waste. This applies whether or not the waste is contaminated. All waste removed to landfill will attract Landfill Tax.

The developer/builder is likely to be classed as the waste producer and therefore, has a duty of care to ensure that all waste is disposed of appropriately. This includes ensuring the waste carrier is licensed and disposes of the waste to a suitably licensed landfill site. They are also required to keep a paper trail from 'cradle to grave' including copies of the waste disposal tickets.

Efficient materials management on site is recommended as it can lead to significant cost savings when compared to the traditional side casting or single stockpile of arisings. GRM can assist in the production of Material Management Plans under the CL:AIRE Definition of Waste: Code of Practice. The DoWCoP enables:

- The direct transfer and re-use of clean naturally occurring soil materials between sites, and
- The re-use of both contaminated and uncontaminated materials on their site of origin and between sites within defined Cluster projects.

GRM can also undertake the role of Qualified Person and submit the DoW CoP project Declaration.

Likewise making the site as volume neutral as possible will reduce the costs of development. Whilst not a statutory requirement, Site Waste Management Plans allow better waste management practices, help to reduce the amount of waste produced and identify best environmental disposal options. Implementing a Site Waste Management Plan (SWMP) can reduce costs (increasing business profits) and maximise resource efficiency.

xi GEOTECHNICAL ASSESSMENT GENERAL COMMENTS

Where finished floor levels of proposed structures have not been provided by the Client, then for the purposes of initial assessment, GRM will assume that finished levels will not vary appreciably from the existing ground levels. If the depths of any underground engineering works (i.e. sewers, pumping stations etc.) are unknown they will not be taken in to account in the assessment and it will be assumed that any such works will not compromise foundation or ground stability.

Should the development proposals or finished levels be different from these assumptions then the comments/recommendations in the Geotechnical Assessment may require revising.

It should be noted that the results of window sampling and/or cable percussive boreholes may not give a true indication of a soils actual engineering properties (i.e. stability, mass structure etc). GRM consider that that prior to development trial pitting should be undertaken to confirm the recommendations in the Geotechnical Assessment.

xii GEOTECHNICAL ASSESSMENT – ENGINEERING GROUND TREATMENT

Near surface soils have the potential to be disturbed by weathering and site traffic. Precautions should always be taken to avoid this, as excessive disturbance may leads to more onerous floor slab designs, road cap thickness and increased amounts of off-site disposal etc.

Near surface soils may need treatment or reinforcing to allow safe movement of construction plant and labour. An assessment by the contractor should be undertaken once the type of machinery/plant needed to complete the development is known.

xiii GEOTECHNICAL ASSESSMENT – EXCAVATIONS

Excavation instability (over-break) can result in damage to existing services or structures (e.g. foundations, roads or boundary walls/fences) both on and off-site, as well as increased foundation concrete costs. In order to minimise this, all excavations deeper than 1.2m deep (or any excavation within 1.5m of any existing structure or service) should be supported. Full support should be provided to the full depth of all near vertically sided excavations in made ground, soft and very soft clays and granular soils. A reduction to intermediate support should be acceptable within firm and stiffer natural clays.

Wherever possible, man entry into excavations should be prevented; however, where this is not possible, entry to, and time spent in, excavations should be kept to a minimum.

The build program should be tailored to reflect the impact that deep excavations through potentially unstable strata can have on adjacent properties, so that they are not undermined.

All excavations on site should be in accordance with HSE guidelines and stability should be practically maintained at all times. Reference should be made to HSE construction information sheet No. 8 (Revision 1) 'Safety in Excavations'.

Care should be taken to ensure that falls from excavation faces do not adversely affect the integrity of foundation concrete.

If contaminated water enters excavations it should be removed and transported to an appropriate treatment facility by a suitably licensed carrier before construction begins.

xiv GEOTECHNICAL ASSESSMENT – SUBSTRUCTURES

Where practicable, existing buried construction should be fully removed; however, if this is not practicable all new foundations should be carried down to fully penetrate it and it should be broken well away from all new structures.

There may be existing structures and/or infrastructure in close proximity to the proposed development. New build foundations may be constructed next to pavements with existing underground services beneath them, or excavations may be required near existing footings associated with adjacent properties. These potential hazards need to be taken into consideration when designing foundations and the groundworker needs to be made aware of their potential impact during the redevelopment works. Foundations close to existing underground services or buildings may require alternative foundation techniques (such as piling) to protect the integrity of these structures.

The contractor for the works should carry them out in such a fashion so as to not cause excessive overbreak, concrete usage or undermine existing buildings/roads/ services that are to be retained.

xv **GEOTECHNICAL ASSESSMENT – SOAKAWAYS**

Soakaway testing in trial pits by GRM is broadly carried out in accordance with BRE DG 365 (2016). The testing comprises the excavation of a test pit to a suitable depth, and the placement of water into the pit. The level of water present is then monitored over time. For borehole installations, the permeability testing (falling head/rising head) is undertaken in accordance with BS5930.

If it is decided to proceed with the use of soakaway drainage, then the following general points should be noted:

- Soakaways should not be placed so that water can be discharged through potentially contaminated made ground.
- The Environment Agency may require soakaways to be sealed systems such that only roof run off falls to soakaway.
- Interceptors are likely to be required for soakaways for highway drainage. The adopting authority for the highways should be consulted at the earliest opportunity regarding the use of soakaways for highways drainage.
- Consideration of site levels and slopes should be taken into account during the design.
- The construction of all soakaways should be in accordance with the current building regulations.
- Soakaways should not be placed within 5m of a proposed building.
- Placement of soakaways needs to be considered so as to avoid ponding of water down slope.
- The base of a soakaway should not be below the highest recorded water level.
- The Environment Agency prefer 1m of dry soil to be present between the base of a soakaway and the water table to provide attenuation for contamination.

xvi **GEOTECHNICAL ASSESSMENT – FOUNDATIONS**

If soft or hard spots are encountered during foundation excavation then they should be replaced with suitably compacted material or the footings deepened to suitable strata, to avoid differential settlement.

If strata of differing bearing character (e.g. sand and clay) are encountered at foundation levels within the excavations for a single plot then the excavation depths should be altered as appropriate to ensure the foundations rest on a single stratum, or strata that will not induce differential settlement. Where this is impractical then GRM should be contacted to assess a reinforced concrete detail or an alternative foundation solution (e.g. piles or vibro-replacement).

NOTES ON LIMITATIONS

General

GRM Development Solutions Limited has prepared this report solely for the use of the Client and those parties with whom a warranty agreement had been executed, or with whom an assignment had been agreed. Should any third party wish to use or rely upon the contents of the report, written approval must be sought from GRM Development Solutions Limited; a charge may be levied against such approval.

GRM Development Solutions Limited accepts no responsibility or liability for:

- a) the consequences of this document being used for any purpose or project other than for which it was commissioned, and
- b) the consequences of this document being used by any third party with whom an agreement has not been executed.

Phase I Environmental Audits/ Desk Studies

The work undertaken to provide the basis of this report comprised a study of available documented information from a variety of sources (including the Client), together with (where appropriate) a brief walk over inspection of the site and meetings and discussions with relevant authorities and other interested parties. The opinions given in this report have been dictated by the finite data on which they are based and are relevant only to the purpose for which the report was commissioned. The information reviewed should not be considered exhaustive and has been accepted in good faith as providing true and representative data pertaining to site conditions. Should additional information become available which may affect the opinions expressed in this report, GRM Development Solutions Limited reserves the right to review such information and as considered necessary and appropriate to modify the opinions accordingly. It should be noted that any risks identified in a Phase 1 report are perceived risks based on the information reviewed; actual risks can only be assessed following a physical investigation of the site.

Phase II Environmental Audits (Contamination Investigations)

The investigation of the site has been carried out to provide sufficient information concerning the type and degree of contamination, ground and groundwater conditions to allow a reasonable risk assessment to be made. The objectives of the investigation have been limited to establishing the risks associated with potential human targets, building materials, and controlled waters.

The amount of exploratory work and chemical testing undertaken has necessarily been restricted by the short timescale available, and the locations of exploratory holes have been restricted to the areas unoccupied by the building(s) on the site and by buried services. A more comprehensive investigation may be required if the site is to be redeveloped as, in addition to risk assessment, a number of important engineering and environmental issues need to be resolved.

For these reasons if costs have been included in relation to site remediation these must be considered as provisional only and must, in any event, be confirmed by a commercial adviser.

The exploratory holes undertaken, which investigate only a small volume of the ground in relation to the size of the site, can only provide a general indication of site conditions. Whilst exploratory testing is intended to gain an accurate representation of the site, the very nature of sampling and testing is such that it cannot ensure that all localised conditions are detected.

The risk assessment and opinions provided take in to consideration, inter alia, currently available guidance relating to acceptable contamination concentrations; no liability can be accepted for the retrospective effects of any future changes or amendments to these values.

Phase II Geo-environmental Investigations (Combined Geotechnical and Contamination Investigations)

The investigation of the site has been carried out to provide sufficient information concerning the type and degree of contamination, geotechnical characteristics, and ground and groundwater conditions to provide a reasonable assessment of the environment risks together with engineering and development implications. If costs have been included in relation to site development a commercial adviser must confirm these.

The exploratory holes undertaken, which investigate only a small volume of the ground in relation to the size of the site, can only provide a general indication of site conditions. The opinions provided and recommendations given in this report are based on the ground conditions apparent at the site for each of the exploratory holes. There may be exceptional ground conditions elsewhere on the site which have not been disclosed by this investigation and which have therefore not been taken into account in this report.

The comments made on groundwater conditions are based on observations made at the time the site work was conducted. It should be noted that groundwater levels will vary owing to seasonal, tidal and weather related effects. The scope of the investigation was selected on the basis of the specific development proposed by the Client and may be inappropriate to another form of development or scheme.






The risk assessment and opinions provided take in to consideration, inter alia, currently available guidance relating to acceptable contamination concentrations; no liability can be accepted for the retrospective effects of any future changes or amendments to these values.



A P P E N D I X B

Land Appraisal | Environmental | Geotechnical | Design | Mining | Inspections

GRM Development Solutions Limited, Laurus House, First Avenue, Centrum 100, Burton upon Trent, Staffs DE14 2WH
www.grm-uk.com | info@grm-uk.com | 01283 551249 Company No. 3099018 (England), VAT Reg. No. 658 1005 48

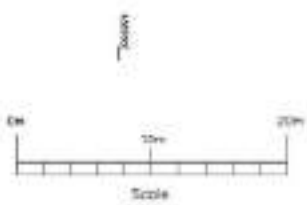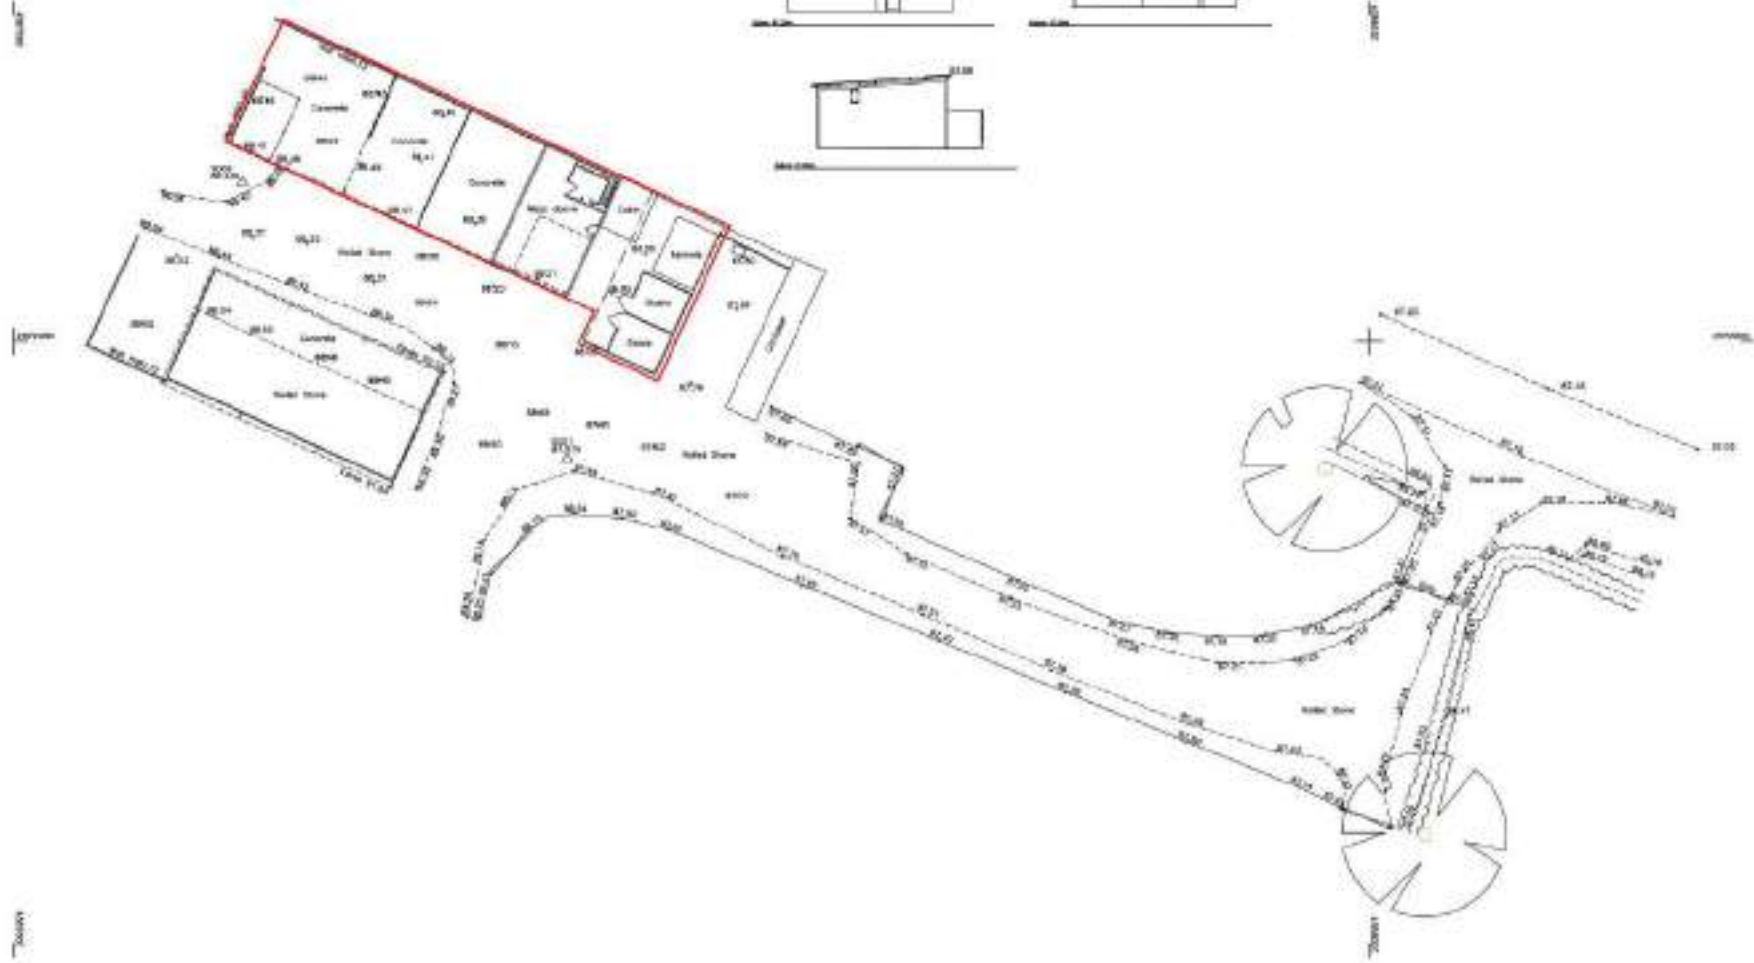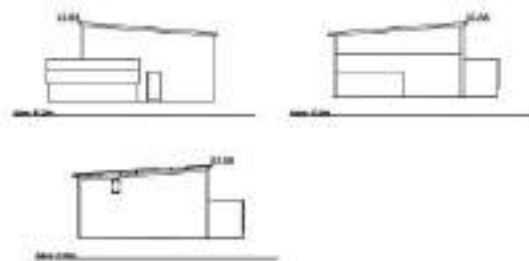

NO.	REVISION	DATE	BY	CHKD.
1				
2				
NO.	REVISION	DATE	BY	CHKD.
1				
2				
THIS DRAWING IS THE PROPERTY OF RSP ARCHITECTS. IT IS TO BE USED ONLY FOR THE PROJECT AND SITE SPECIFICALLY IDENTIFIED HEREON. IT IS NOT TO BE REPRODUCED, COPIED, OR TRANSMITTED IN ANY FORM OR BY ANY MEANS, ELECTRONIC OR MECHANICAL, INCLUDING PHOTOCOPYING, RECORDING, OR BY ANY INFORMATION STORAGE AND RETRIEVAL SYSTEM, WITHOUT THE WRITTEN PERMISSION OF RSP ARCHITECTS.

RSP Architects
RSP Architects Pty Ltd
RSP Architects Pty Ltd
RSP Architects Pty Ltd

Design Conversion
Pretty Day Farm
Upton Lane
Stoke Golding

Scale: 1:200 @ A1
Date: 10/01/2020
By: J. Smith
Checked: J. Smith
Drawn: J. Smith
Title: 4113-01-a


4113-01-a



A P P E N D I X C

Land Appraisal | Environmental | Geotechnical | Design | Mining | Inspections

GRM Development Solutions Limited, Laurus House, First Avenue, Centrum 100, Burton upon Trent, Staffs DE14 2WH
www.grm-uk.com | info@grm-uk.com | 01283 551249 Company No. 3099018 (England), VAT Reg. No. 658 1005 48

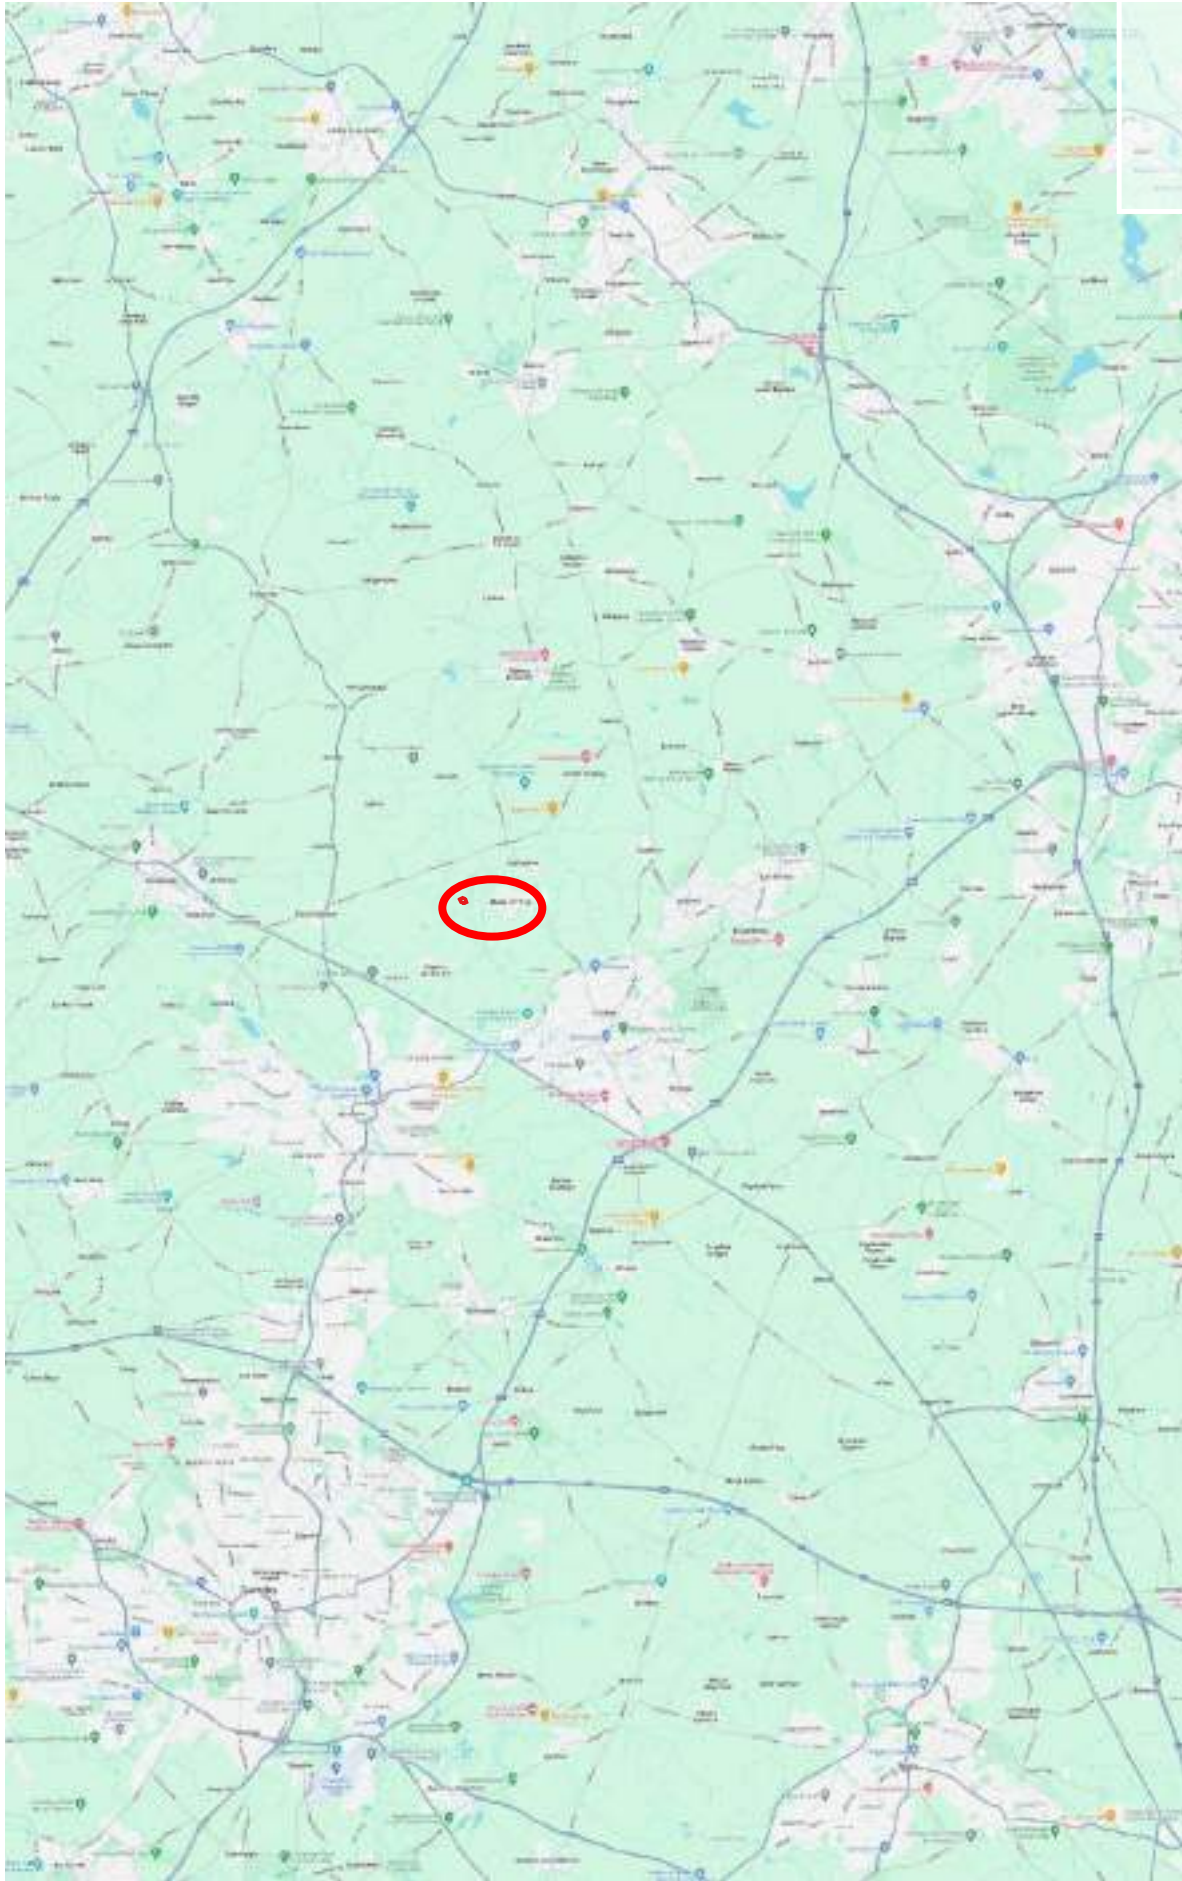

NOTES:

CLIENT: HSSP Architects on behalf of Adam Wykes

PROJECT: PRETTY OAK FARM, STOKE GOLDING

TITLE: SITE LOCATION PLAN

PROJECT No:
P10603

DATE:
05/2024

DESIGN/DRAWN:
PW

DRAWING NUMBER:
001

ISSUE:
Final

© GRM Development Solutions Ltd © Crown Copyright. AL 100014100



GRM Development Solutions Ltd
Tel: 01283 551 249
mail@grm-uk.comwww.grm-uk.com



A P P E N D I X D

Land Appraisal | Environmental | Geotechnical | Design | Mining | Inspections

GRM Development Solutions Limited, Laurus House, First Avenue, Centrum 100, Burton upon Trent, Staffs DE14 2WH
www.grm-uk.com | info@grm-uk.com | 01283 551249 Company No. 3099018 (England), VAT Reg. No. 658 1005 48

Key

➤ Photo direction

1 Photo number



DO NOT SCALE

NOTES:



GRM Development Solutions Ltd

Laurus House, First Ave, Centrum 100,

Burton-on-Trent, Staffordshire

Tel: 01283 551 249 Fax: 01283 211 968

mail@grm-uk.com www.grm-uk.com

CLIENT:

**HSSP ARCHITECTS on behalf
of ADAM WYKES**

PROJECT:

**Pretty Oak Farm, Stoke
Golding, Nuneaton**

TITLE:

Photographs Plan

SCALE@SIZE:

NTS

ISSUE:

FINAL

DESIGN/DRAWN:

AW

DATE:

June 2024

PROJECT No:

P10603

DRAWING No:

Fig.2

© GRM Development Solutions Ltd

© Crown Copyright. AL 100014100

DO NOT SCALE
NOTES:



GRM Development Solutions Ltd
Laurus House, First Ave, Centrum 100,
Burton-on-Trent, Staffordshire
Tel: 01283 551 249 Fax: 01283 211 968
mail@grm-uk.com www.grm-uk.com

CLIENT:

**HSSP ARCHITECTS on behalf
of ADAM WYKES**

PROJECT:

**Pretty Oak Farm, Stoke
Golding, Nuneaton**

TITLE:

Photograph 1

SCALE@SIZE:

NTS

ISSUE:

FINAL

DESIGN/DRAWN:

AW

DATE:

June 2024

PROJECT No:

P10603

DRAWING No:

Fig.2b

© **GRM Development Solutions Ltd**
© Crown Copyright. AL 100014100





DO NOT SCALE
NOTES:



GRM Development Solutions Ltd
Laurus House, First Ave, Centrum 100,
Burton-on-Trent, Staffordshire
Tel: 01283 551 249 Fax: 01283 211 968
mail@grm-uk.com www.grm-uk.com

CLIENT:
**HSSP ARCHITECTS on behalf
of ADAM WYKES**

PROJECT:
**Pretty Oak Farm, Stoke
Golding, Nuneaton**

TITLE:
Photograph 2

SCALE@SIZE:	ISSUE:
NTS	FINAL

DESIGN/DRAWN:	DATE:
AW	June 2024

PROJECT No:	DRAWING No:
P10603	Fig.2b

© GRM Development Solutions Ltd
© Crown Copyright. AL 100014100



DO NOT SCALE
NOTES:



GRM Development Solutions Ltd
Laurus House, First Ave, Centrum 100,
Burton-on-Trent, Staffordshire
Tel: 01283 551 249 Fax: 01283 211 968
mail@grm-uk.com www.grm-uk.com

CLIENT:
**HSSP ARCHITECTS on behalf
of ADAM WYKES**

PROJECT:
**Pretty Oak Farm, Stoke
Golding, Nuneaton**

TITLE:
Photograph 3

SCALE@SIZE:	ISSUE:
NTS	FINAL
DESIGN/DRAWN:	DATE:
AW	June 2024
PROJECT No:	DRAWING No:
P10603	Fig.2b

© GRM Development Solutions Ltd
© Crown Copyright. AL 100014100



DO NOT SCALE
NOTES:



GRM Development Solutions Ltd

Laurus House, First Ave, Centrum 100,
Burton-on-Trent, Staffordshire
Tel: 01283 551 249 Fax: 01283 211 968

mail@grm-uk.com www.grm-uk.com

CLIENT:

**HSSP ARCHITECTS on behalf
of ADAM WYKES**

PROJECT:

**Pretty Oak Farm, Stoke
Golding, Nuneaton**

TITLE:

Photograph 4

SCALE@SIZE:

NTS

ISSUE:

FINAL

DESIGN/DRAWN:

AW

DATE:

June 2024

PROJECT No:

P10603

DRAWING No:

Fig.2b

© GRM Development Solutions Ltd

© Crown Copyright. AL 100014100



DO NOT SCALE
NOTES:



GRM Development Solutions Ltd
Laurus House, First Ave, Centrum 100,
Burton-on-Trent, Staffordshire
Tel: 01283 551 249 Fax: 01283 211 968
mail@grm-uk.com www.grm-uk.com

CLIENT:
**HSSP ARCHITECTS on behalf
of ADAM WYKES**

PROJECT:
**Pretty Oak Farm, Stoke
Golding, Nuneaton**

TITLE:
Photograph 5

SCALE@SIZE: NTS	ISSUE: FINAL
DESIGN/DRAWN: AW	DATE: June 2024
PROJECT No: P10603	DRAWING No: Fig.2b

© **GRM Development Solutions Ltd**
© Crown Copyright. AL 100014100



DO NOT SCALE

NOTES:



GRM Development Solutions Ltd

Laurus House, First Ave, Centrum 100,
Burton-on-Trent, Staffordshire
Tel: 01283 551 249 Fax: 01283 211 968

mail@grm-uk.com www.grm-uk.com

CLIENT:

**HSSP ARCHITECTS on behalf
of ADAM WYKES**

PROJECT:

**Pretty Oak Farm, Stoke
Golding, Nuneaton**

TITLE:

Photograph 6

SCALE@SIZE:

NTS

ISSUE:

FINAL

DESIGN/DRAWN:

AW

DATE:

June 2024

PROJECT No:

P10603

DRAWING No:

Fig.2b

© GRM Development Solutions Ltd

© Crown Copyright. AL 100014100





DO NOT SCALE
NOTES:



GRM Development Solutions Ltd
Laurus House, First Ave, Centrum 100,
Burton-on-Trent, Staffordshire
Tel: 01283 551 249 Fax: 01283 211 968
mail@grm-uk.com www.grm-uk.com

CLIENT:

**HSSP ARCHITECTS on behalf
of ADAM WYKES**

PROJECT:

**Pretty Oak Farm, Stoke
Golding, Nuneaton**

TITLE:

Photograph 7

SCALE@SIZE:

NTS

ISSUE:

FINAL

DESIGN/DRAWN:

AW

DATE:

June 2024

PROJECT No:

P10603

DRAWING No:

Fig.2b

© GRM Development Solutions Ltd
© Crown Copyright. AL 100014100



DO NOT SCALE
NOTES:



GRM Development Solutions Ltd

Laurus House, First Ave, Centrum 100,
Burton-on-Trent, Staffordshire
Tel: 01283 551 249 Fax: 01283 211 968

mail@grm-uk.com www.grm-uk.com

CLIENT:

**HSSP ARCHITECTS on behalf
of ADAM WYKES**

PROJECT:

**Pretty Oak Farm, Stoke
Golding, Nuneaton**

TITLE:

Photograph 8

SCALE@SIZE:

NTS

ISSUE:

FINAL

DESIGN/DRAWN:

AW

DATE:

June 2024

PROJECT No:

P10603

DRAWING No:

Fig.2b

© GRM Development Solutions Ltd

© Crown Copyright. AL 100014100





DO NOT SCALE
NOTES:



GRM Development Solutions Ltd
Laurus House, First Ave, Centrum 100,
Burton-on-Trent, Staffordshire
Tel: 01283 551 249 Fax: 01283 211 968
mail@grm-uk.com www.grm-uk.com

CLIENT:

**HSSP ARCHITECTS on behalf
of ADAM WYKES**

PROJECT:

**Pretty Oak Farm, Stoke
Golding, Nuneaton**

TITLE:

Photograph 9

SCALE@SIZE:

NTS

ISSUE:

FINAL

DESIGN/DRAWN:

AW

DATE:

June 2024

PROJECT No:

P10603

DRAWING No:

Fig.2b

© **GRM Development Solutions Ltd**
© Crown Copyright. AL 100014100



DO NOT SCALE
NOTES:



GRM Development Solutions Ltd

Laurus House, First Ave, Centrum 100,
Burton-on-Trent, Staffordshire
Tel: 01283 551 249 Fax: 01283 211 968

mail@grm-uk.com www.grm-uk.com

CLIENT:

**HSSP ARCHITECTS on behalf
of ADAM WYKES**

PROJECT:

**Pretty Oak Farm, Stoke
Golding, Nuneaton**

TITLE:

Photograph 10

SCALE@SIZE:

NTS

ISSUE:

FINAL

DESIGN/DRAWN:

AW

DATE:

June 2024

PROJECT No:

P10603

DRAWING No:

Fig.2b

© GRM Development Solutions Ltd

© Crown Copyright. AL 100014100





DO NOT SCALE
NOTES:



GRM Development Solutions Ltd

Laurus House, First Ave, Centrum 100,
Burton-on-Trent, Staffordshire
Tel: 01283 551 249 Fax: 01283 211 968

mail@grm-uk.com www.grm-uk.com

CLIENT:

**HSSP ARCHITECTS on behalf
of ADAM WYKES**

PROJECT:

**Pretty Oak Farm, Stoke
Golding, Nuneaton**

TITLE:

Photograph 11

SCALE@SIZE:

NTS

ISSUE:

FINAL

DESIGN/DRAWN:

AW

DATE:

June 2024

PROJECT No:

P10603

DRAWING No:

Fig.2b

© GRM Development Solutions Ltd

© Crown Copyright. AL 100014100



DO NOT SCALE
NOTES:



GRM Development Solutions Ltd

Laurus House, First Ave, Centrum 100,
Burton-on-Trent, Staffordshire
Tel: 01283 551 249 Fax: 01283 211 968
mail@grm-uk.com www.grm-uk.com

CLIENT:

**HSSP ARCHITECTS on behalf
of ADAM WYKES**

PROJECT:

**Pretty Oak Farm, Stoke
Golding, Nuneaton**

TITLE:

Photograph 12

SCALE@SIZE:

NTS

ISSUE:

FINAL

DESIGN/DRAWN:

AW

DATE:

June 2024

PROJECT No:

P10603

DRAWING No:

Fig.2b

© GRM Development Solutions Ltd

© Crown Copyright. AL 100014100





DO NOT SCALE
NOTES:



GRM Development Solutions Ltd
Laurus House, First Ave, Centrum 100,
Burton-on-Trent, Staffordshire
Tel: 01283 551 249 Fax: 01283 211 968
mail@grm-uk.com www.grm-uk.com

CLIENT:
**HSSP ARCHITECTS on behalf
of ADAM WYKES**

PROJECT:
**Pretty Oak Farm, Stoke
Golding, Nuneaton**

TITLE:
Photograph 13

SCALE@SIZE:	ISSUE:
NTS	FINAL
DESIGN/DRAWN:	DATE:
AW	June 2024
PROJECT No:	DRAWING No:
P10603	Fig.2b

© GRM Development Solutions Ltd
© Crown Copyright. AL 100014100





DO NOT SCALE

NOTES:



GRM Development Solutions Ltd

Laurus House, First Ave, Centrum 100,

Burton-on-Trent, Staffordshire

Tel: 01283 551 249 Fax: 01283 211 968

mail@grm-uk.com www.grm-uk.com

CLIENT:

**HSSP ARCHITECTS on behalf
of ADAM WYKES**

PROJECT:

**Pretty Oak Farm, Stoke
Golding, Nuneaton**

TITLE:

Photograph 14

SCALE@SIZE:

NTS

ISSUE:

FINAL

DESIGN/DRAWN:

AW

DATE:

June 2024

PROJECT No:

P10603

DRAWING No:

Fig.2b

© GRM Development Solutions Ltd

© Crown Copyright. AL 100014100





DO NOT SCALE
NOTES:



GRM Development Solutions Ltd
Laurus House, First Ave, Centrum 100,
Burton-on-Trent, Staffordshire
Tel: 01283 551 249 Fax: 01283 211 968
mail@grm-uk.com www.grm-uk.com

CLIENT:
**HSSP ARCHITECTS on behalf
of ADAM WYKES**

PROJECT:
**Pretty Oak Farm, Stoke
Golding, Nuneaton**

TITLE:
Photograph 15

SCALE@SIZE: NTS	ISSUE: FINAL
DESIGN/DRAWN: AW	DATE: June 2024
PROJECT No: P10603	DRAWING No: Fig.2b

© GRM Development Solutions Ltd
© Crown Copyright. AL 100014100



DO NOT SCALE

NOTES:



GRM Development Solutions Ltd

Laurus House, First Ave, Centrum 100,

Burton-on-Trent, Staffordshire

Tel: 01283 551 249 Fax: 01283 211 968

mail@grm-uk.com www.grm-uk.com

CLIENT:

**HSSP ARCHITECTS on behalf
of ADAM WYKES**

PROJECT:

**Pretty Oak Farm, Stoke
Golding, Nuneaton**

TITLE:

Photograph 16

SCALE@SIZE:

NTS

ISSUE:

FINAL

DESIGN/DRAWN:

AW

DATE:

June 2024

PROJECT No:

P10603

DRAWING No:

Fig.2b

© GRM Development Solutions Ltd

© Crown Copyright. AL 100014100



DO NOT SCALE

NOTES:



GRM Development Solutions Ltd

Laurus House, First Ave, Centrum 100,

Burton-on-Trent, Staffordshire

Tel: 01283 551 249 Fax: 01283 211 968

mail@grm-uk.com www.grm-uk.com

CLIENT:

**HSSP ARCHITECTS on behalf
of ADAM WYKES**

PROJECT:

**Pretty Oak Farm, Stoke
Golding, Nuneaton**

TITLE:

Photograph 17

SCALE@SIZE:

NTS

ISSUE:

FINAL

DESIGN/DRAWN:

AW

DATE:

June 2024

PROJECT No:

P10603

DRAWING No:

Fig.2b

© **GRM Development Solutions Ltd**

© Crown Copyright. AL 100014100



DO NOT SCALE

NOTES:



GRM Development Solutions Ltd

Laurus House, First Ave, Centrum 100,

Burton-on-Trent, Staffordshire

Tel: 01283 551 249 Fax: 01283 211 968

mail@grm-uk.com www.grm-uk.com

CLIENT:

**HSSP ARCHITECTS on behalf
of ADAM WYKES**

PROJECT:

**Pretty Oak Farm, Stoke
Golding, Nuneaton**

TITLE:

Photograph 18

SCALE@SIZE:

NTS

ISSUE:

FINAL

DESIGN/DRAWN:

AW

DATE:

June 2024

PROJECT No:

P10603

DRAWING No:

Fig.2b

© **GRM Development Solutions Ltd**

© Crown Copyright. AL 100014100



DO NOT SCALE
NOTES:



GRM Development Solutions Ltd
Laurus House, First Ave, Centrum 100,
Burton-on-Trent, Staffordshire
Tel: 01283 551 249 Fax: 01283 211 968
mail@grm-uk.com www.grm-uk.com

CLIENT:

**HSSP ARCHITECTS on behalf
of ADAM WYKES**

PROJECT:

**Pretty Oak Farm, Stoke
Golding, Nuneaton**

TITLE:

Photograph 19

SCALE@SIZE:

NTS

ISSUE:

FINAL

DESIGN/DRAWN:

AW

DATE:

June 2024

PROJECT No:

P10603

DRAWING No:

Fig.2b

© **GRM Development Solutions Ltd**
© Crown Copyright. AL 100014100





DO NOT SCALE
NOTES:



GRM Development Solutions Ltd
Laurus House, First Ave, Centrum 100,
Burton-on-Trent, Staffordshire
Tel: 01283 551 249 Fax: 01283 211 968
mail@grm-uk.com www.grm-uk.com

CLIENT:

**HSSP ARCHITECTS on behalf
of ADAM WYKES**

PROJECT:

**Pretty Oak Farm, Stoke
Golding, Nuneaton**

TITLE:

Photograph 20

SCALE@SIZE:

NTS

ISSUE:

FINAL

DESIGN/DRAWN:

AW

DATE:

June 2024

PROJECT No:

P10603

DRAWING No:

Fig.2b

© GRM Development Solutions Ltd
© Crown Copyright. AL 100014100





DO NOT SCALE

NOTES:



GRM Development Solutions Ltd

Laurus House, First Ave, Centrum 100,

Burton-on-Trent, Staffordshire

Tel: 01283 551 249 Fax: 01283 211 968

mail@grm-uk.com www.grm-uk.com

CLIENT:

**HSSP ARCHITECTS on behalf
of ADAM WYKES**

PROJECT:

**Pretty Oak Farm, Stoke
Golding, Nuneaton**

TITLE:

Photograph 21

SCALE@SIZE:

NTS

ISSUE:

FINAL

DESIGN/DRAWN:

AW

DATE:

June 2024

PROJECT No:

P10603

DRAWING No:

Fig.2b

© GRM Development Solutions Ltd

© Crown Copyright. AL 100014100





DO NOT SCALE
NOTES:



GRM Development Solutions Ltd
Laurus House, First Ave, Centrum 100,
Burton-on-Trent, Staffordshire
Tel: 01283 551 249 Fax: 01283 211 968
mail@grm-uk.com www.grm-uk.com

CLIENT:

**HSSP ARCHITECTS on behalf
of ADAM WYKES**

PROJECT:

**Pretty Oak Farm, Stoke
Golding, Nuneaton**

TITLE:

Photograph 22

SCALE@SIZE:

NTS

ISSUE:

FINAL

DESIGN/DRAWN:

AW

DATE:

June 2024

PROJECT No:

P10603

DRAWING No:

Fig.2b

© GRM Development Solutions Ltd
© Crown Copyright. AL 100014100



DO NOT SCALE
NOTES:



GRM Development Solutions Ltd
Laurus House, First Ave, Centrum 100,
Burton-on-Trent, Staffordshire
Tel: 01283 551 249 Fax: 01283 211 968
mail@grm-uk.com www.grm-uk.com

CLIENT:
**HSSP ARCHITECTS on behalf
of ADAM WYKES**

PROJECT:
**Pretty Oak Farm, Stoke
Golding, Nuneaton**

TITLE:
Photograph 23

SCALE@SIZE:	ISSUE:
NTS	FINAL
DESIGN/DRAWN:	DATE:
AW	June 2024
PROJECT No:	DRAWING No:
P10603	Fig.2b

© GRM Development Solutions Ltd
© Crown Copyright. AL 100014100



DO NOT SCALE
NOTES:



GRM Development Solutions Ltd
Laurus House, First Ave, Centrum 100,
Burton-on-Trent, Staffordshire
Tel: 01283 551 249 Fax: 01283 211 968
mail@grm-uk.com www.grm-uk.com

CLIENT:
**HSSP ARCHITECTS on behalf
of ADAM WYKES**

PROJECT:
**Pretty Oak Farm, Stoke
Golding, Nuneaton**

TITLE:
Photograph 24

SCALE@SIZE:	ISSUE:
NTS	FINAL
DESIGN/DRAWN:	DATE:
AW	June 2024
PROJECT No:	DRAWING No:
P10603	Fig.2b

© GRM Development Solutions Ltd
© Crown Copyright. AL 100014100





DO NOT SCALE
NOTES:



GRM Development Solutions Ltd

Laurus House, First Ave, Centrum 100,
Burton-on-Trent, Staffordshire
Tel: 01283 551 249 Fax: 01283 211 968
mail@grm-uk.com www.grm-uk.com

CLIENT:

**HSSP ARCHITECTS on behalf
of ADAM WYKES**

PROJECT:

**Pretty Oak Farm, Stoke
Golding, Nuneaton**

TITLE:

Photograph 25

SCALE@SIZE:

NTS

ISSUE:

FINAL

DESIGN/DRAWN:

AW

DATE:

June 2024

PROJECT No:

P10603

DRAWING No:

Fig.2b

© GRM Development Solutions Ltd

© Crown Copyright. AL 100014100





A P P E N D I X E

Land Appraisal | Environmental | Geotechnical | Design | Mining | Inspections

GRM Development Solutions Limited, Laurus House, First Avenue, Centrum 100, Burton upon Trent, Staffs DE14 2WH
www.grm-uk.com | info@grm-uk.com | 01283 551249 Company No. 3099018 (England), VAT Reg. No. 658 1005 48



unspecified

Order Details

Date: 17/05/2024
Your ref: EMS_945400_1173481
Our Ref: EMS-945400_1202289

Site Details

Location: 438736 297202
Area: 0.16 ha
Authority: [Hinckley and Bosworth Borough Council](#) ↗



© Crown copyright and database rights 2024. Ordnance Survey licence 100035207

Summary of findings

[p. 2 >](#)

Aerial image

[p. 9 >](#)

OS MasterMap site plan

[p.14 >](#)

[Insight User Guide](#) ↗

Contact us with any questions at:

info@groundsure.com ↗

01273 257 755

Summary of findings

Page	Section	Past land use >	On site	0-50m	50-250m	250-500m	500-2000m
15 >	1.1 >	Historical industrial land uses >	0	0	0	26	-
17	1.2	Historical tanks	0	0	0	0	-
17	1.3	Historical energy features	0	0	0	0	-
17	1.4	Historical petrol stations	0	0	0	0	-
17	1.5	Historical garages	0	0	0	0	-
18	1.6	Historical military land	0	0	0	0	-
Page	Section	Past land use - un-grouped >	On site	0-50m	50-250m	250-500m	500-2000m
19 >	2.1 >	Historical industrial land uses >	0	0	0	32	-
21	2.2	Historical tanks	0	0	0	0	-
21	2.3	Historical energy features	0	0	0	0	-
21	2.4	Historical petrol stations	0	0	0	0	-
21	2.5	Historical garages	0	0	0	0	-
Page	Section	Waste and landfill >	On site	0-50m	50-250m	250-500m	500-2000m
22	3.1	Active or recent landfill	0	0	0	0	-
22	3.2	Historical landfill (BGS records)	0	0	0	0	-
23	3.3	Historical landfill (LA/mapping records)	0	0	0	0	-
23 >	3.4 >	Historical landfill (EA/NRW records) >	0	0	1	0	-
23	3.5	Historical waste sites	0	0	0	0	-
23	3.6	Licensed waste sites	0	0	0	0	-
24 >	3.7 >	Waste exemptions >	0	0	0	4	-
Page	Section	Current industrial land use >	On site	0-50m	50-250m	250-500m	500-2000m
25	4.1	Recent industrial land uses	0	0	0	-	-
25	4.2	Current or recent petrol stations	0	0	0	0	-
26	4.3	Electricity cables	0	0	0	0	-
26 >	4.4 >	Gas pipelines >	0	0	0	1	-
26	4.5	Sites determined as Contaminated Land	0	0	0	0	-



26	4.6	Control of Major Accident Hazards (COMAH)	0	0	0	0	-
27	4.7	Regulated explosive sites	0	0	0	0	-
27	4.8	Hazardous substance storage/usage	0	0	0	0	-
27	4.9	Historical licensed industrial activities (IPC)	0	0	0	0	-
27	4.10	Licensed industrial activities (Part A(1))	0	0	0	0	-
27 >	4.11 >	Licensed pollutant release (Part A(2)/B) >	0	0	0	1	-
28	4.12	Radioactive Substance Authorisations	0	0	0	0	-
28 >	4.13 >	Licensed Discharges to controlled waters >	0	0	1	0	-
28	4.14	Pollutant release to surface waters (Red List)	0	0	0	0	-
29	4.15	Pollutant release to public sewer	0	0	0	0	-
29	4.16	List 1 Dangerous Substances	0	0	0	0	-
29	4.17	List 2 Dangerous Substances	0	0	0	0	-
29	4.18	Pollution Incidents (EA/NRW)	0	0	0	0	-
29	4.19	Pollution inventory substances	0	0	0	0	-
30	4.20	Pollution inventory waste transfers	0	0	0	0	-
30	4.21	Pollution inventory radioactive waste	0	0	0	0	-
Page	Section	Hydrogeology >	On site	0-50m	50-250m	250-500m	500-2000m
31 >	5.1 >	Superficial aquifer >	Identified (within 500m)				
33 >	5.2 >	Bedrock aquifer >	Identified (within 500m)				
34 >	5.3 >	Groundwater vulnerability >	Identified (within 50m)				
35	5.4	Groundwater vulnerability- soluble rock risk	None (within 0m)				
35	5.5	Groundwater vulnerability- local information	None (within 0m)				
36 >	5.6 >	Groundwater abstractions >	0	0	0	0	5
38 >	5.7 >	Surface water abstractions >	0	0	0	0	1
38	5.8	Potable abstractions	0	0	0	0	0
38	5.9	Source Protection Zones	0	0	0	0	-
38	5.10	Source Protection Zones (confined aquifer)	0	0	0	0	-
Page	Section	Hydrology >	On site	0-50m	50-250m	250-500m	500-2000m
40 >	6.1 >	Water Network (OS MasterMap) >	0	0	7	-	-



41 >	6.2 >	Surface water features >	0	0	7	-	-
41 >	6.3 >	WFD Surface water body catchments >	1	-	-	-	-
42 >	6.4 >	WFD Surface water bodies >	0	0	0	-	-
42 >	6.5 >	WFD Groundwater bodies >	1	-	-	-	-
Page	Section	River and coastal flooding	On site	0-50m	50-250m	250-500m	500-2000m
43	7.1	Risk of flooding from rivers and the sea	None (within 50m)				
43	7.2	Historical Flood Events	0	0	0	-	-
43	7.3	Flood Defences	0	0	0	-	-
44	7.4	Areas Benefiting from Flood Defences	0	0	0	-	-
44	7.5	Flood Storage Areas	0	0	0	-	-
45	7.6	Flood Zone 2	None (within 50m)				
45	7.7	Flood Zone 3	None (within 50m)				
Page	Section	Surface water flooding					
46	8.1	Surface water flooding	Negligible (within 50m)				
Page	Section	Groundwater flooding >					
47 >	9.1 >	Groundwater flooding >	Low (within 50m)				
Page	Section	Environmental designations >	On site	0-50m	50-250m	250-500m	500-2000m
48 >	10.1 >	Sites of Special Scientific Interest (SSSI) >	0	0	0	0	1
49	10.2	Conserved wetland sites (Ramsar sites)	0	0	0	0	0
49	10.3	Special Areas of Conservation (SAC)	0	0	0	0	0
49	10.4	Special Protection Areas (SPA)	0	0	0	0	0
49	10.5	National Nature Reserves (NNR)	0	0	0	0	0
50	10.6	Local Nature Reserves (LNR)	0	0	0	0	0
50	10.7	Designated Ancient Woodland	0	0	0	0	0
50	10.8	Biosphere Reserves	0	0	0	0	0
50	10.9	Forest Parks	0	0	0	0	0
51	10.10	Marine Conservation Zones	0	0	0	0	0
51	10.11	Green Belt	0	0	0	0	0
51	10.12	Proposed Ramsar sites	0	0	0	0	0



51	10.13	Possible Special Areas of Conservation (pSAC)	0	0	0	0	0
51	10.14	Potential Special Protection Areas (pSPA)	0	0	0	0	0
52	10.15	Nitrate Sensitive Areas	0	0	0	0	0
52 >	10.16 >	Nitrate Vulnerable Zones >	1	0	0	0	1
53 >	10.17 >	SSSI Impact Risk Zones >	1	-	-	-	-
54 >	10.18 >	SSSI Units >	0	0	0	0	1
Page	Section	Visual and cultural designations	On site	0-50m	50-250m	250-500m	500-2000m
56	11.1	World Heritage Sites	0	0	0	-	-
56	11.2	Area of Outstanding Natural Beauty	0	0	0	-	-
56	11.3	National Parks	0	0	0	-	-
56	11.4	Listed Buildings	0	0	0	-	-
57	11.5	Conservation Areas	0	0	0	-	-
57	11.6	Scheduled Ancient Monuments	0	0	0	-	-
57	11.7	Registered Parks and Gardens	0	0	0	-	-
Page	Section	Agricultural designations >	On site	0-50m	50-250m	250-500m	500-2000m
58 >	12.1 >	Agricultural Land Classification >	Grade 3 (within 250m)				
59	12.2	Open Access Land	0	0	0	-	-
59	12.3	Tree Felling Licences	0	0	0	-	-
59 >	12.4 >	Environmental Stewardship Schemes >	0	1	0	-	-
59 >	12.5 >	Countryside Stewardship Schemes >	0	1	0	-	-
Page	Section	Habitat designations	On site	0-50m	50-250m	250-500m	500-2000m
61	13.1	Priority Habitat Inventory	0	0	0	-	-
61	13.2	Habitat Networks	0	0	0	-	-
61	13.3	Open Mosaic Habitat	0	0	0	-	-
61	13.4	Limestone Pavement Orders	0	0	0	-	-
Page	Section	Geology 1:10,000 scale >	On site	0-50m	50-250m	250-500m	500-2000m
62 >	14.1 >	10k Availability >	Identified (within 500m)				
63 >	14.2 >	Artificial and made ground (10k) >	0	0	0	1	-
64 >	14.3 >	Superficial geology (10k) >	1	1	2	1	-



65	14.4	Landslip (10k)	0	0	0	0	-
66 >	14.5 >	Bedrock geology (10k) >	1	0	0	0	-
67	14.6	Bedrock faults and other linear features (10k)	0	0	0	0	-
Page	Section	Geology 1:50,000 scale >	On site	0-50m	50-250m	250-500m	500-2000m
68 >	15.1 >	50k Availability >	Identified (within 500m)				
69	15.2	Artificial and made ground (50k)	0	0	0	0	-
69	15.3	Artificial ground permeability (50k)	0	0	-	-	-
70 >	15.4 >	Superficial geology (50k) >	1	1	2	5	-
71 >	15.5 >	Superficial permeability (50k) >	Identified (within 50m)				
71	15.6	Landslip (50k)	0	0	0	0	-
71	15.7	Landslip permeability (50k)	None (within 50m)				
72 >	15.8 >	Bedrock geology (50k) >	1	0	0	1	-
73 >	15.9 >	Bedrock permeability (50k) >	Identified (within 50m)				
73	15.10	Bedrock faults and other linear features (50k)	0	0	0	0	-
Page	Section	Boreholes	On site	0-50m	50-250m	250-500m	500-2000m
74	16.1	BGS Boreholes	0	0	0	-	-
Page	Section	Natural ground subsidence >					
75 >	17.1 >	Shrink swell clays >	Low (within 50m)				
76 >	17.2 >	Running sands >	Low (within 50m)				
78 >	17.3 >	Compressible deposits >	Moderate (within 50m)				
80 >	17.4 >	Collapsible deposits >	Very low (within 50m)				
81 >	17.5 >	Landslides >	Very low (within 50m)				
82 >	17.6 >	Ground dissolution of soluble rocks >	Negligible (within 50m)				
Page	Section	Mining and ground workings >	On site	0-50m	50-250m	250-500m	500-2000m
84	18.1	BritPits	0	0	0	0	-
85 >	18.2 >	Surface ground workings >	0	0	4	-	-
85	18.3	Underground workings	0	0	0	0	0
85	18.4	Underground mining extents	0	0	0	0	-
85	18.5	Historical Mineral Planning Areas	0	0	0	0	-



86	18.6	Non-coal mining	0	0	0	0	0
86 >	18.7 >	JPB mining areas >	Identified (within 0m)				
86	18.8	The Coal Authority non-coal mining	0	0	0	0	-
86	18.9	Researched mining	0	0	0	0	-
87	18.10	Mining record office plans	0	0	0	0	-
87	18.11	BGS mine plans	0	0	0	0	-
87	18.12	Coal mining	None (within 0m)				
87	18.13	Brine areas	None (within 0m)				
87	18.14	Gypsum areas	None (within 0m)				
88	18.15	Tin mining	None (within 0m)				
88	18.16	Clay mining	None (within 0m)				
Page	Section	Ground cavities and sinkholes	On site	0-50m	50-250m	250-500m	500-2000m
89	19.1	Natural cavities	0	0	0	0	-
89	19.2	Mining cavities	0	0	0	0	0
89	19.3	Reported recent incidents	0	0	0	0	-
89	19.4	Historical incidents	0	0	0	0	-
90	19.5	National karst database	0	0	0	0	-
Page	Section	Radon >					
91 >	20.1 >	Radon >	Less than 1% (within 0m)				
Page	Section	Soil chemistry >	On site	0-50m	50-250m	250-500m	500-2000m
93 >	21.1 >	BGS Estimated Background Soil Chemistry >	1	1	-	-	-
93	21.2	BGS Estimated Urban Soil Chemistry	0	0	-	-	-
93	21.3	BGS Measured Urban Soil Chemistry	0	0	-	-	-
Page	Section	Railway infrastructure and projects	On site	0-50m	50-250m	250-500m	500-2000m
94	22.1	Underground railways (London)	0	0	0	-	-
94	22.2	Underground railways (Non-London)	0	0	0	-	-
94	22.3	Railway tunnels	0	0	0	-	-
94	22.4	Historical railway and tunnel features	0	0	0	-	-
94	22.5	Royal Mail tunnels	0	0	0	-	-

95	22.6	Historical railways	0	0	0	-	-
95	22.7	Railways	0	0	0	-	-
95	22.8	Crossrail 1	0	0	0	0	-
95	22.9	Crossrail 2	0	0	0	0	-
95	22.10	HS2	0	0	0	0	-

Recent aerial photograph



Aerial photography supplied by Getmapping PLC. © Copyright Getmapping PLC 2024. All Rights Reserved.

Capture Date: 30/04/2022

Site Area: 0.16ha



Recent site history - 2019 aerial photograph




Capture Date: 14/09/2019

Site Area: 0.16ha



Recent site history - 2013 aerial photograph

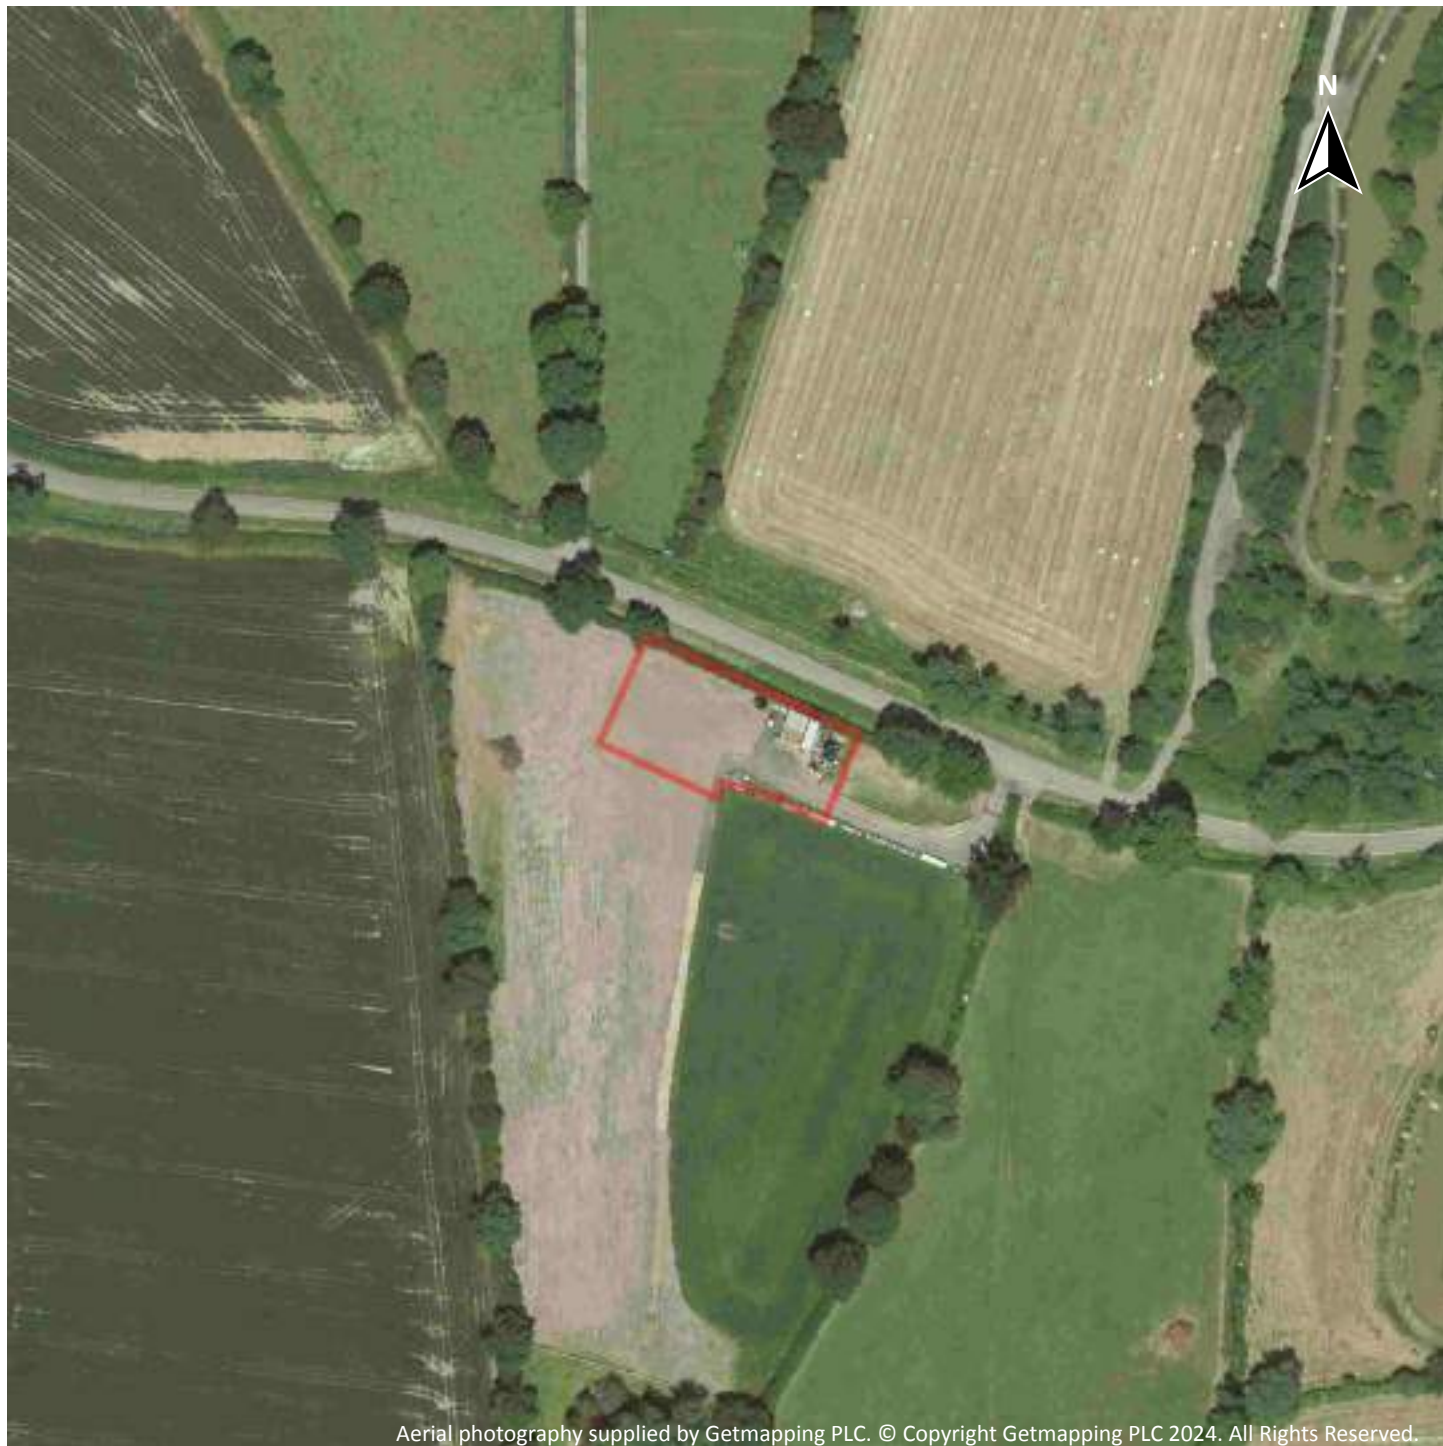

Aerial photography supplied by Getmapping PLC. © Copyright Getmapping PLC 2024. All Rights Reserved.

Capture Date: 09/07/2013

Site Area: 0.16ha



Recent site history - 2006 aerial photograph



Aerial photography supplied by Getmapping PLC. © Copyright Getmapping PLC 2024. All Rights Reserved.

Capture Date: 16/07/2006

Site Area: 0.16ha



Recent site history - 1999 aerial photograph



Aerial photography supplied by Getmapping PLC. © Copyright Getmapping PLC 2024. All Rights Reserved.

Capture Date: 27/10/1999

Site Area: 0.16ha



OS MasterMap site plan



Site Area: 0.16ha



1 Past land use



— Site Outline
Search buffers in metres (m)
 Historical industrial land uses

1.1 Historical industrial land uses

Records within 500m

26

Potentially contaminative land use features digitised from historical Ordnance Survey mapping at 1:10,000 and 1:10,560 scale, intelligently grouped into contiguous features. To prevent misrepresentation of the size of historical features at any given time, features are only grouped if they have similar geometries within immediately preceding or succeeding map editions. See section 2 for a breakdown of grouping if required. Grouped and the original un-grouped features can be cross-referenced across sections 1 and 2 using the 'Group ID'.

Features are displayed on the Past land use map on [page 15 >](#)

ID	Location	Land use	Dates present	Group ID
A	327m E	Railway Sidings	1887	1751183



ID	Location	Land use	Dates present	Group ID
A	327m E	Cuttings	1887	1751937
B	354m NW	Unspecified Pit	1887	1835636
C	355m E	Railway Station	1887 - 1930	1787651
B	356m NW	Unspecified Pit	1901	1848676
B	356m NW	Unspecified Pit	1930	1815873
B	357m NW	Unspecified Pit	1950	1829459
D	366m E	Railway Sidings	1901 - 1930	1784824
D	375m E	Railway Sidings	1887	1810343
D	377m E	Railway Sidings	1968	1814519
D	377m E	Railway Sidings	1950	1825057
C	378m E	Railway Station	1968	1790764
C	378m E	Railway Station	1950	1838497
D	388m E	Cuttings	1887	1849316
E	403m SE	Cuttings	1950	1824859
E	406m SE	Cuttings	1887 - 1930	1804101
D	421m E	Cuttings	1950	1806296
D	435m E	Railway Building	1887 - 1901	1781826
D	435m E	Goods Shed	1930	1844532
D	436m E	Goods Shed	1968	1796116
D	436m E	Goods Shed	1950	1813818
1	443m E	Unspecified Wharf	1887	1803611
2	443m E	Unspecified Wharf	1988	1793156
D	474m NE	Railway Buildings	1930	1818703
F	487m E	Unspecified Wharf	1950	1784555
F	487m E	Unspecified Wharf	1968	1843236

This data is sourced from Ordnance Survey / Groundsure.



1.2 Historical tanks

Records within 500m**0**

Tank features digitised from historical Ordnance Survey mapping at high-detail 1:1,250 and 1:2,500 scale, intelligently grouped into contiguous features. To prevent misrepresentation of the size of historical features at any given time, features are only grouped if they have similar geometries within immediately preceding or succeeding map editions. See section 2 for a breakdown of grouping if required. Grouped and the original ungrouped features can be cross-referenced across sections 1 and 2 using the 'Group ID'.

This data is sourced from Ordnance Survey / Groundsure.

1.3 Historical energy features

Records within 500m**0**

Energy features digitised from historical Ordnance Survey mapping at high-detail 1:1,250 and 1:2,500 scale, intelligently grouped into contiguous features. To prevent misrepresentation of the size of historical features at any given time, features are only grouped if they have similar geometries within immediately preceding or succeeding map editions. See section 2 for a breakdown of grouping if required. Grouped and the original ungrouped features can be cross-referenced across sections 1 and 2 using the 'Group ID'.

This data is sourced from Ordnance Survey / Groundsure.

1.4 Historical petrol stations

Records within 500m**0**

Petrol stations digitised from historical Ordnance Survey mapping at high-detail 1:1,250 and 1:2,500 scale, intelligently grouped into contiguous features. To prevent misrepresentation of the size of historical features at any given time, features are only grouped if they have similar geometries within immediately preceding or succeeding map editions. See section 2 for a breakdown of grouping if required. Grouped and the original ungrouped features can be cross-referenced across sections 1 and 2 using the 'Group ID'.

This data is sourced from Ordnance Survey / Groundsure.

1.5 Historical garages

Records within 500m**0**

Garages digitised from historical Ordnance Survey mapping at high-detail 1:1,250 and 1:2,500 scale, intelligently grouped into contiguous features. To prevent misrepresentation of the size of historical features at any given time, features are only grouped if they have similar geometries within immediately preceding or succeeding map editions. See section 2 for a breakdown of grouping if required. Grouped and the original ungrouped features can be cross-referenced across sections 1 and 2 using the 'Group ID'.

This data is sourced from Ordnance Survey / Groundsure.



1.6 Historical military land

Records within 500m

0

Areas of military land digitised from multiple sources including the National Archives, local records, MOD records and verified other sources, intelligently grouped into contiguous features.

This data is sourced from Ordnance Survey / Groundsure / other sources.



2 Past land use - un-grouped



— Site Outline

Search buffers in metres (m)

Historical industrial land uses

2.1 Historical industrial land uses

Records within 500m

32

Potentially contaminative land use features digitised from historical Ordnance Survey mapping at 1:10,000 and 10,560 scale. Any records shown are available intelligently grouped in section 1. Grouped and the original un-grouped features can be cross-referenced across sections 1 and 2 using the 'Group ID'.

Features are displayed on the Past land use - un-grouped map on [page 19](#) >

ID	Location	Land Use	Date	Group ID
A	327m E	Cuttings	1887	1751937
A	327m E	Railway Sidings	1887	1751183
B	354m NW	Unspecified Pit	1887	1835636



ID	Location	Land Use	Date	Group ID
C	355m E	Railway Station	1930	1787651
C	355m E	Railway Station	1901	1787651
C	355m E	Railway Station	1887	1787651
B	356m NW	Unspecified Pit	1901	1848676
B	356m NW	Unspecified Pit	1930	1815873
B	357m NW	Unspecified Pit	1950	1829459
D	366m E	Railway Sidings	1930	1784824
D	366m E	Railway Sidings	1901	1784824
D	375m E	Railway Sidings	1887	1810343
D	377m E	Railway Sidings	1968	1814519
D	377m E	Railway Sidings	1950	1825057
C	378m E	Railway Station	1968	1790764
C	378m E	Railway Station	1950	1838497
D	388m E	Cuttings	1887	1849316
E	403m SE	Cuttings	1950	1824859
E	406m SE	Cuttings	1930	1804101
E	406m SE	Cuttings	1901	1804101
E	406m SE	Cuttings	1887	1804101
D	421m E	Cuttings	1950	1806296
D	435m E	Goods Shed	1930	1844532
D	435m E	Railway Building	1901	1781826
D	435m E	Railway Building	1887	1781826
D	436m E	Goods Shed	1968	1796116
D	436m E	Goods Shed	1950	1813818
1	443m E	Unspecified Wharf	1887	1803611
2	443m E	Unspecified Wharf	1988	1793156
D	474m NE	Railway Buildings	1930	1818703
F	487m E	Unspecified Wharf	1968	1843236



ID	Location	Land Use	Date	Group ID
F	487m E	Unspecified Wharf	1950	1784555

This data is sourced from Ordnance Survey / Groundsure.

2.2 Historical tanks

Records within 500m	0
----------------------------	----------

Tank features digitised from historical Ordnance Survey mapping at high-detail 1:1,250 and 1:2,500 scale. Any records shown are available intelligently grouped in section 1. Grouped and the original un-grouped features can be cross-referenced across sections 1 and 2 using the 'Group ID'.

This data is sourced from Ordnance Survey / Groundsure.

2.3 Historical energy features

Records within 500m	0
----------------------------	----------

Energy features digitised from historical Ordnance Survey mapping at high-detail 1:1,250 and 1:2,500 scale. Any records shown are available intelligently grouped in section 1. Grouped and the original un-grouped features can be cross-referenced across sections 1 and 2 using the 'Group ID'.

This data is sourced from Ordnance Survey / Groundsure.

2.4 Historical petrol stations

Records within 500m	0
----------------------------	----------

Petrol stations digitised from historical Ordnance Survey mapping at high-detail 1:1,250 and 1:2,500 scale. Any records shown are available intelligently grouped in section 1. Grouped and the original un-grouped features can be cross-referenced across sections 1 and 2 using the 'Group ID'.

This data is sourced from Ordnance Survey / Groundsure.


2.5 Historical garages

Records within 500m	0
----------------------------	----------

Garages digitised from historical Ordnance Survey mapping at high-detail 1:1,250 and 1:2,500 scale. Any records shown are available intelligently grouped in section 1. Grouped and the original un-grouped features can be cross-referenced across sections 1 and 2 using the 'Group ID'.

This data is sourced from Ordnance Survey / Groundsure.

3 Waste and landfill

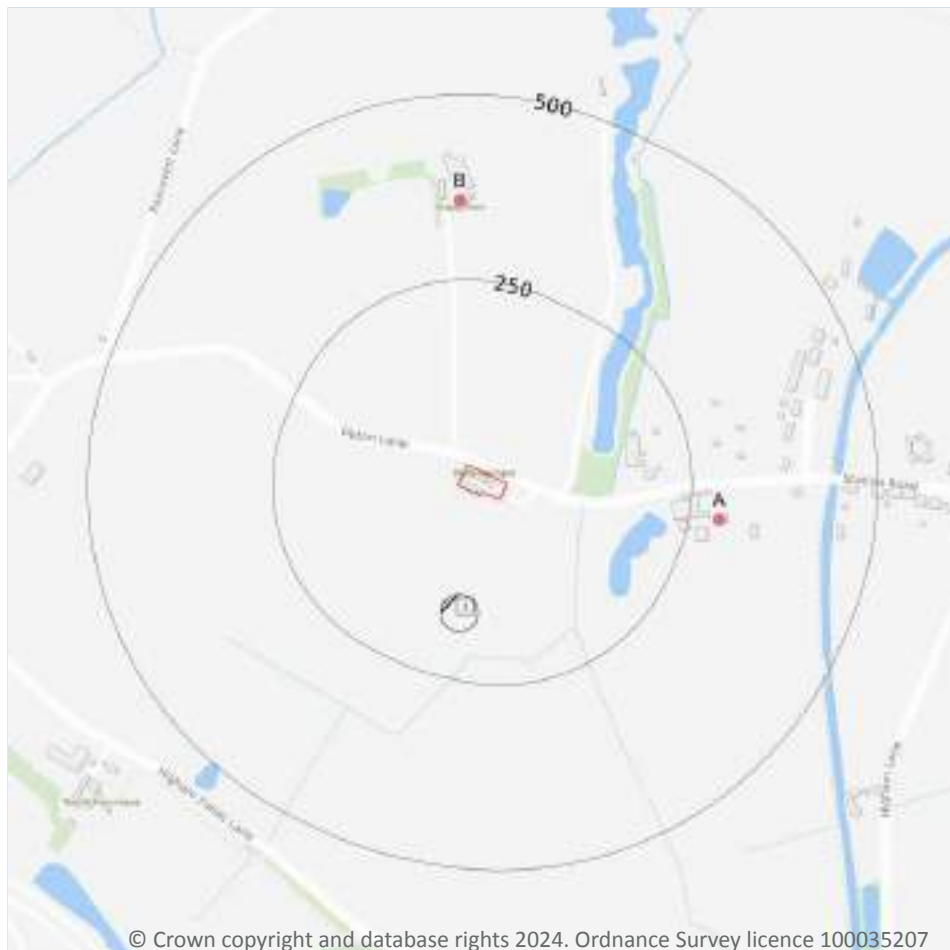

- Site Outline
- Search buffers in metres (m)
- Historical landfill (EA/NRW)
- Waste exemptions

3.1 Active or recent landfill

Records within 500m

0

Active or recently closed landfill sites under Environment Agency/Natural Resources Wales regulation.

This data is sourced from the Environment Agency and Natural Resources Wales.

3.2 Historical landfill (BGS records)

Records within 500m

0

Landfill sites identified on a survey carried out on behalf of the DoE in 1973. These sites may have been closed or operational at this time.

This data is sourced from the British Geological Survey.



3.3 Historical landfill (LA/mapping records)

Records within 500m

0

Landfill sites identified from Local Authority records and high detail historical mapping.

This data is sourced from the Ordnance Survey/Groundsure and Local Authority records.

3.4 Historical landfill (EA/NRW records)

Records within 500m

1

Known historical (closed) landfill sites (e.g. sites where there is no PPC permit or waste management licence currently in force). This includes sites that existed before the waste licensing regime and sites that have been licensed in the past but where a licence has been revoked, ceased to exist or surrendered and a certificate of completion has been issued.

Features are displayed on the Waste and landfill map on [page 22 >](#)

ID	Location	Details		
1	136m S	Site Address: Brook Farm Landfill Site, Adjacent To Brook Farm, Station Road, Stoke Golding, Leicestershire Licence Holder Address: -	Waste Licence: - Site Reference: GDO 196 Waste Type: - Environmental Permitting Regulations (Waste) Reference: - Licence Issue: - Licence Surrender: -	Operator: - Licence Holder: - First Recorded - Last Recorded: -

This data is sourced from the Environment Agency and Natural Resources Wales.

3.5 Historical waste sites

Records within 500m

0

Waste site records derived from Local Authority planning records and high detail historical mapping.

This data is sourced from Ordnance Survey/Groundsure and Local Authority records.

3.6 Licensed waste sites

Records within 500m

0

Active or recently closed waste sites under Environment Agency/Natural Resources Wales regulation.

This data is sourced from the Environment Agency and Natural Resources Wales.



3.7 Waste exemptions

Records within 500m

4

Activities involving the storage, treatment, use or disposal of waste that are exempt from needing a permit. Exemptions have specific limits and conditions that must be adhered to.

Features are displayed on the Waste and landfill map on [page 22](#) >

ID	Location	Site	Reference	Category	Sub-Category	Description
A	290m E	Brook Farm Upton Lane NUNEATON Warwickshire CV13 6EU	EPR/KE5389PA /A001	Disposing of waste exemption	Agricultural Waste Only	Deposit of waste from dredging of inland waters
A	290m E	Brook Farm Upton Lane NUNEATON Warwickshire CV13 6EU	EPR/KE5389PA /A001	Disposing of waste exemption	Agricultural Waste Only	Burning waste in the open
B	356m N	Stoke Grange Farm Stoke Golding CV13 6EU	EPR/KE5884KZ /A001	Disposing of waste exemption	Agricultural Waste Only	Deposit of waste from dredging of inland waters
B	356m N	Stoke Grange Farm Stoke Golding CV13 6EU	EPR/KE5884KZ /A001	Disposing of waste exemption	Agricultural Waste Only	Burning waste in the open

This data is sourced from the Environment Agency and Natural Resources Wales.



4 Current industrial land use



- Site Outline
- Search buffers in metres (m)
- Gas pipelines
- Licensed pollutant release (Part A(2)/B)
- Licensed Discharges to controlled waters

4.1 Recent industrial land uses

Records within 250m

0

Current potentially contaminative industrial sites.

This data is sourced from Ordnance Survey.

4.2 Current or recent petrol stations

Records within 500m

0

Open, closed, under development and obsolete petrol stations.

This data is sourced from Experian.



4.3 Electricity cables

Records within 500m**0**

High voltage underground electricity transmission cables.

This data is sourced from National Grid.

4.4 Gas pipelines

Records within 500m**1**

High pressure underground gas transmission pipelines.

Features are displayed on the Current industrial land use map on [page 25 >](#)

ID	Location	Pipe Name	Details	
3	486m SW	ALREWAS TO CHURCHOVE R	Pipe Number: - Pipeline Safety Regulations Number: - Ownership: National Grid Maximum Operating Pressure (Bar): -	Pipeline Diameter (mm): 900 Wall Thickness (mm): - Year of commission: Not specified Abandonment Status: Not abandoned

This data is sourced from National Grid.

4.5 Sites determined as Contaminated Land

Records within 500m**0**

Contaminated Land Register of sites designated under Part 2a of the Environmental Protection Act 1990.

This data is sourced from Local Authority records.

4.6 Control of Major Accident Hazards (COMAH)

Records within 500m**0**

Control of Major Accident Hazards (COMAH) sites. This data includes upper and lower tier sites, and includes a historical archive of COMAH sites and Notification of Installations Handling Hazardous Substances (NIHHS) records.

This data is sourced from the Health and Safety Executive.



4.7 Regulated explosive sites

Records within 500m**0**

Sites registered and licensed by the Health and Safety Executive under the Manufacture and Storage of Explosives Regulations 2005 (MSER). The last update to this data was in April 2011.

This data is sourced from the Health and Safety Executive.

4.8 Hazardous substance storage/usage

Records within 500m**0**

Consents granted for a site to hold certain quantities of hazardous substances at or above defined limits in accordance with the Planning (Hazardous Substances) Regulations 2015.

This data is sourced from Local Authority records.

4.9 Historical licensed industrial activities (IPC)

Records within 500m**0**

Integrated Pollution Control (IPC) records of substance releases to air, land and water. This data represents a historical archive as the IPC regime has been superseded.

This data is sourced from the Environment Agency and Natural Resources Wales.

4.10 Licensed industrial activities (Part A(1))

Records within 500m**0**

Records of Part A(1) installations regulated under the Environmental Permitting (England and Wales) Regulations 2016 for the release of substances to the environment.

This data is sourced from the Environment Agency and Natural Resources Wales.

4.11 Licensed pollutant release (Part A(2)/B)

Records within 500m**1**

Records of Part A(2) and Part B installations regulated under the Environmental Permitting (England and Wales) Regulations 2016 for the release of substances to the environment.

Features are displayed on the Current industrial land use map on [page 25 >](#)

ID	Location	Address	Details	
2	481m E	Stuart Davies Resprays, Willow Park Industrial Estate, Upton Lane, Stoke Golding, Nuneaton, CV13 6EU	Process: Respraying of Road Vehicles Status: Historical Permit Permit Type: Part B	Enforcement: No Enforcements Notified Date of enforcement: No Enforcements Notified Comment: No Enforcements Notified

This data is sourced from Local Authority records.

4.12 Radioactive Substance Authorisations

Records within 500m	0
----------------------------	----------

Records of the storage, use, accumulation and disposal of radioactive substances regulated under the Radioactive Substances Act 1993.

This data is sourced from the Environment Agency and Natural Resources Wales.

4.13 Licensed Discharges to controlled waters

Records within 500m	1
----------------------------	----------

Discharges of treated or untreated effluent to controlled waters under the Water Resources Act 1991.

Features are displayed on the Current industrial land use map on [page 25 >](#)

ID	Location	Address	Details	
1	152m E	ROMERDEN, STATION FIELDS, STOKE GOLDING, NR HINCKLEY, LEICS	Effluent Type: SEWAGE DISCHARGES - FINAL/TREATED EFFLUENT - NOT WATER COMPANY Permit Number: T/20/35126/S Permit Version: 1 Receiving Water: STOKE GOLDING BROOK	Status: POST NRA LEGISLATION WHERE ISSUE DATE > 31-AUG-89 (HISTORIC ONLY) Issue date: 09/04/1997 Effective Date: 09/04/1997 Revocation Date: -

This data is sourced from the Environment Agency and Natural Resources Wales.

4.14 Pollutant release to surface waters (Red List)

Records within 500m	0
----------------------------	----------

Discharges of specified substances under the Environmental Protection (Prescribed Processes and Substances) Regulations 1991.

This data is sourced from the Environment Agency and Natural Resources Wales.



4.15 Pollutant release to public sewer

Records within 500m**0**

Discharges of Special Category Effluents to the public sewer.

This data is sourced from the Environment Agency and Natural Resources Wales.

4.16 List 1 Dangerous Substances

Records within 500m**0**

Discharges of substances identified on List I of European Directive E 2006/11/EC, and regulated under the Environmental Damage (Prevention and Remediation) Regulations 2015.

This data is sourced from the Environment Agency and Natural Resources Wales.

4.17 List 2 Dangerous Substances

Records within 500m**0**

Discharges of substances identified on List II of European Directive E 2006/11/EC, and regulated under the Environmental Damage (Prevention and Remediation) Regulations 2015.

This data is sourced from the Environment Agency and Natural Resources Wales.

4.18 Pollution Incidents (EA/NRW)

Records within 500m**0**

Records of substantiated pollution incidents. Since 2006 this data has only included category 1 (major) and 2 (significant) pollution incidents.

This data is sourced from the Environment Agency and Natural Resources Wales.

4.19 Pollution inventory substances

Records within 500m**0**

The pollution inventory (substances) includes reporting on annual emissions of certain regulated substances to air, controlled waters and land. A reporting threshold for each substance is also included. Where emissions fall below the reporting threshold, no value will be given. The data is given for the most recent complete year available.

This data is sourced from the Environment Agency and the Scottish Environment Protection Agency.

4.20 Pollution inventory waste transfers

Records within 500m

0

The pollution inventory (waste transfers) includes reporting on annual transfers and recovery/disposal of controlled wastes from a site. A reporting threshold for each waste type is also included. Where releases fall below the reporting threshold, no value will be given. The data is given for the most recent complete year available.

This data is sourced from the Environment Agency and the Scottish Environment Protection Agency.

4.21 Pollution inventory radioactive waste


Records within 500m

0

The pollution inventory (radioactive wastes) includes reporting on annual releases of radioactive substances from a site, including the means of release. Where releases fall below the reporting threshold, no value will be given. The data is given for the most recent complete year available.

This data is sourced from the Environment Agency and the Scottish Environment Protection Agency.

5 Hydrogeology - Superficial aquifer

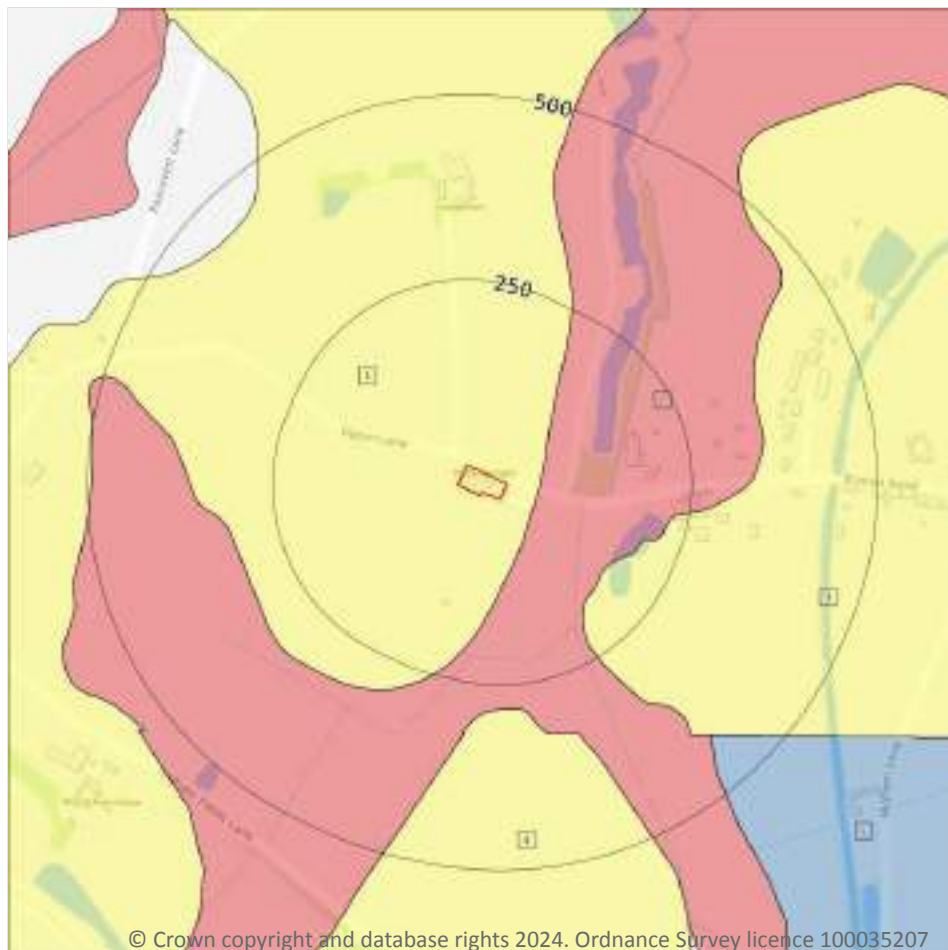

- Site Outline
- Search buffers in metres (m)
- Principal
 - Secondary A
 - Secondary B
 - Secondary Undifferentiated
 - Unproductive
 - Unknown

© Crown copyright and database rights 2024. Ordnance Survey licence 100035207

5.1 Superficial aquifer

Records within 500m

5

Aquifer status of groundwater held within superficial geology.

Features are displayed on the Hydrogeology map on [page 31](#) >

ID	Location	Designation	Description
1	On site	Secondary Undifferentiated	Assigned where it is not possible to attribute either category A or B to a rock type. In general these layers have previously been designated as both minor and non-aquifer in different locations due to the variable characteristics of the rock type
2	43m E	Secondary A	Permeable layers capable of supporting water supplies at a local rather than strategic scale, and in some cases forming an important source of base flow to rivers. These are generally aquifers formerly classified as minor aquifers



ID	Location	Designation	Description
3	169m SE	Secondary Undifferentiated	Assigned where it is not possible to attribute either category A or B to a rock type. In general these layers have previously been designated as both minor and non-aquifer in different locations due to the variable characteristics of the rock type
4	283m S	Secondary Undifferentiated	Assigned where it is not possible to attribute either category A or B to a rock type. In general these layers have previously been designated as both minor and non-aquifer in different locations due to the variable characteristics of the rock type
5	426m SE	Unproductive	These are rock layers or drift deposits with low permeability that have negligible significance for water supply or river base flow

This data is sourced from the British Geological Survey, the Environment Agency and Natural Resources Wales.



Bedrock aquifer



- Site Outline
- Search buffers in metres (m)
- Principal
 - Secondary A
 - Secondary B
 - Secondary Undifferentiated
 - Unproductive

5.2 Bedrock aquifer

Records within 500m

1

Aquifer status of groundwater held within bedrock geology.


Features are displayed on the Bedrock aquifer map on [page 33](#) >

ID	Location	Designation	Description
1	On site	Secondary B	Predominantly lower permeability layers which may store/yield limited amounts of groundwater due to localised features such as fissures, thin permeable horizons and weathering. These are generally the water-bearing parts of the former non-aquifers

This data is sourced from the British Geological Survey, the Environment Agency and Natural Resources Wales.



Groundwater vulnerability

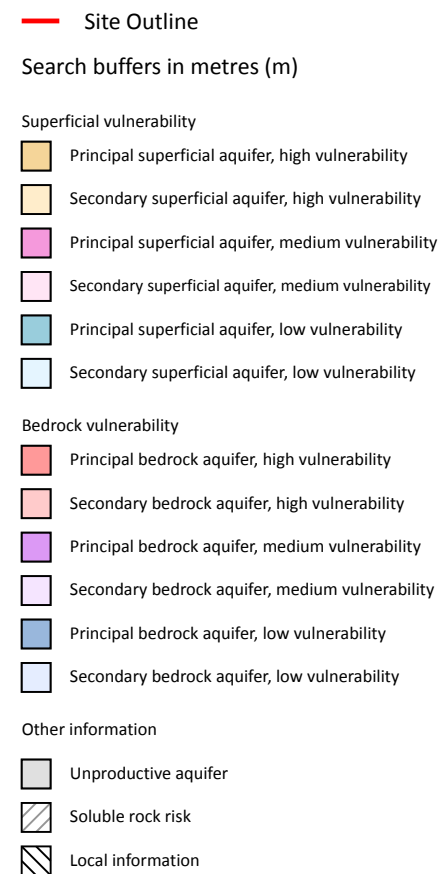

5.3 Groundwater vulnerability

Records within 50m

2

An assessment of the vulnerability of groundwater to a pollutant discharged at ground level based on the hydrological, geological, hydrogeological and soil properties within a one kilometre square grid. Groundwater vulnerability is described as High, Medium or Low as follows:

- High - Areas able to easily transmit pollution to groundwater. They are likely to be characterised by high leaching soils and the absence of low permeability superficial deposits.
- Medium - Intermediate between high and low vulnerability.
- Low - Areas that provide the greatest protection from pollution. They are likely to be characterised by low leaching soils and/or the presence of superficial deposits characterised by a low permeability.

Features are displayed on the Groundwater vulnerability map on [page 34](#) >

ID	Location	Summary	Soil / surface	Superficial geology	Bedrock geology
1	On site	Summary Classification: Secondary bedrock aquifer - High Vulnerability Combined classification: Productive Bedrock Aquifer, Productive Superficial Aquifer	Leaching class: Intermediate Infiltration value: <40% Dilution value: <300mm/year	Vulnerability: Medium Aquifer type: Secondary Thickness: <3m Patchiness value: <90% Recharge potential: High	Vulnerability: High Aquifer type: Secondary Flow mechanism: Well connected fractures
2	43m E	Summary Classification: Secondary bedrock aquifer - High Vulnerability Combined classification: Productive Bedrock Aquifer, Productive Superficial Aquifer	Leaching class: Intermediate Infiltration value: <40% Dilution value: <300mm/year	Vulnerability: Medium Aquifer type: Secondary Thickness: <3m Patchiness value: <90% Recharge potential: High	Vulnerability: High Aquifer type: Secondary Flow mechanism: Well connected fractures

This data is sourced from the British Geological Survey, the Environment Agency and Natural Resources Wales.

5.4 Groundwater vulnerability- soluble rock risk

Records on site	0
-----------------	---

This dataset identifies areas where solution features that enable rapid movement of a pollutant may be present within a 1km grid square.

This data is sourced from the British Geological Survey and the Environment Agency.


5.5 Groundwater vulnerability- local information

Records on site	0
-----------------	---

This dataset identifies areas where additional local information affecting vulnerability is held by the Environment Agency. Further information can be obtained by contacting the Environment Agency local Area groundwater team through the Environment Agency National Customer Call Centre on 03798 506 506 or by email on enquiries@environment-agency.gov.uk ↗.

This data is sourced from the British Geological Survey and the Environment Agency.

Abstractions and Source Protection Zones

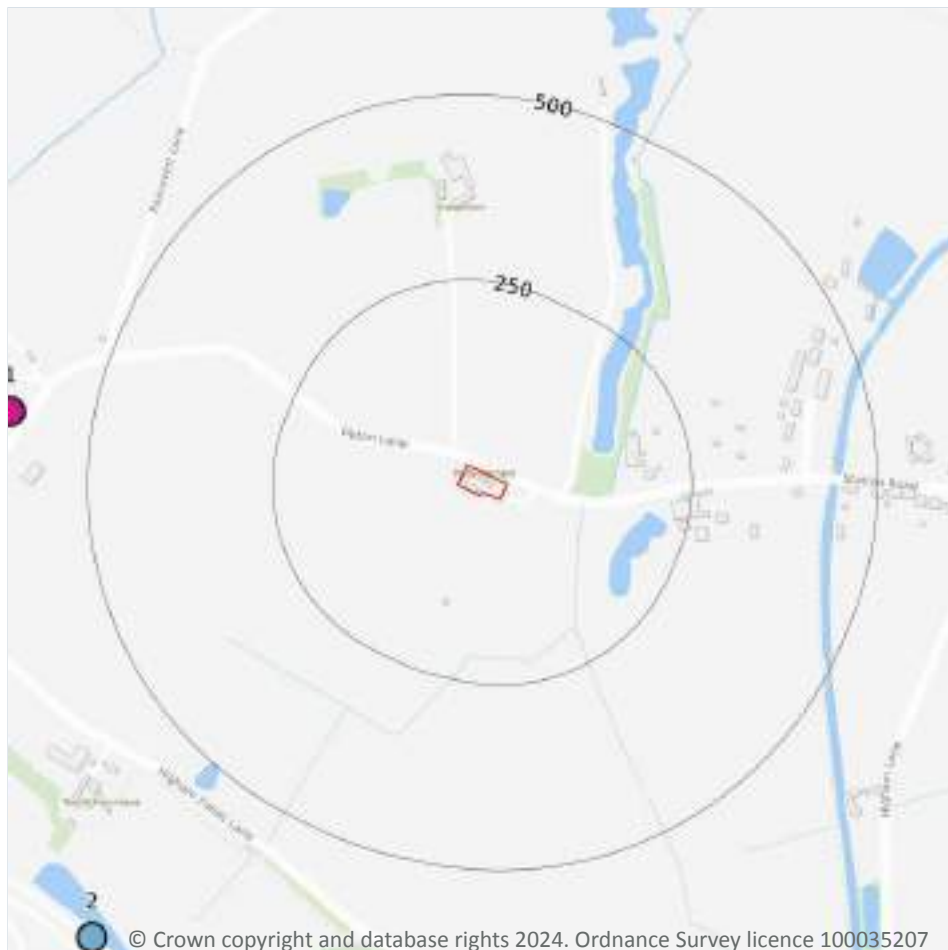

- Site Outline
- Search buffers in metres (m)
- Source Protection Zone 1
Inner catchment
- Source Protection Zone 2
Outer catchment
- Source Protection Zone 3
Total catchment
- Source Protection Zone 4
Zone of Special Interest
- Source Protection Zone 1c
Inner catchment - confined aquifer
- Source Protection Zone 2c
Outer catchment - confined aquifer
- Source Protection Zone 3c
Total catchment - confined aquifer
- Drinking water abstraction licences
Polygon features
- Drinking water abstraction licences
Linear features
- Groundwater abstraction licence (point)
- Groundwater abstraction licence (area)
- Groundwater abstraction licence (linear)
- Surface Water Abstractions (point)
- Surface Water Abstractions (area)
- Surface Water Abstractions (linear)

5.6 Groundwater abstractions

Records within 2000m

5

Licensed groundwater abstractions for sites extracting more than 20 cubic metres of water a day and includes active and historical records. The data may be for a single abstraction point, between two points (line data) or a larger area.

Features are displayed on the Abstractions and Source Protection Zones map on [page 36 >](#)



ID	Location	Details	
1	612m W	Status: Historical Licence No: 03/28/20/0029 Details: General Farming & Domestic Direct Source: Groundwater Midlands Region Point: FOX COVERT FARM, WELL Data Type: Point Name: FOX Easting: 438100 Northing: 297300	Annual Volume (m ³): - Max Daily Volume (m ³): - Original Application No: - Original Start Date: 11/11/1965 Expiry Date: - Issue No: 100 Version Start Date: 11/11/1965 Version End Date: -
-	906m SW	Status: Active Licence No: 03/28/20/0095 Details: Transfer Between Sources (Pre Water Act 2003) Direct Source: Groundwater Midlands Region Point: WATLING STREET - BOREHOLE Data Type: Point Name: Horiba Mira Limited Easting: 438140 Northing: 296490	Annual Volume (m ³): 65000 Max Daily Volume (m ³): 500 Original Application No: NPS/WR/020671 Original Start Date: 16/04/1985 Expiry Date: - Issue No: 102 Version Start Date: 10/11/2015 Version End Date: -
-	1522m S	Status: Historical Licence No: 03/28/20/0028 Details: General Farming & Domestic Direct Source: Groundwater Midlands Region Point: VALE FARM, WELL Data Type: Point Name: WADDELL Easting: 438400 Northing: 295700	Annual Volume (m ³): - Max Daily Volume (m ³): - Original Application No: - Original Start Date: 16/11/1965 Expiry Date: - Issue No: 100 Version Start Date: 16/11/1965 Version End Date: -
-	1801m NE	Status: Historical Licence No: 03/28/20/0051 Details: General Farming & Domestic Direct Source: Groundwater Midlands Region Point: LODGE FARM, WELL Data Type: Point Name: BURGESS Easting: 439600 Northing: 298800	Annual Volume (m ³): - Max Daily Volume (m ³): - Original Application No: - Original Start Date: 05/01/1966 Expiry Date: - Issue No: 100 Version Start Date: 05/01/1966 Version End Date: -
-	1849m NE	Status: Historical Licence No: 03/28/20/0051 Details: General Farming & Domestic Direct Source: Groundwater Midlands Region Point: LODGE FARM, B'HOLE Data Type: Point Name: BURGESS Easting: 439700 Northing: 298800	Annual Volume (m ³): - Max Daily Volume (m ³): - Original Application No: - Original Start Date: 05/01/1966 Expiry Date: - Issue No: 100 Version Start Date: 05/01/1966 Version End Date: -

This data is sourced from the Environment Agency and Natural Resources Wales.



5.7 Surface water abstractions

Records within 2000m

1

Licensed surface water abstractions for sites extracting more than 20 cubic metres of water a day and includes active and historical records. The data may be for a single abstraction point, a stretch of watercourse or a larger area.

Features are displayed on the Abstractions and Source Protection Zones map on [page 36 >](#)

ID	Location	Details	
2	784m SW	Status: Active Licence No: 03/28/20/0093 Details: Process Water Direct Source: Surface Water Midlands Region Point: HIGHAM ON THE HILL - RESERVOIR Data Type: Point Name: Horiba Mira Limited Easting: 438210 Northing: 296590	Annual Volume (m ³): 625000 Max Daily Volume (m ³): 2500 Original Application No: NPS/WR/020670 Original Start Date: 16/04/1985 Expiry Date: - Issue No: 102 Version Start Date: 10/11/2015 Version End Date: -

This data is sourced from the Environment Agency and Natural Resources Wales.

5.8 Potable abstractions

Records within 2000m

0

Licensed potable water abstractions for sites extracting more than 20 cubic metres of water a day and includes active and historical records. The data may be for a single abstraction point, a stretch of watercourse or a larger area.

This data is sourced from the Environment Agency and Natural Resources Wales.

5.9 Source Protection Zones

Records within 500m

0

Source Protection Zones define the sensitivity of an area around a potable abstraction site to contamination.

This data is sourced from the Environment Agency and Natural Resources Wales.

5.10 Source Protection Zones (confined aquifer)

Records within 500m

0

Source Protection Zones in the confined aquifer define the sensitivity around a deep groundwater abstraction to contamination. A confined aquifer would normally be protected from contamination by overlying geology and is only considered a sensitive resource if deep excavation/drilling is taking place.



This data is sourced from the Environment Agency and Natural Resources Wales.



6 Hydrology



- Site Outline
- Search buffers in metres (m)
- Water Network (OS MasterMap)
- Surface water features (wider than 5m)
- Surface water features (narrower than 5m)
- ⋯ WFD River, canal and surface water transfer water bodies
- WFD Lake water bodies
- WFD Transitional and coastal water bodies
- WFD Surface water body catchments boundaries
- WFD Groundwater body boundaries

6.1 Water Network (OS MasterMap)

Records within 250m

7

Detailed water network of Great Britain showing the flow and precise central course of every river, stream, lake and canal.

Features are displayed on the Hydrology map on [page 40](#) >

ID	Location	Type of water feature	Ground level	Permanence	Name
1	108m E	Inland river not influenced by normal tidal action.	Underground	Watercourse contains water year round (in normal circumstances)	-



ID	Location	Type of water feature	Ground level	Permanence	Name
B	108m E	Inland river not influenced by normal tidal action.	On ground surface	Watercourse contains water year round (in normal circumstances)	-
C	110m E	Inland river not influenced by normal tidal action.	On ground surface	Watercourse contains water year round (in normal circumstances)	-
D	198m SE	Inland river not influenced by normal tidal action.	On ground surface	Watercourse contains water year round (in normal circumstances)	-
E	198m SE	Inland river not influenced by normal tidal action.	On ground surface	Watercourse contains water year round (in normal circumstances)	-
F	212m S	Inland river not influenced by normal tidal action.	On ground surface	Watercourse contains water year round (in normal circumstances)	-
D	220m S	Inland river not influenced by normal tidal action.	Underground	Watercourse contains water year round (in normal circumstances)	-

This data is sourced from the Ordnance Survey.

6.2 Surface water features

Records within 250m

7

Covering rivers, streams and lakes (some overlap with OS MasterMap Water Network data in previous section) but additionally covers smaller features such as ponds. Rivers and streams narrower than 5m are represented as a single line. Lakes, ponds and rivers or streams wider than 5m are represented as polygons.

Features are displayed on the Hydrology map on [page 40 >](#)

This data is sourced from the Ordnance Survey.

6.3 WFD Surface water body catchments

Records on site

1

The Water Framework Directive is an EU-led framework for the protection of inland surface waters, estuaries, coastal waters and groundwater through river basin-level management planning. In terms of surface water, these basins are broken down into smaller units known as management, operational and water body catchments.

Features are displayed on the Hydrology map on [page 40 >](#)



ID	Location	Type	Water body catchment	Water body ID	Operational catchment	Management catchment
A	On site	River	Stoke Golding Brook from Source to R Sence	GB104028046640	Sence Anker and Bourne Rivers and Lakes	Tame Anker and Mease

This data is sourced from the Environment Agency and Natural Resources Wales.

6.4 WFD Surface water bodies

Records identified	1
---------------------------	----------

Surface water bodies under the Directive may be rivers, lakes, estuary or coastal. To achieve the purpose of the Directive, environmental objectives have been set and are reported on for each water body. The progress towards delivery of the objectives is then reported on by the relevant competent authorities at the end of each six-year cycle. The river water body directly associated with the catchment listed in the previous section is detailed below, along with any lake, canal, coastal or artificial water body within 250m of the site. Click on the water body ID in the table to visit the EA Catchment Explorer to find out more about each water body listed.

Features are displayed on the Hydrology map on [page 40 >](#)

ID	Location	Type	Name	Water body ID	Overall rating	Chemical rating	Ecological rating	Year
-	2159m N	River	Stoke Golding Brook from Source to R Sence	GB104028046640 ↗	Poor	Fail	Poor	2019

This data is sourced from the Environment Agency and Natural Resources Wales.

6.5 WFD Groundwater bodies

Records on site	1
------------------------	----------

Groundwater bodies are also covered by the Directive and the same regime of objectives and reporting detailed in the previous section is in place. Click on the water body ID in the table to visit the EA Catchment Explorer to find out more about each groundwater body listed.

Features are displayed on the Hydrology map on [page 40 >](#)

ID	Location	Name	Water body ID	Overall rating	Chemical rating	Quantitative	Year
A	On site	Tame Anker Mease - Secondary Combined	GB40402G990800 ↗	Good	Good	Good	2019

This data is sourced from the Environment Agency and Natural Resources Wales.



7 River and coastal flooding

7.1 Risk of flooding from rivers and the sea

Records within 50m**0**

The chance of flooding from rivers and/or the sea in any given year, based on cells of 50m within the Risk of Flooding from Rivers and Sea (RoFRaS)/Flood Risk Assessment Wales (FRAW) models. Each cell is allocated one of four flood risk categories, taking into account flood defences and their condition. The risk categories for RoFRaS for rivers and the sea and FRAW for rivers are; Very low (less than 1 in 1000 chance in any given year), Low (less than 1 in 100 but greater than or equal to 1 in 1000 chance), Medium (less than 1 in 30 but greater than or equal to 1 in 100 chance) or High (greater than or equal to 1 in 30 chance). The risk categories for FRAW for the sea are; Very low (less than 1 in 1000 chance in any given year), Low (less than 1 in 200 but greater than or equal to 1 in 1000 chance), Medium (less than 1 in 30 but greater than or equal to 1 in 200 chance) or High (greater than or equal to 1 in 30 chance).

This data is sourced from the Environment Agency and Natural Resources Wales.

7.2 Historical Flood Events

Records within 250m**0**

Records of historic flooding from rivers, the sea, groundwater and surface water. Records began in 1946 when predecessor bodies started collecting detailed information about flooding incidents, although limited details may be included on flooding incidents prior to this date. Takes into account the presence of defences, structures, and other infrastructure where they existed at the time of flooding, and includes flood extents that may have been affected by overtopping, breaches or blockages.

This data is sourced from the Environment Agency and Natural Resources Wales.

7.3 Flood Defences

Records within 250m**0**

Records of flood defences owned, managed or inspected by the Environment Agency and Natural Resources Wales. Flood defences can be structures, buildings or parts of buildings. Typically these are earth banks, stone and concrete walls, or sheet-piling that is used to prevent or control the extent of flooding.

This data is sourced from the Environment Agency and Natural Resources Wales.



7.4 Areas Benefiting from Flood Defences

Records within 250m

0

Areas that would benefit from the presence of flood defences in a 1 in 100 (1%) chance of flooding each year from rivers or 1 in 200 (0.5%) chance of flooding each year from the sea.

This data is sourced from the Environment Agency and Natural Resources Wales.

7.5 Flood Storage Areas

Records within 250m

0

Areas that act as a balancing reservoir, storage basin or balancing pond to attenuate an incoming flood peak to a flow level that can be accepted by the downstream channel or to delay the timing of a flood peak so that its volume is discharged over a longer period.

This data is sourced from the Environment Agency and Natural Resources Wales.



River and coastal flooding - Flood Zones

7.6 Flood Zone 2

Records within 50m

0

Areas of land at risk of flooding, when the presence of flood defences are ignored. Covering land between Flood Zone 3 (see next section) and the extent of the flooding from rivers or the sea with a 1 in 1000 (0.1%) chance of flooding each year.

This data is sourced from the Environment Agency and Natural Resources Wales.

7.7 Flood Zone 3

Records within 50m

0

Areas of land at risk of flooding, when the presence of flood defences are ignored. Covering land with a 1 in 100 (1%) or greater chance of flooding each year from rivers or a 1 in 200 (0.5%) or greater chance of flooding each year from the sea.

This data is sourced from the Environment Agency and Natural Resources Wales.



8 Surface water flooding

8.1 Surface water flooding

Highest risk on site

Negligible

Highest risk within 50m

Negligible

Ambiental Risk Analytics surface water (pluvial) FloodMap identifies areas likely to flood as a result of extreme rainfall events, i.e. land naturally vulnerable to surface water ponding or flooding. This data set was produced by simulating 1 in 30 year, 1 in 100 year, 1 in 250 year and 1 in 1,000 year rainfall events. Modern urban drainage systems are typically built to cope with rainfall events between 1 in 20 and 1 in 30 years, though some older ones may flood in a 1 in 5 year rainfall event.



The data shown on the map and in the table above shows the highest likelihood of flood events happening at the site. Lower likelihood events may have greater flood depths and hence a greater potential impact on a site. The table below shows the maximum flood depths for a range of return periods for the site.

Return period	Maximum modelled depth
1 in 1000 year	Negligible
1 in 250 year	Negligible
1 in 100 year	Negligible
1 in 30 year	Negligible

This data is sourced from Ambiental Risk Analytics.



9 Groundwater flooding

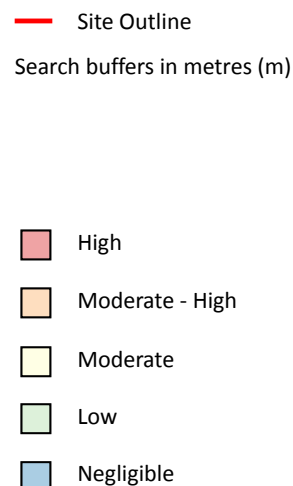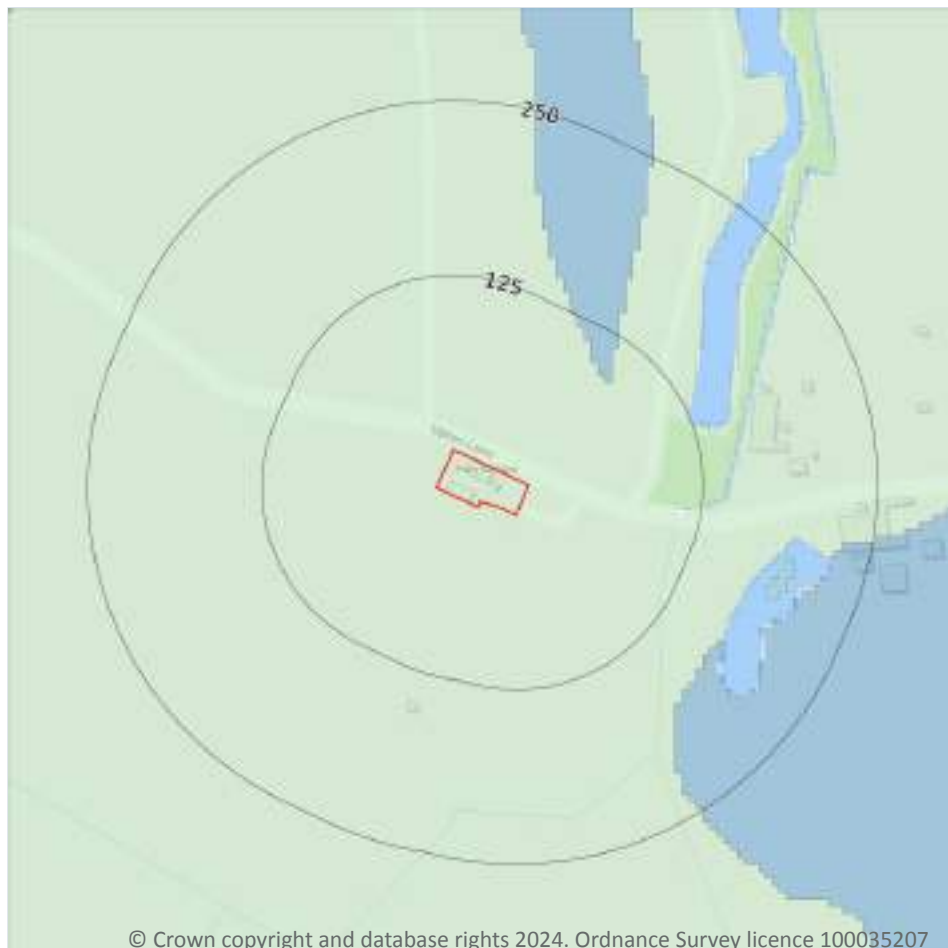

9.1 Groundwater flooding

Highest risk on site

Low

Highest risk within 50m

Low

Groundwater flooding is caused by unusually high groundwater levels. It occurs when the water table rises above the ground surface or within underground structures such as basements or cellars. Groundwater flooding tends to exhibit a longer duration than surface water flooding, possibly lasting for weeks or months, and as a result it can cause significant damage to property. This risk assessment is based on a 1 in 100 year return period and a 5m Digital Terrain Model (DTM).

Features are displayed on the Groundwater flooding map on [page 47](#) >

This data is sourced from Ambiantal Risk Analytics.



10 Environmental designations



- Site Outline
- Search buffers in metres (m)
- Sites of Special Scientific Interest (SSSI)

10.1 Sites of Special Scientific Interest (SSSI)

Records within 2000m

1

Sites providing statutory protection for the best examples of UK flora, fauna, or geological or physiographical features. Originally notified under the National Parks and Access to the Countryside Act 1949, SSSIs were re-notified under the Wildlife and Countryside Act 1981. Improved provisions for the protection and management of SSSIs were introduced by the Countryside and Rights of Way Act 2000 (in England and Wales) and (in Scotland) by the Nature Conservation (Scotland) Act 2004 and the Wildlife and Natural Environment (Scotland) Act 2010.

Features are displayed on the Environmental designations map on [page 48](#) >

ID	Location	Name	Data source
1	919m NE	Kendall's Meadow	Natural England



This data is sourced from Natural England, Natural Resources Wales and Scottish Natural Heritage.

10.2 Conserved wetland sites (Ramsar sites)

Records within 2000m

0

Ramsar sites are designated under the Convention on Wetlands of International Importance, agreed in Ramsar, Iran, in 1971. They cover all aspects of wetland conservation and wise use, recognizing wetlands as ecosystems that are extremely important for biodiversity conservation in general and for the well-being of human communities. These sites cover a broad definition of wetland; marsh, fen, peatland or water, whether natural or artificial, permanent or temporary, with water that is static or flowing, fresh, brackish or salt, and even some marine areas.

This data is sourced from Natural England, Natural Resources Wales and Scottish Natural Heritage.

10.3 Special Areas of Conservation (SAC)

Records within 2000m

0

Areas which have been identified as best representing the range and variety within the European Union of habitats and (non-bird) species listed on Annexes I and II to the Directive. SACs are designated under the EC Habitats Directive.

This data is sourced from Natural England, Natural Resources Wales and Scottish Natural Heritage.

10.4 Special Protection Areas (SPA)

Records within 2000m

0

Sites classified by the UK Government under the EC Birds Directive, SPAs are areas of the most important habitat for rare (listed on Annex I to the Directive) and migratory birds within the European Union.

This data is sourced from Natural England, Natural Resources Wales and Scottish Natural Heritage.

10.5 National Nature Reserves (NNR)

Records within 2000m

0

Sites containing examples of some of the most important natural and semi-natural terrestrial and coastal ecosystems in Great Britain. They are managed to conserve their habitats, provide special opportunities for scientific study or to provide public recreation compatible with natural heritage interests.

This data is sourced from Natural England, Natural Resources Wales and Scottish Natural Heritage.



10.6 Local Nature Reserves (LNR)

Records within 2000m**0**

Sites managed for nature conservation, and to provide opportunities for research and education, or simply enjoying and having contact with nature. They are declared by local authorities under the National Parks and Access to the Countryside Act 1949 after consultation with the relevant statutory nature conservation agency.

This data is sourced from Natural England, Natural Resources Wales and Scottish Natural Heritage.

10.7 Designated Ancient Woodland

Records within 2000m**0**

Ancient woodlands are classified as areas which have been wooded continuously since at least 1600 AD. This includes semi-natural woodland and plantations on ancient woodland sites. 'Wooded continuously' does not mean there is or has previously been continuous tree cover across the whole site, and not all trees within the woodland have to be old.

This data is sourced from Natural England, Natural Resources Wales and Scottish Natural Heritage.

10.8 Biosphere Reserves

Records within 2000m**0**

Biosphere Reserves are internationally recognised by UNESCO as sites of excellence to balance conservation and socioeconomic development between nature and people. They are recognised under the Man and the Biosphere (MAB) Programme with the aim of promoting sustainable development founded on the work of the local community.

This data is sourced from Natural England, Natural Resources Wales and Scottish Natural Heritage.

10.9 Forest Parks

Records within 2000m**0**

These are areas managed by the Forestry Commission designated on the basis of recreational, conservation or scenic interest.

This data is sourced from the Forestry Commission.



10.10 Marine Conservation Zones

Records within 2000m**0**

A type of marine nature reserve in UK waters established under the Marine and Coastal Access Act (2009). They are designated with the aim to protect nationally important, rare or threatened habitats and species.

This data is sourced from Natural England, Natural Resources Wales and Scottish Natural Heritage.

10.11 Green Belt

Records within 2000m**0**

Areas designated to prevent urban sprawl by keeping land permanently open.

This data is sourced from the Ministry of Housing, Communities and Local Government.

10.12 Proposed Ramsar sites

Records within 2000m**0**

Ramsar sites are areas listed as a Wetland of International Importance under the Convention on Wetlands of International Importance especially as Waterfowl Habitat (the Ramsar Convention) 1971. The sites here supplied have a status of 'Proposed' having been identified for potential adoption under the framework.

This data is sourced from Natural England.

10.13 Possible Special Areas of Conservation (pSAC)

Records within 2000m**0**

Special Areas of Conservation are areas which have been identified as best representing the range and variety within the European Union of habitats and (non-bird) species listed on Annexes I and II to the Directive. SACs are designated under the EC Habitats Directive. Those sites supplied here are those with a status of 'Possible' having been identified for potential adoption under the framework.

This data is sourced from Natural England and Natural Resources Wales.

10.14 Potential Special Protection Areas (pSPA)

Records within 2000m**0**

Special Protection Areas (SPAs) are areas designated (or 'classified') under the European Union Wild Birds Directive for the protection of nationally and internationally important populations of wild birds. Those sites supplied here are those with a status of 'Potential' having been identified for potential adoption under the framework.

This data is sourced from Natural England.



10.15 Nitrate Sensitive Areas

Records within 2000m**0**

Areas where nitrate concentrations in drinking water sources exceeded or was at risk of exceeding the limit of 50 mg/l set by the 1980 EC Drinking Water Directive. Voluntary agricultural measures as a means of reducing the levels of nitrate were introduced by DEFRA as MAFF, with payments being made to farmers who complied. The scheme was started as a pilot in 1990 in ten areas, later implemented within 32 areas. The scheme was closed to further new entrants in 1998, although existing agreements continued for their full term. All Nitrate Sensitive Areas fell within the areas designated as Nitrate Vulnerable Zones (NVZs) in 1996 under the EC Nitrate Directive (91/676/EEC).

This data is sourced from Natural England.

10.16 Nitrate Vulnerable Zones

Records within 2000m**2**


Areas at risk from agricultural nitrate pollution designated under the EC Nitrate Directive (91/676/EEC). These are areas of land that drain into waters polluted by nitrates. Farmers operating within these areas have to follow mandatory rules to tackle nitrate loss from agriculture.

Location	Name	Type	NVZ ID	Status
On site	River Trent (source to confluence with Derwent)	Surface Water	308	Existing
1198m S	River Trent (source to confluence with Derwent)	Surface Water	308	Existing

This data is sourced from Natural England and Natural Resources Wales.



SSSI Impact Zones and Units

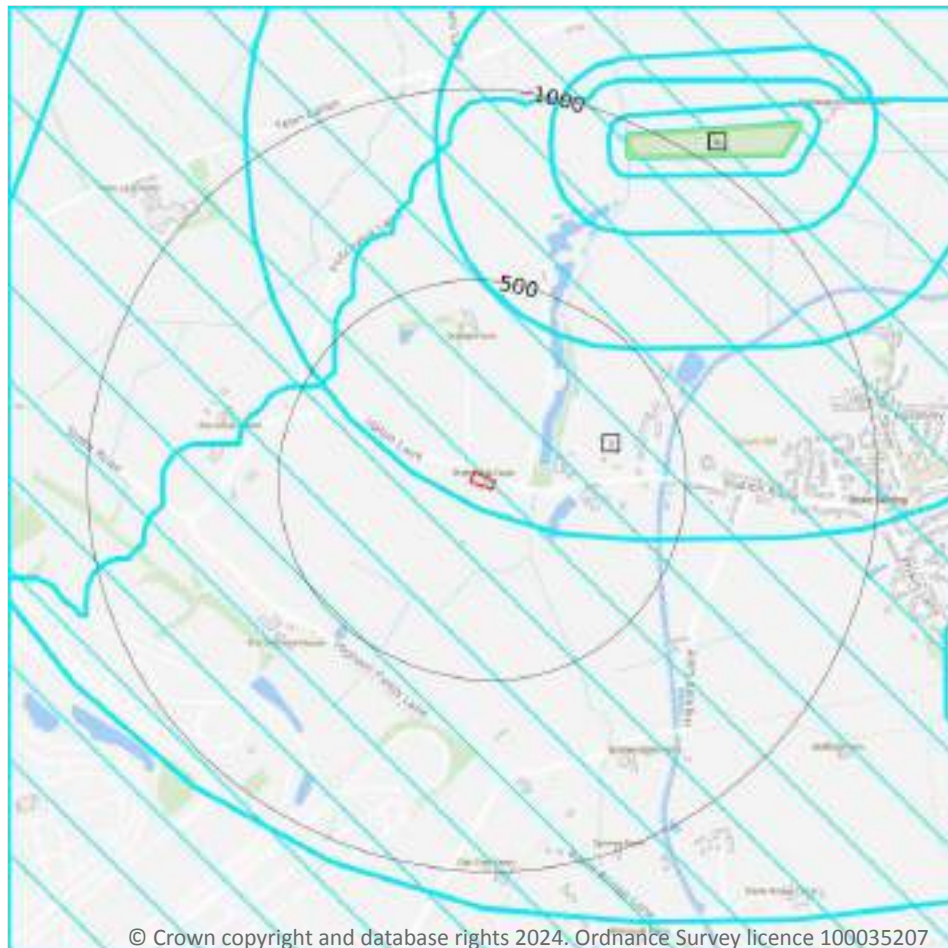

- Site Outline
- Search buffers in metres (m)
- SSSI Impact Risk Zones
- SSSI Units
- Not recorded
- Favourable
- Unfavourable - Recovering
- Unfavourable - No change
- Unfavourable - Declining
- Partially destroyed
- Destroyed

10.17 SSSI Impact Risk Zones

Records on site

1

Developed to allow rapid initial assessment of the potential risks to SSSIs posed by development proposals. They define zones around each SSSI which reflect the particular sensitivities of the features for which it is notified and indicate the types of development proposal which could potentially have adverse impacts.

Features are displayed on the SSSI Impact Zones and Units map on [page 53](#) >

ID	Location	Type of developments requiring consultation
1	On site	Infrastructure - Pipelines and underground cables, pylons and overhead cables. Any transport proposal including road, rail and by water (excluding routine maintenance). Airports, helipads and other aviation proposals. Minerals, Oil and Gas - Planning applications for quarries, including: new proposals, Review of Minerals Permissions (ROMP), extensions, variations to conditions etc. Oil & gas exploration/extraction. Rural non-residential - Large non residential developments outside existing settlements/urban areas where net additional gross internal floorspace is > 1,000m² or footprint exceeds 0.2ha. Residential - Residential development of 100 units or more. Rural residential - Any residential development of 50 or more houses outside existing settlements/urban areas. Air pollution - Any industrial/agricultural development that could cause AIR POLLUTION (incl: industrial processes, livestock & poultry units with floorspace > 500m², slurry lagoons & digestate stores > 200m², manure stores > 250t). Combustion - General combustion processes >20MW energy input. Incl: energy from waste incineration, other incineration, landfill gas generation plant, pyrolysis/gasification, anaerobic digestion, sewage treatment works, other incineration/ combustion. Waste - Landfill. Incl: inert landfill, non-hazardous landfill, hazardous landfill. Composting - Any composting proposal with more than 500 tonnes maximum annual operational throughput. Incl: open windrow composting, in-vessel composting, anaerobic digestion, other waste management. Discharges - Any discharge of water or liquid waste of more than 2m³/day to ground (ie to seep away) or to surface water, such as a beck or stream. Water supply - Large infrastructure such as warehousing / industry where net additional gross internal floorspace is > 1,000m² or any development needing its own water supply .

This data is sourced from Natural England.

10.18 SSSI Units

Records within 2000m

1

Divisions of SSSIs used to record management and condition details. Units are the smallest areas for which Natural England gives a condition assessment, however, the size of units varies greatly depending on the types of management and the conservation interest.

Features are displayed on the SSSI Impact Zones and Units map on [page 53](#) >

ID: A
 Location: 919m NE
 SSSI name: Kendall's Meadow
 Unit name: Grassland
 Broad habitat: Neutral Grassland - Lowland
 Condition: Favourable
 Reportable features:



Feature name	Feature condition	Date of assessment
Lowland neutral grassland (MG4)	Favourable	21/06/2010

This data is sourced from Natural England and Natural Resources Wales.



11 Visual and cultural designations

11.1 World Heritage Sites

Records within 250m

0

Sites designated for their globally important cultural or natural interest requiring appropriate management and protection measures. World Heritage Sites are designated to meet the UK's commitments under the World Heritage Convention.

This data is sourced from Historic England, Cadw and Historic Environment Scotland.

11.2 Area of Outstanding Natural Beauty

Records within 250m

0

Areas of Outstanding Natural Beauty (AONB) are conservation areas, chosen because they represent 18% of the finest countryside. Each AONB has been designated for special attention because of the quality of their flora, fauna, historical and cultural associations, and/or scenic views. The National Parks and Access to the Countryside Act of 1949 created AONBs and the Countryside and Rights of Way Act, 2000 added further regulation and protection. There are likely to be restrictions to some developments within these areas.

This data is sourced from Natural England, Natural Resources Wales and Scottish Natural Heritage.

11.3 National Parks

Records within 250m

0

In England and Wales, the purpose of National Parks is to conserve and enhance landscapes within the countryside whilst promoting public enjoyment of them and having regard for the social and economic well-being of those living within them. In Scotland National Parks have the additional purpose of promoting the sustainable use of the natural resources of the area and the sustainable social and economic development of its communities. The National Parks and Access to the Countryside Act 1949 established the National Park designation in England and Wales, and The National Parks (Scotland) Act 2000 in Scotland.

This data is sourced from Natural England, Natural Resources Wales and the Scottish Government.

11.4 Listed Buildings

Records within 250m

0

Buildings listed for their special architectural or historical interest. Building control in the form of 'listed building consent' is required in order to make any changes to that building which might affect its special interest. Listed buildings are graded to indicate their relative importance, however building controls apply to all buildings equally, irrespective of their grade, and apply to the interior and exterior of the building in its entirety, together with any curtilage structures.



This data is sourced from Historic England, Cadw and Historic Environment Scotland.

11.5 Conservation Areas

Records within 250m

0

Local planning authorities are obliged to designate as conservation areas any parts of their own area that are of special architectural or historic interest, the character and appearance of which it is desirable to preserve or enhance. Designation of a conservation area gives broader protection than the listing of individual buildings. All the features within the area, listed or otherwise, are recognised as part of its character. Conservation area designation is the means of recognising the importance of all factors and of ensuring that planning decisions address the quality of the landscape in its broadest sense.

This data is sourced from Historic England, Cadw and Historic Environment Scotland.

11.6 Scheduled Ancient Monuments

Records within 250m

0

A scheduled monument is an historic building or site that is included in the Schedule of Monuments kept by the Secretary of State for Digital, Culture, Media and Sport. The regime is set out in the Ancient Monuments and Archaeological Areas Act 1979. The Schedule of Monuments has c.20,000 entries and includes sites such as Roman remains, burial mounds, castles, bridges, earthworks, the remains of deserted villages and industrial sites. Monuments are not graded, but all are, by definition, considered to be of national importance.

This data is sourced from Historic England, Cadw and Historic Environment Scotland.

11.7 Registered Parks and Gardens

Records within 250m


0

Parks and gardens assessed to be of particular interest and of special historic interest. The emphasis being on 'designed' landscapes, rather than on planting or botanical importance. Registration is a 'material consideration' in the planning process, meaning that planning authorities must consider the impact of any proposed development on the special character of the landscape.

This data is sourced from Historic England, Cadw and Historic Environment Scotland.



12 Agricultural designations

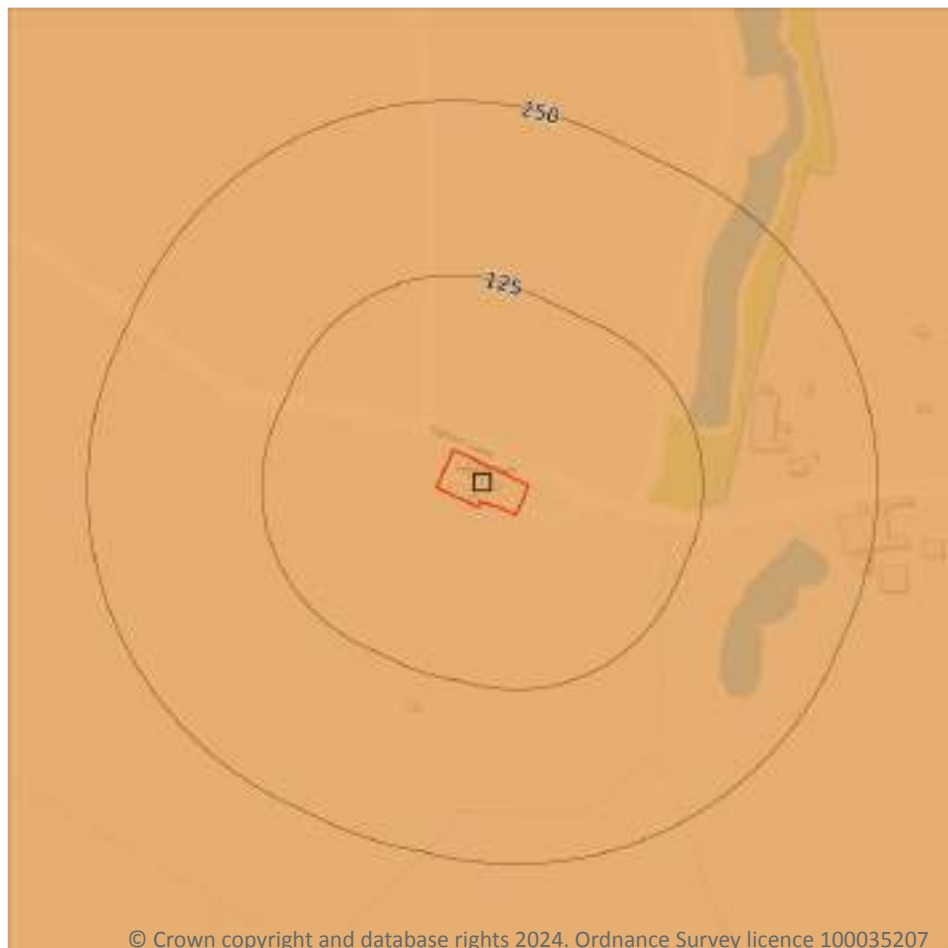

- Site Outline
- Search buffers in metres (m)
- Grade 1 - excellent quality
- Grade 2 - very good quality
- Grade 3 - good to moderate quality
- Grade 3a - good quality
- Grade 3b - moderate quality
- Grade 4 - poor quality
- Grade 5 - very poor quality
- Non-agricultural land
- Urban land
- Exclusion land
- Tree felling licences
- Open Access land

© Crown copyright and database rights 2024. Ordnance Survey licence 100035207

12.1 Agricultural Land Classification

Records within 250m

1

Classification of the quality of agricultural land taking into consideration multiple factors including climate, physical geography and soil properties. It should be noted that the categories for the grading of agricultural land are not consistent across England, Wales and Scotland.

Features are displayed on the Agricultural designations map on [page 58](#) >

ID	Location	Classification	Description
1	On site	Grade 3	Good to moderate quality agricultural land. Land with moderate limitations which affect the choice of crops, timing and type of cultivation, harvesting or the level of yield. Where more demanding crops are grown yields are generally lower or more variable than on land in Grades 1 and 2.

This data is sourced from Natural England.



12.2 Open Access Land

Records within 250m

0

The Countryside and Rights of Way Act 2000 (CROW Act) gives a public right of access to land without having to use paths. Access land includes mountains, moors, heaths and downs that are privately owned. It also includes common land registered with the local council and some land around the England Coast Path. Generally permitted activities on access land are walking, running, watching wildlife and climbing.

This data is sourced from Natural England and Natural Resources Wales.

12.3 Tree Felling Licences

Records within 250m

0

Felling Licence Application (FLA) areas approved by Forestry Commission England. Anyone wishing to fell trees must ensure that a licence or permission under a grant scheme has been issued by the Forestry Commission before any felling is carried out or that one of the exceptions apply.

This data is sourced from the Forestry Commission.

12.4 Environmental Stewardship Schemes

Records within 250m

1

Environmental Stewardship covers a range of schemes that provide financial incentives to farmers, foresters and land managers to look after and improve the environment. The schemes identified may be historical schemes that have now expired, or may still be active.

Location	Reference	Scheme	Start Date	End date
43m E	AG00272966	Entry Level plus Higher Level Stewardship	01/08/2008	31/07/2018

This data is sourced from Natural England.

12.5 Countryside Stewardship Schemes

Records within 250m

1

Countryside Stewardship covers a range of schemes that provide financial incentives to farmers, foresters and land managers to look after and improve the environment. Main objectives are to improve the farmed environment for wildlife and to reduce diffuse water pollution.

Location	Reference	Scheme	Start Date	End Date
43m E	658496	Countryside Stewardship (Middle Tier)	01/01/2019	31/12/2023



This data is sourced from Natural England.



13 Habitat designations

13.1 Priority Habitat Inventory

Records within 250m

0

Habitats of principal importance as named under Natural Environment and Rural Communities Act (2006) Section 41.

This data is sourced from Natural England.

13.2 Habitat Networks

Records within 250m

0

Habitat networks for 18 priority habitat networks (based primarily, but not exclusively, on the priority habitat inventory) and areas suitable for the expansion of networks through restoration and habitat creation.

This data is sourced from Natural England.

13.3 Open Mosaic Habitat

Records within 250m

0

Sites verified as Open Mosaic Habitat. Mosaic habitats are brownfield sites that are identified under the UK Biodiversity Action Plan as a priority habitat due to the habitat variation within a single site, supporting an array of invertebrates.

This data is sourced from Natural England.

13.4 Limestone Pavement Orders

Records within 250m

0

Limestone pavements are outcrops of limestone where the surface has been worn away by natural means over millennia. These rocks have the appearance of paving blocks, hence their name. Not only do they have geological interest, they also provide valuable habitats for wildlife. These habitats are threatened due to their removal for use in gardens and water features. Many limestone pavements have been designated as SSSIs which affords them some protection. In addition, Section 34 of the Wildlife and Countryside Act 1981 gave them additional protection via the creation of Limestone Pavement Orders, which made it a criminal offence to remove any part of the outcrop. The associated Limestone Pavement Priority Habitat is part of the UK Biodiversity Action Plan priority habitat in England.

This data is sourced from Natural England.



14 Geology 1:10,000 scale - Availability



- Site Outline
- Search buffers in metres (m)
- Full coverage
 - Partial coverage
 - No coverage

14.1 10k Availability

Records within 500m

1

An indication on the coverage of 1:10,000 scale geology data for the site, the most detailed dataset provided by the British Geological Survey. Either 'Full', 'Partial' or 'No coverage' for each geological theme.

Features are displayed on the Geology 1:10,000 scale - Availability map on [page 62](#) >

ID	Location	Artificial	Superficial	Bedrock	Mass movement	Sheet No.
1	On site	Full	Full	Full	No coverage	SP39NE

This data is sourced from the British Geological Survey.



Geology 1:10,000 scale - Artificial and made ground



- Site Outline**
- Search buffers in metres (m)
- Reclaimed ground
 - Made ground
 - Worked ground
 - Infilled ground
 - Disturbed ground
 - Landscaped ground

14.2 Artificial and made ground (10k)

Records within 500m

1

Details of made, worked, infilled, disturbed and landscaped ground at 1:10,000 scale. Artificial ground can be associated with potentially contaminated material, unpredictable engineering conditions and instability.


Features are displayed on the Geology 1:10,000 scale - Artificial and made ground map on [page 63](#) >

ID	Location	LEX Code	Description	Rock description
1	346m SE	MGR-ARTDP	Made Ground (Undivided)	Artificial Deposit

This data is sourced from the British Geological Survey.



Geology 1:10,000 scale - Superficial

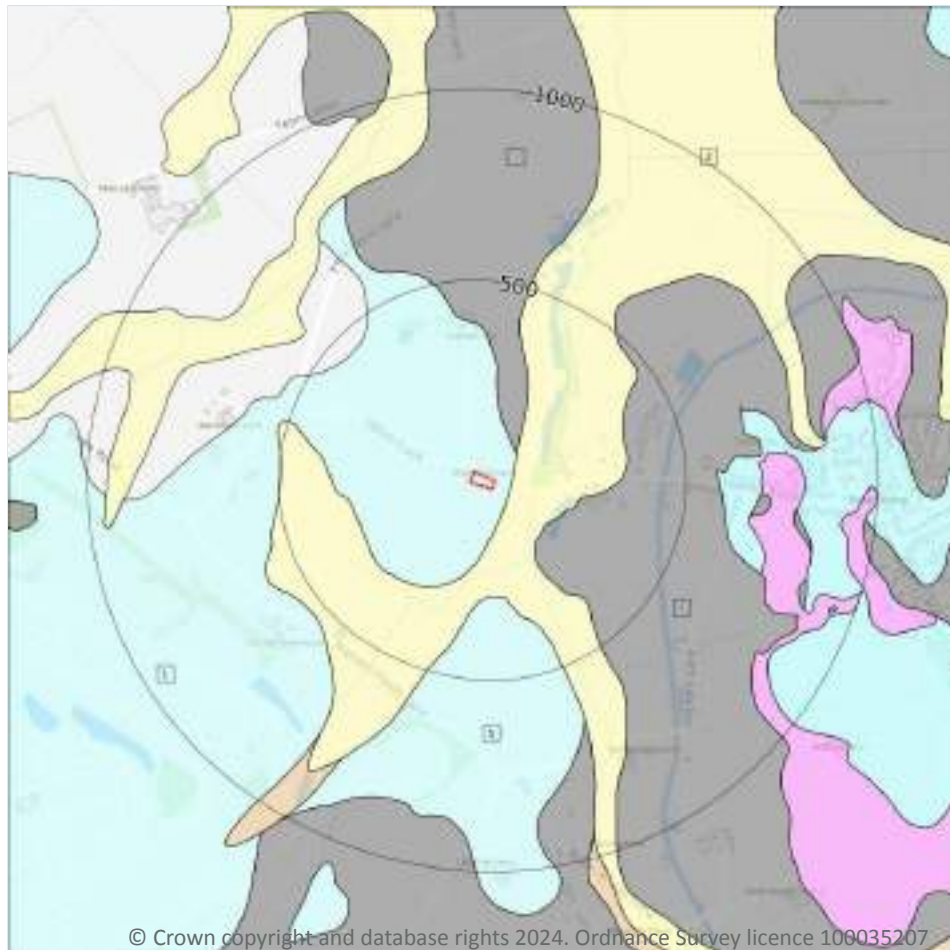

© Crown copyright and database rights 2024. Ordnance Survey licence 100035207

Site Outline

Search buffers in metres (m)

Landslip (10k)

Superficial geology (10k)
Please see table for more details.

14.3 Superficial geology (10k)

Records within 500m

5

Superficial geological deposits at 1:10,000 scale. Also known as 'drift', these are the youngest geological deposits, formed during the Quaternary. They rest on older deposits or rocks referred to as bedrock.

Features are displayed on the Geology 1:10,000 scale - Superficial map on [page 64](#) >

ID	Location	LEX Code	Description	Rock description
1	On site	THT-DMTN	Thrussington Member - Diamicton	Diamicton
2	43m E	ALV-XCZSV	Alluvium - Clay, Silt, Sand And Gravel	Clay, Silt, Sand And Gravel
3	90m NE	WOC-XCZS	Wolston Clay - Clay, Silt And Sand	Clay, Silt And Sand
4	169m SE	WOC-XCZS	Wolston Clay - Clay, Silt And Sand	Clay, Silt And Sand



ID	Location	LEX Code	Description	Rock description
5	283m S	THT-DMTN	Thrussington Member - Diamicton	Diamicton

This data is sourced from the British Geological Survey.

14.4 Landslip (10k)

Records within 500m


0

Mass movement deposits on BGS geological maps at 1:10,000 scale. Primarily superficial deposits that have moved down slope under gravity to form landslips. These affect bedrock, other superficial deposits and artificial ground.

This data is sourced from the British Geological Survey.



Geology 1:10,000 scale - Bedrock

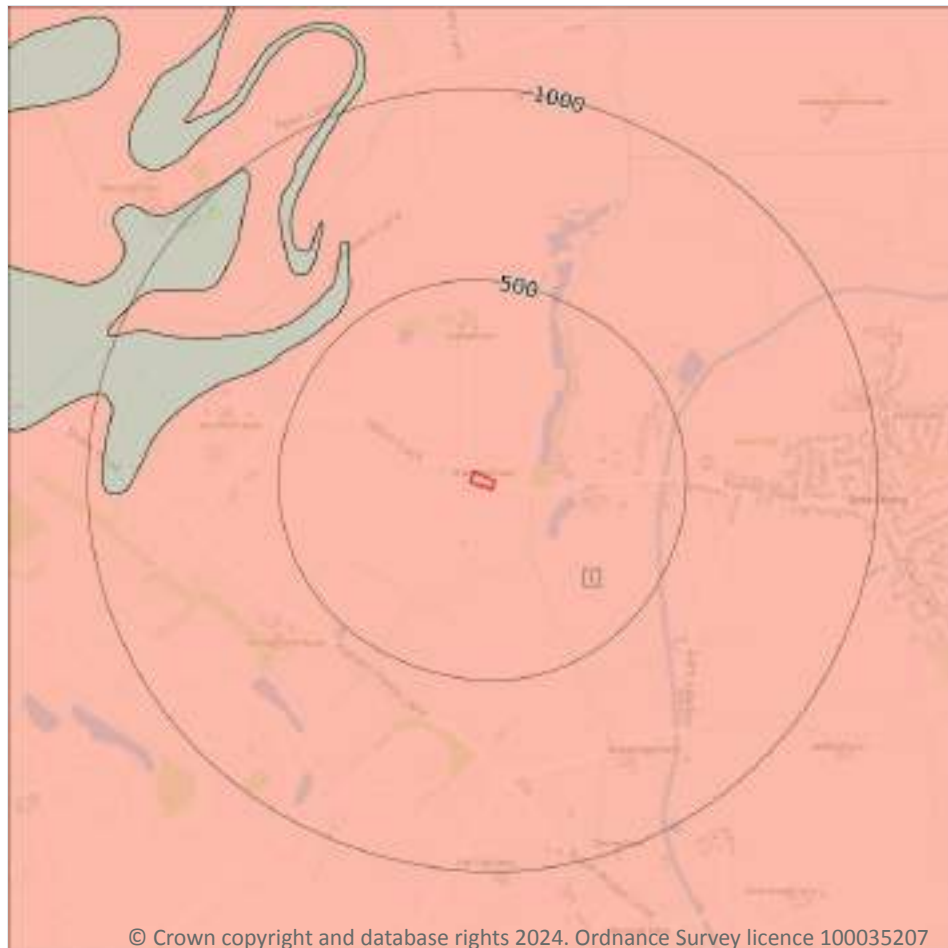

- Site Outline
- Search buffers in metres (m)
- Bedrock faults and other linear features (10k)
- Bedrock geology (10k)
Please see table for more details.

14.5 Bedrock geology (10k)

Records within 500m

1

Bedrock geology at 1:10,000 scale. The main mass of rocks forming the Earth and present everywhere, whether exposed at the surface in outcrops or concealed beneath superficial deposits or water.

Features are displayed on the Geology 1:10,000 scale - Bedrock map on [page 66](#) >

ID	Location	LEX Code	Description	Rock age
1	On site	GUN-MDST	Gunthorpe Member - Mudstone	Ladinian Age - Anisian Age

This data is sourced from the British Geological Survey.



14.6 Bedrock faults and other linear features (10k)

Records within 500m


0

Linear features at the ground or bedrock surface at 1:10,000 scale of six main types; rock, fault, fold axis, mineral vein, alteration area or landform. Features are either observed or inferred, and relate primarily to bedrock.

This data is sourced from the British Geological Survey.



15 Geology 1:50,000 scale - Availability

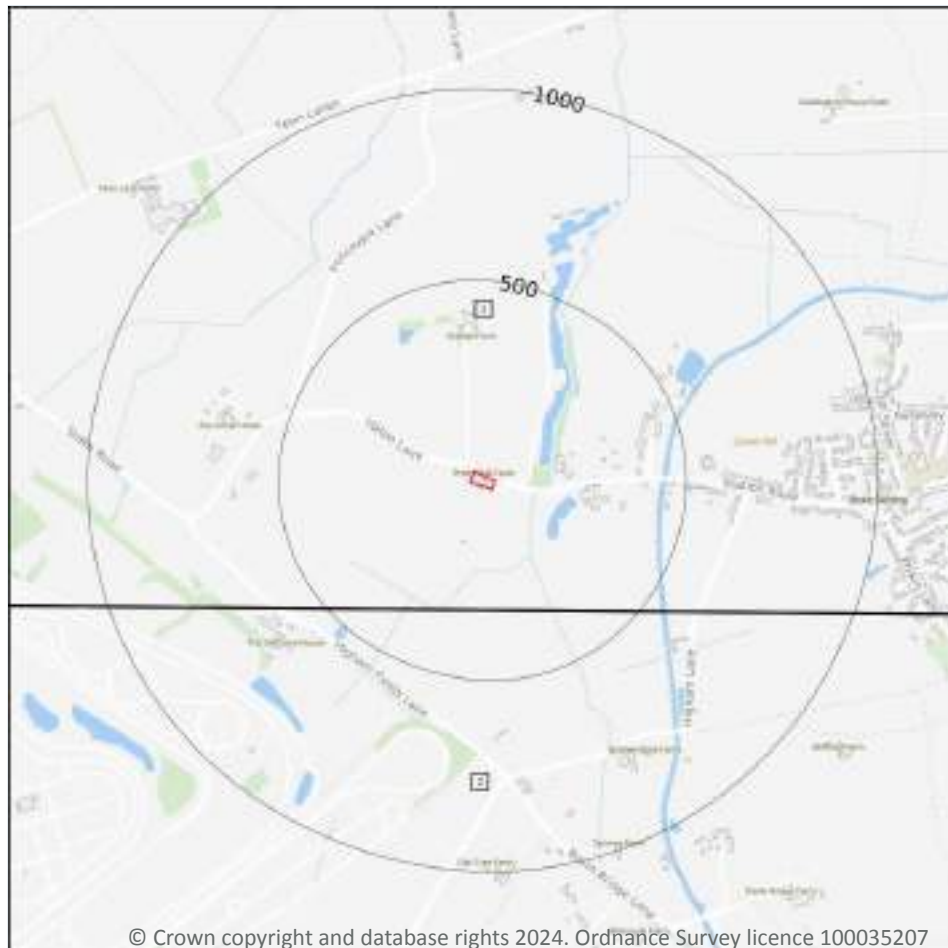

— Site Outline

Search buffers in metres (m)

☐ Geological map tile

15.1 50k Availability

Records within 500m

2

An indication on the coverage of 1:50,000 scale geology data for the site. Either 'Full' or 'No coverage' for each geological theme.

Features are displayed on the Geology 1:50,000 scale - Availability map on [page 68](#) >

ID	Location	Artificial	Superficial	Bedrock	Mass movement	Sheet No.
1	On site	Full	Full	Full	Full	EW155_coalville_v4
2	315m S	Full	Full	Full	No coverage	EW169_coventry_v4

This data is sourced from the British Geological Survey.



Geology 1:50,000 scale - Artificial and made ground

15.2 Artificial and made ground (50k)

Records within 500m

0

Details of made, worked, infilled, disturbed and landscaped ground at 1:50,000 scale. Artificial ground can be associated with potentially contaminated material, unpredictable engineering conditions and instability.

This data is sourced from the British Geological Survey.

15.3 Artificial ground permeability (50k)

Records within 50m


0

A qualitative classification of estimated rates of vertical movement of water from the ground surface through the unsaturated zone of any artificial deposits (the zone between the land surface and the water table).

This data is sourced from the British Geological Survey.



Geology 1:50,000 scale - Superficial

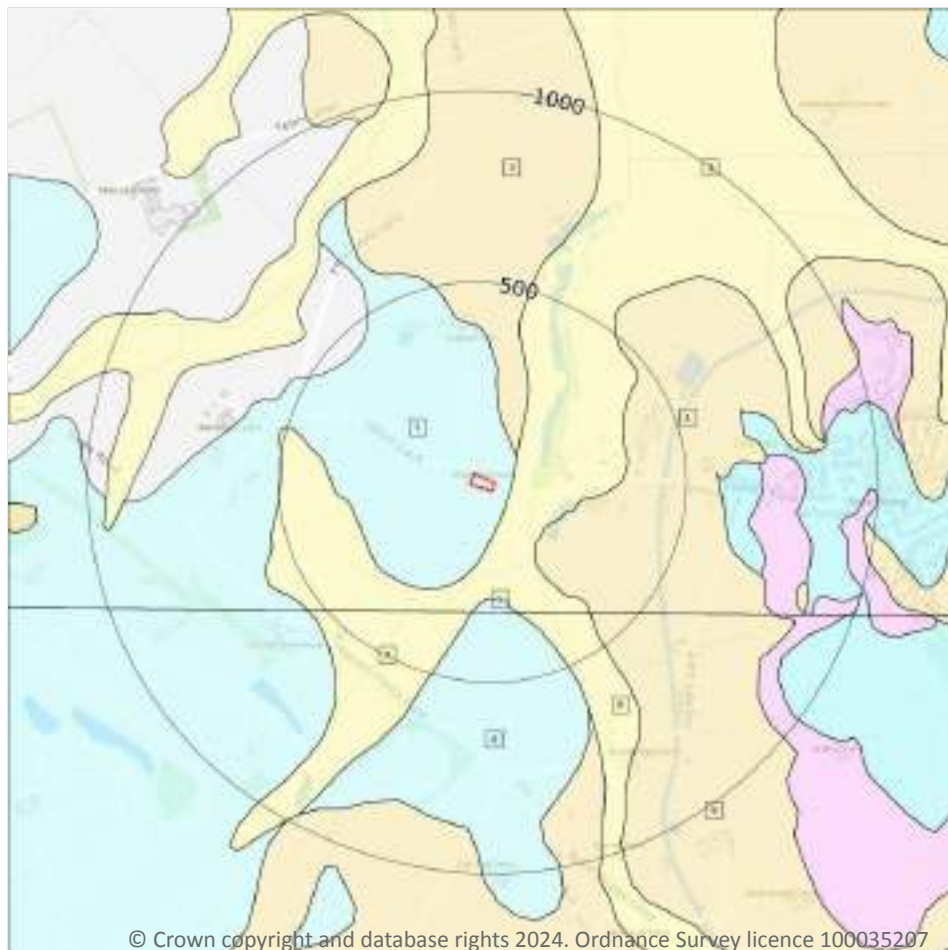

Site Outline

Search buffers in metres (m)

Landslip (50k)

Superficial geology (50k)
Please see table for more details.

15.4 Superficial geology (50k)

Records within 500m

9

Superficial geological deposits at 1:50,000 scale. Also known as 'drift', these are the youngest geological deposits, formed during the Quaternary. They rest on older deposits or rocks referred to as bedrock.

Features are displayed on the Geology 1:50,000 scale - Superficial map on [page 70 >](#)

ID	Location	LEX Code	Description	Rock description
1	On site	THT-DMTN	THRUSSINGTON MEMBER	DIAMICTON
2	43m E	ALV-XCZSV	ALLUVIUM	CLAY, SILT, SAND AND GRAVEL
3	91m NE	BOSW-XCZ	BOSWORTH CLAY MEMBER	CLAY AND SILT
4	169m SE	BOSW-XCZ	BOSWORTH CLAY MEMBER	CLAY AND SILT



ID	Location	LEX Code	Description	Rock description
5	283m S	THT-DMTN	THRUSSINGTON MEMBER	DIAMICTON
6	315m S	THT-DMTN	THRUSSINGTON MEMBER	DIAMICTON
7	319m S	ALV-XCZSV	ALLUVIUM	CLAY, SILT, SAND AND GRAVEL
8	322m S	ALV-XCZSV	ALLUVIUM	CLAY, SILT, SAND AND GRAVEL
9	409m SE	BOSW-XCZ	BOSWORTH CLAY MEMBER	CLAY AND SILT

This data is sourced from the British Geological Survey.

15.5 Superficial permeability (50k)

Records within 50m	2
---------------------------	----------

A qualitative classification of estimated rates of vertical movement of water from the ground surface through the unsaturated zone of any superficial deposits (the zone between the land surface and the water table).

Location	Flow type	Maximum permeability	Minimum permeability
On site	Mixed	High	Low
43m E	Intergranular	High	Very Low

This data is sourced from the British Geological Survey.

15.6 Landslip (50k)

Records within 500m	0
----------------------------	----------

Mass movement deposits on BGS geological maps at 1:50,000 scale. Primarily superficial deposits that have moved down slope under gravity to form landslips. These affect bedrock, other superficial deposits and artificial ground.

This data is sourced from the British Geological Survey.

15.7 Landslip permeability (50k)


Records within 50m	0
---------------------------	----------

A qualitative classification of estimated rates of vertical movement of water from the ground surface through the unsaturated zone of any landslip deposits (the zone between the land surface and the water table).

This data is sourced from the British Geological Survey.



Geology 1:50,000 scale - Bedrock

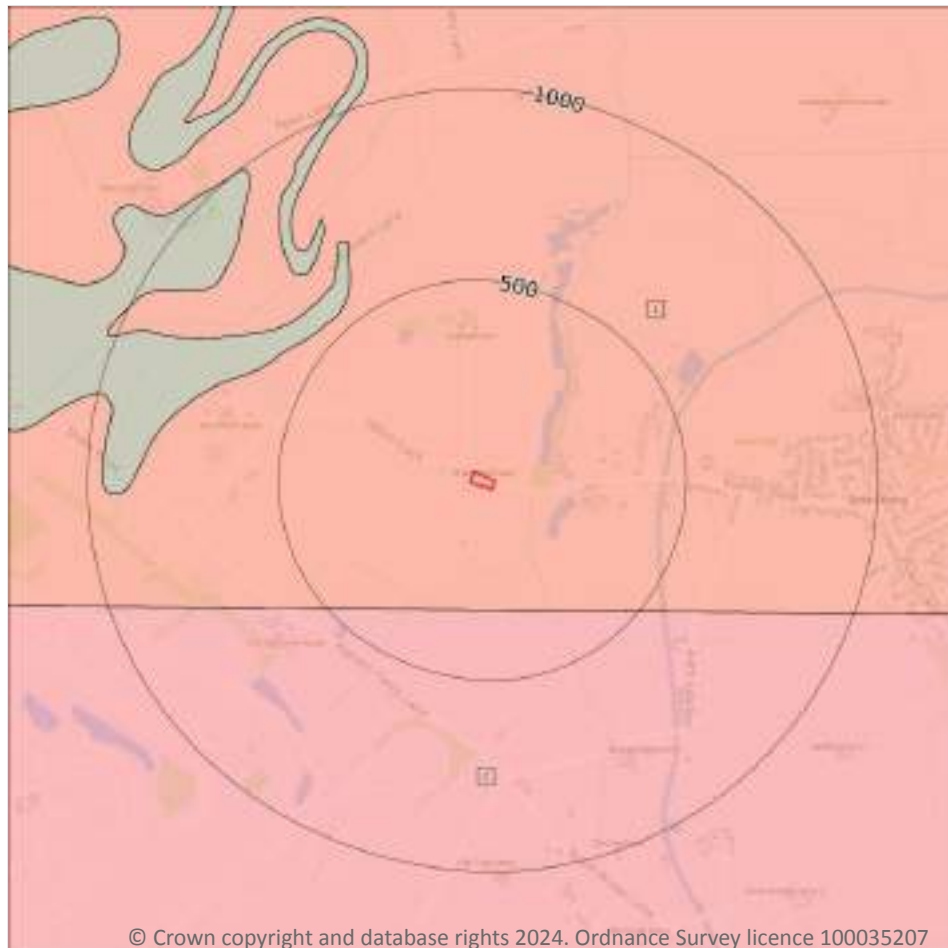

— Site Outline

Search buffers in metres (m)

.... Bedrock faults and other linear features (50k)

Bedrock geology (50k)
Please see table for more details.

15.8 Bedrock geology (50k)

Records within 500m

2

Bedrock geology at 1:50,000 scale. The main mass of rocks forming the Earth and present everywhere, whether exposed at the surface in outcrops or concealed beneath superficial deposits or water.

Features are displayed on the Geology 1:50,000 scale - Bedrock map on [page 72 >](#)

ID	Location	LEX Code	Description	Rock age
1	On site	GUN-MDST	GUNTORPE MEMBER - MUDSTONE	ANISIAN
2	315m S	MMG-MDST	MERCIA MUDSTONE GROUP - MUDSTONE	-

This data is sourced from the British Geological Survey.



15.9 Bedrock permeability (50k)

Records within 50m**1**

A qualitative classification of estimated rates of vertical movement of water from the ground surface through the unsaturated zone of bedrock (the zone between the land surface and the water table).

Location	Flow type	Maximum permeability	Minimum permeability
On site	Fracture	Low	Low

This data is sourced from the British Geological Survey.

15.10 Bedrock faults and other linear features (50k)

Records within 500m**0**

Linear features at the ground or bedrock surface at 1:50,000 scale of six main types; rock, fault, fold axis, mineral vein, alteration area or landform. Features are either observed or inferred, and relate primarily to bedrock.

This data is sourced from the British Geological Survey.



16 Boreholes

16.1 BGS Boreholes

Records within 250m


0

The Single Onshore Boreholes Index (SOBI); an index of over one million records of boreholes, shafts and wells from all forms of drilling and site investigation work held by the British Geological Survey. Covering onshore and nearshore boreholes dating back to at least 1790 and ranging from one to several thousand metres deep.

This data is sourced from the British Geological Survey.



17 Natural ground subsidence - Shrink swell clays

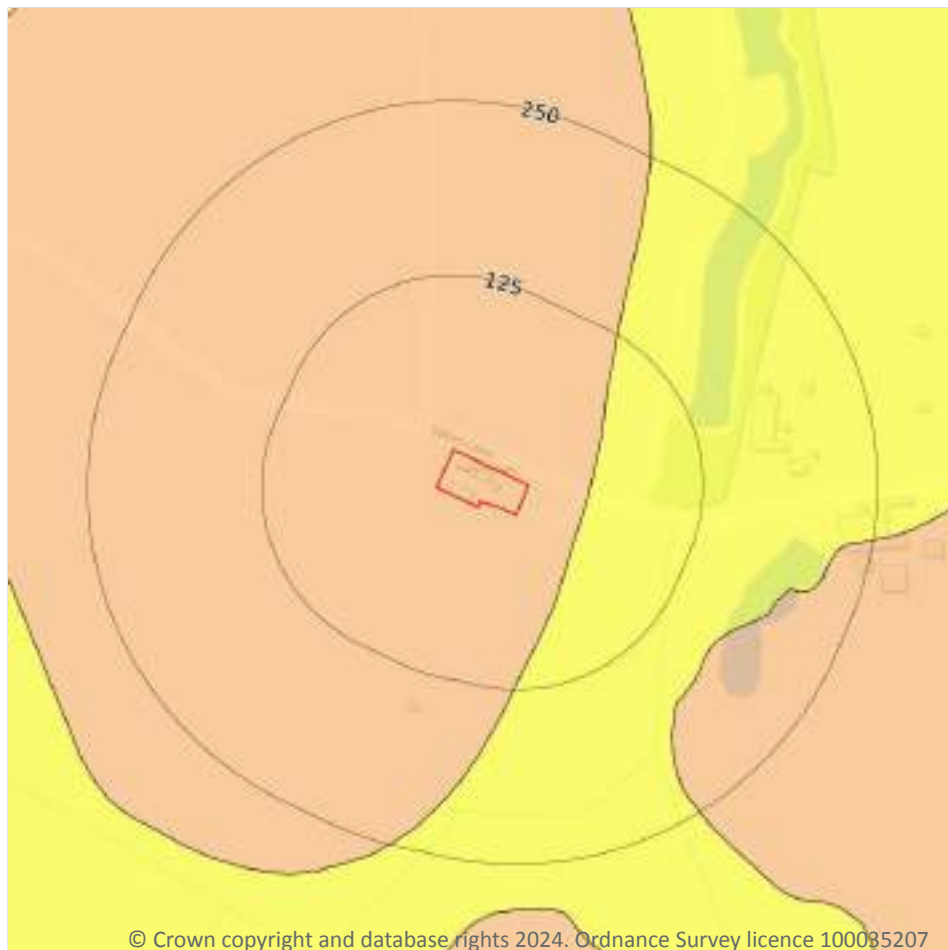

- Site Outline
- Search buffers in metres (m)
- ☐ No data
 - ☐ Negligible
 - ☐ Very low
 - ☐ Low
 - ☐ Moderate
 - ☐ High

17.1 Shrink swell clays

Records within 50m

2

The potential hazard presented by soils that absorb water when wet (making them swell), and lose water as they dry (making them shrink). This shrink-swell behaviour is controlled by the type and amount of clay in the soil, and by seasonal changes in the soil moisture content (related to rainfall and local drainage).


Features are displayed on the Natural ground subsidence - Shrink swell clays map on [page 75 >](#)

Location	Hazard rating	Details
On site	Low	Ground conditions predominantly medium plasticity.
43m E	Very low	Ground conditions predominantly low plasticity.

This data is sourced from the British Geological Survey.



Natural ground subsidence - Running sands

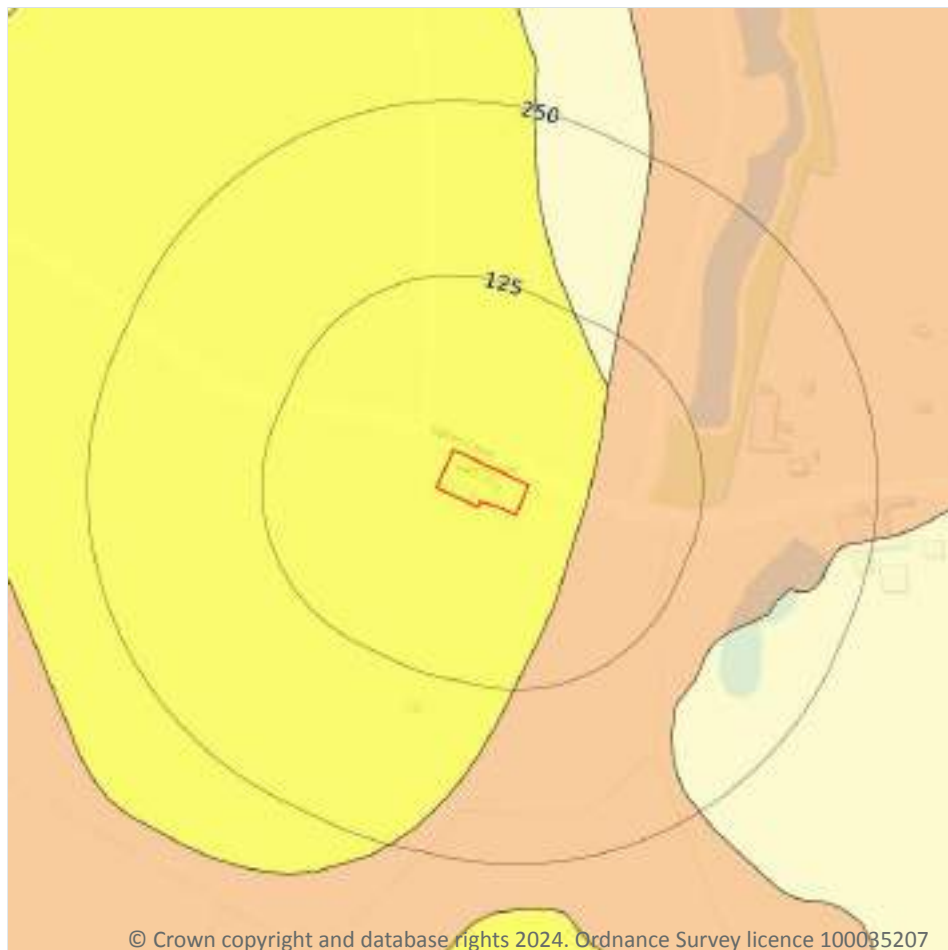

- Site Outline
- Search buffers in metres (m)
- ☐ No data
 - ☐ Negligible
 - ☒ Very low
 - ☐ Low
 - ☐ Moderate
 - ☐ High

17.2 Running sands

Records within 50m

2

The potential hazard presented by rocks that can contain loosely-packed sandy layers that can become fluidised by water flowing through them. Such sands can 'run', removing support from overlying buildings and causing potential damage.

Features are displayed on the Natural ground subsidence - Running sands map on [page 76 >](#)

Location	Hazard rating	Details
On site	Very low	Running sand conditions are unlikely. No identified constraints on land use due to running conditions unless water table rises rapidly.




Location	Hazard rating	Details
43m E	Low	Running sand conditions may be present. Constraints may apply to land uses involving excavation or the addition or removal of water.

This data is sourced from the British Geological Survey.



Natural ground subsidence - Compressible deposits

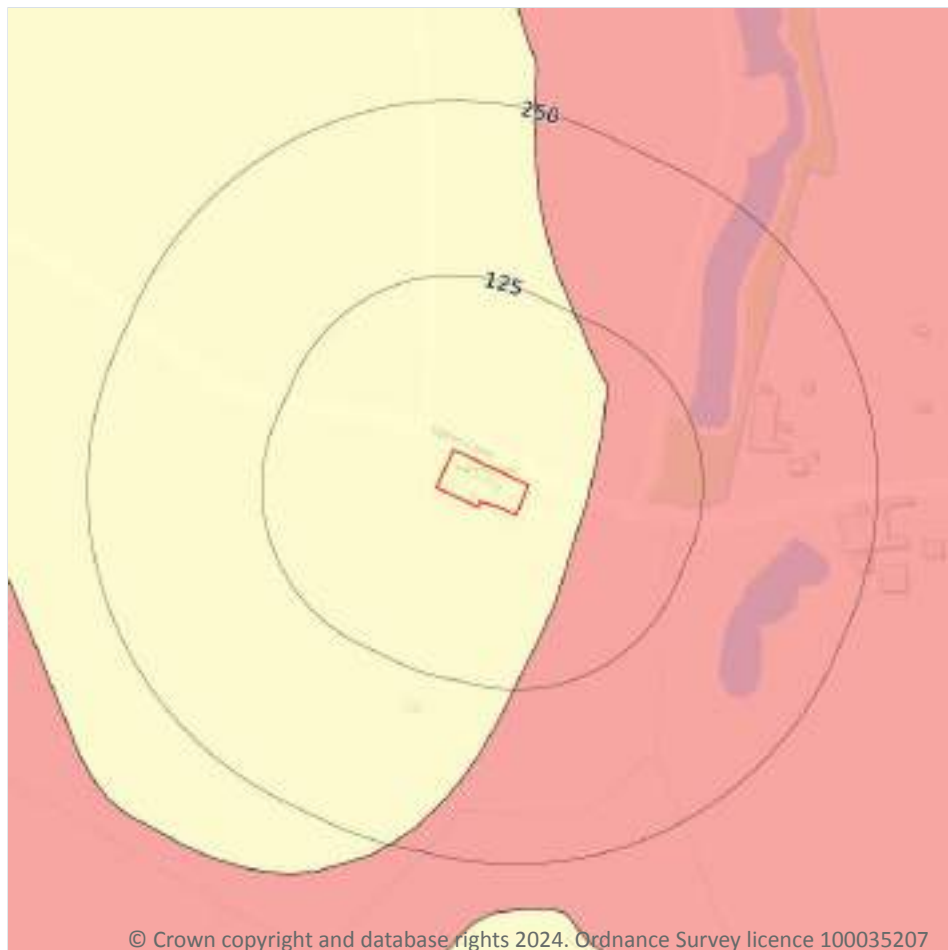

- Site Outline
- Search buffers in metres (m)
- ☐ No data
 - ☐ Negligible
 - ☐ Very low
 - ☐ Low
 - ☐ Moderate
 - ☐ High

17.3 Compressible deposits

Records within 50m

2

The potential hazard presented by types of ground that may contain layers of very soft materials like clay or peat and may compress if loaded by overlying structures, or if the groundwater level changes, potentially resulting in depression of the ground and disturbance of foundations.

Features are displayed on the Natural ground subsidence - Compressible deposits map on [page 78 >](#)


Location	Hazard rating	Details
On site	Negligible	Compressible strata are not thought to occur.
43m E	Moderate	Compressibility and uneven settlement hazards are probably present. Land use should consider specifically the compressibility and variability of the site.



This data is sourced from the British Geological Survey.



Natural ground subsidence - Collapsible deposits

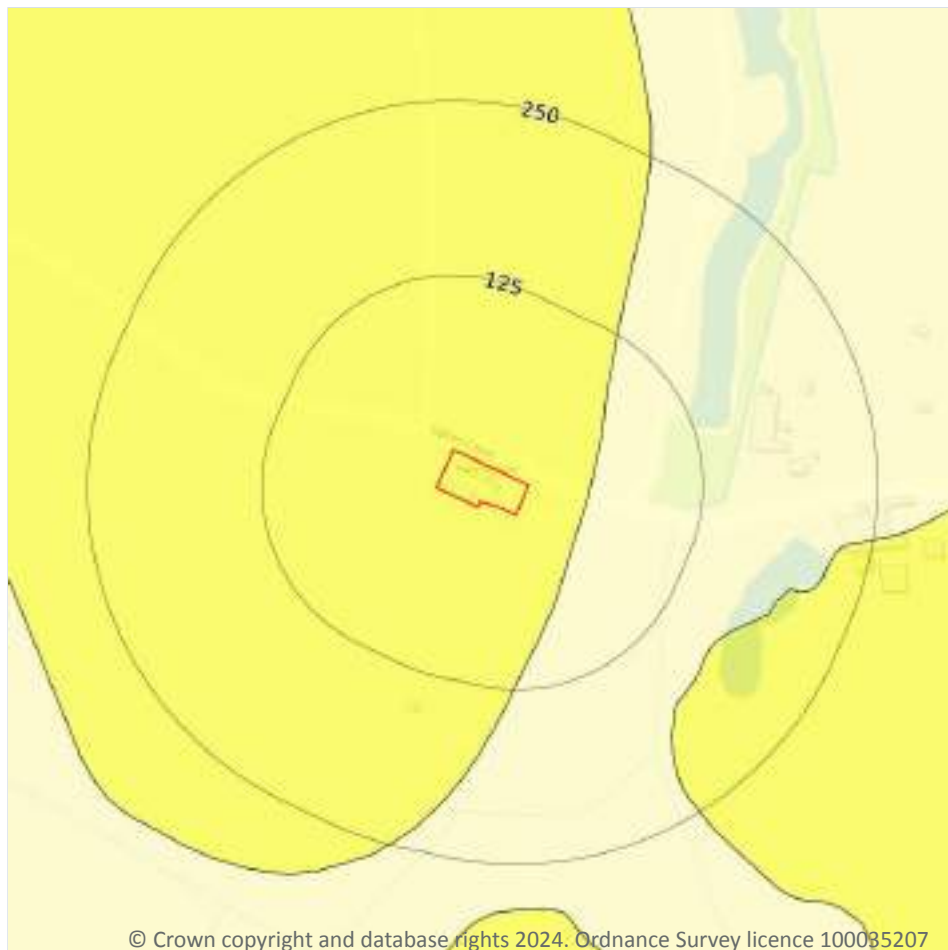

- Site Outline
- Search buffers in metres (m)
- ☐ No data
 - ☐ Negligible
 - ☐ Very low
 - ☐ Low
 - ☐ Moderate
 - ☐ High

17.4 Collapsible deposits

Records within 50m

2

The potential hazard presented by natural deposits that could collapse when a load (such as a building) is placed on them or they become saturated with water.


Features are displayed on the Natural ground subsidence - Collapsible deposits map on [page 80 >](#)

Location	Hazard rating	Details
On site	Very low	Deposits with potential to collapse when loaded and saturated are unlikely to be present.
43m E	Negligible	Deposits with potential to collapse when loaded and saturated are believed not to be present.

This data is sourced from the British Geological Survey.



Natural ground subsidence - Landslides

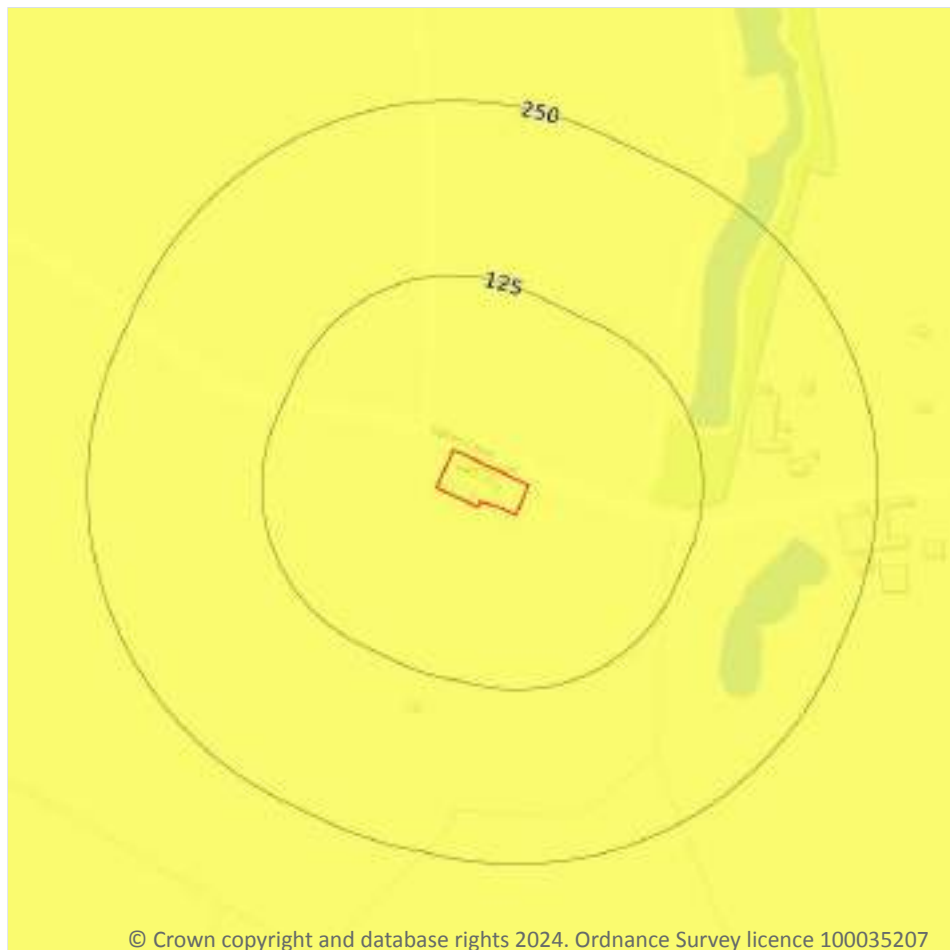

- Site Outline
- Search buffers in metres (m)
- ☐ No data
 - ☐ Negligible
 - ☒ Very low
 - ☐ Low
 - ☐ Moderate
 - ☐ High

17.5 Landslides

Records within 50m

1

The potential for landsliding (slope instability) to be a hazard assessed using 1:50,000 scale digital maps of superficial and bedrock deposits, combined with information from the BGS National Landslide Database and scientific and engineering reports.


Features are displayed on the Natural ground subsidence - Landslides map on [page 81](#) >

Location	Hazard rating	Details
On site	Very low	Slope instability problems are not likely to occur but consideration to potential problems of adjacent areas impacting on the site should always be considered.

This data is sourced from the British Geological Survey.



Natural ground subsidence - Ground dissolution of soluble rocks

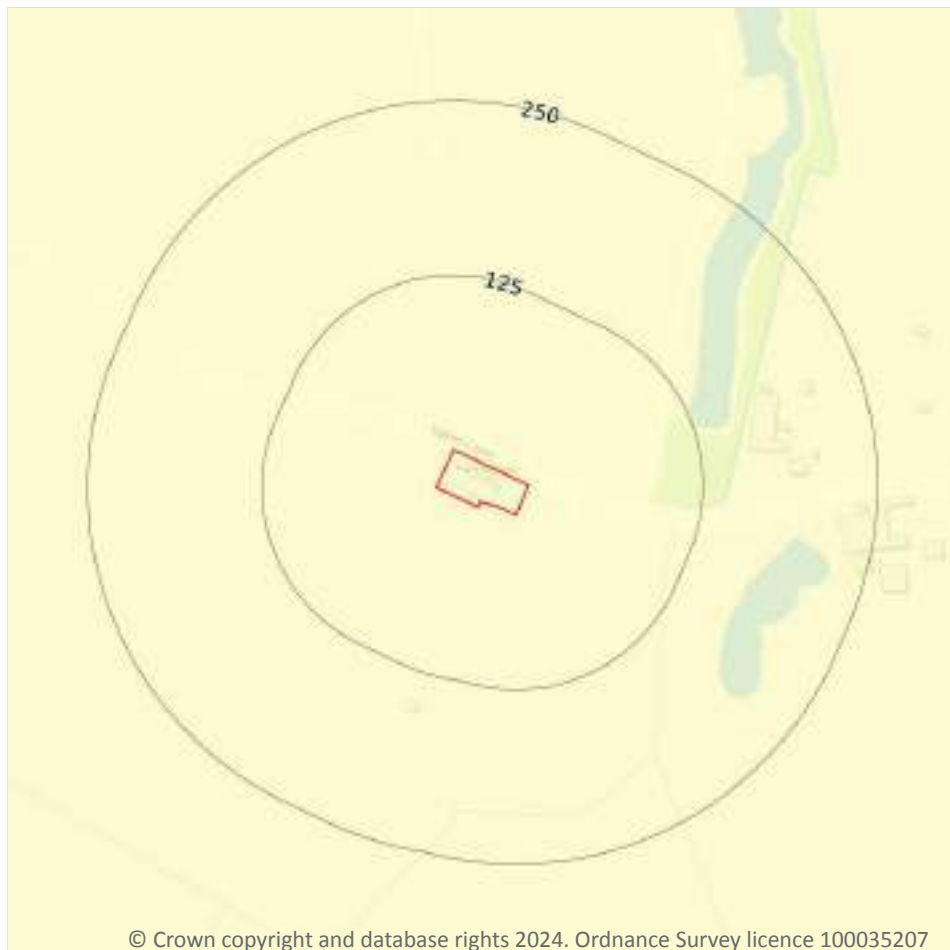

- Site Outline
- Search buffers in metres (m)
- ☐ No data
 - ☐ Negligible
 - ☒ Very low
 - ☐ Low
 - ☐ Moderate
 - ☐ High

17.6 Ground dissolution of soluble rocks

Records within 50m

1

The potential hazard presented by ground dissolution, which occurs when water passing through soluble rocks produces underground cavities and cave systems. These cavities reduce support to the ground above and can cause localised collapse of the overlying rocks and deposits.

Features are displayed on the Natural ground subsidence - Ground dissolution of soluble rocks map on [page 82](#) >

Location	Hazard rating	Details
On site	Negligible	Soluble rocks are either not thought to be present within the ground, or not prone to dissolution. Dissolution features are unlikely to be present.



This data is sourced from the British Geological Survey.



18 Mining and ground workings



- Site Outline
- Search buffers in metres (m)
- BritPits
- Surface ground workings
- Underground workings
- Underground mining extents
- Historical mineral planning areas
- TCA non-coal mining
- Non Coal Mining
- Sporadic underground mining of restricted extent possible
- Localised small scale underground mining possible
- Small scale mining possible
- Underground mining known or likely within or in close proximity
- Underground mining known within or in very close proximity

18.1 BritPits

Records within 500m

0

BritPits (an abbreviation of British Pits) is a database maintained by the British Geological Survey of currently active and closed surface and underground mineral workings. Details of major mineral handling sites, such as wharfs and rail depots are also held in the database.

This data is sourced from the British Geological Survey.

18.2 Surface ground workings

Records within 250m

4

Historical land uses identified from Ordnance Survey mapping that involved ground excavation at the surface. These features may or may not have been subsequently backfilled.

Features are displayed on the Mining and ground workings map on [page 84 >](#)

ID	Location	Land Use	Year of mapping	Mapping scale
A	192m E	Pond	1968	1:10560
A	192m E	Pond	1988	1:10000
A	197m E	Pond	1950	1:10560
A	198m E	Pond	1887	1:10560

This data is sourced from Ordnance Survey/Groundsure.

18.3 Underground workings

Records within 1000m

0

Historical land uses identified from Ordnance Survey mapping that indicate the presence of underground workings e.g. mine shafts.

This data is sourced from Ordnance Survey/Groundsure.

18.4 Underground mining extents

Records within 500m

0

This data identifies underground mine workings that could present a potential risk, including adits and seam workings. These features have been identified from BGS Geological mapping and mine plans sourced from the BGS and various collections and sources.

This data is sourced from Groundsure.

18.5 Historical Mineral Planning Areas

Records within 500m

0

Boundaries of mineral planning permissions for England and Wales. This data was collated between the 1940s (and retrospectively to the 1930s) and the mid 1980s. The data includes permitted, withdrawn and refused permissions.

This data is sourced from the British Geological Survey.



18.6 Non-coal mining

Records within 1000m

0

The potential for historical non-coal mining to have affected an area. The assessment is drawn from expert knowledge and literature in addition to the digital geological map of Britain. Mineral commodities may be divided into seven general categories - vein minerals, chalk, oil shale, building stone, bedded ores, evaporites and 'other' commodities (including ball clay, jet, black marble, graphite and chert).

This data is sourced from the British Geological Survey.

18.7 JPB mining areas

Records on site

1

Areas which could be affected by former coal and other mining. This data includes some mine plans unavailable to the Coal Authority.

Location	Details
On site	Whilst outside of an area where The Coal Authority have information on coal mining activities, Johnson Poole & Bloomer (JPB) may have information such as mining plans and maps held within their archive that have occurred within 1km of this property. Please note, the plans held by JPB may also relate to non-mining records. Further details and a quote for services (if appropriate) can be obtained by emailing this report to enquiries.gs@jpb.co.uk ↗.

This data is sourced from Johnson Poole and Bloomer.

18.8 The Coal Authority non-coal mining

Records within 500m

0

This data provides an indication of the potential zone of influence of recorded underground non-coal mining workings. Any and all analysis and interpretation of Coal Authority Data in this report is made by Groundsure, and is in no way supported, endorsed or authorised by the Coal Authority. The use of the data is restricted to the terms and provisions contained in this report. Data reproduced in this report may be the copyright of the Coal Authority and permission should be sought from Groundsure prior to any re-use.

This data is sourced from The Coal Authority.

18.9 Researched mining

Records within 500m

0

This data indicates areas of potential mining identified from alternative or archival sources, including; BGS Geological paper maps, Lidar data, aerial photographs (from World War II onwards), archaeological data services, websites, Tithe maps, and various text/plans from collected books and reports. Some of this data is approximate and Groundsure have interpreted the resultant risk area and, where possible, specific areas of



risk have been captured.

This data is sourced from Groundsure.

18.10 Mining record office plans

Records within 500m

0

This dataset is representative of Mining Record Office and/or plan extents held by Groundsure and should be considered approximate. Where possible, plans have been located and any specific areas of risk they depict have been captured.

This data is sourced from Groundsure.

18.11 BGS mine plans

Records within 500m

0

This dataset is representative of BGS mine plans held by Groundsure and should be considered approximate. Where possible, plans have been located and any specific areas of risk they depict have been captured.

This data is sourced from Groundsure.

18.12 Coal mining

Records on site

0

Areas which could be affected by past, current or future coal mining.

This data is sourced from the Coal Authority.

18.13 Brine areas

Records on site

0

The Cheshire Brine Compensation District indicates areas that may be affected by salt and brine extraction in Cheshire and where compensation would be available where damage from this mining has occurred. Damage from salt and brine mining can still occur outside this district, but no compensation will be available.

This data is sourced from the Cheshire Brine Subsidence Compensation Board.

18.14 Gypsum areas

Records on site

0

Generalised areas that may be affected by gypsum extraction.

This data is sourced from British Gypsum.

18.15 Tin mining

Records on site	0
-----------------	---

Generalised areas that may be affected by historical tin mining.

This data is sourced from Groundsure.

18.16 Clay mining

Records on site	0
-----------------	---

Generalised areas that may be affected by kaolin and ball clay extraction.

This data is sourced from the Kaolin and Ball Clay Association (UK).

19 Ground cavities and sinkholes

19.1 Natural cavities

Records within 500m

0

Industry recognised national database of natural cavities. Sinkholes and caves are formed by the dissolution of soluble rock, such as chalk and limestone, gulls and fissures by cambering. Ground instability can result from movement of loose material contained within these cavities, often triggered by water.

This data is sourced from Stantec UK Ltd.

19.2 Mining cavities

Records within 1000m

0

Industry recognised national database of mining cavities. Degraded mines may result in hazardous subsidence (crown holes). Climatic conditions and water escape can also trigger subsidence over mine entrances and workings.

This data is sourced from Stantec UK Ltd.

19.3 Reported recent incidents

Records within 500m

0

This data identifies sinkhole information gathered from media reports and Groundsure's own records. This data goes back to 2014 and includes relative accuracy ratings for each event and links to the original data sources. The data is updated on a regular basis and should not be considered a comprehensive catalogue of all sinkhole events. The absence of data in this database does not mean a sinkhole definitely has not occurred during this time.

This data is sourced from Groundsure.

19.4 Historical incidents

Records within 500m

0

This dataset comprises an extract of 1:10,560, 1:10,000, 1:2,500 and 1:1,250 scale historical Ordnance Survey maps held by Groundsure, dating back to the 1840s. It shows shakeholes, deneholes and other 'holes' as noted on these maps. Dene holes are medieval chalk extraction pits, usually comprising a narrow shaft with a number of chambers at the base of the shaft. Shakeholes are an alternative name for suffusion sinkholes, most commonly found in the limestone landscapes of North Yorkshire but also extensively noted around the Brecon Beacons National Park.

Not all 'holes' noted on Ordnance Survey mapping will necessarily be present within this dataset.



This data is sourced from Groundsure.

19.5 National karst database

Records within 500m

0

This is a comprehensive database of national karst information gathered from a wide range of sources. BGS have collected data on five main types of karst feature: Sinkholes, stream links, caves, springs, and incidences of associated damage to buildings, roads, bridges and other engineered works.



Since the database was set up in 2002 data covering most of the evaporite karst areas of the UK have now been added, along with data covering about 60% of the Chalk, and 35% of the Carboniferous Limestone outcrops. Many of the classic upland karst areas have yet to be included. Recorded so far are: Over 800 caves, 1300 stream sinks, 5600 springs, 10,000 sinkholes.

The database is not yet complete, and not all records have been verified. The absence of data does not mean that karst features are not present at a site. A reliability rating is included with each record.

This data is sourced from the British Geological Survey.



20 Radon

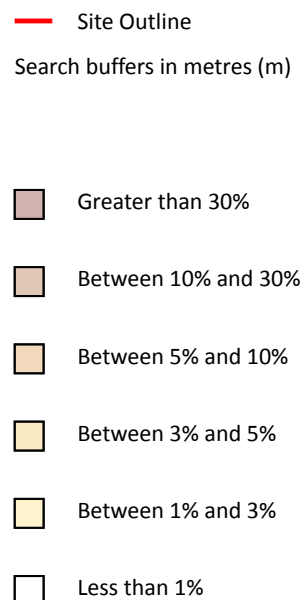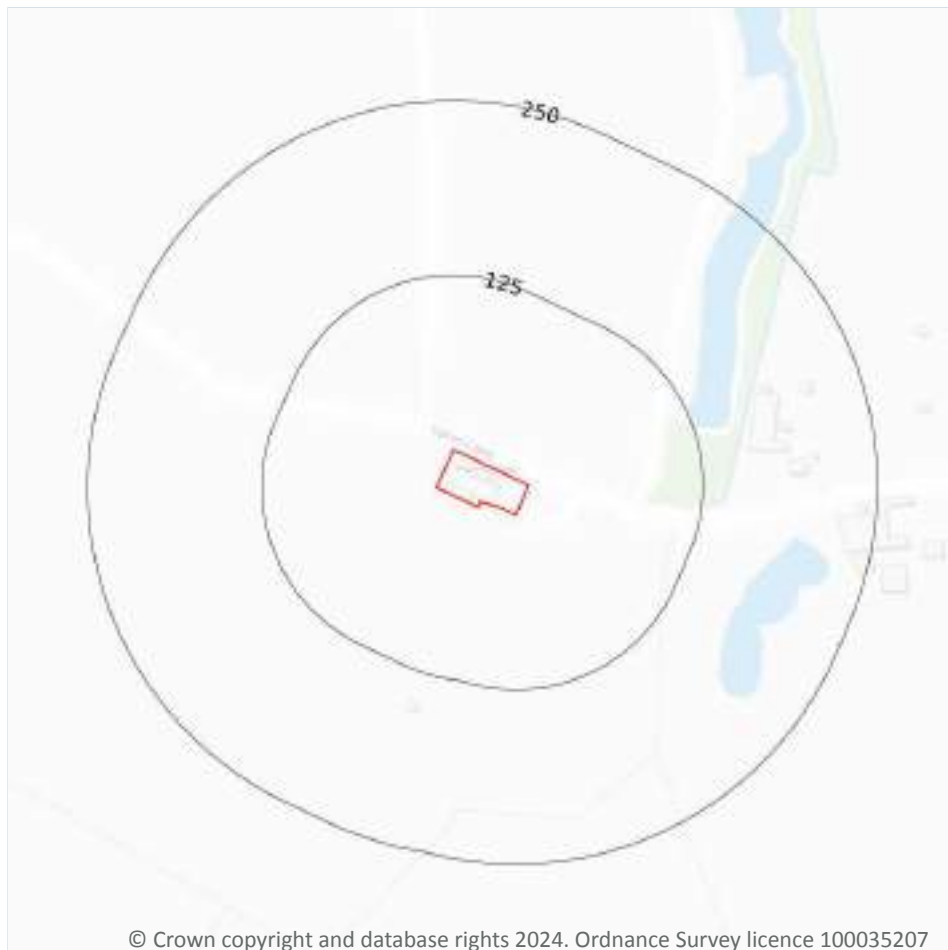

20.1 Radon

Records on site

1

The Radon Potential data classifies areas based on their likelihood of a property having a radon level at or above the Action Level in Great Britain. The dataset is intended for use at 1:50,000 scale and was derived from both geological assessments and indoor radon measurements (more than 560,000 records). A minimum 50m buffer should be considered when searching the maps, as the smallest detectable feature at this scale is 50m. The findings of this section should supersede any estimations derived from the Indicative Atlas of Radon in Great Britain (1:100,000 scale).

Features are displayed on the Radon map on [page 91](#) >

Location	Estimated properties affected	Radon Protection Measures required
On site	Less than 1%	None



This data is sourced from the British Geological Survey and UK Health Security Agency.



21 Soil chemistry

21.1 BGS Estimated Background Soil Chemistry

Records within 50m

2

The estimated values provide the likely background concentration of the potentially harmful elements Arsenic, Cadmium, Chromium, Lead and Nickel in topsoil. The values are estimated primarily from rural topsoil data collected at a sample density of approximately 1 per 2 km². In areas where rural soil samples are not available, estimation is based on stream sediment data collected from small streams at a sampling density of 1 per 2.5 km²; this is the case for most of Scotland, Wales and southern England. The stream sediment data are converted to soil-equivalent concentrations prior to the estimation.

Location	Arsenic	Bioaccessible Arsenic	Lead	Bioaccessible Lead	Cadmium	Chromium	Nickel
On site	15 mg/kg	No data	100 mg/kg	60 mg/kg	1.8 mg/kg	40 - 60 mg/kg	15 - 30 mg/kg
21m E	15 mg/kg	No data	100 mg/kg	60 mg/kg	1.8 mg/kg	60 - 90 mg/kg	15 - 30 mg/kg

This data is sourced from the British Geological Survey.

21.2 BGS Estimated Urban Soil Chemistry

Records within 50m

0

Estimated topsoil chemistry of Arsenic, Cadmium, Chromium, Copper, Nickel, Lead, Tin and Zinc and bioaccessible Arsenic and Lead in 23 urban centres across Great Britain. These estimates are derived from interpolation of the measured urban topsoil data referred to above and provide information across each city between the measured sample locations (4 per km²).

This data is sourced from the British Geological Survey.

21.3 BGS Measured Urban Soil Chemistry

Records within 50m

0

The locations and measured total concentrations (mg/kg) of Arsenic, Cadmium, Chromium, Copper, Nickel, Lead, Tin and Zinc in urban topsoil samples from 23 urban centres across Great Britain. These are collected at a sample density of 4 per km².

This data is sourced from the British Geological Survey.



22 Railway infrastructure and projects

22.1 Underground railways (London)

Records within 250m	0
---------------------	---

Details of all active London Underground lines, including approximate tunnel roof depth and operational hours.

This data is sourced from publicly available information by Groundsure.

22.2 Underground railways (Non-London)

Records within 250m	0
---------------------	---

Details of the Merseyrail system, the Tyne and Wear Metro and the Glasgow Subway. Not all parts of all systems are located underground. The data contains location information only and does not include a depth assessment.

This data is sourced from publicly available information by Groundsure.

22.3 Railway tunnels

Records within 250m	0
---------------------	---

Railway tunnels taken from contemporary Ordnance Survey mapping.

This data is sourced from the Ordnance Survey.

22.4 Historical railway and tunnel features

Records within 250m	0
---------------------	---

Railways and tunnels digitised from historical Ordnance Survey mapping as scales of 1:1,250, 1:2,500, 1:10,000 and 1:10,560.

This data is sourced from Ordnance Survey/Groundsure.

22.5 Royal Mail tunnels

Records within 250m	0
---------------------	---

The Post Office Railway, otherwise known as the Mail Rail, is an underground railway running through Central London from Paddington Head District Sorting Office to Whitechapel Eastern Head Sorting Office. The line is 10.5km long. The data includes details of the full extent of the tunnels, the depth of the tunnel, and the depth to track level.



This data is sourced from Groundsure/the Postal Museum.

22.6 Historical railways

Records within 250m	0
---------------------	---

Former railway lines, including dismantled lines, abandoned lines, disused lines, historic railways and razed lines.

This data is sourced from OpenStreetMap.

22.7 Railways

Records within 250m	0
---------------------	---

Currently existing railway lines, including standard railways, narrow gauge, funicular, trams and light railways.

This data is sourced from Ordnance Survey and OpenStreetMap.

22.8 Crossrail 1

Records within 500m	0
---------------------	---

The Crossrail railway project links 41 stations over 100 kilometres from Reading and Heathrow in the west, through underground sections in central London, to Shenfield and Abbey Wood in the east.

This data is sourced from publicly available information by Groundsure.

22.9 Crossrail 2

Records within 500m	0
---------------------	---

Crossrail 2 is a proposed railway linking the national rail networks in Surrey and Hertfordshire via an underground tunnel through London.

This data is sourced from publicly available information by Groundsure.

22.10 HS2

Records within 500m	0
---------------------	---

HS2 is a proposed high speed rail network running from London to Manchester and Leeds via Birmingham. Main civils construction on Phase 1 (London to Birmingham) of the project began in 2019, and it is currently anticipated that this phase will be fully operational by 2026. Construction on Phase 2a (Birmingham to Crewe) is anticipated to commence in 2021, with the service fully operational by 2027. Construction on Phase 2b (Crewe to Manchester and Birmingham to Leeds) is scheduled to begin in 2023 and be operational by 2033.

This data is sourced from HS2 Ltd.




Data providers

Groundsure works with respected data providers to bring you the most relevant and accurate information. To find out who they are and their areas of expertise see <https://www.groundsure.com/sources-reference> ↗.

Terms and conditions

Groundsure's Terms and Conditions can be accessed at this link: www.groundsure.com/terms-and-conditions-april-2023/ ↗.



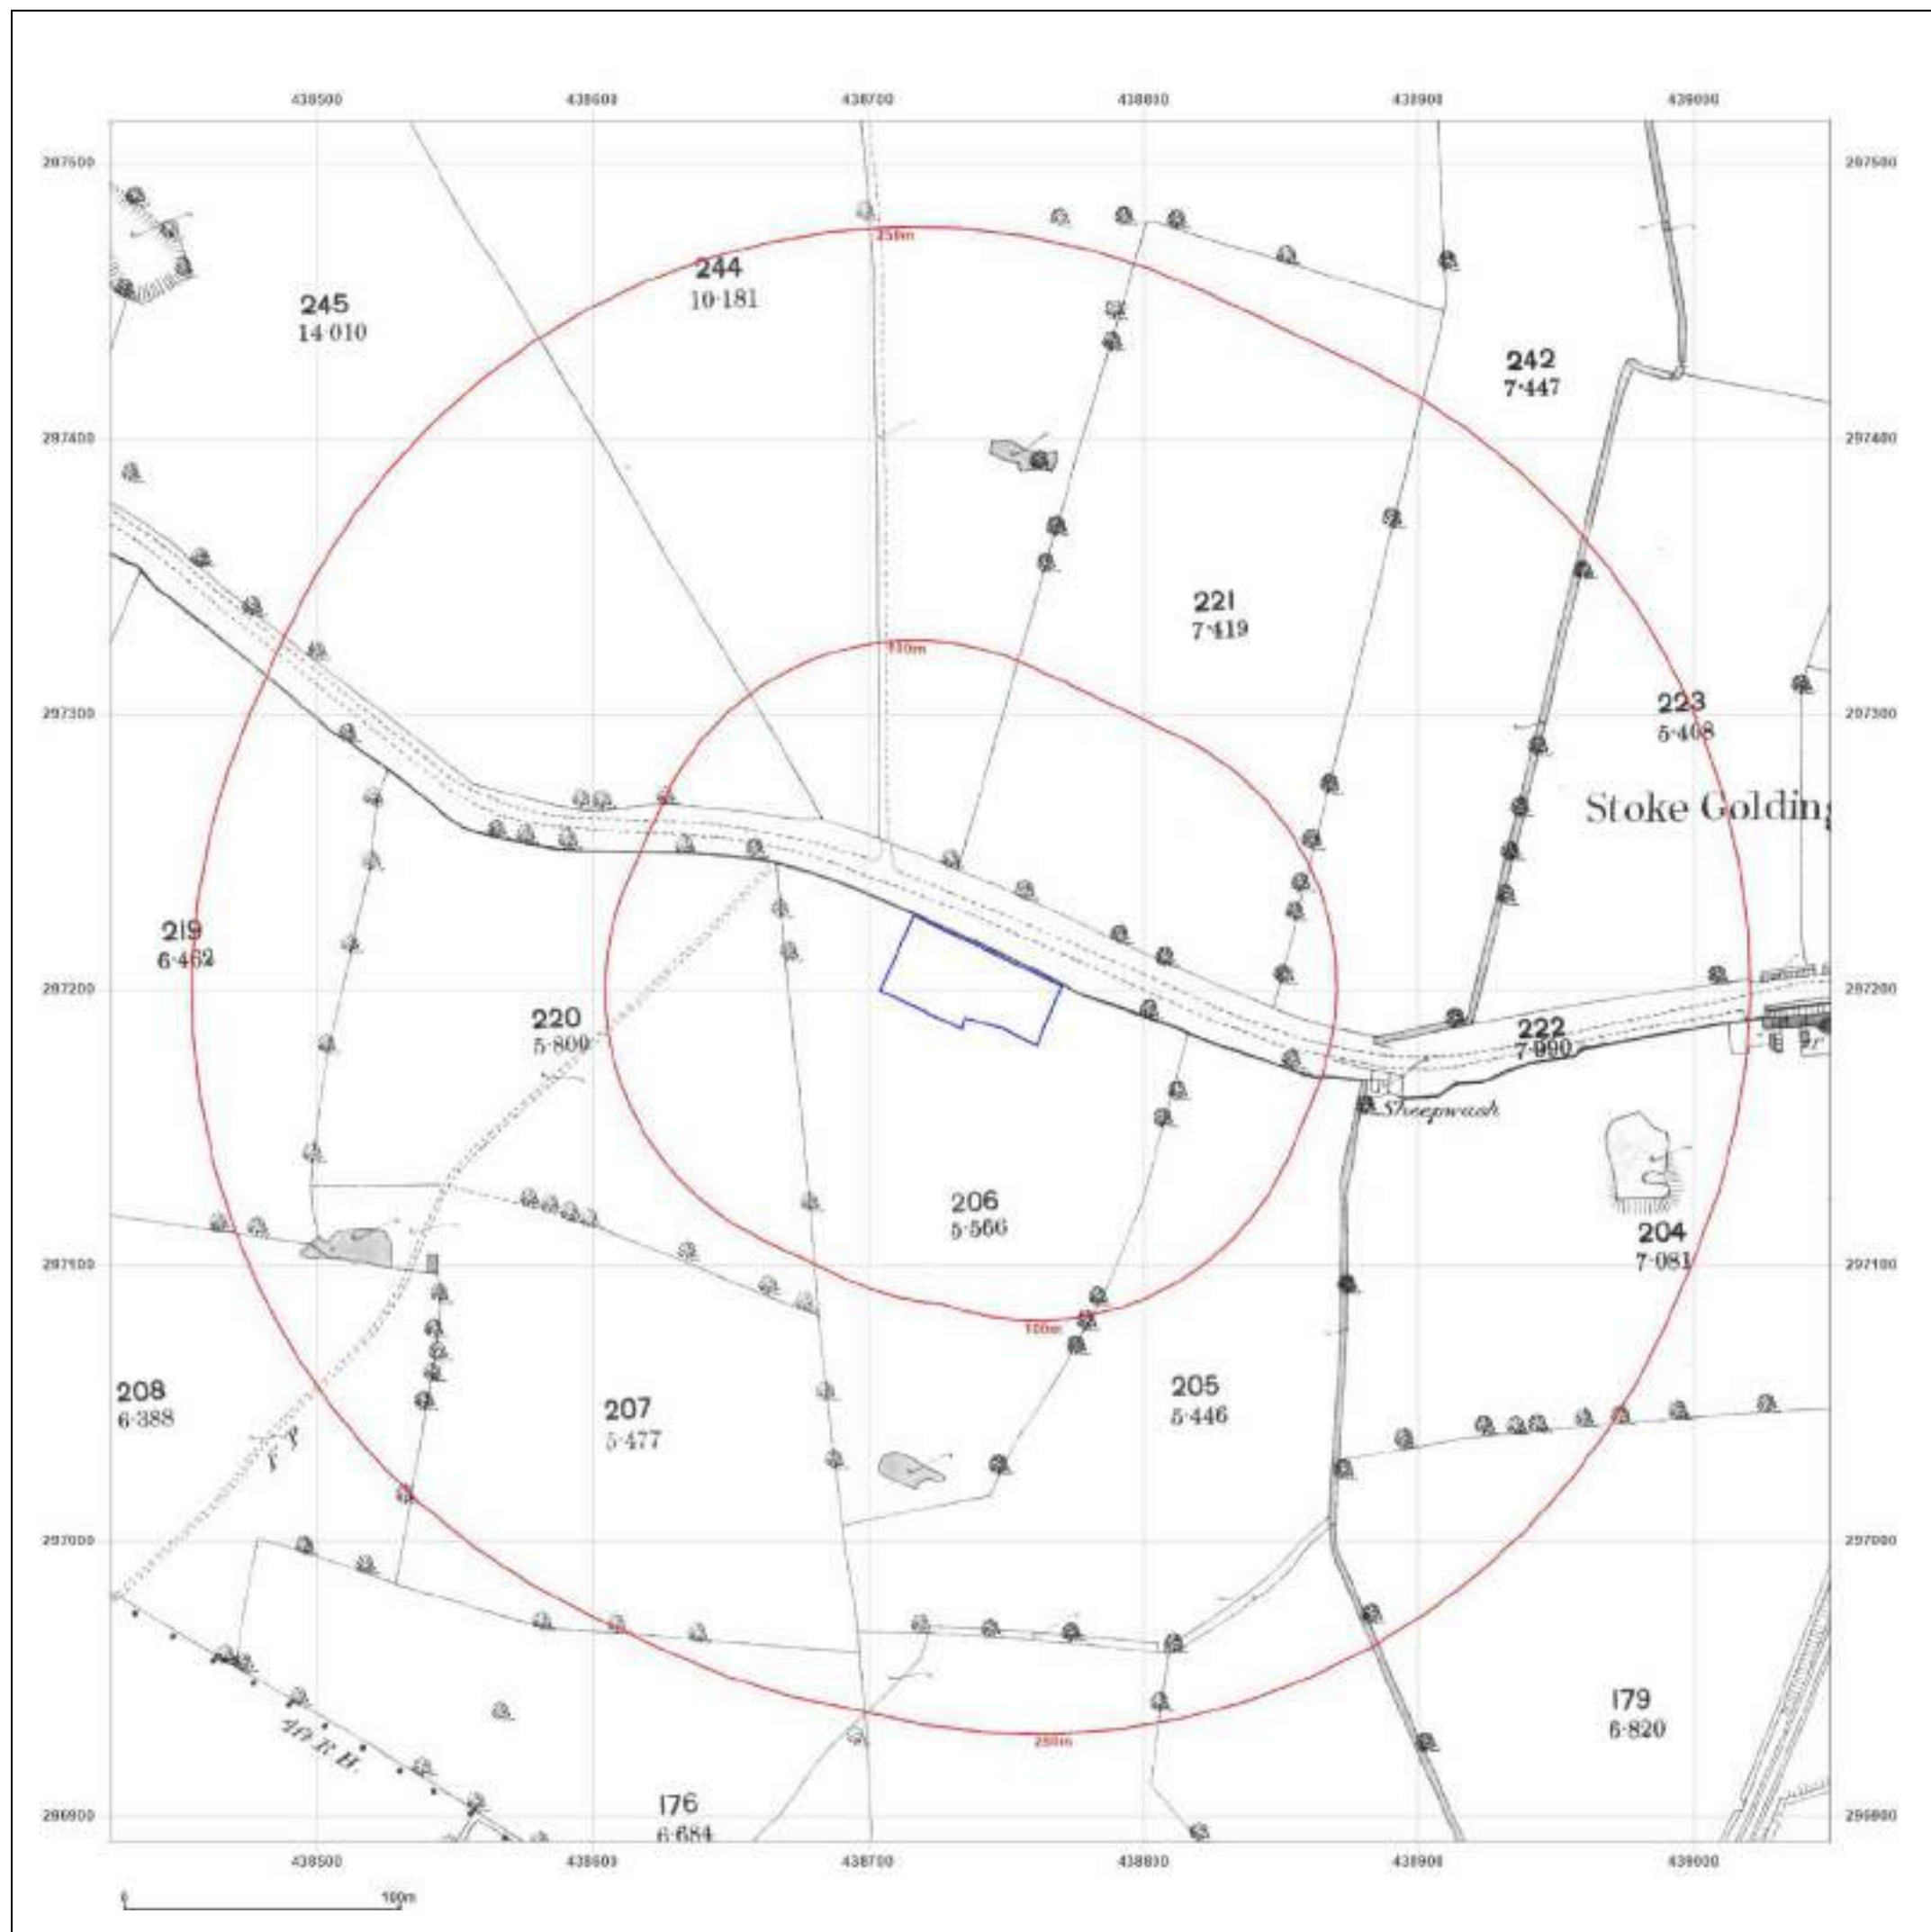

Site Details:
unspecified

Client Ref: EMS_945400_1173481
Report Ref: EMS-945400_1202288
Grid Ref: 438737, 297203

Map Name: County Series
Map date: 1888
Scale: 1:2,500
Printed at: 1:2,500

Surveyed 1888
Revised 1888
Edition N/A
Copyright N/A
Levelled N/A



Produced by
Groundsure Insights
www.groundsure.com




Supplied by:
www.emapsite.com
sales@emapsite.com

© Crown copyright and database rights 2024 Ordnance Survey 100035207

Production date: 17 May 2024

Map legend available at:
www.groundsure.com/sites/default/files/groundsure_legend.pdf

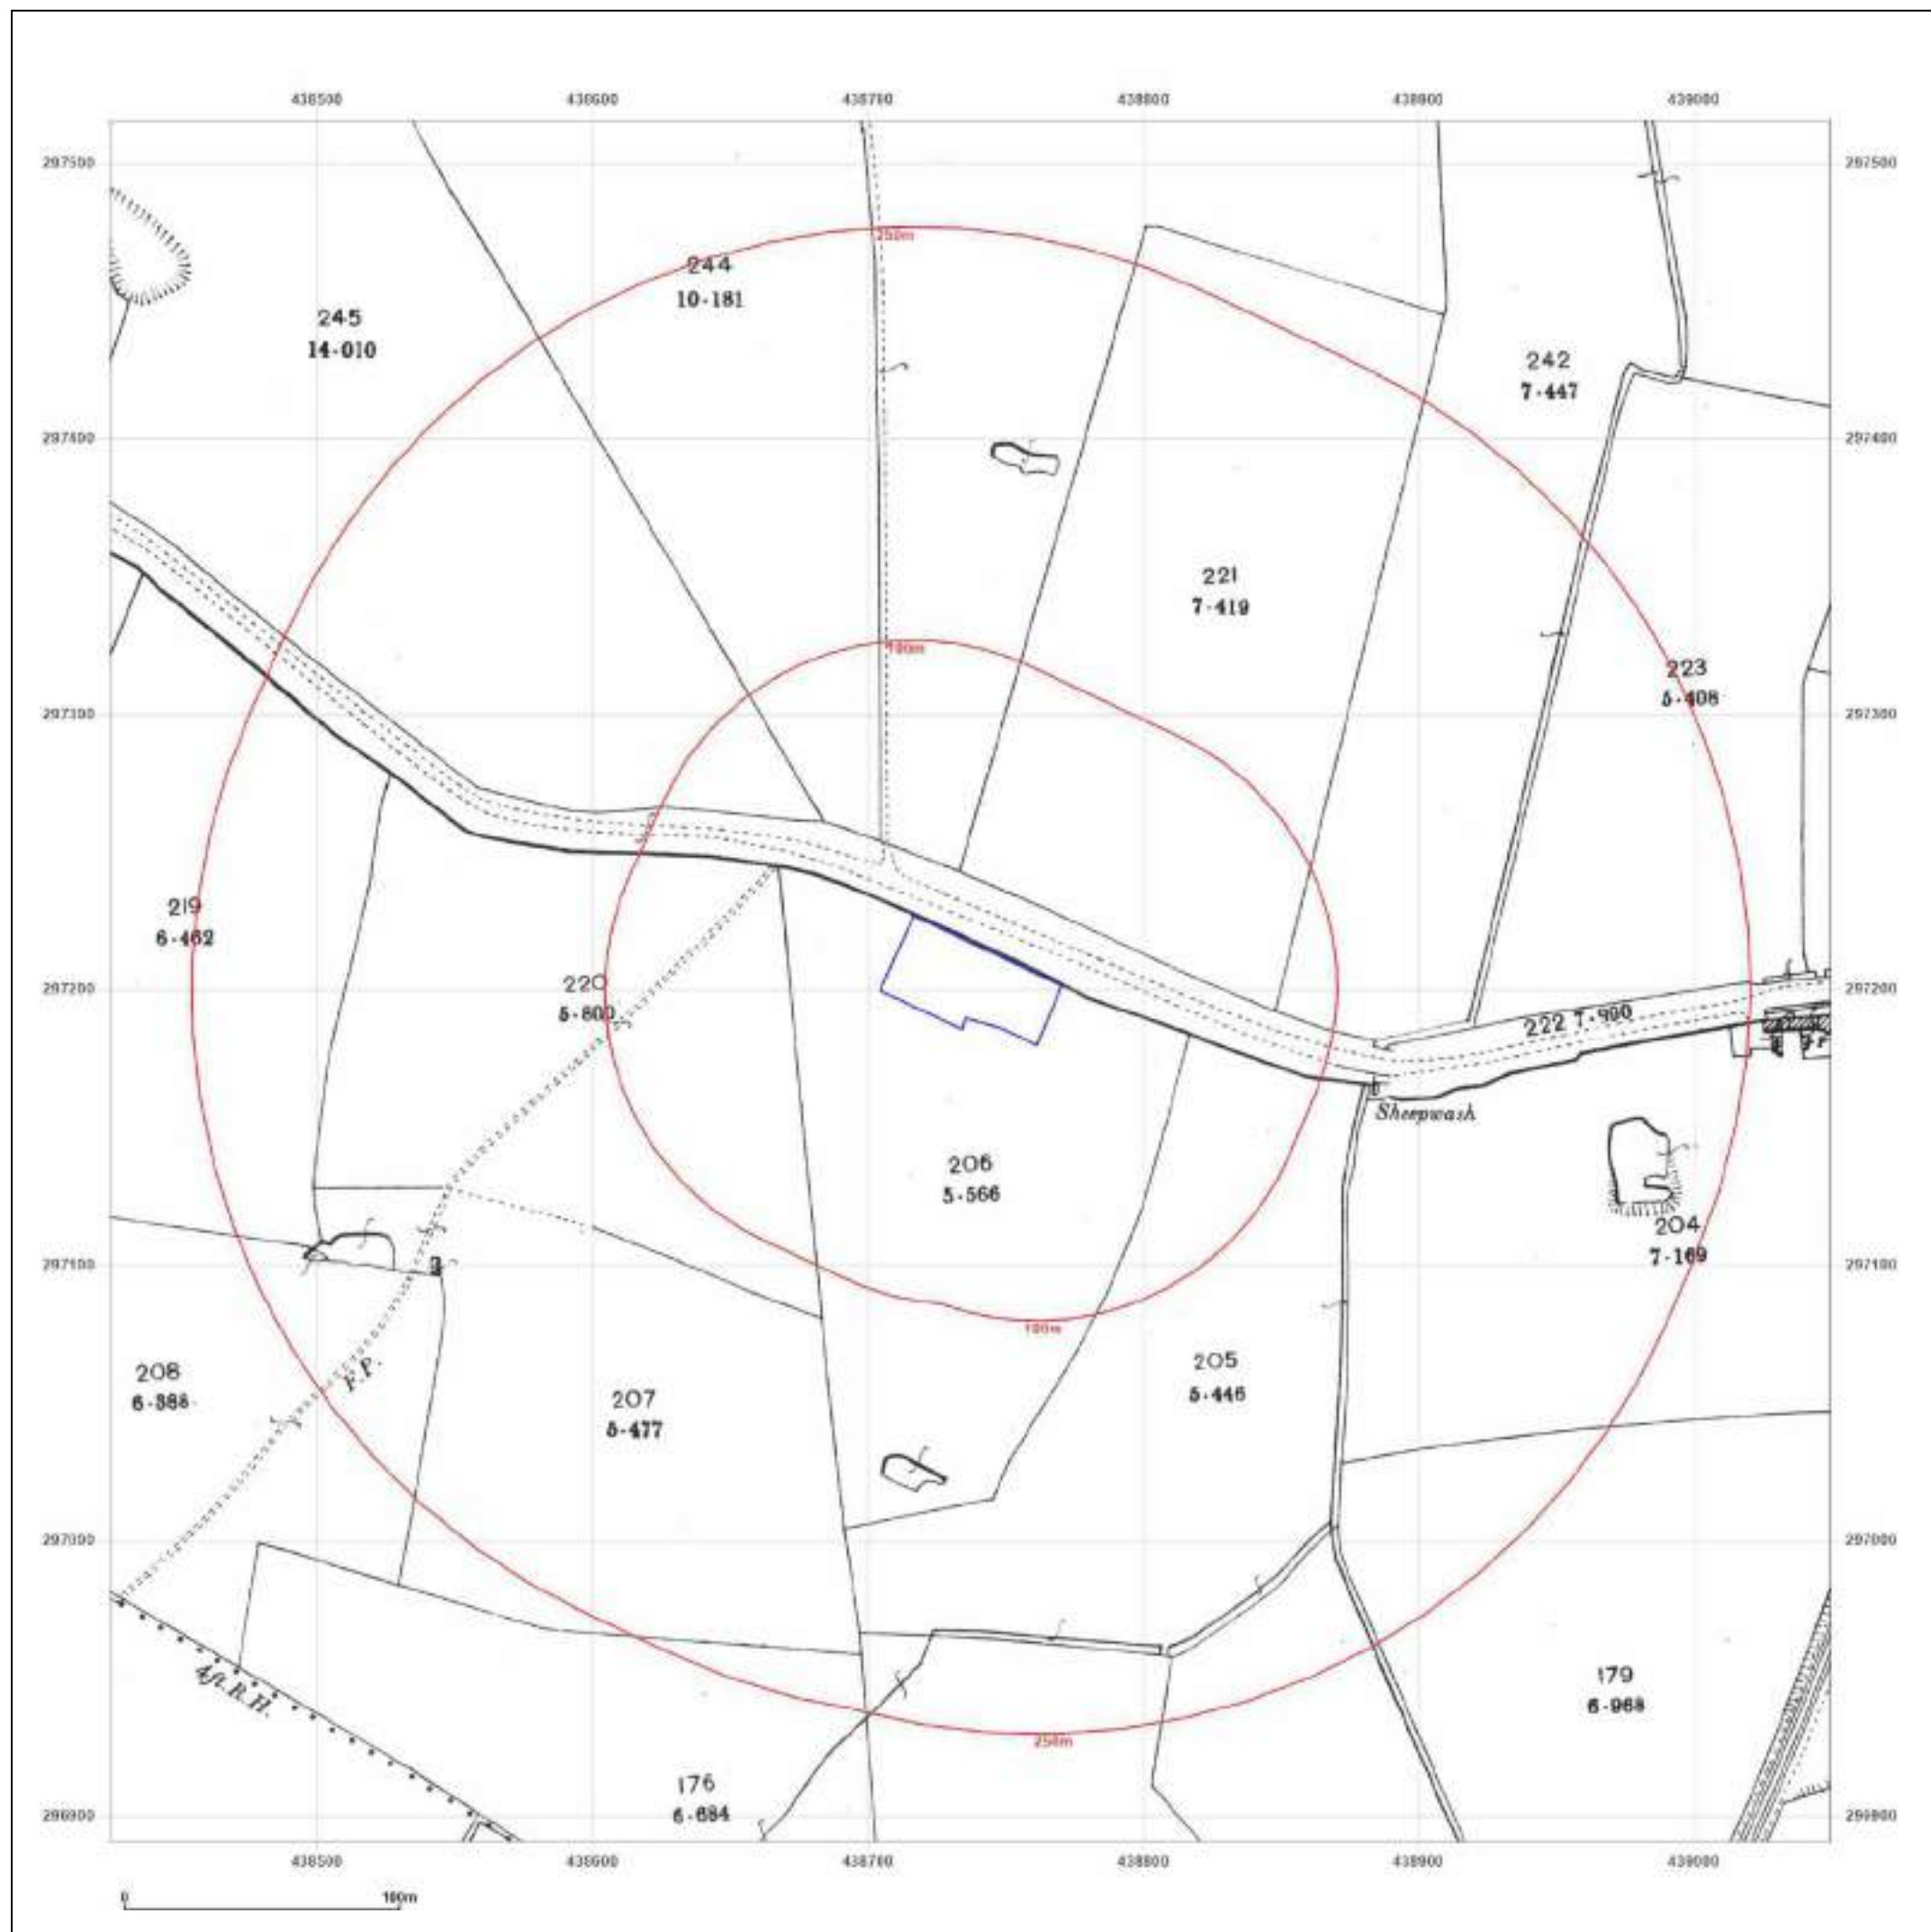

Site Details:

unspecified

Client Ref: EMS_945400_1173481
Report Ref: EMS-945400_1202288
Grid Ref: 438737, 297203

Map Name: County Series

Map date: 1903

Scale: 1:2,500

Printed at: 1:2,500



Produced by
Groundsure Insights
www.groundsure.com




Supplied by:
www.emapsite.com
sales@emapsite.com

© Crown copyright and database rights 2024 Ordnance Survey 100035207

Production date: 17 May 2024

Map legend available at:
www.groundsure.com/sites/default/files/groundsure_legend.pdf

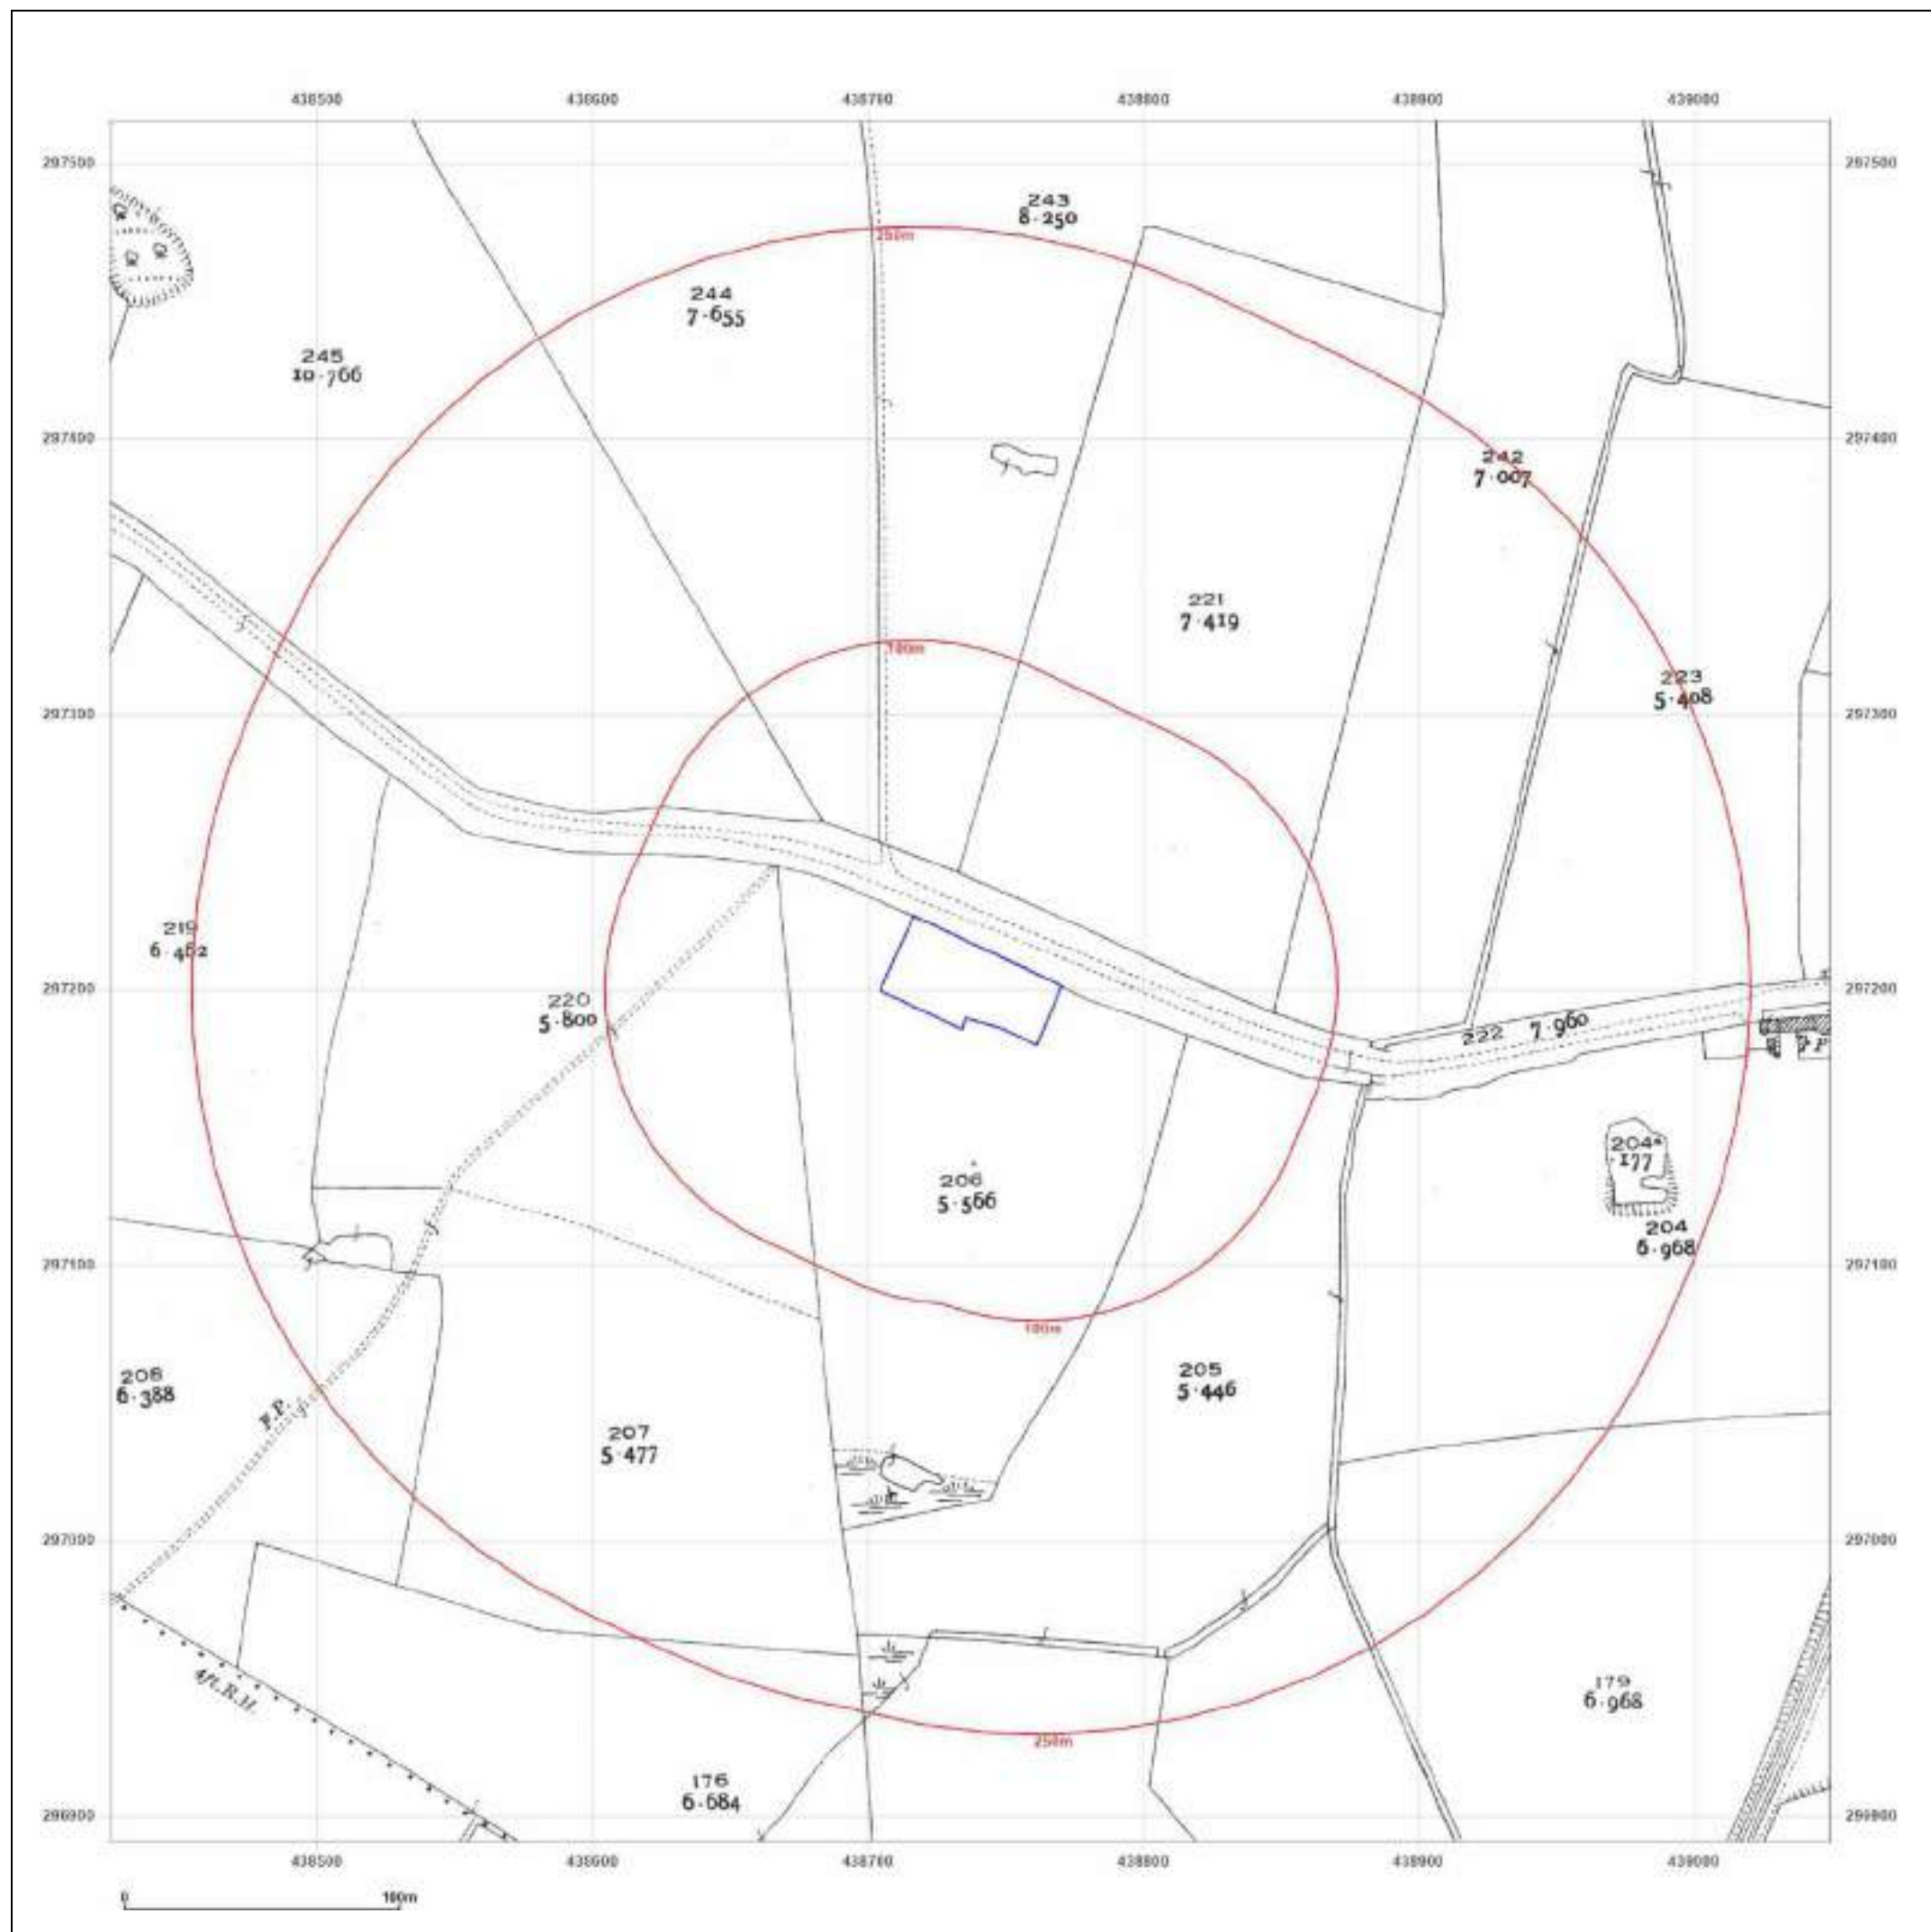

Site Details:
unspecified

Client Ref: EMS_945400_1173481
Report Ref: EMS-945400_1202288
Grid Ref: 438737, 297203

Map Name: County Series
Map date: 1929
Scale: 1:2,500
Printed at: 1:2,500



Produced by
Groundsure Insights
www.groundsure.com




Supplied by:
www.emapsite.com
sales@emapsite.com

© Crown copyright and database rights 2024 Ordnance Survey 100035207

Production date: 17 May 2024


Map legend available at:
www.groundsure.com/sites/default/files/groundsure_legend.pdf

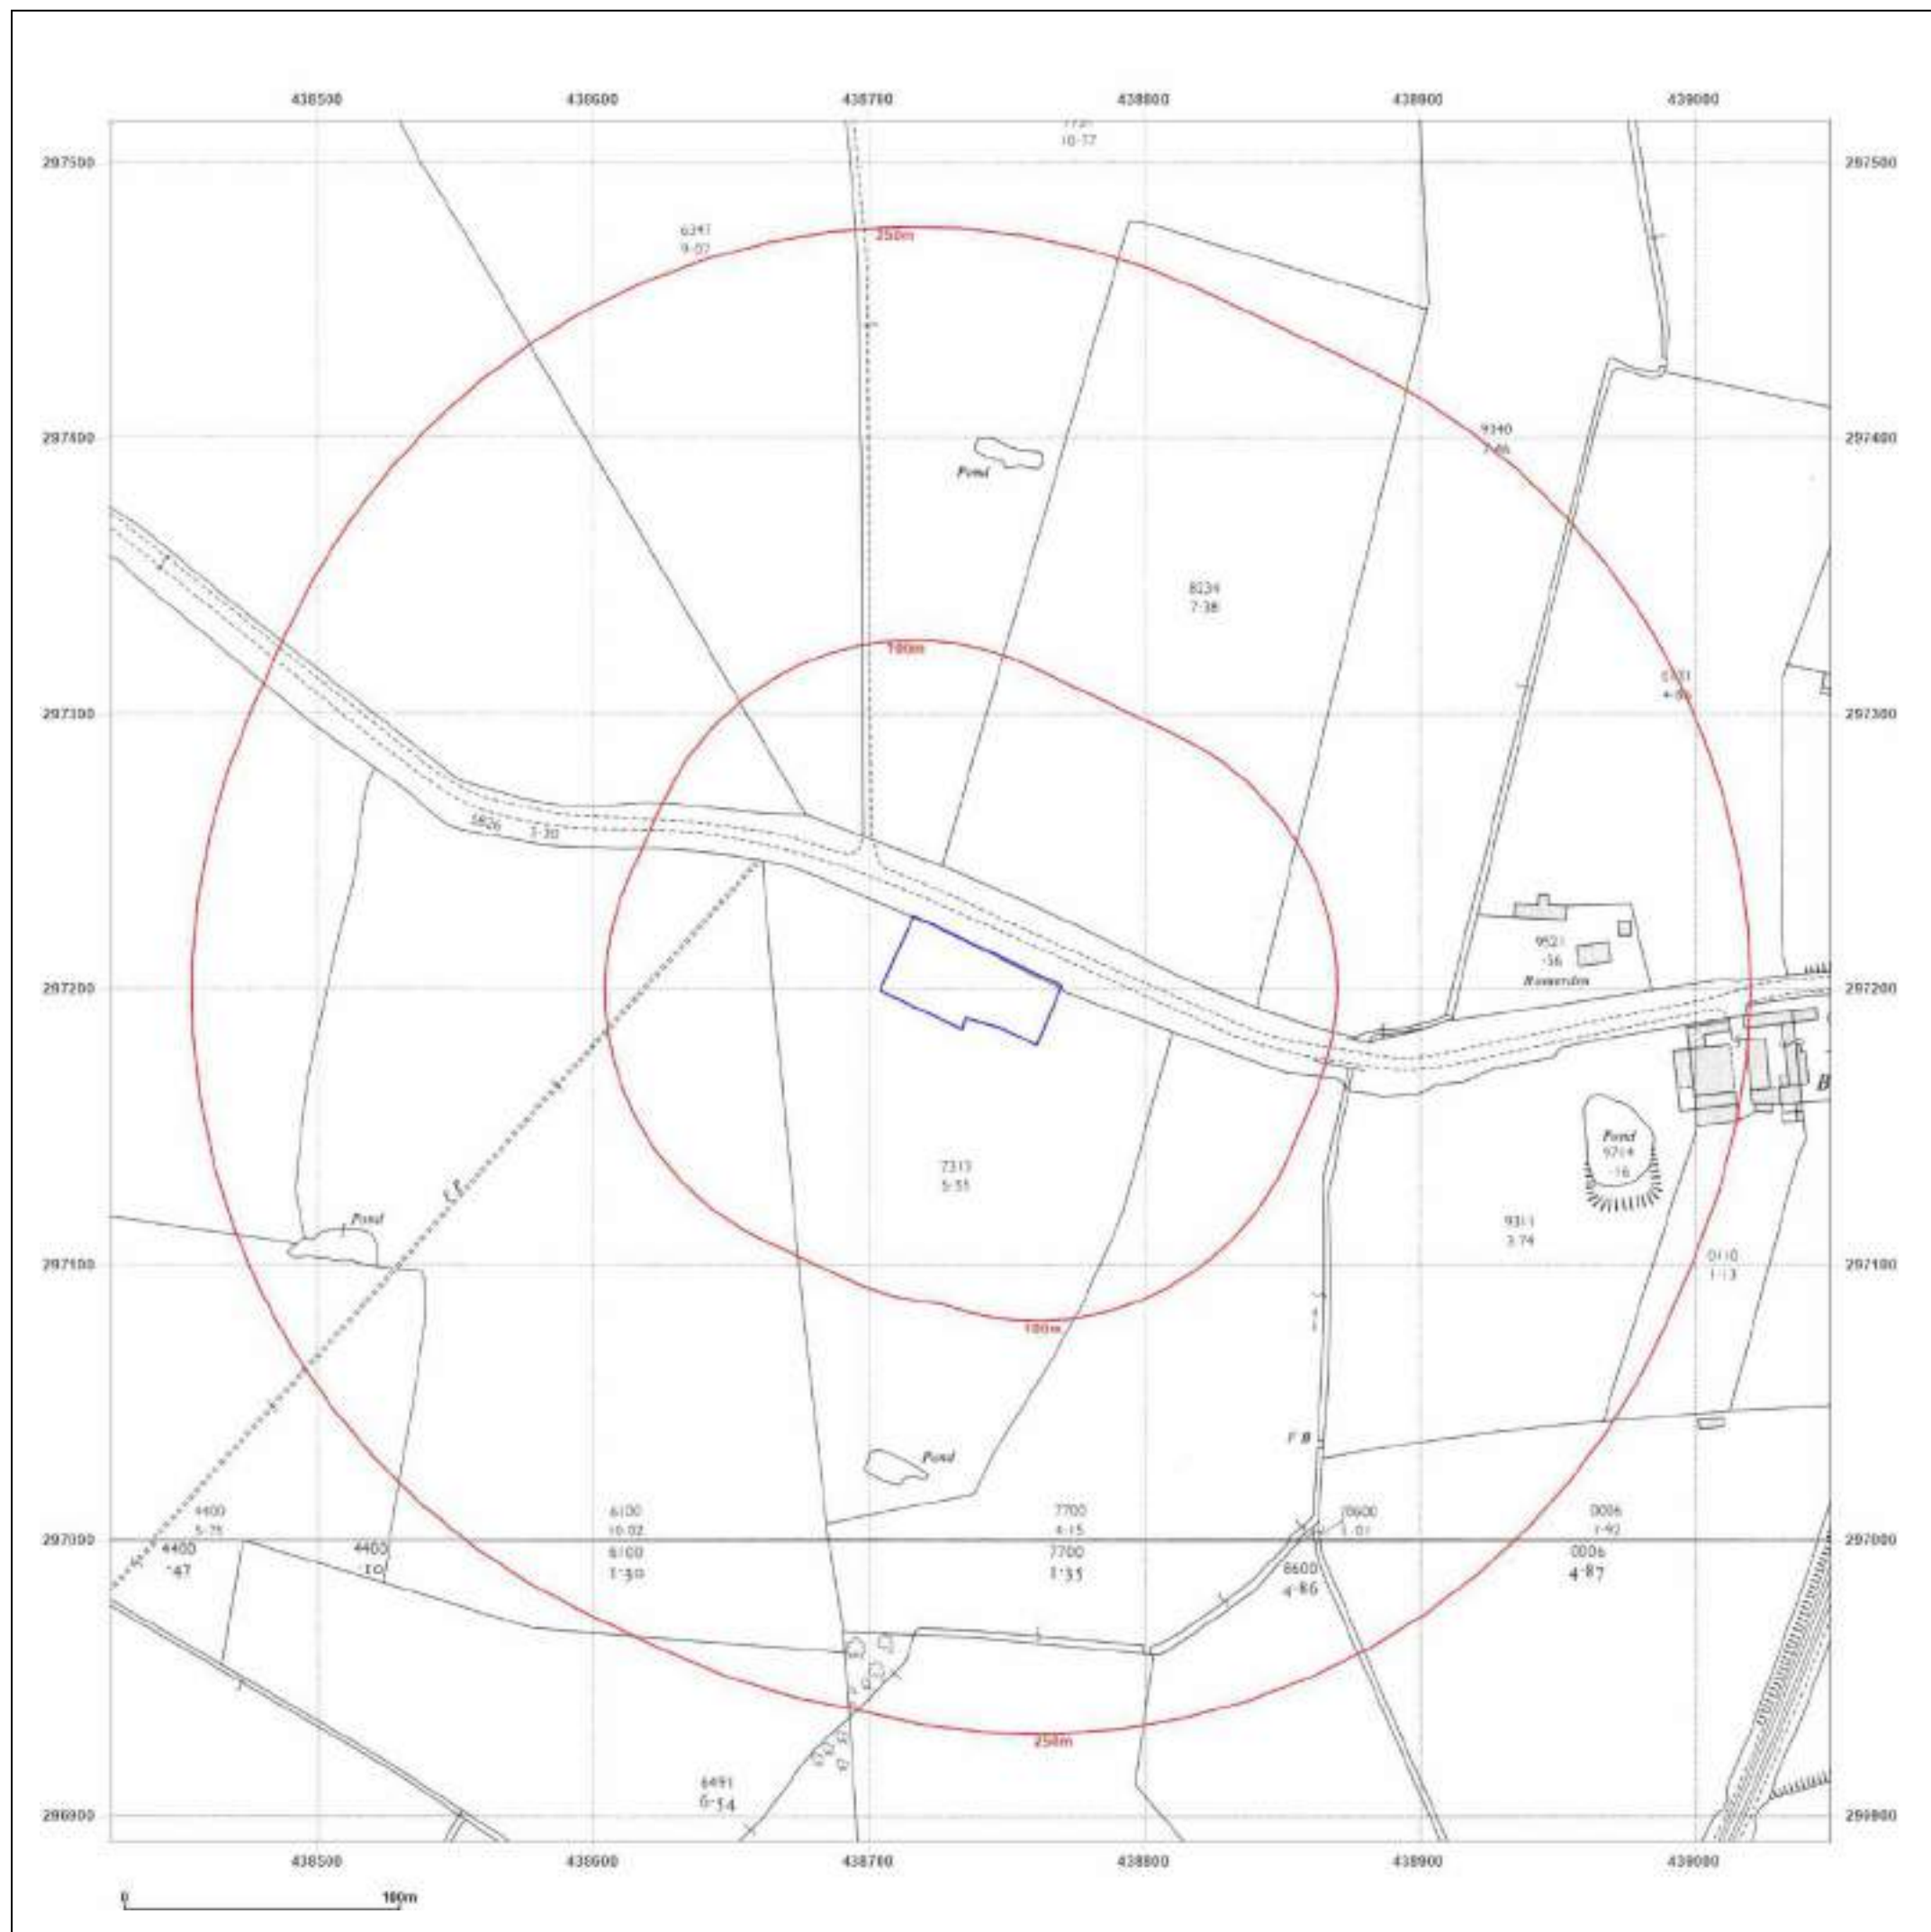

Site Details:
unspecified

Client Ref: EMS_945400_1173481
Report Ref: EMS-945400_1202288
Grid Ref: 438737, 297203

Map Name: National Grid
Map date: 1961-1962
Scale: 1:2,500
Printed at: 1:2,500

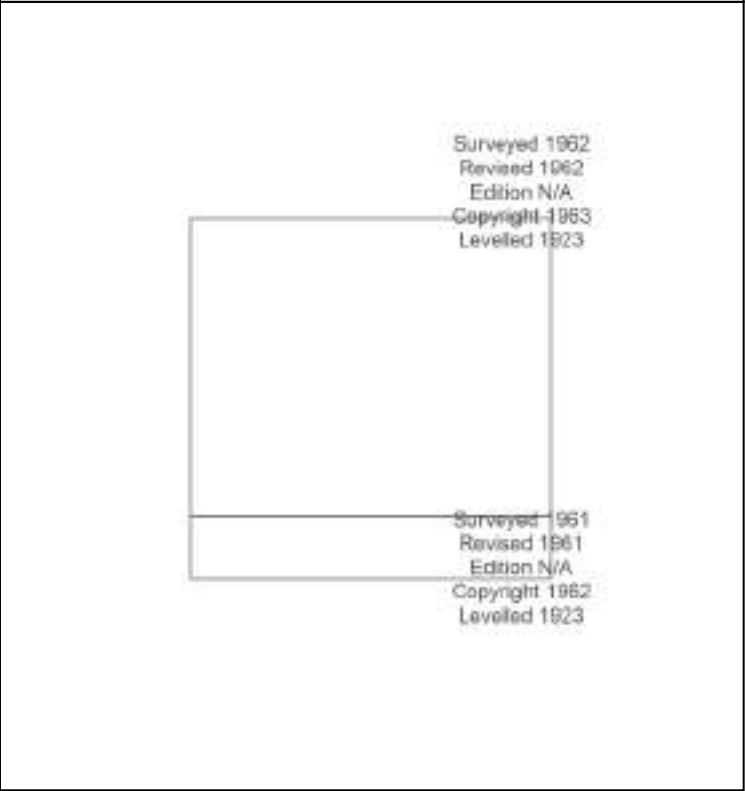

Produced by
Groundsure Insights
www.groundsure.com




Supplied by:
www.emapsite.com
sales@emapsite.com

© Crown copyright and database rights 2024 Ordnance Survey 100035207

Production date: 17 May 2024

Map legend available at:
www.groundsure.com/sites/default/files/groundsure_legend.pdf

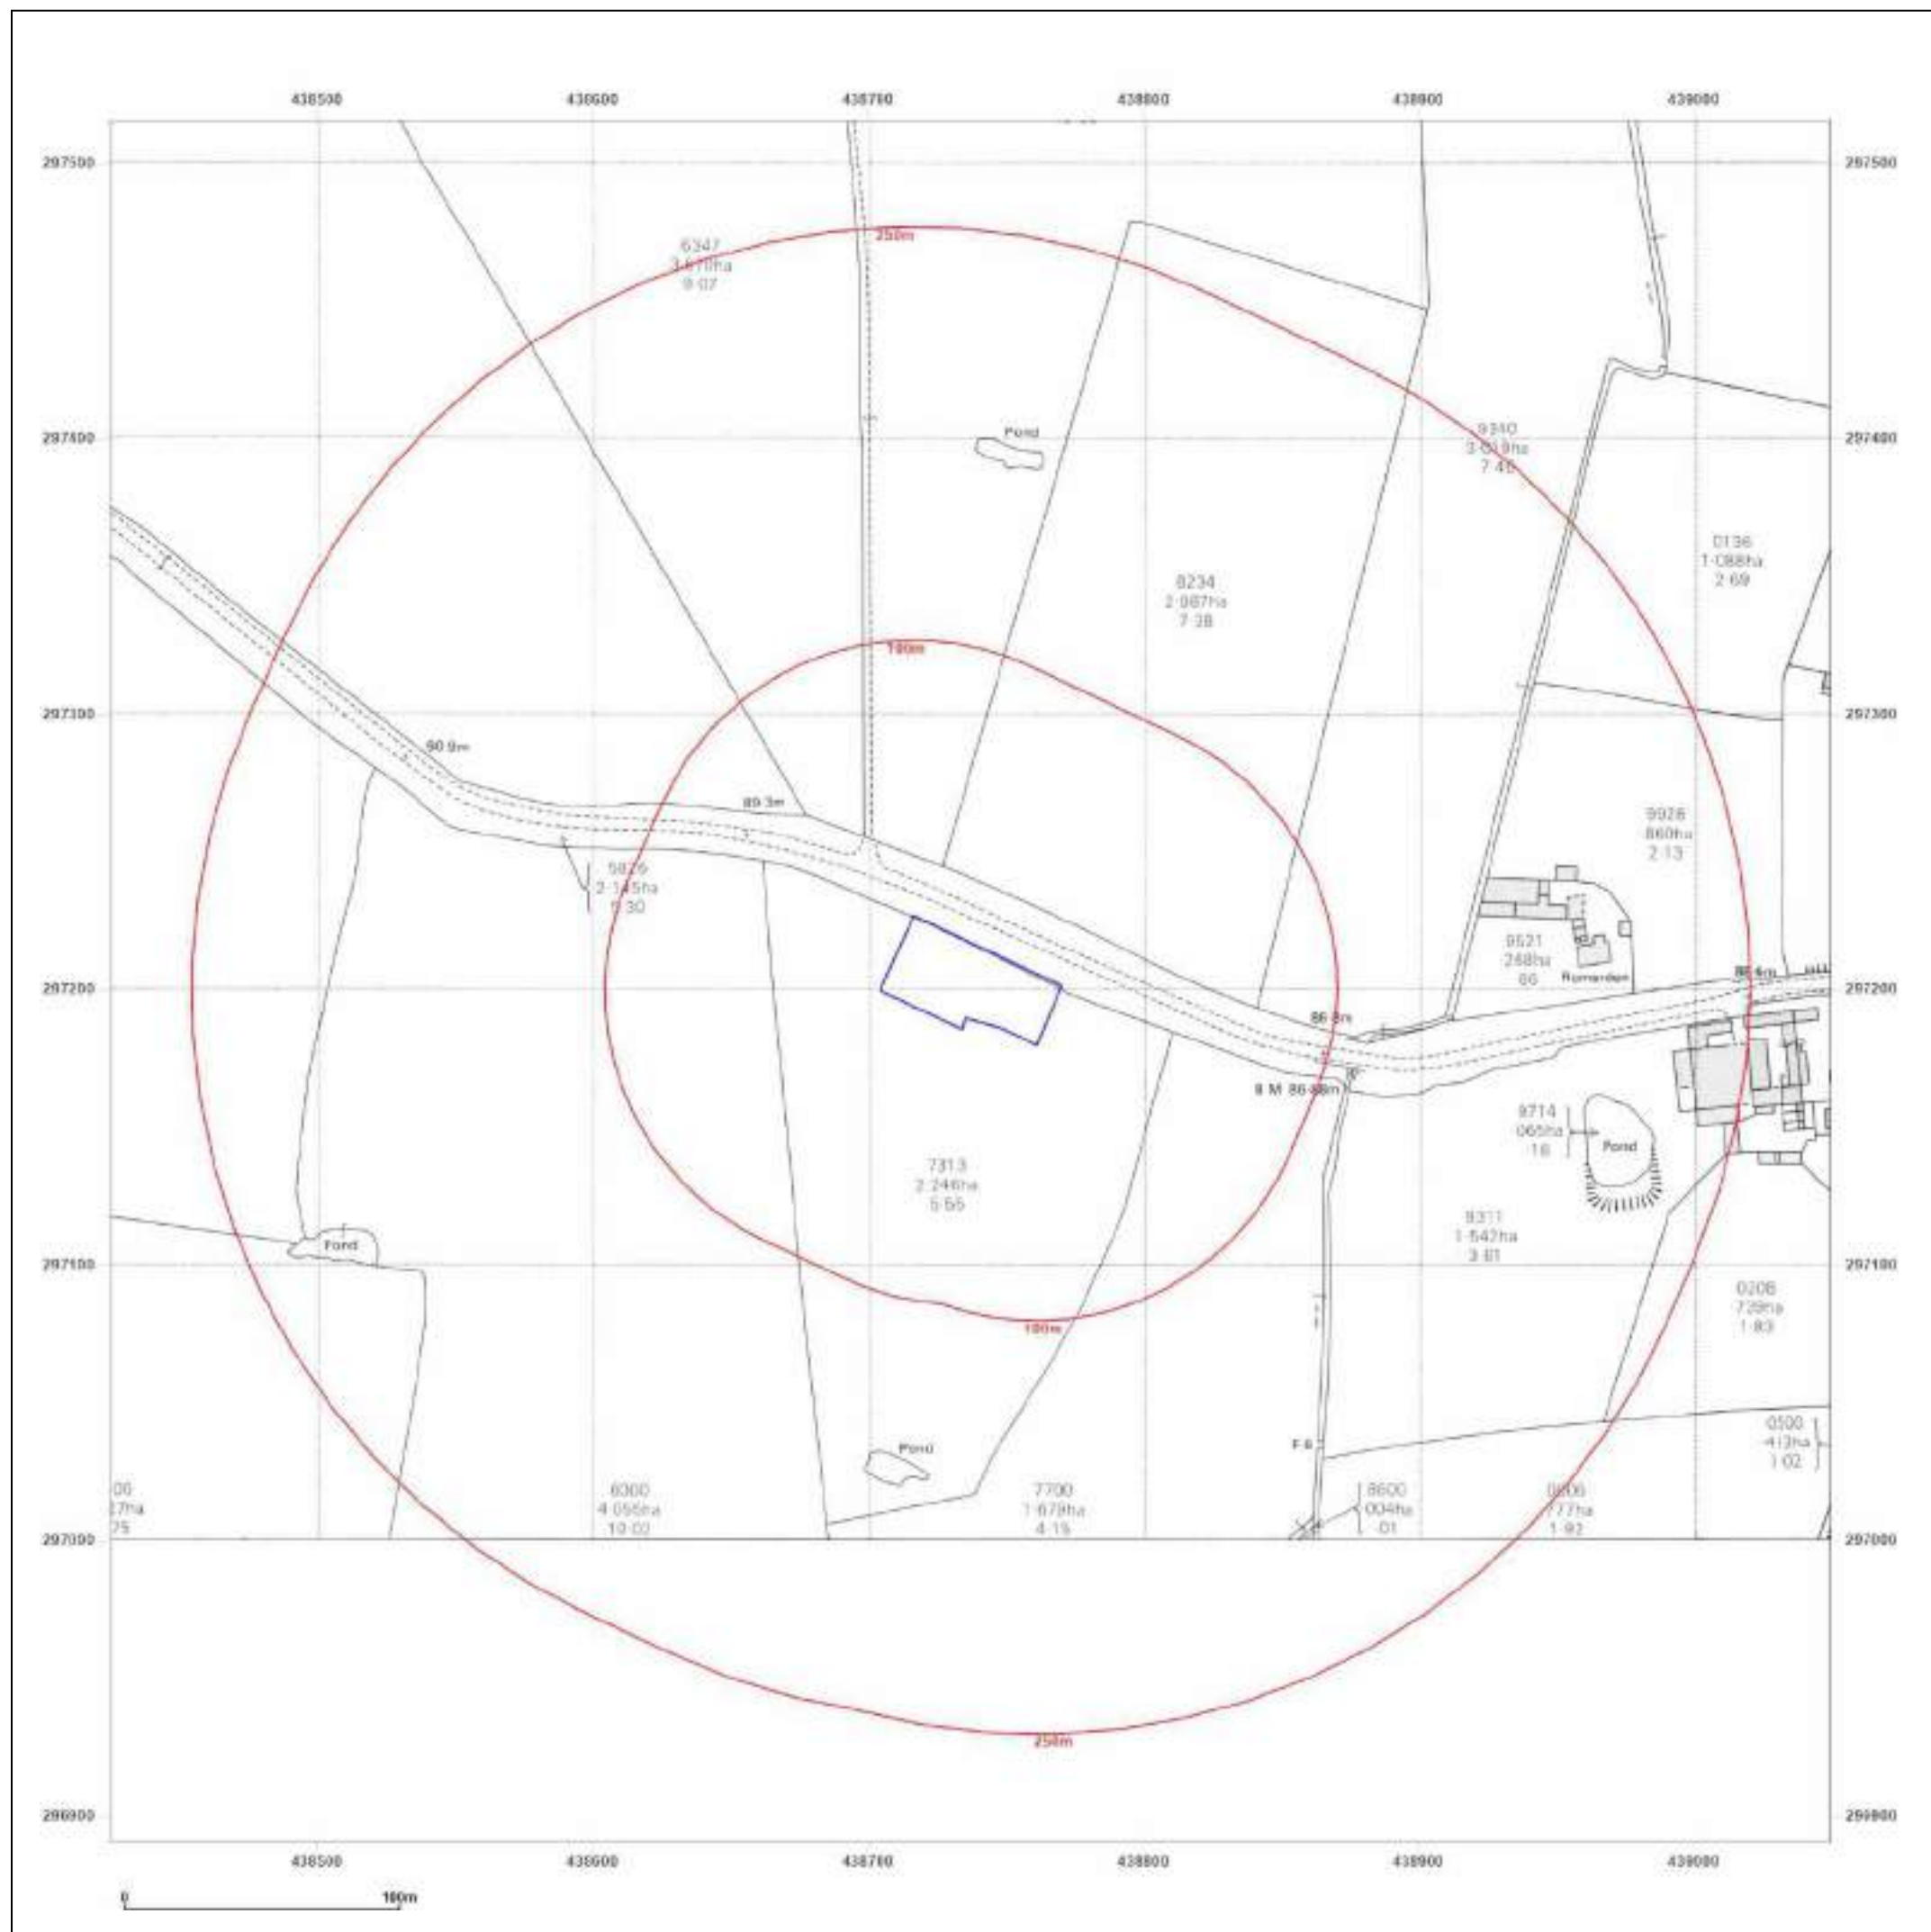

Site Details:
unspecified

Client Ref: EMS_945400_1173481
Report Ref: EMS-945400_1202288
Grid Ref: 438737, 297203

Map Name: National Grid
Map date: 1982
Scale: 1:2,500
Printed at: 1:2,500



Produced by
Groundsure Insights
www.groundsure.com




Supplied by:
www.emapsite.com
sales@emapsite.com

© Crown copyright and database rights 2024 Ordnance Survey 100035207

Production date: 17 May 2024

Map legend available at:
www.groundsure.com/sites/default/files/groundsure_legend.pdf

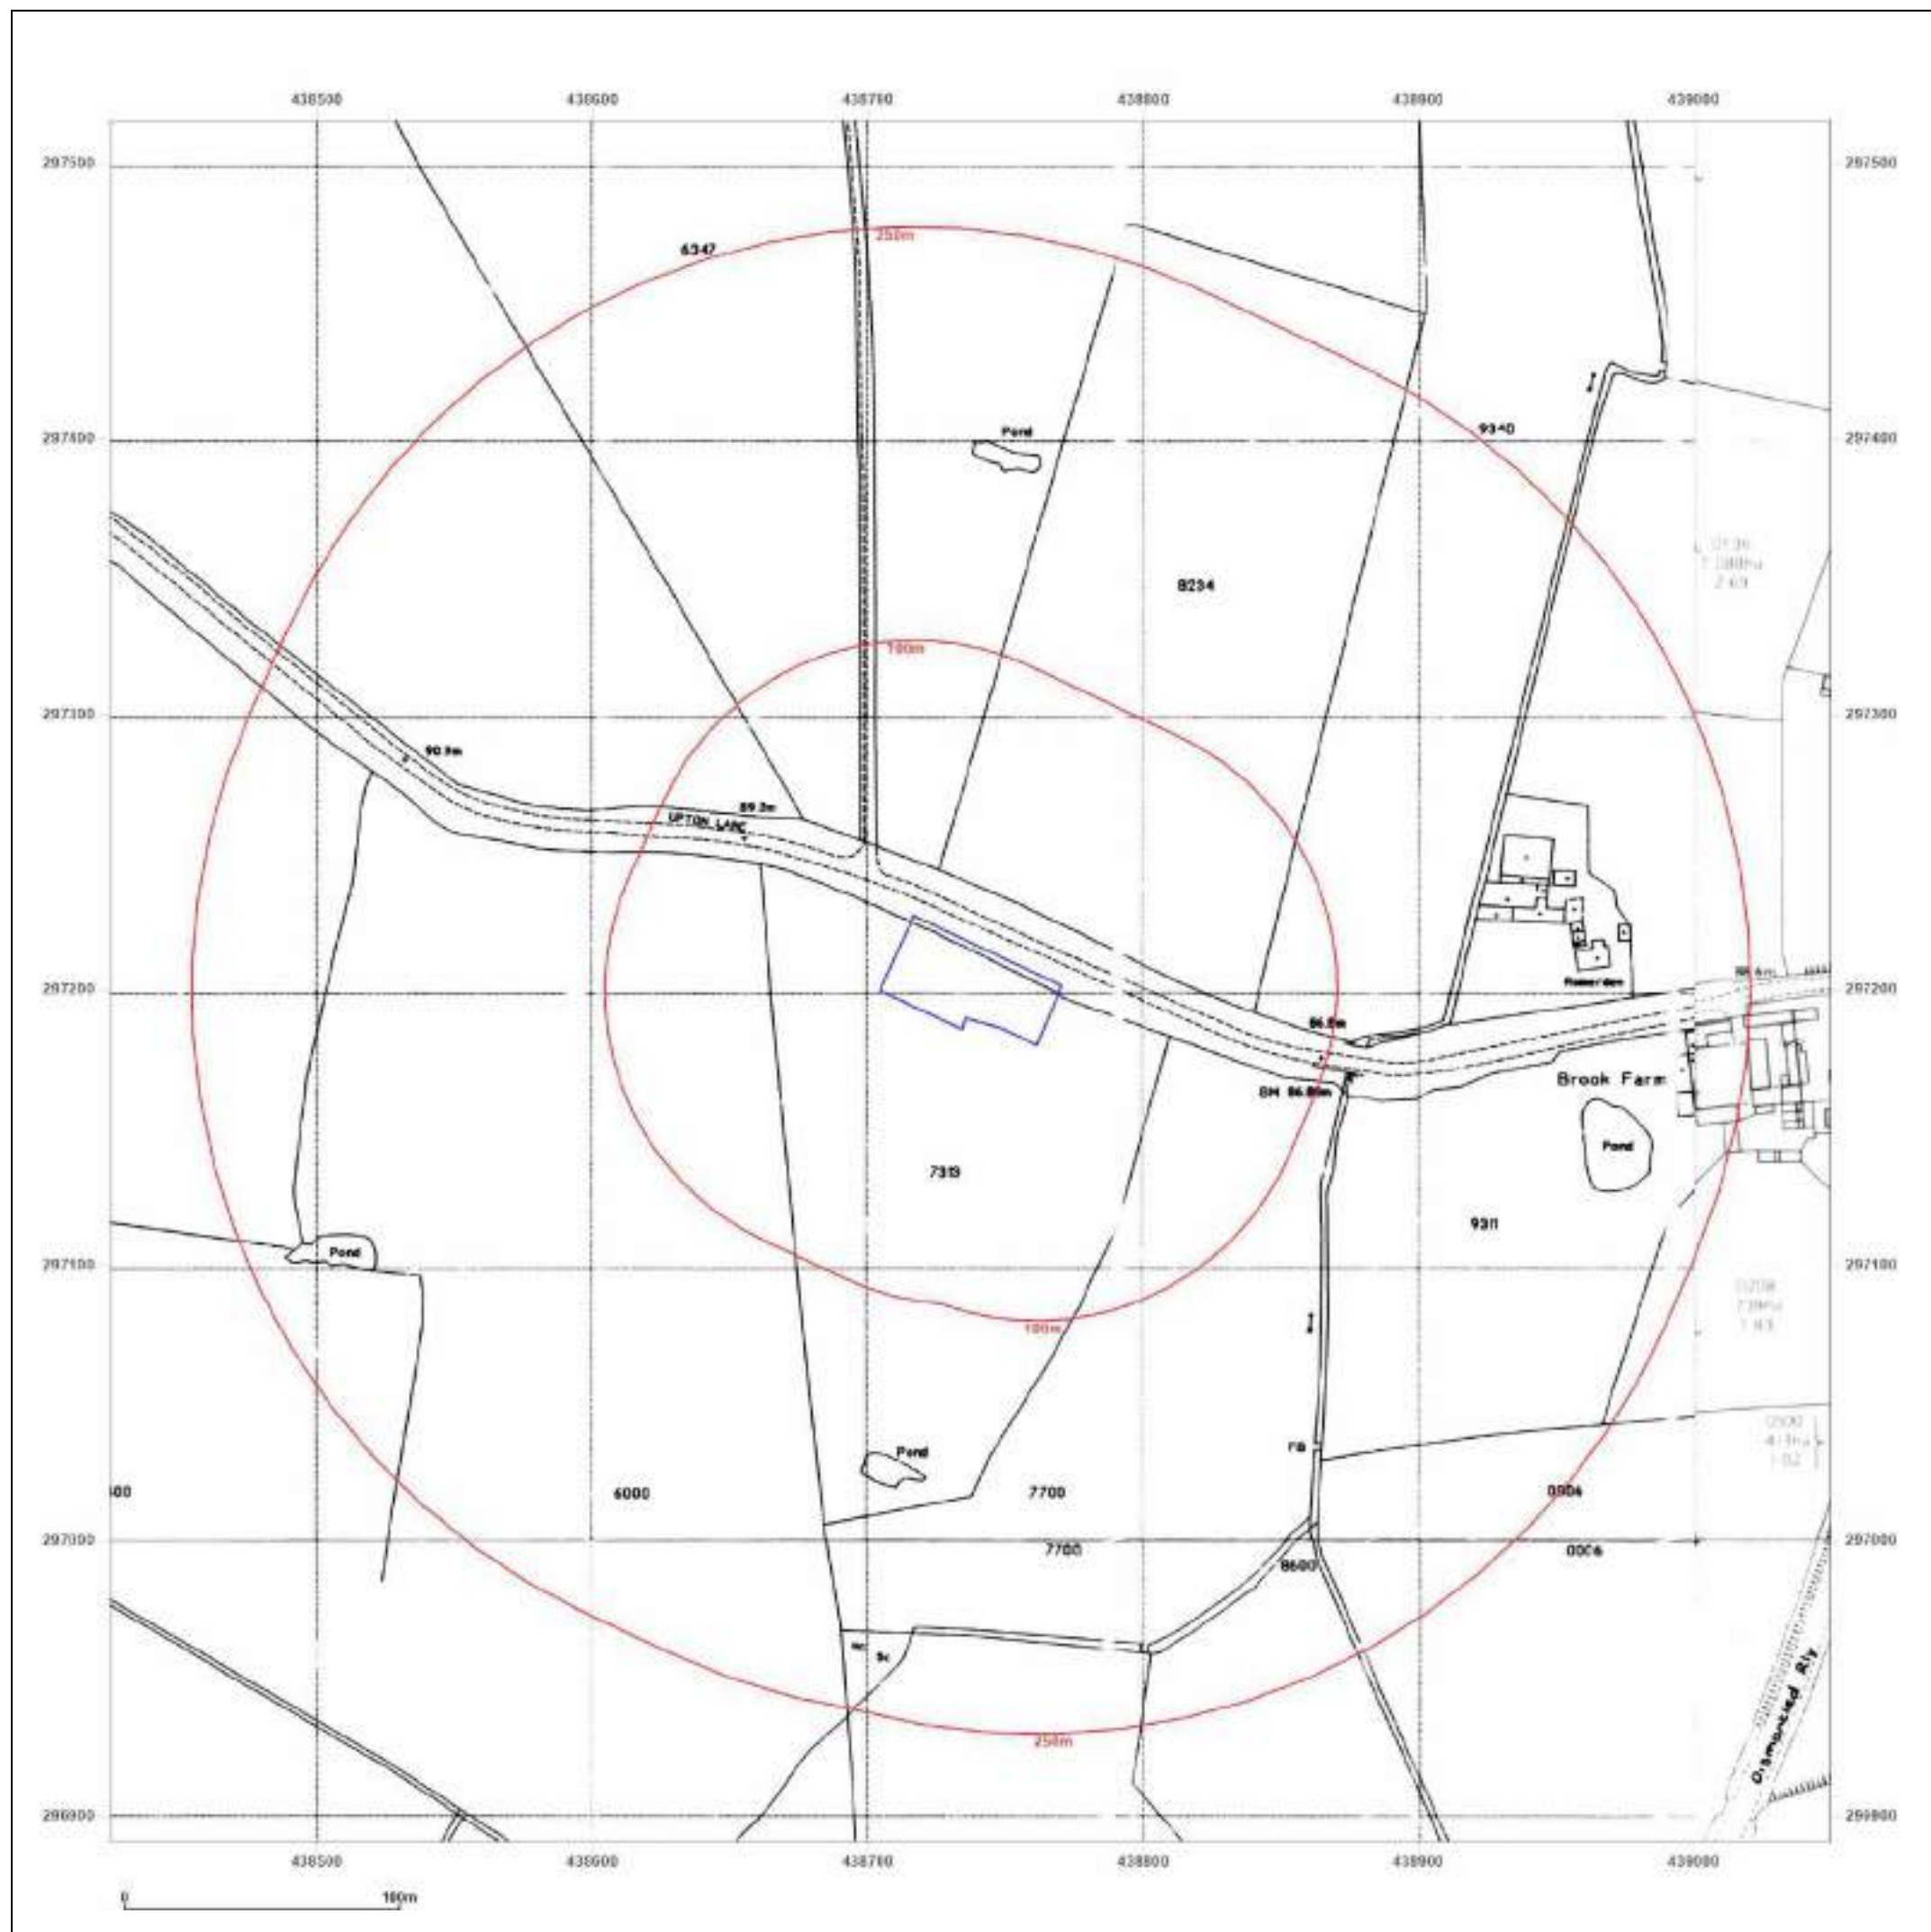

Site Details:

unspecified

Client Ref: EMS_945400_1173481
Report Ref: EMS-945400_1202288
Grid Ref: 438737, 297203

Map Name: National Grid

Map date: 1991-1994

Scale: 1:2,500

Printed at: 1:2,500



Surveyed N/A
Revised N/A
Edition N/A
Copyright 1994
Levelled N/A

Surveyed 1983
Revised 1982
Edition N/A
Copyright 1991
Levelled 1983

Surveyed N/A
Revised N/A
Edition N/A
Copyright 1994
Levelled N/A

Surveyed 1991
Revised 1991
Edition N/A
Copyright 1991
Levelled N/A



Produced by
Groundsure Insights
www.groundsure.com




Supplied by:
www.emapsite.com
sales@emapsite.com

© Crown copyright and database rights 2024 Ordnance Survey 100035207

Production date: 17 May 2024


Map legend available at:
www.groundsure.com/sites/default/files/groundsure_legend.pdf

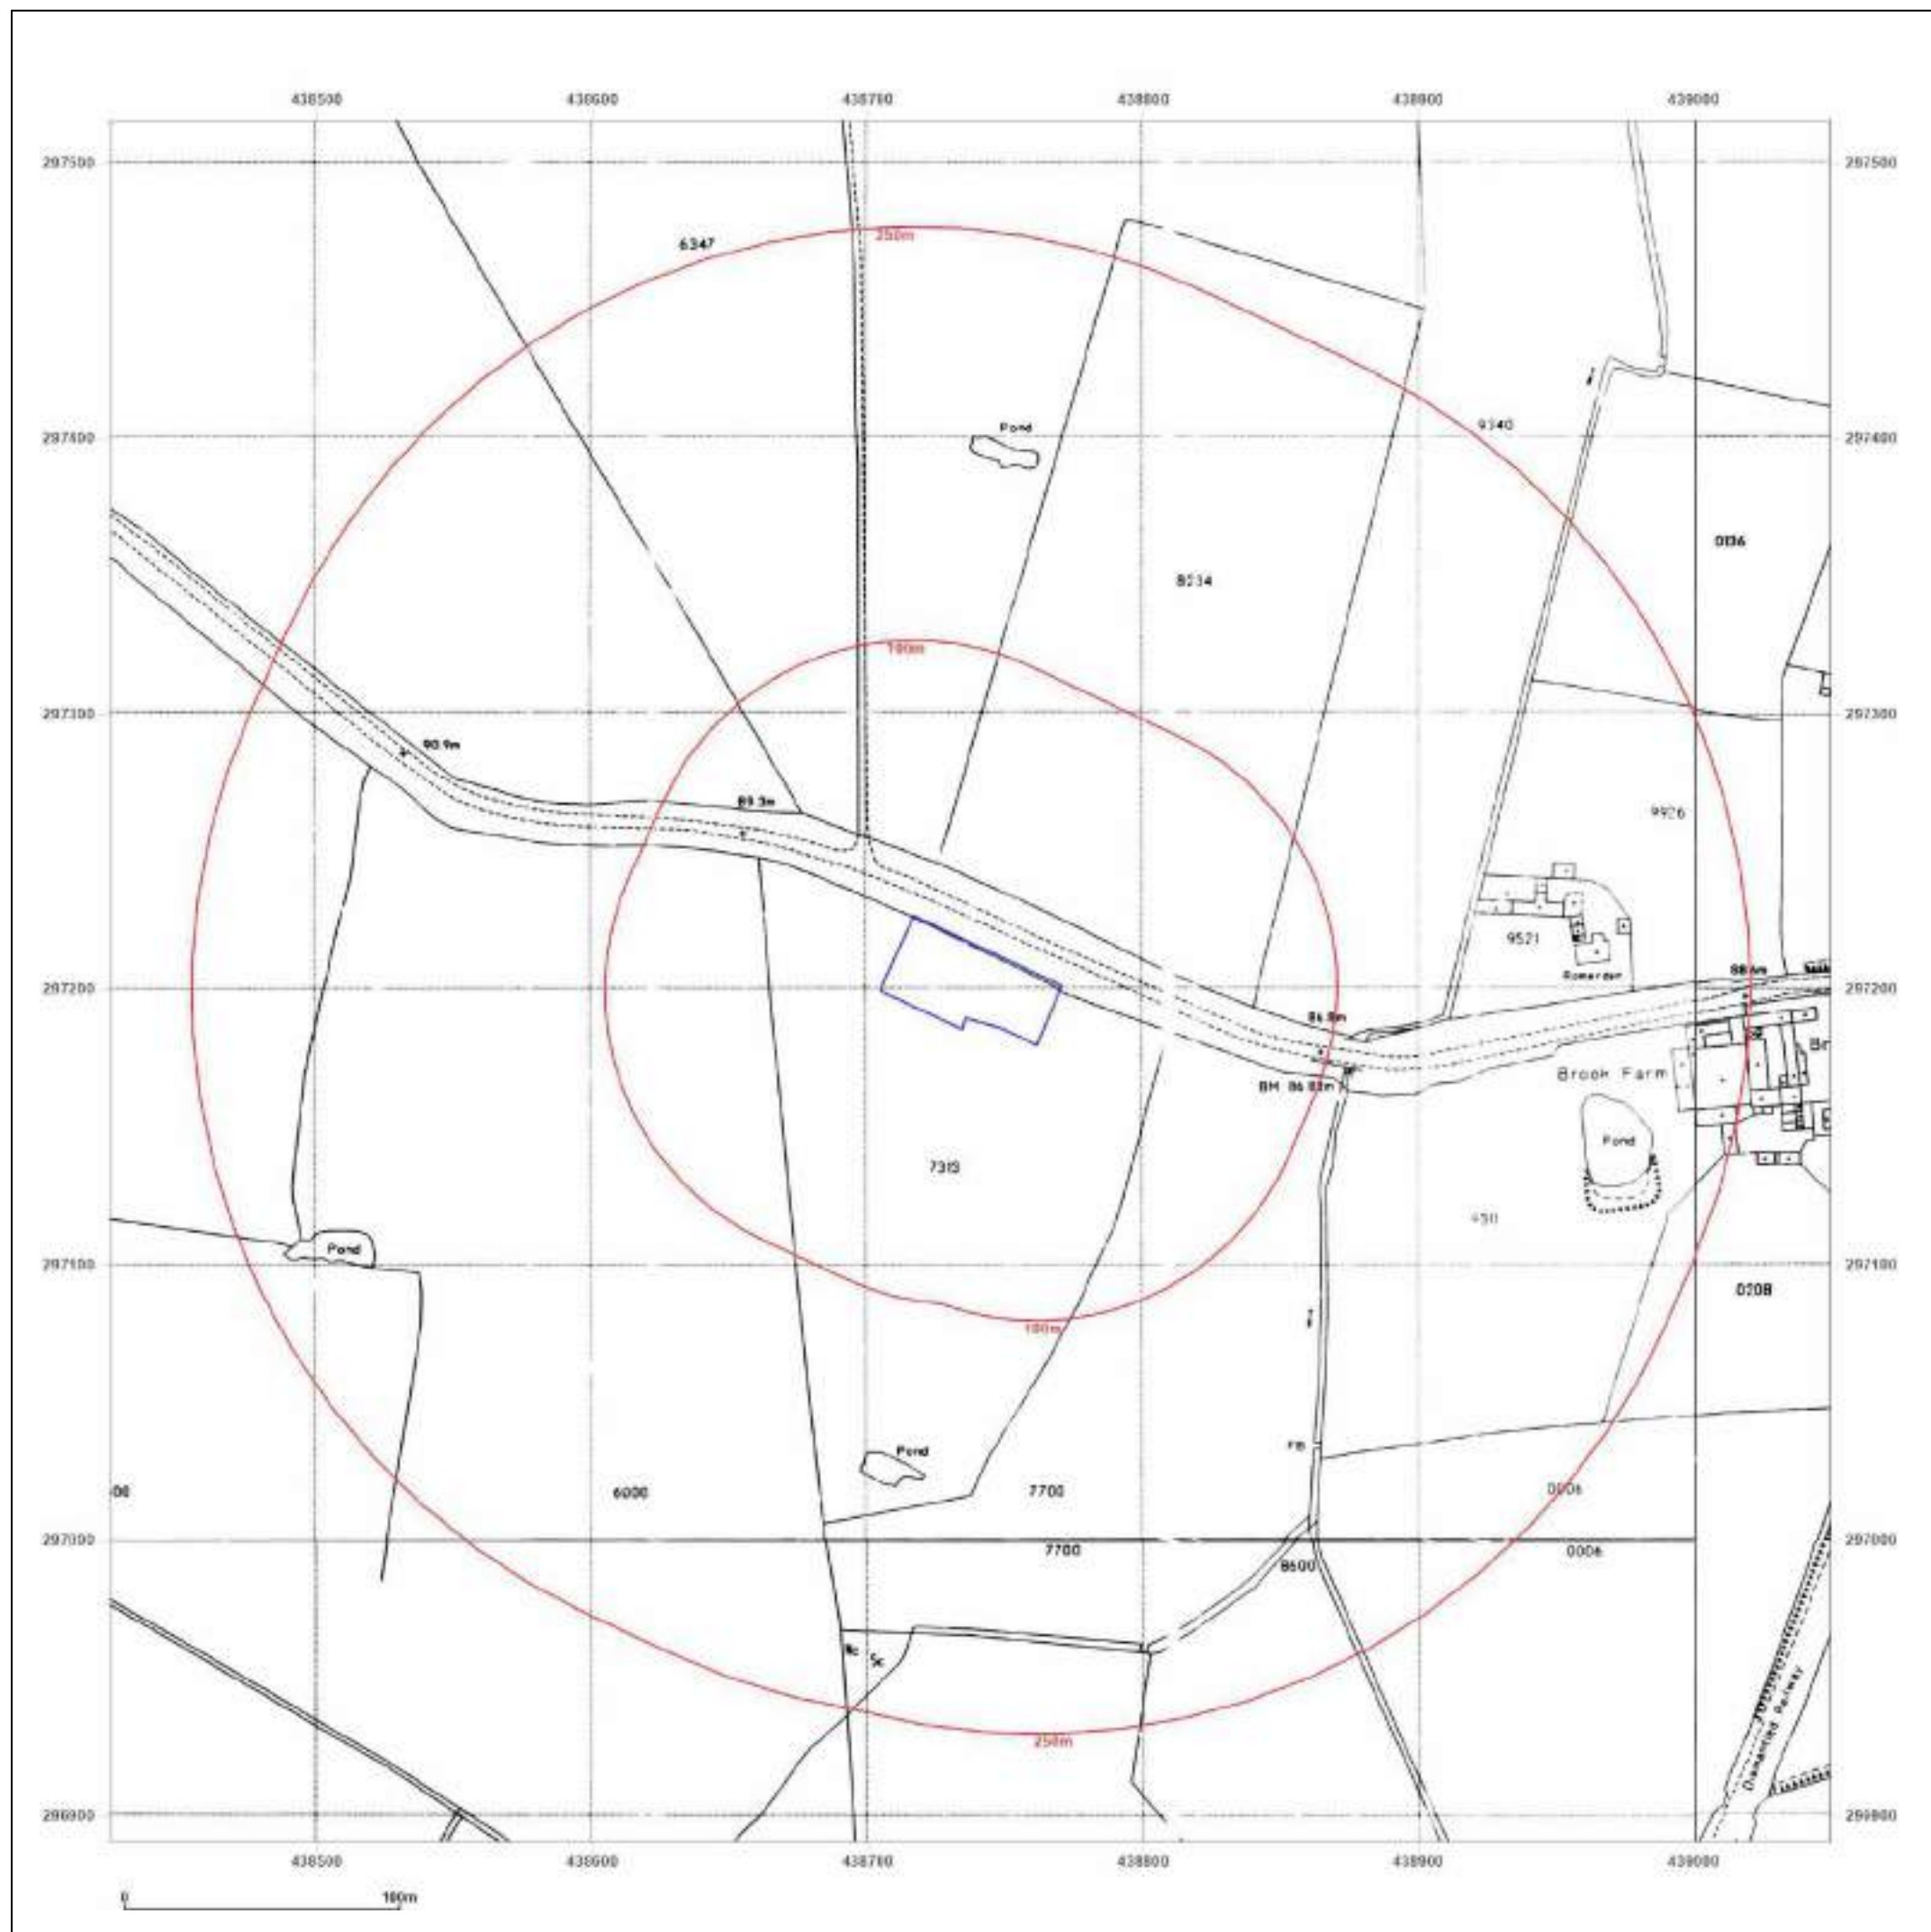

Site Details:
unspecified

Client Ref: EMS_945400_1173481
Report Ref: EMS-945400_1202288
Grid Ref: 438737, 297203

Map Name: National Grid
Map date: 1994
Scale: 1:2,500
Printed at: 1:2,500

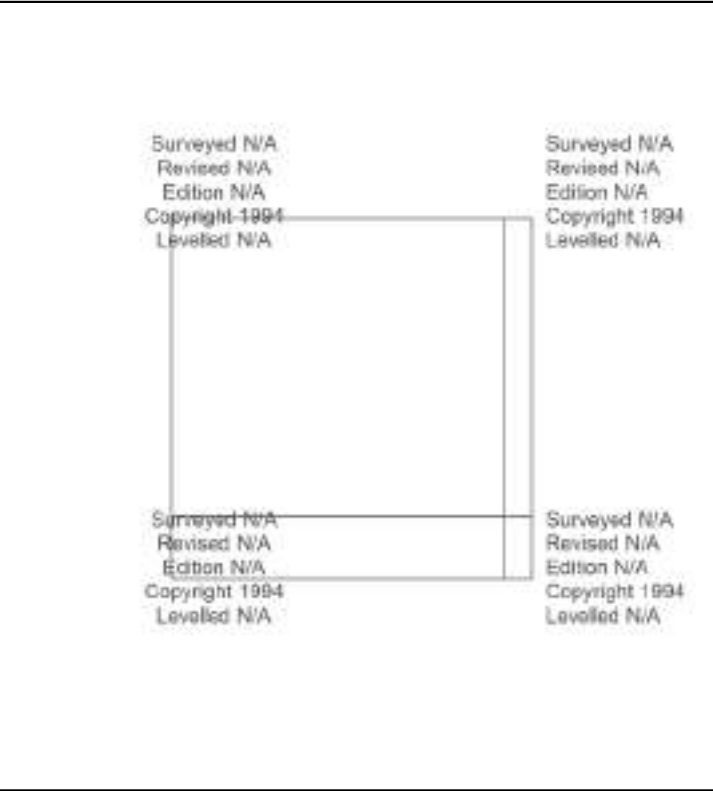

Produced by
Groundsure Insights
www.groundsure.com




Supplied by:
www.emapsite.com
sales@emapsite.com

© Crown copyright and database rights 2024 Ordnance Survey 100035207

Production date: 17 May 2024

Map legend available at:
www.groundsure.com/sites/default/files/groundsure_legend.pdf

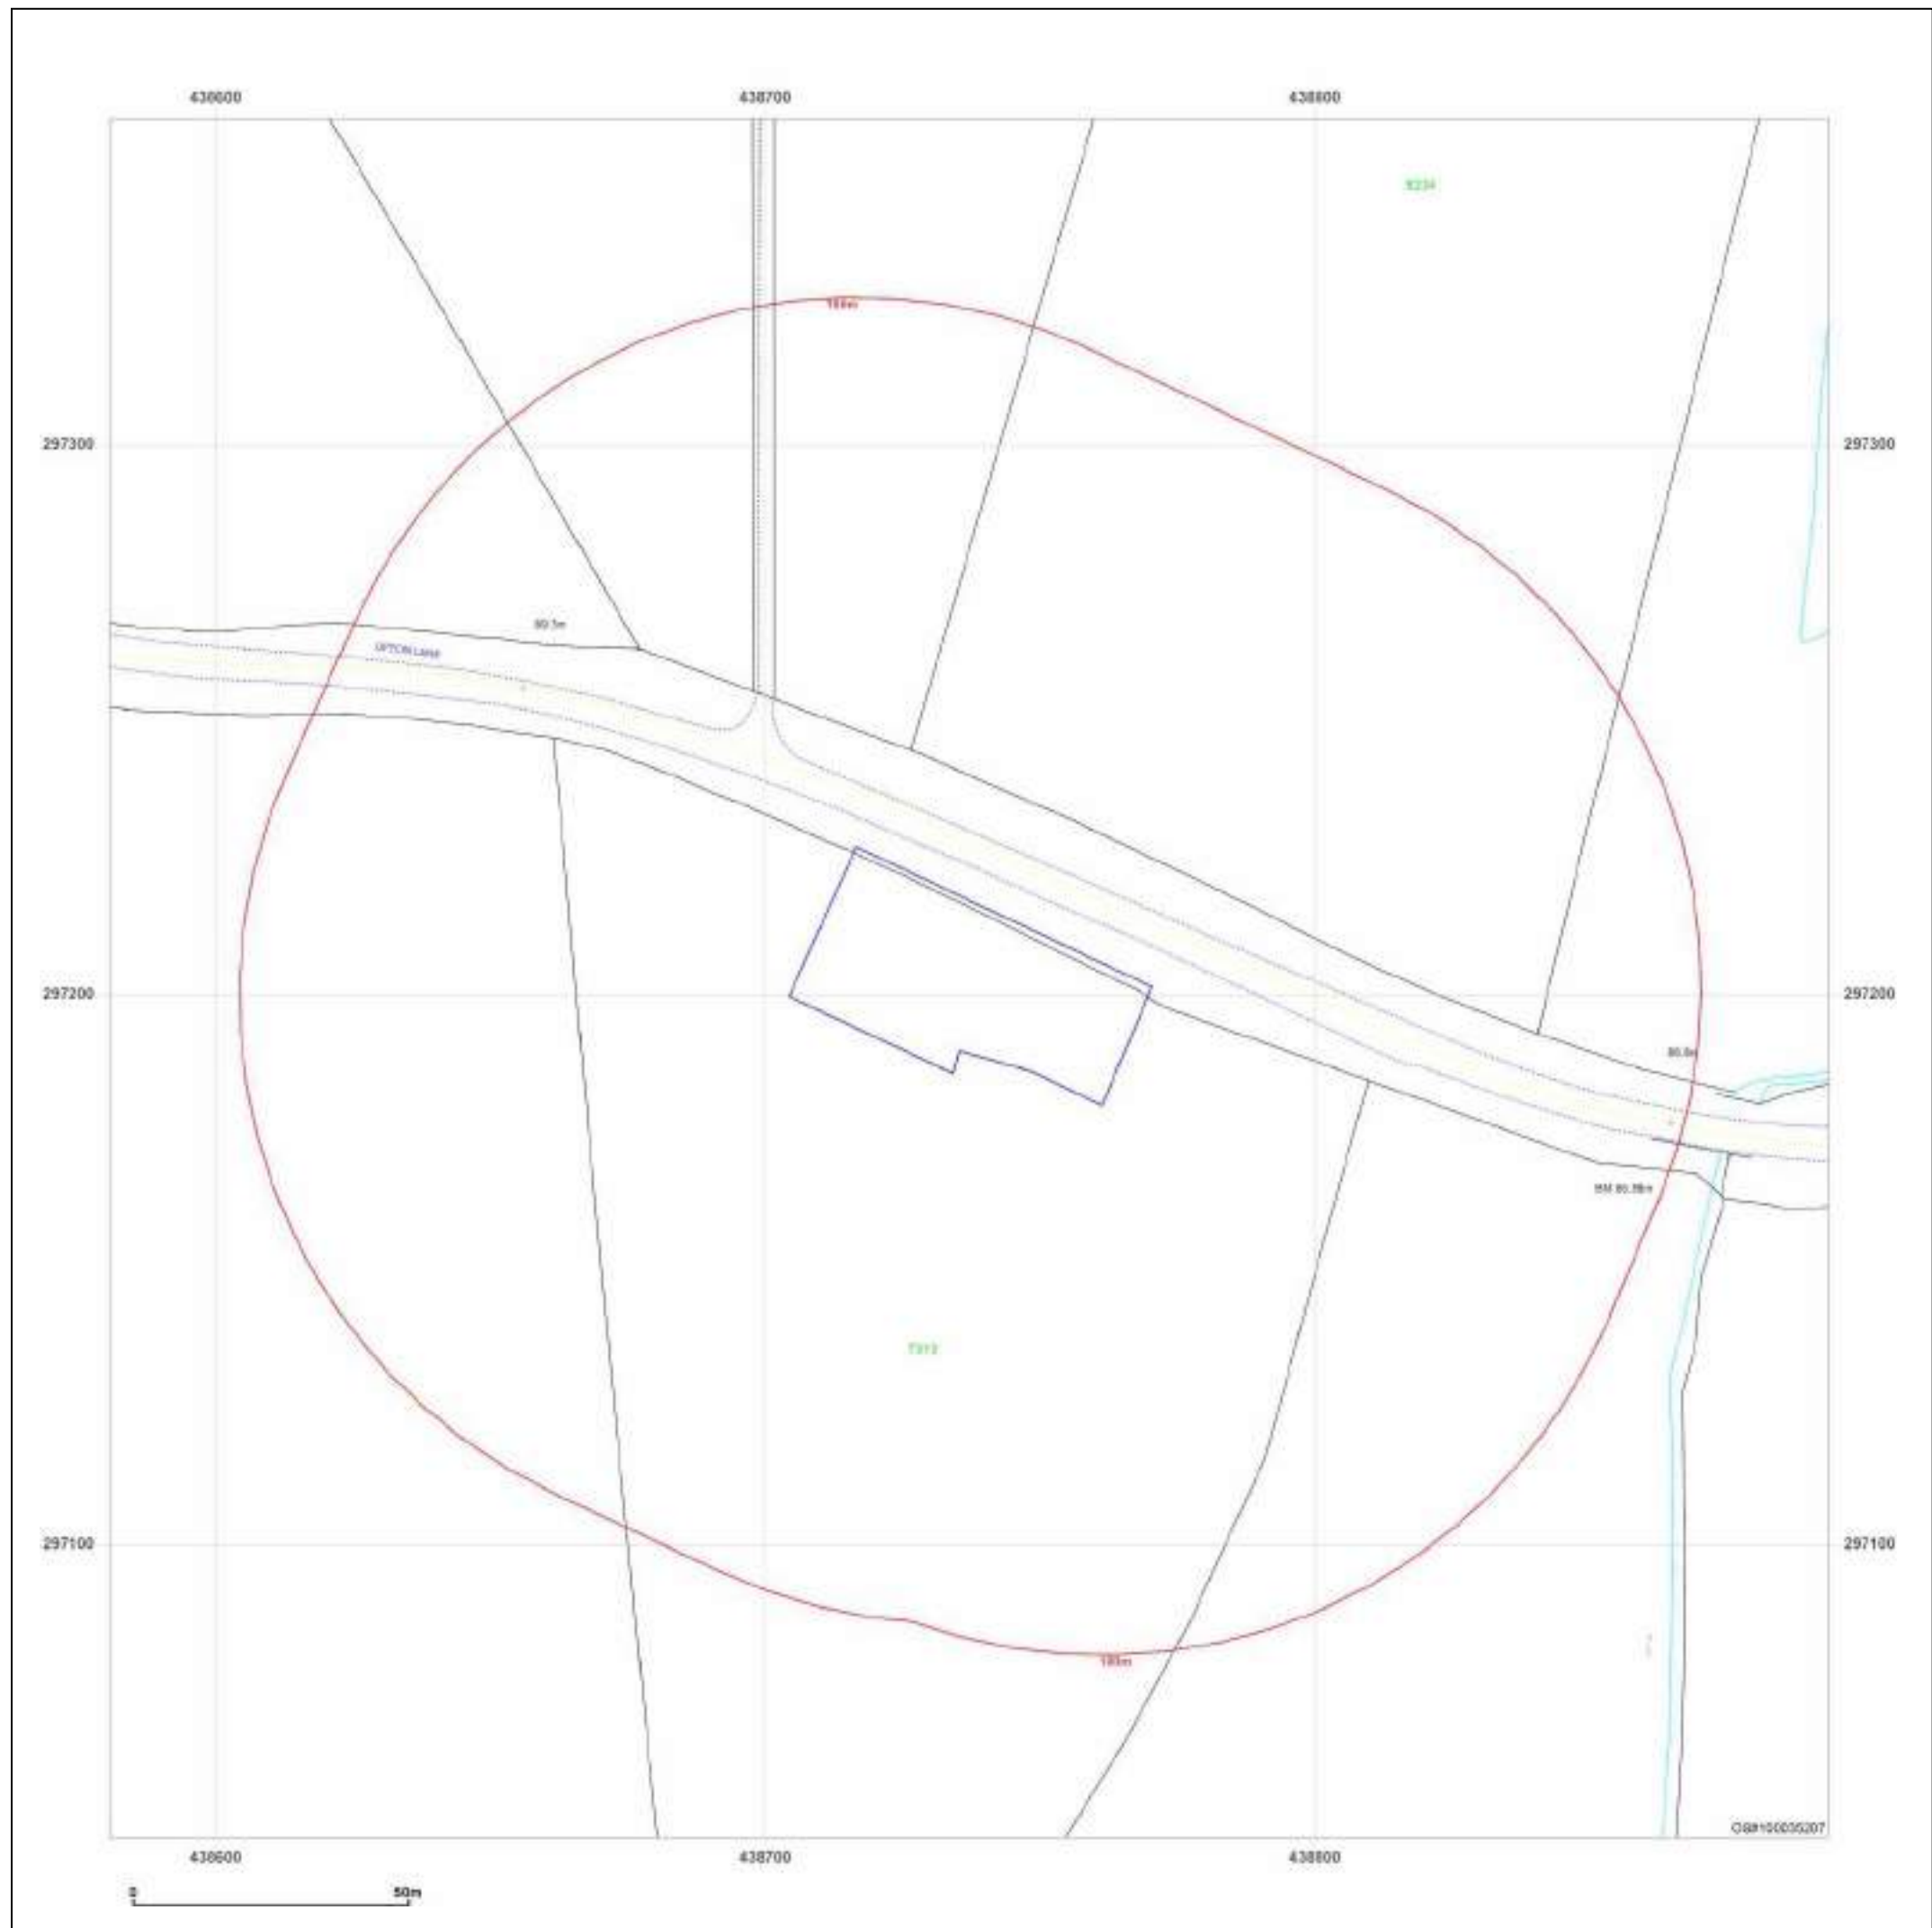

Site Details:

unspecified

Client Ref: EMS_945400_1173481
Report Ref: EMS-945400_1202288
Grid Ref: 438737, 297203

Map Name: LandLine

Map date: 2003

Scale: 1:1,250

Printed at: 1:1,250



Produced by
Groundsure Insights
www.groundsure.com



Supplied by:
www.emapsite.com
sales@emapsite.com

© Crown copyright and database rights 2024 Ordnance Survey 100035207

Production date: 17 May 2024

Map legend available at:
www.groundsure.com/sites/default/files/groundsure_legend.pdf



Site Details:

unspecified

Client Ref: EMS_945400_1173481
Report Ref: EMS-945400_1202288
Grid Ref: 438737, 297203

Map Name: County Series

Map date: 1886-1887

Scale: 1:10,560

Printed at: 1:10,560



Surveyed 1887
Revised 1887
Edition N/A
Copyright N/A
Levelled N/A

Surveyed 1887
Revised 1887
Edition N/A
Copyright N/A
Levelled N/A

Surveyed 1886
Revised 1886
Edition N/A
Copyright N/A
Levelled N/A



Produced by
Groundsure Insights
www.groundsure.com




Supplied by:
www.emapsite.com
sales@emapsite.com

© Crown copyright and database rights 2024 Ordnance Survey 100035207

Production date: 17 May 2024

Map legend available at:
www.groundsure.com/sites/default/files/groundsure_legend.pdf

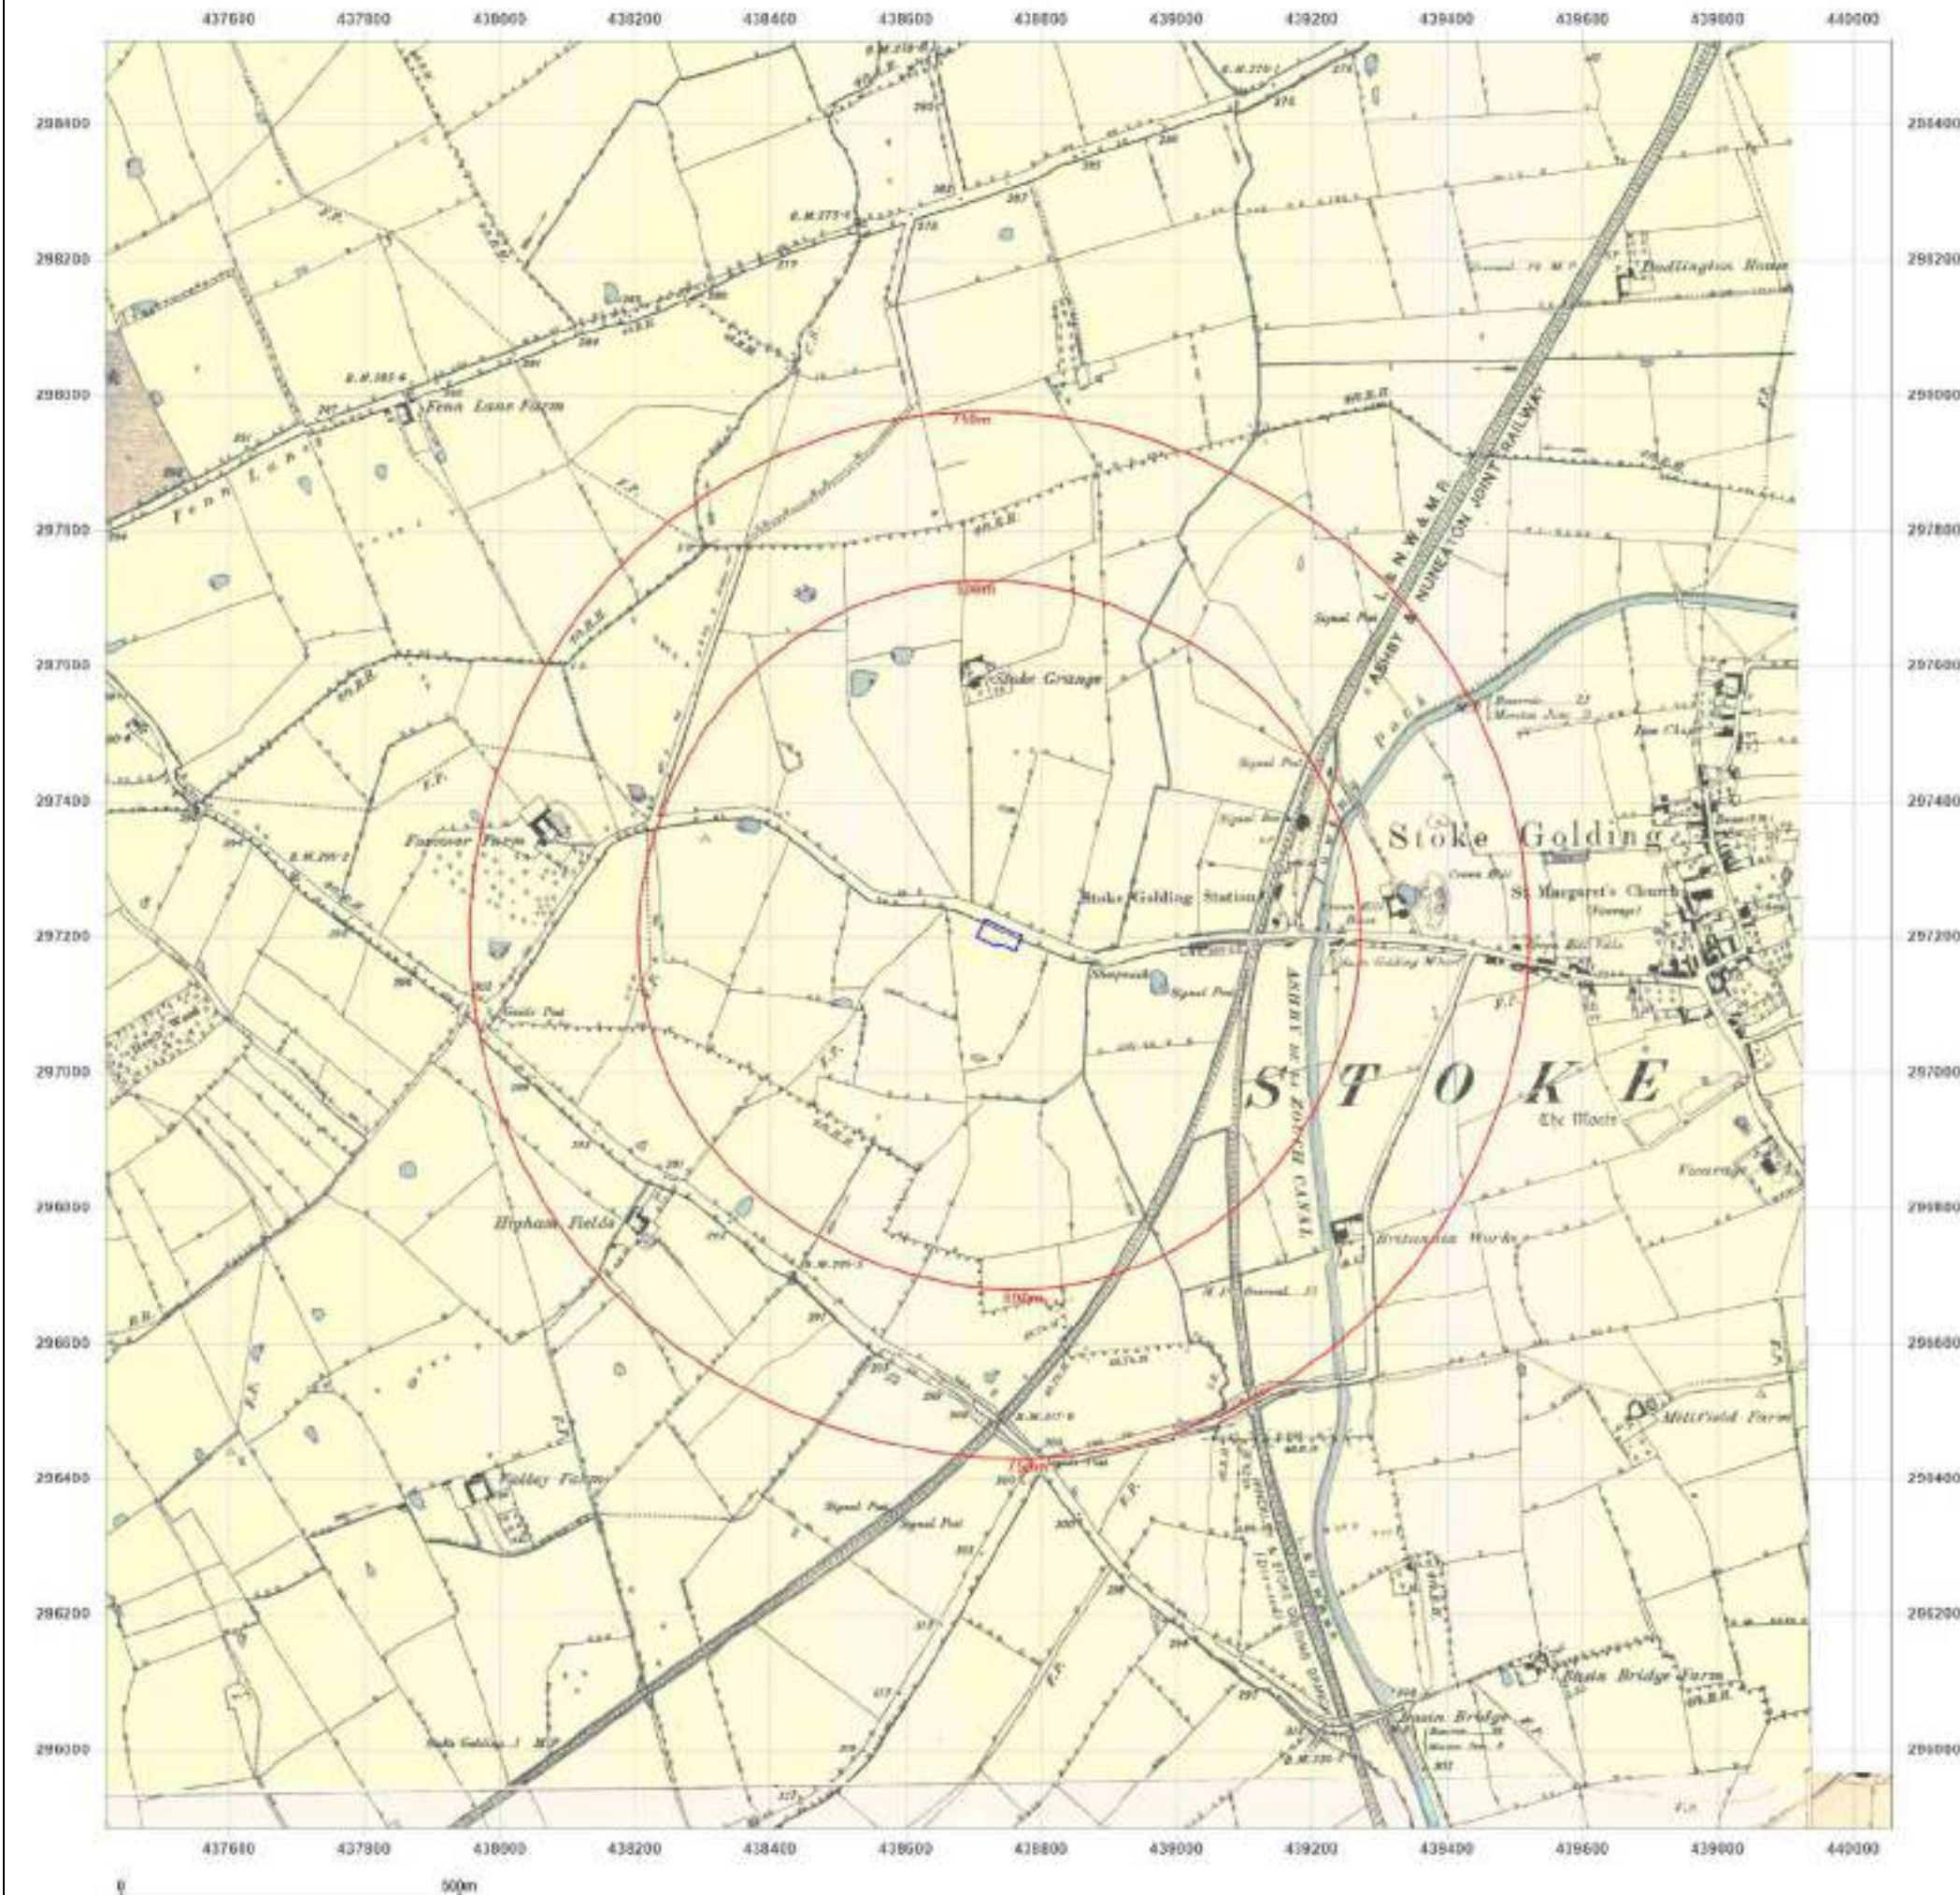



Site Details:

unspecified

Client Ref: EMS_945400_1173481
Report Ref: EMS-945400_1202288
Grid Ref: 438737, 297203

Map Name: County Series

Map date: 1901

Scale: 1:10,560

Printed at: 1:10,560



Surveyed 1887
Revised 1901
Edition N/A
Copyright N/A
Levelled N/A

Surveyed 1888
Revised 1901
Edition N/A
Copyright N/A
Levelled N/A

Surveyed 1887
Revised 1901
Edition N/A
Copyright N/A
Levelled N/A

Surveyed 1887
Revised 1901
Edition N/A
Copyright N/A
Levelled N/A



Produced by
Groundsure Insights
www.groundsure.com




Supplied by:
www.emapsite.com
sales@emapsite.com

© Crown copyright and database rights 2024 Ordnance Survey 100035207

Production date: 17 May 2024

Map legend available at:
www.groundsure.com/sites/default/files/groundsure_legend.pdf

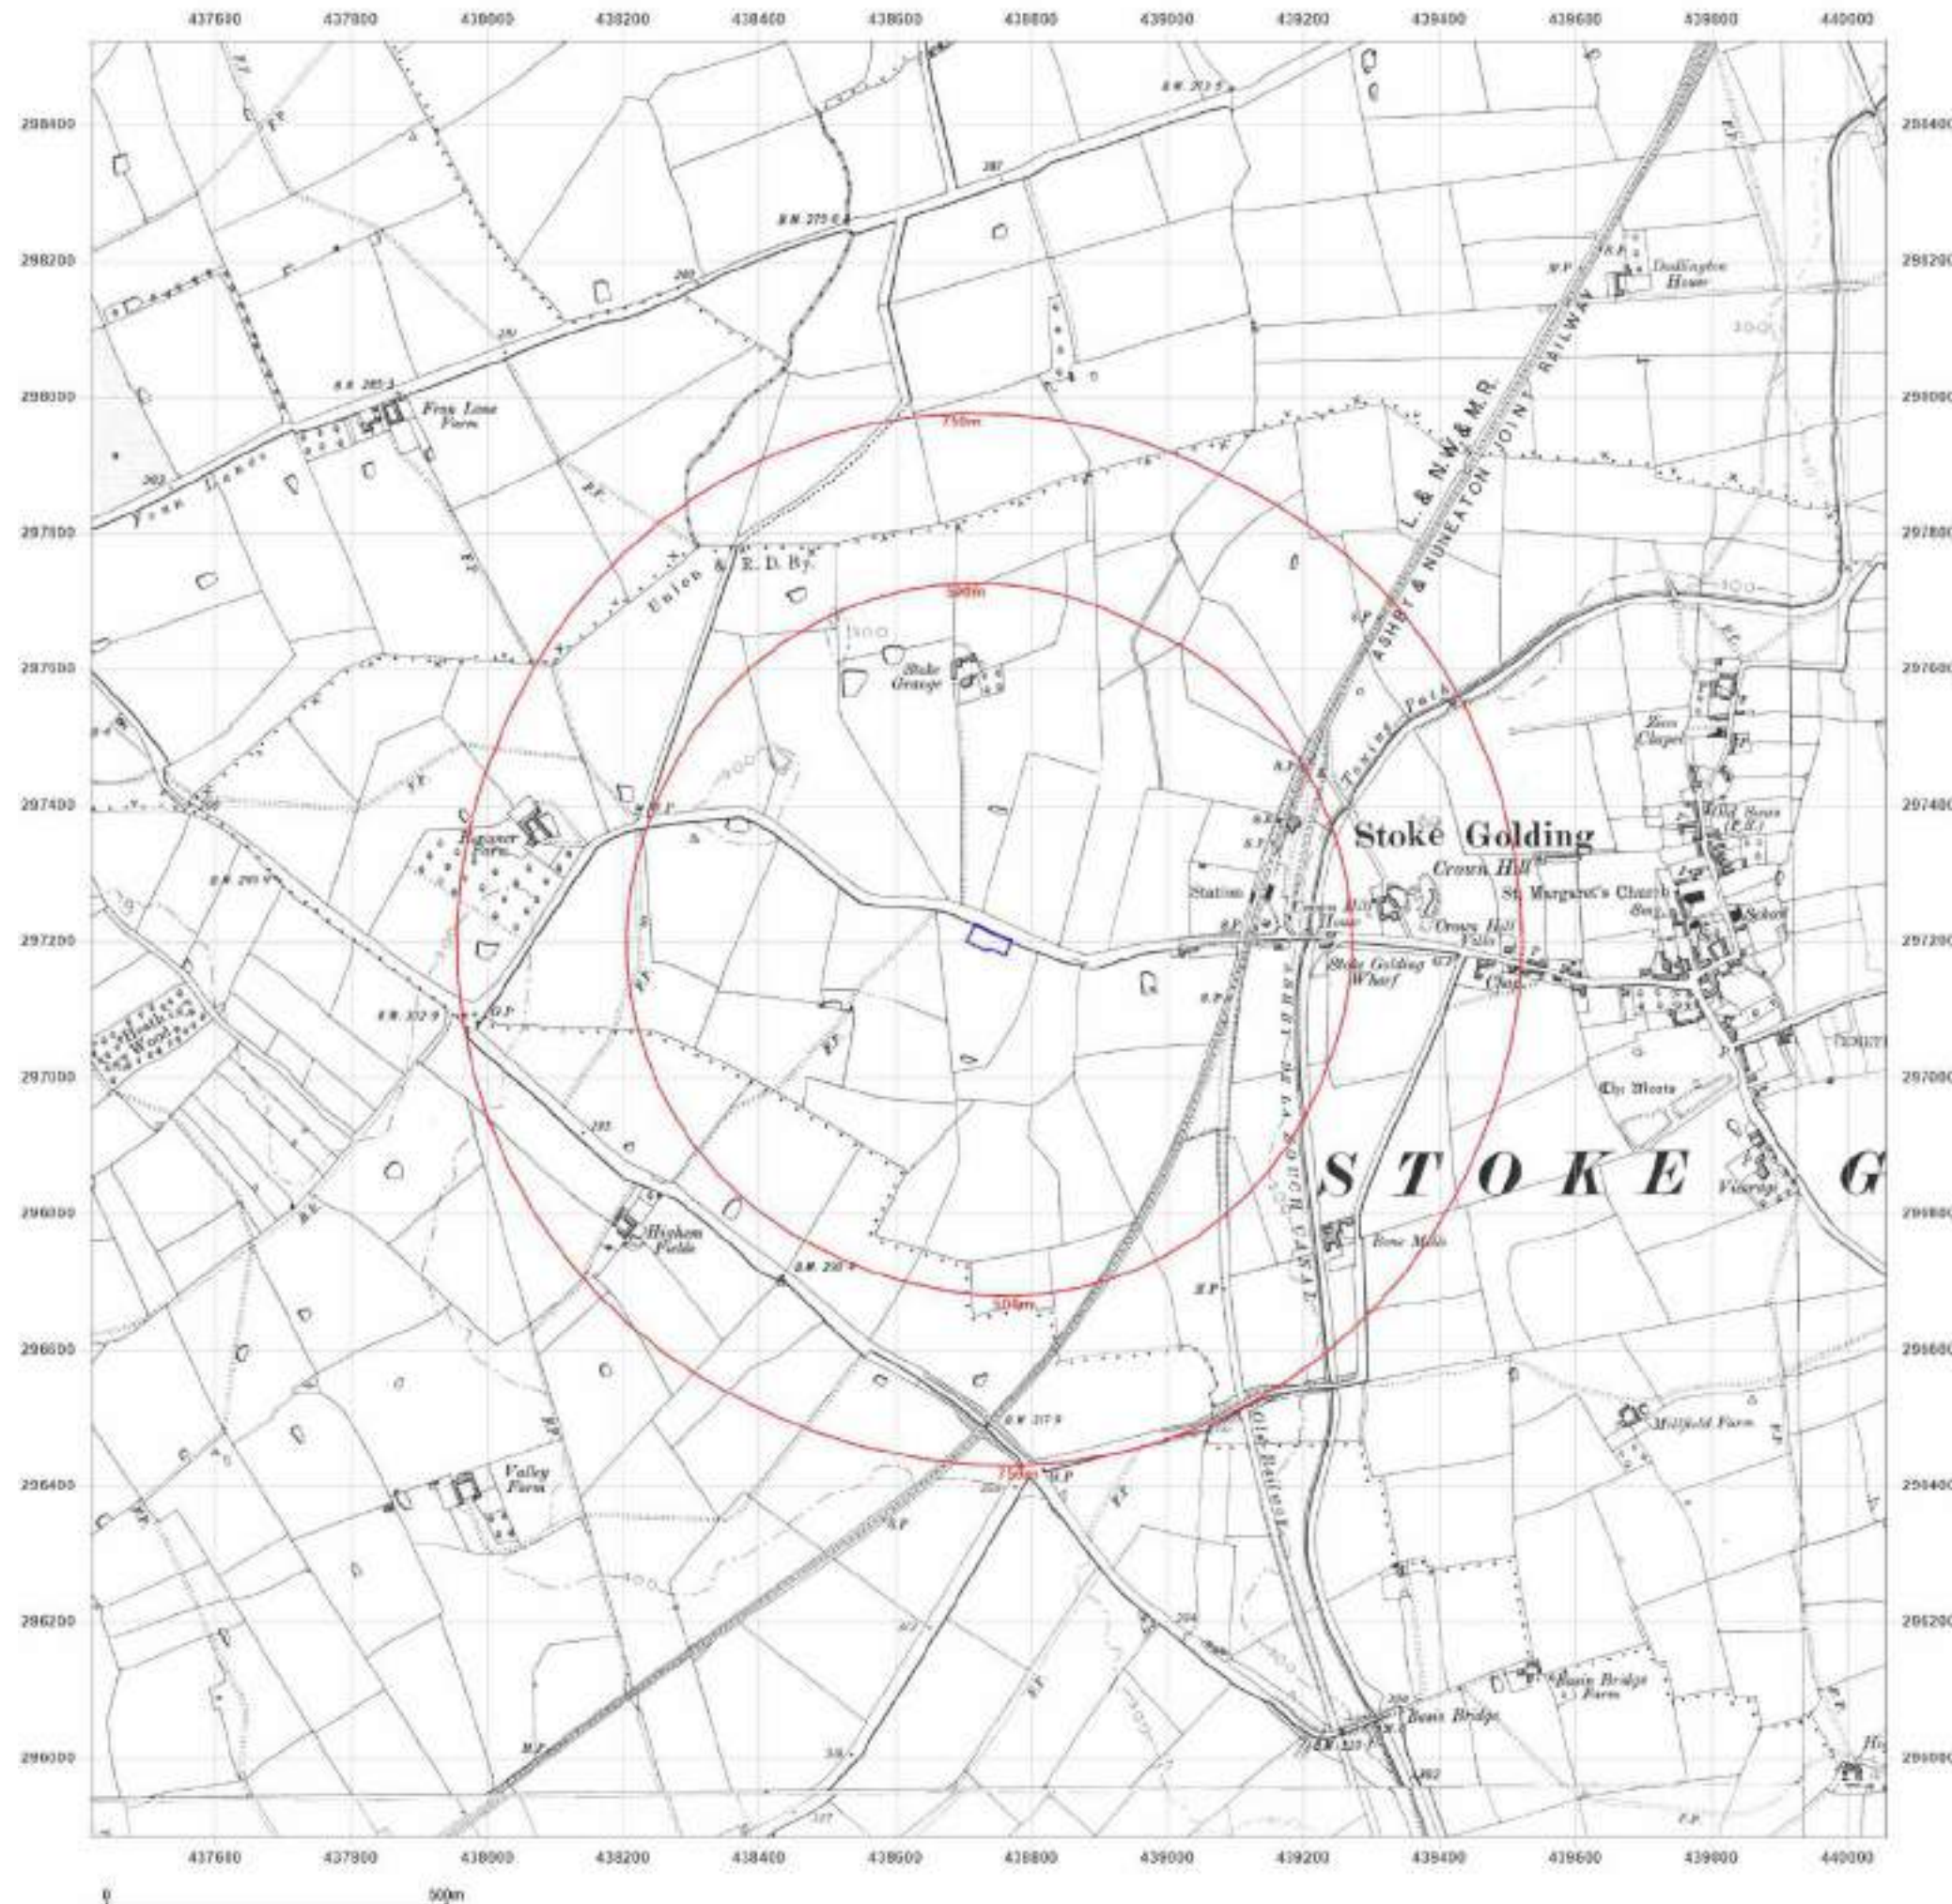



Site Details:

unspecified

Client Ref: EMS_945400_1173481
Report Ref: EMS-945400_1202288
Grid Ref: 438737, 297203

Map Name: County Series

Map date: 1930

Scale: 1:10,560

Printed at: 1:10,560



Surveyed 1886
Revised 1930
Edition N/A
Copyright N/A
Levelled N/A



Produced by
Groundsure Insights
www.groundsure.com




Supplied by:
www.emapsite.com
sales@emapsite.com

© Crown copyright and database rights 2024 Ordnance Survey 100035207

Production date: 17 May 2024

Map legend available at:
www.groundsure.com/sites/default/files/groundsure_legend.pdf

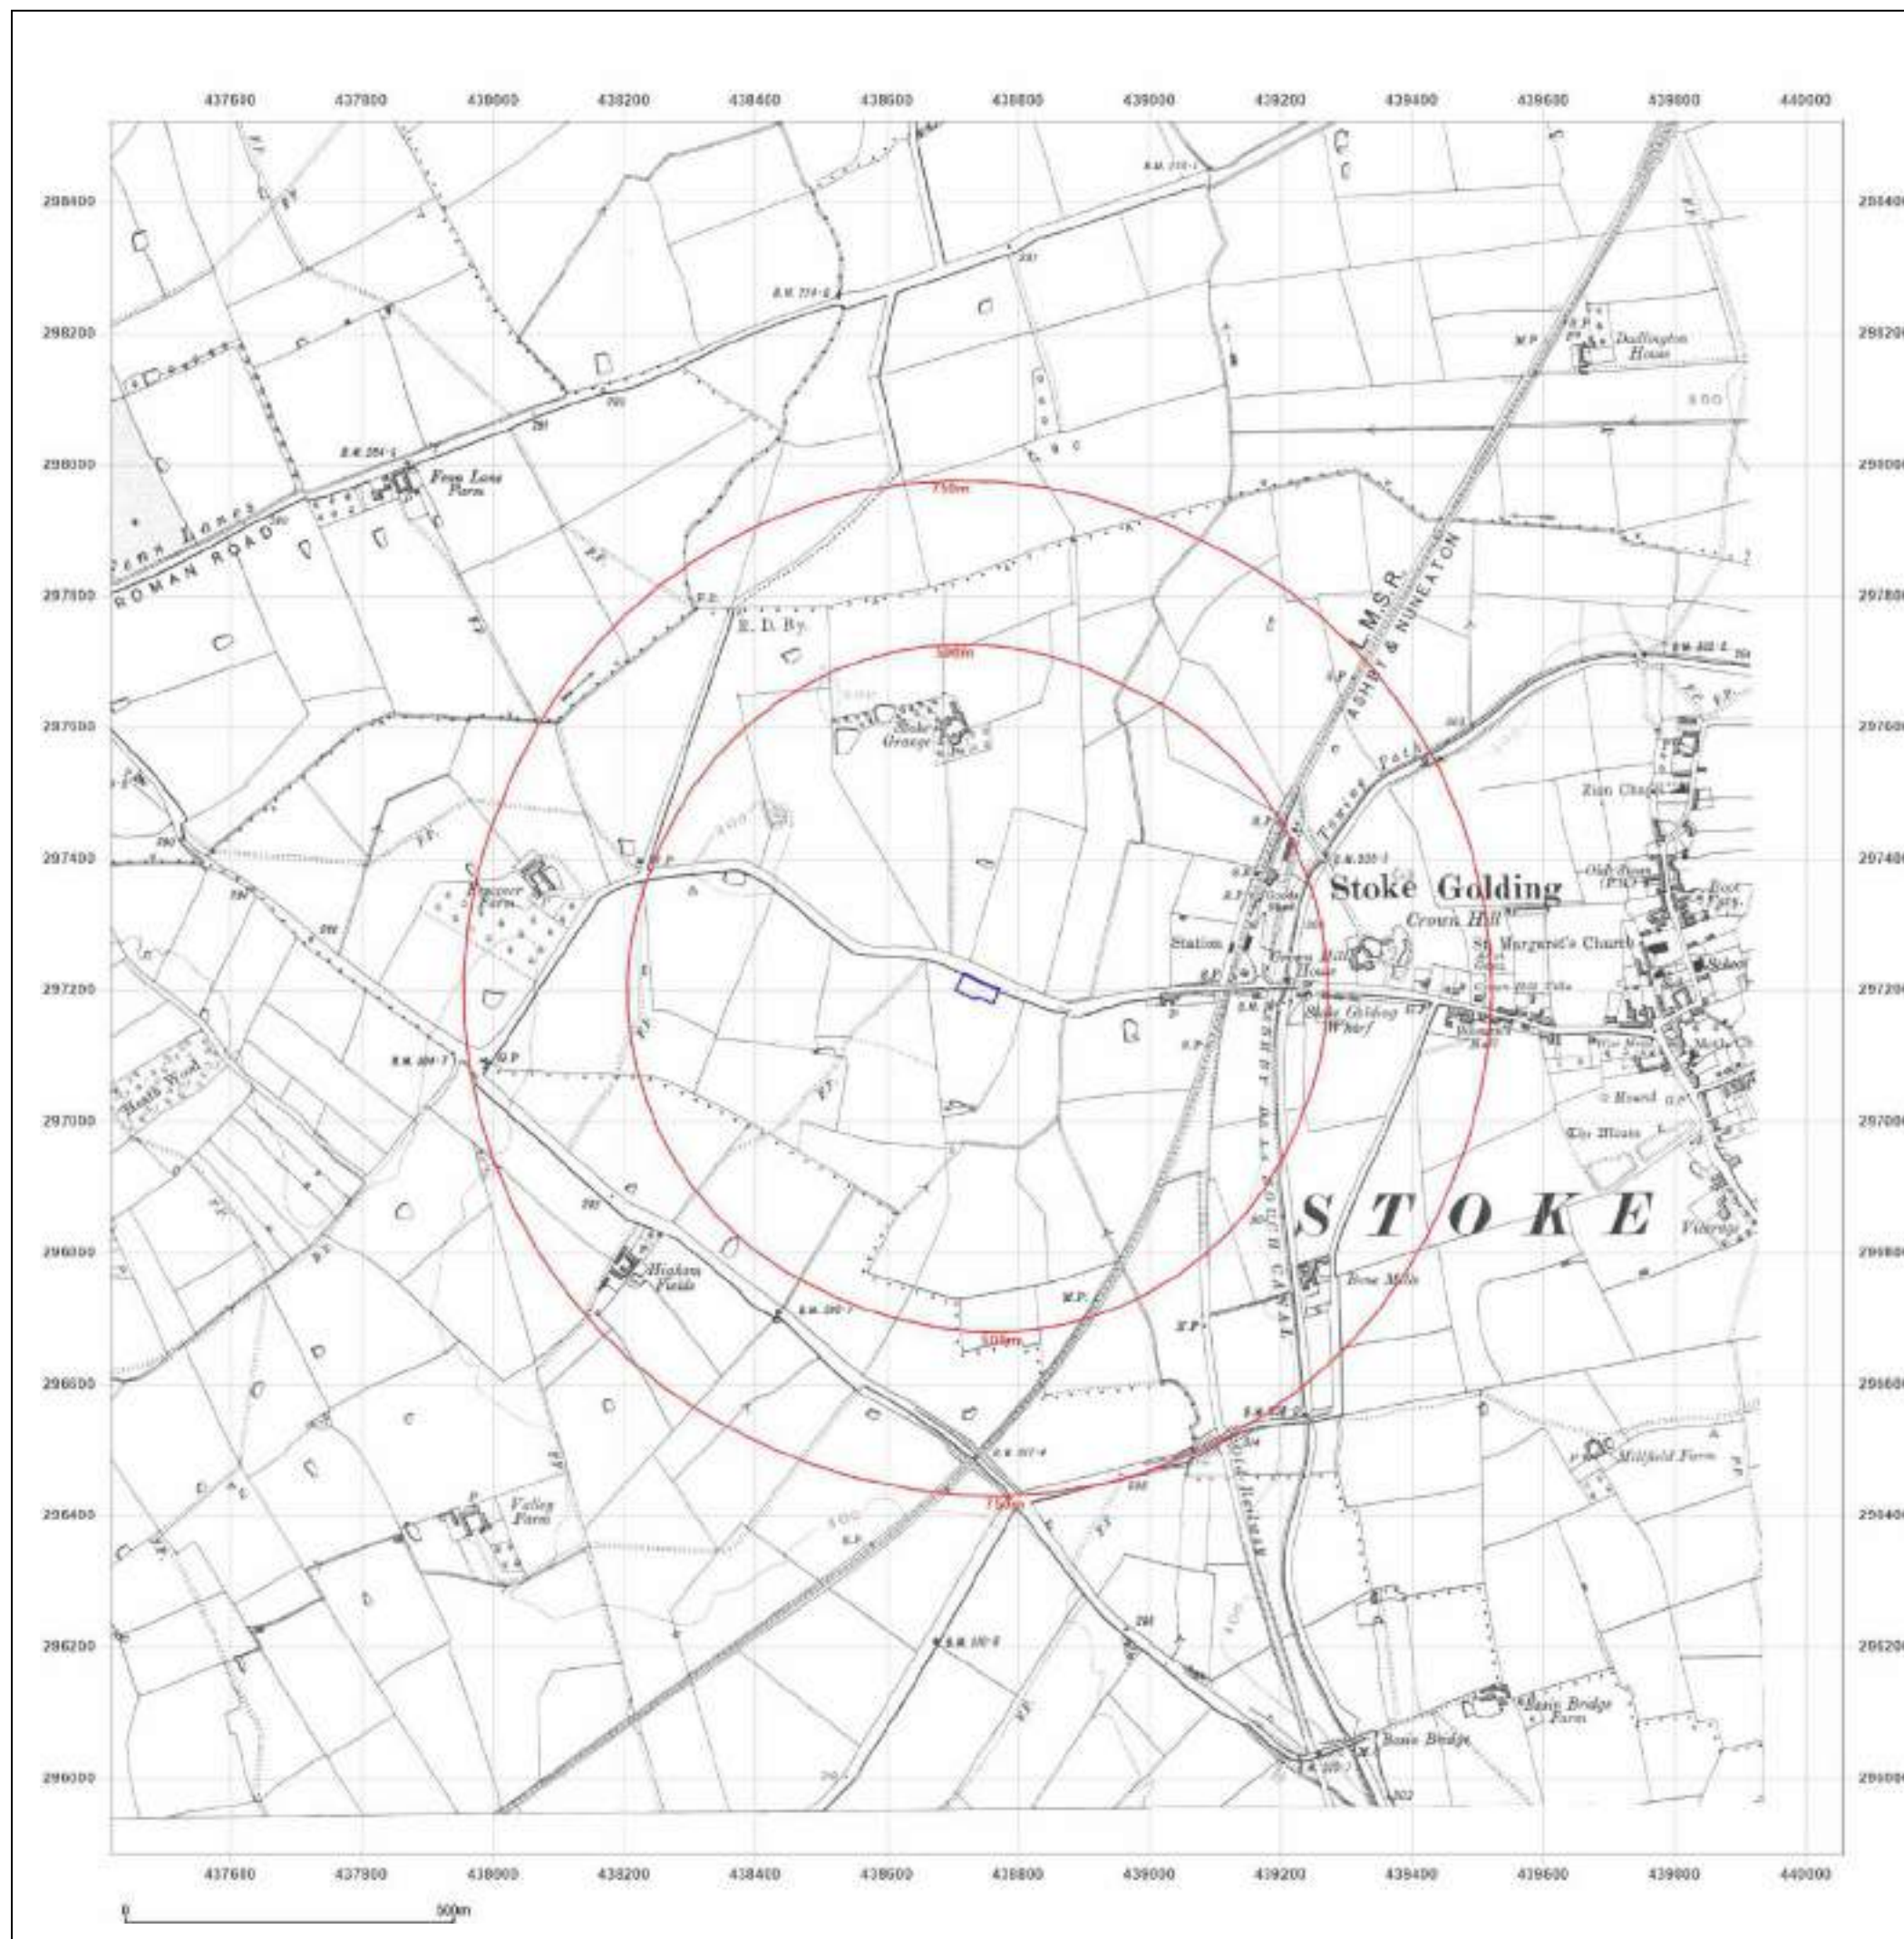



Site Details:

unspecified

Client Ref: EMS_945400_1173481
Report Ref: EMS-945400_1202288
Grid Ref: 438737, 297203

Map Name: Provisional

Map date: 1967-1968

Scale: 1:10,560

Printed at: 1:10,560



Surveyed 1968
Revised 1968
Edition N/A
Copyright N/A
Levelled N/A

Surveyed 1967
Revised 1967
Edition N/A
Copyright N/A
Levelled N/A



Produced by
Groundsure Insights
www.groundsure.com





Supplied by:
www.emapsite.com
sales@emapsite.com

© Crown copyright and database rights 2024 Ordnance Survey 100035207

Production date: 17 May 2024

Map legend available at:
www.groundsure.com/sites/default/files/groundsure_legend.pdf

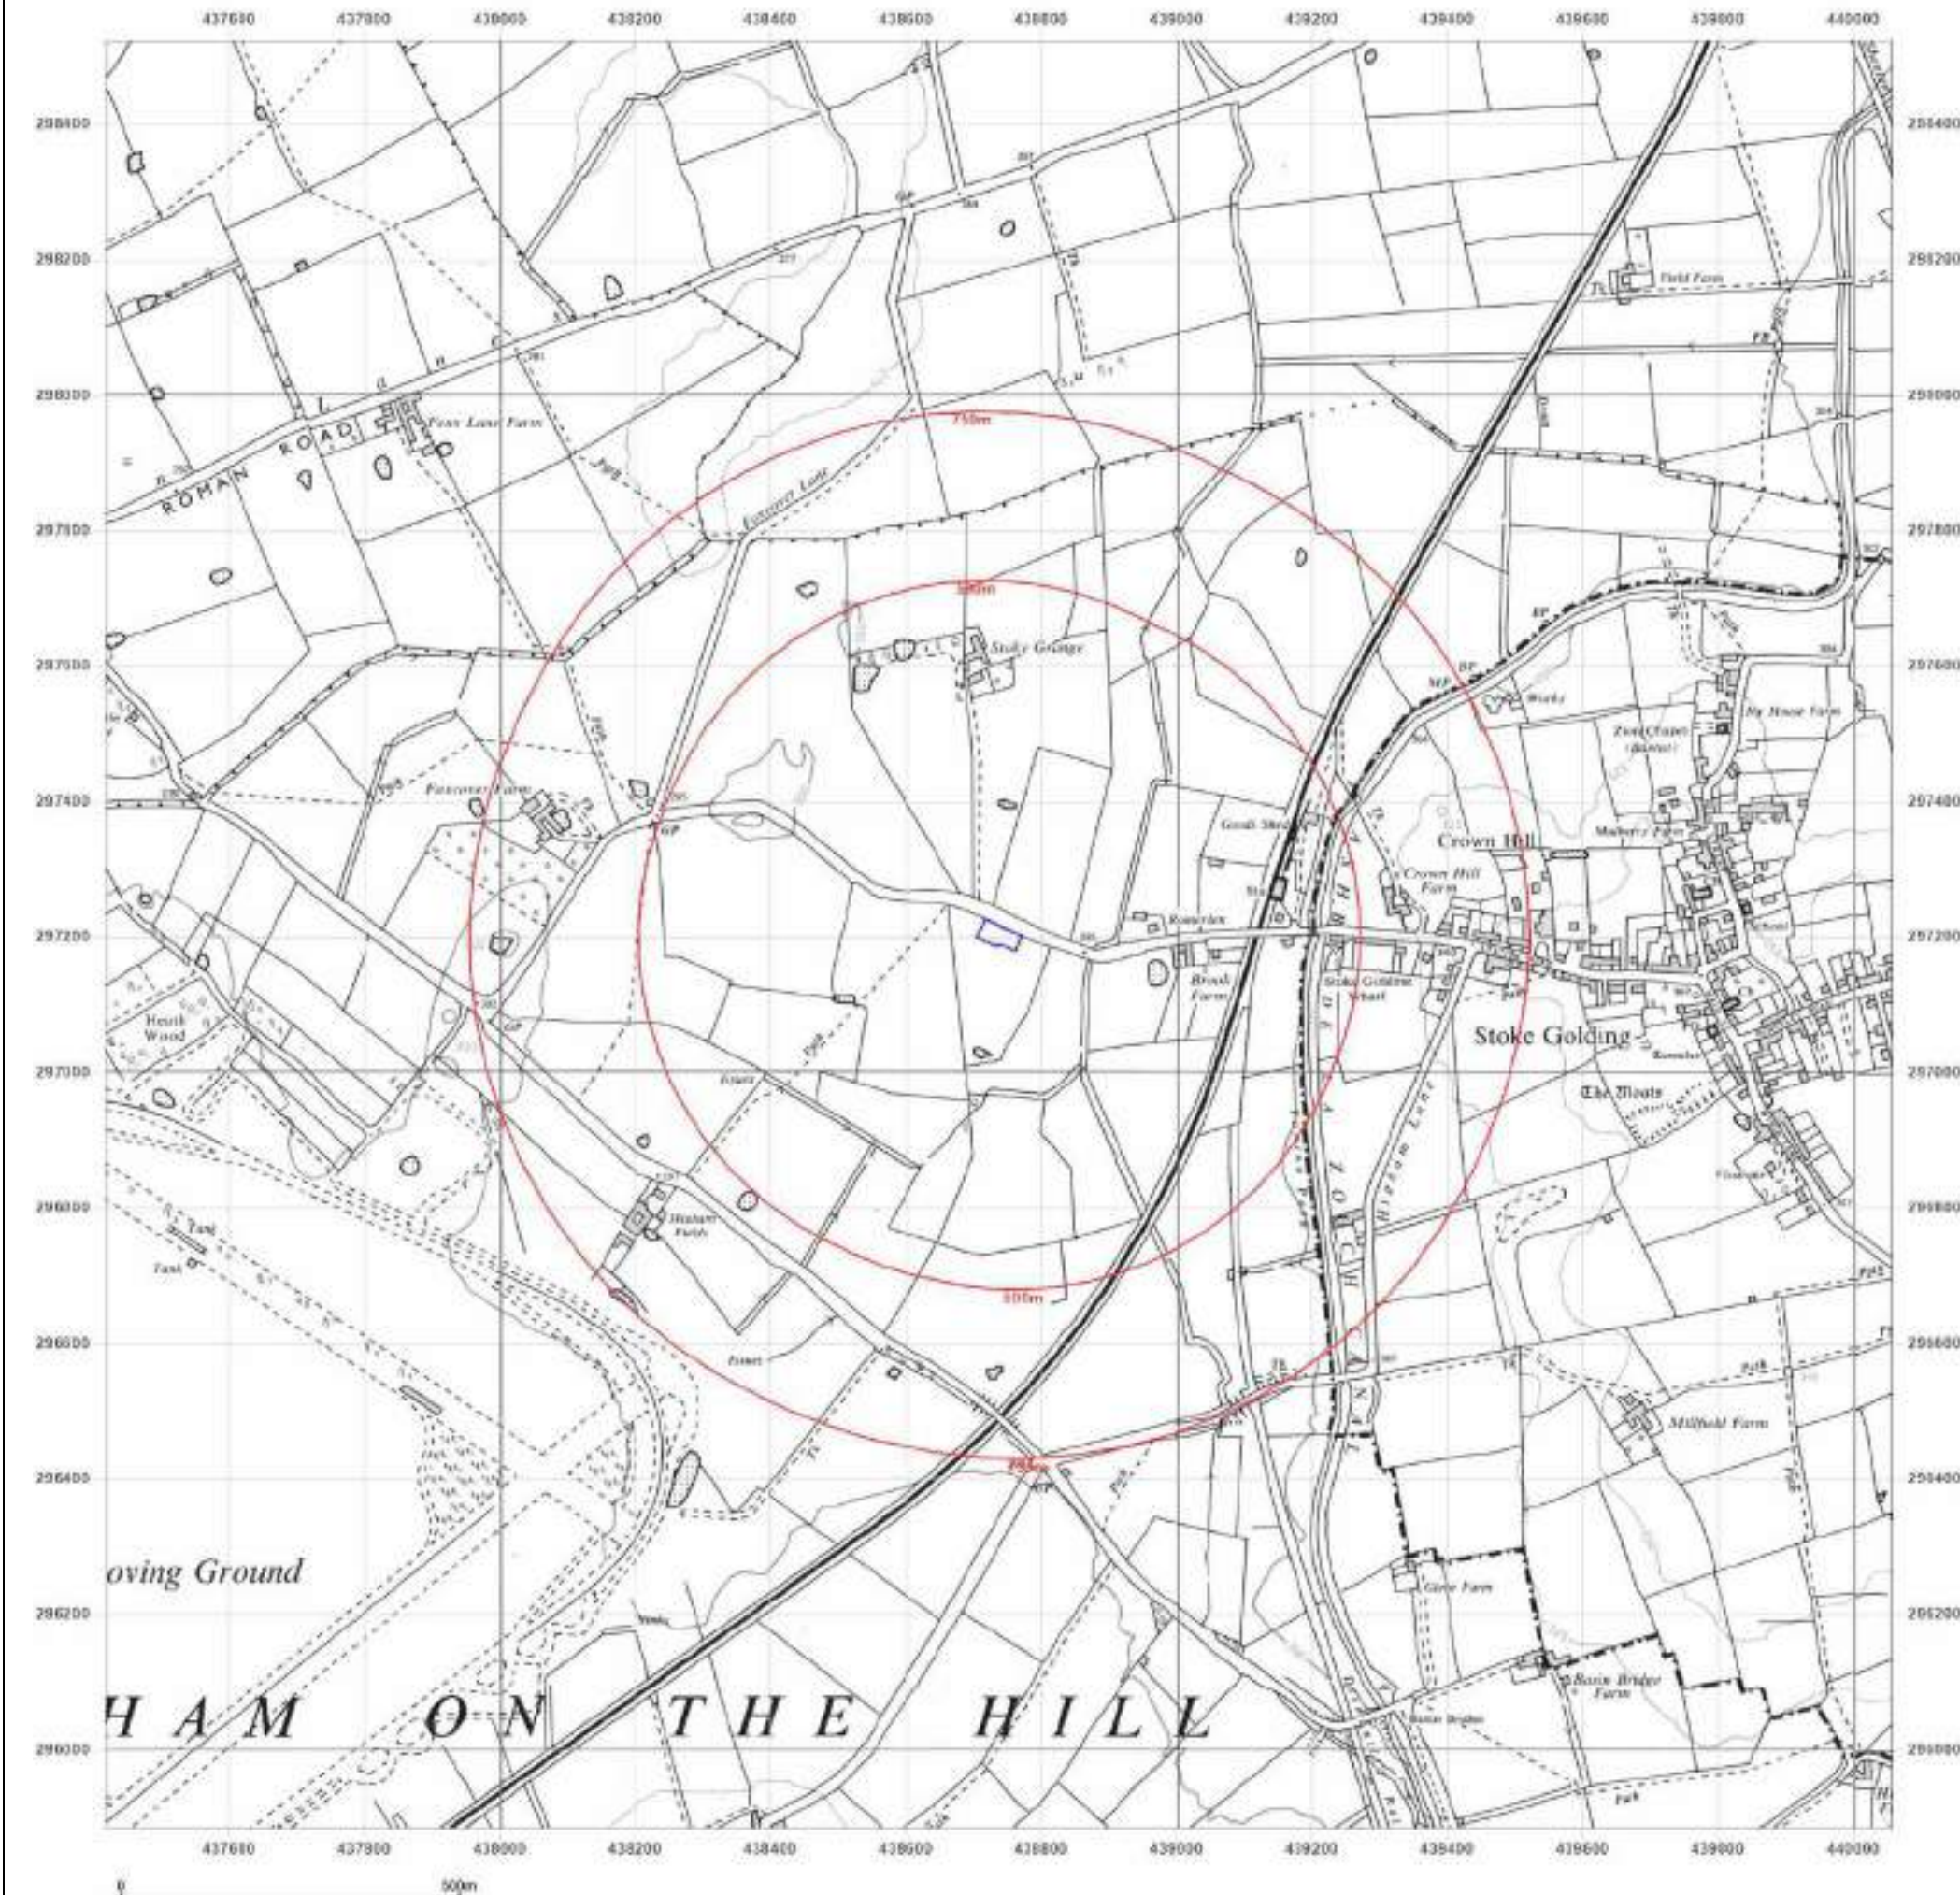

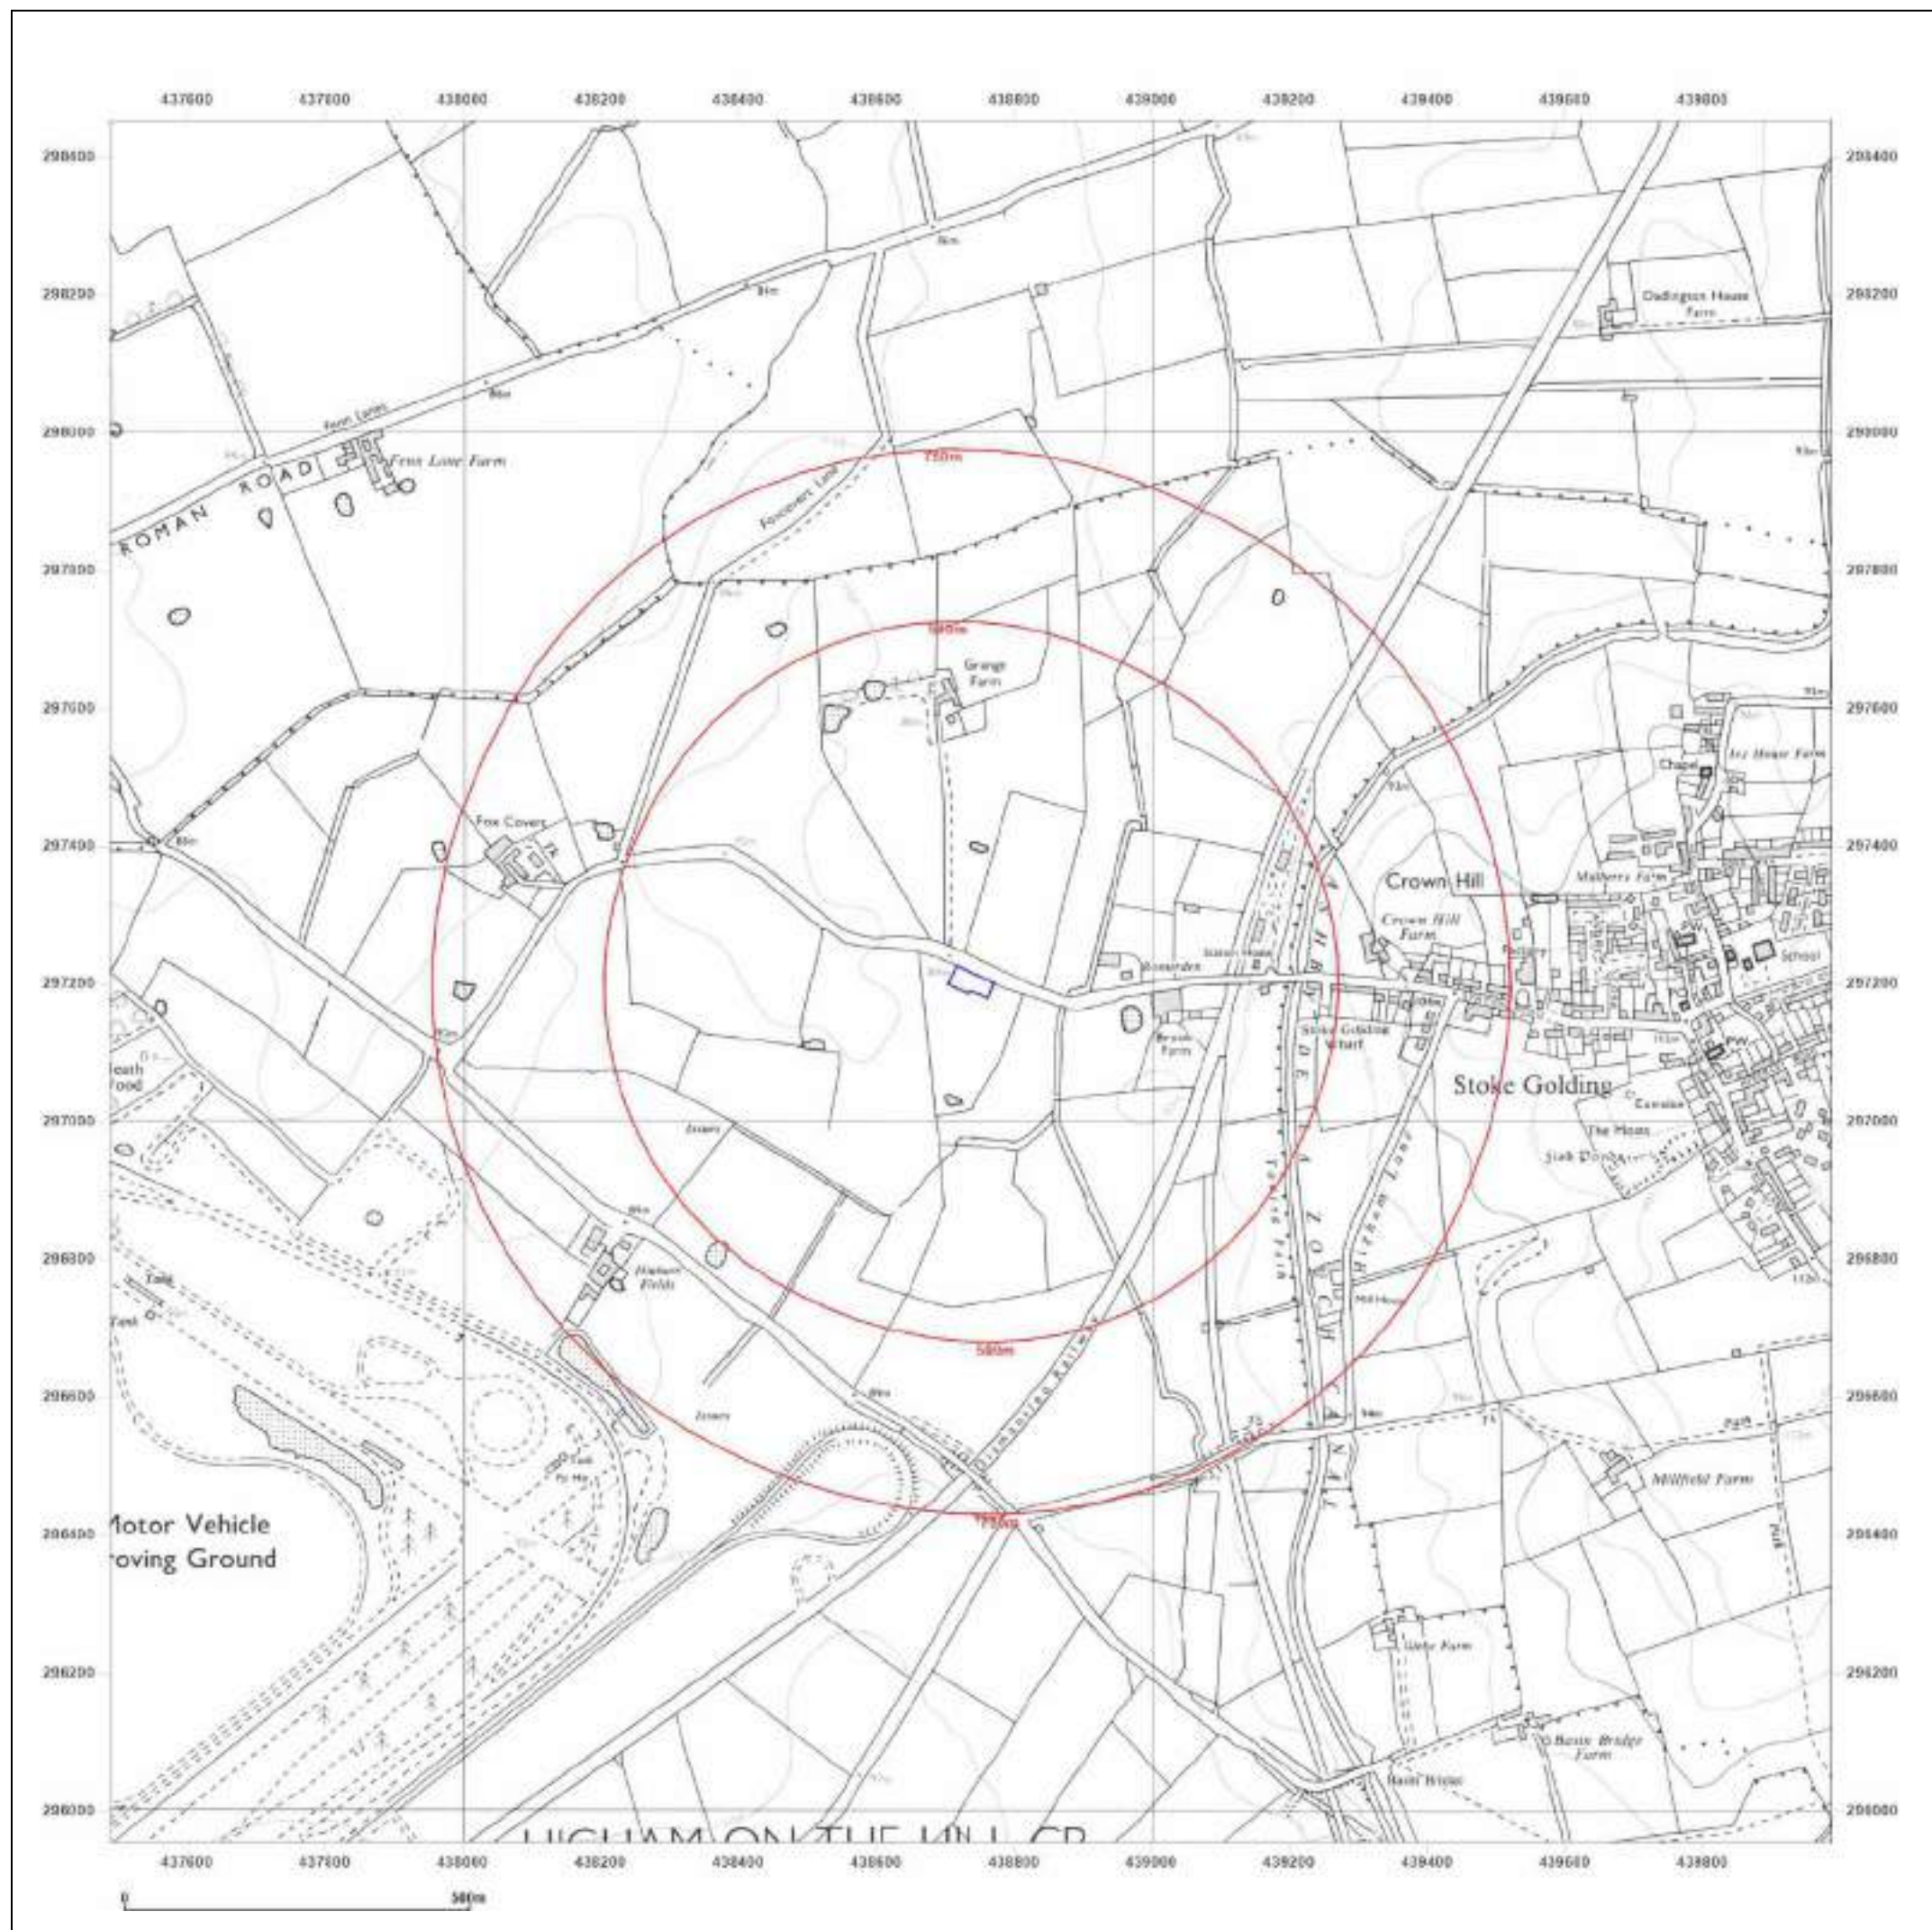

Site Details:

unspecified

Client Ref: EMS_945400_1173481
Report Ref: EMS-945400_1202288
Grid Ref: 438737, 297203

Map Name: National Grid

Map date: 1988

Scale: 1:10,000

Printed at: 1:10,000



Surveyed 1982
Revised 1988
Edition N/A
Copyright N/A
Levelled N/A



Produced by
Groundsure Insights
www.groundsure.com




Supplied by:
www.emapsite.com
sales@emapsite.com

© Crown copyright and database rights 2024 Ordnance Survey 100035207

Production date: 17 May 2024


Map legend available at:
www.groundsure.com/sites/default/files/groundsure_legend.pdf

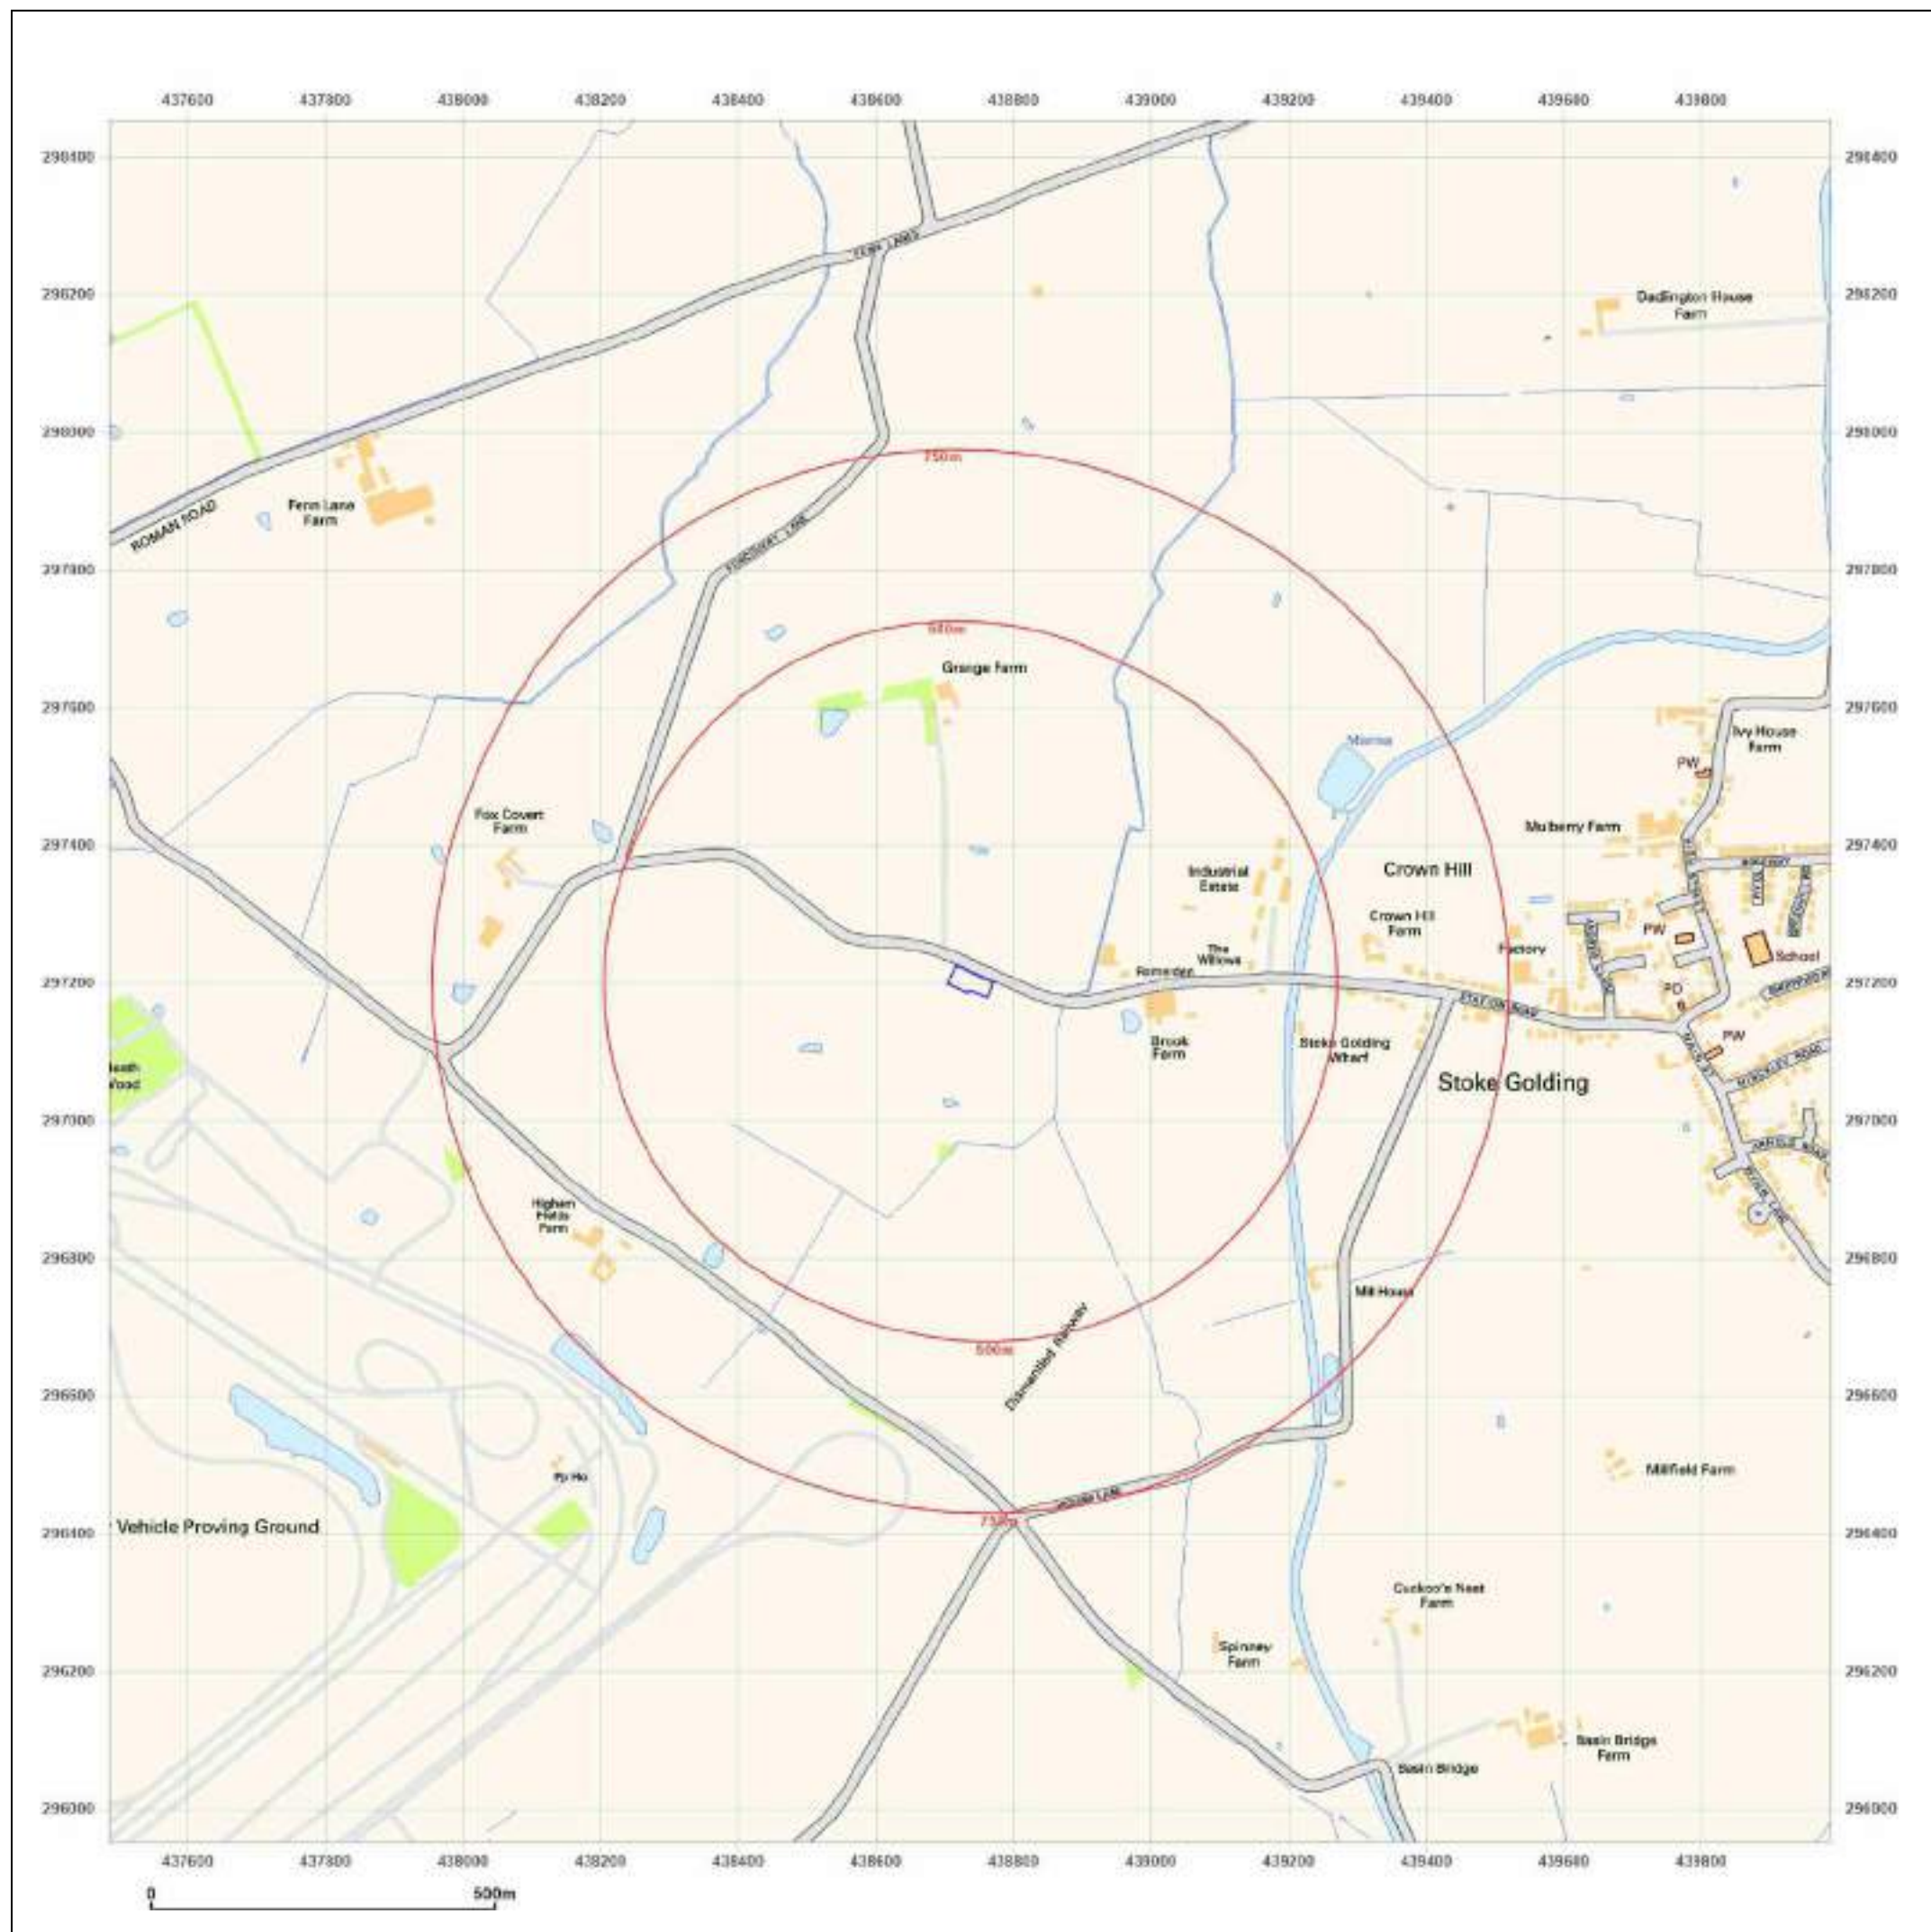

Site Details:
unspecified

Client Ref: EMS_945400_1173481
Report Ref: EMS-945400_1202288
Grid Ref: 438737, 297203

Map Name: National Grid
Map date: 2001
Scale: 1:10,000
Printed at: 1:10,000

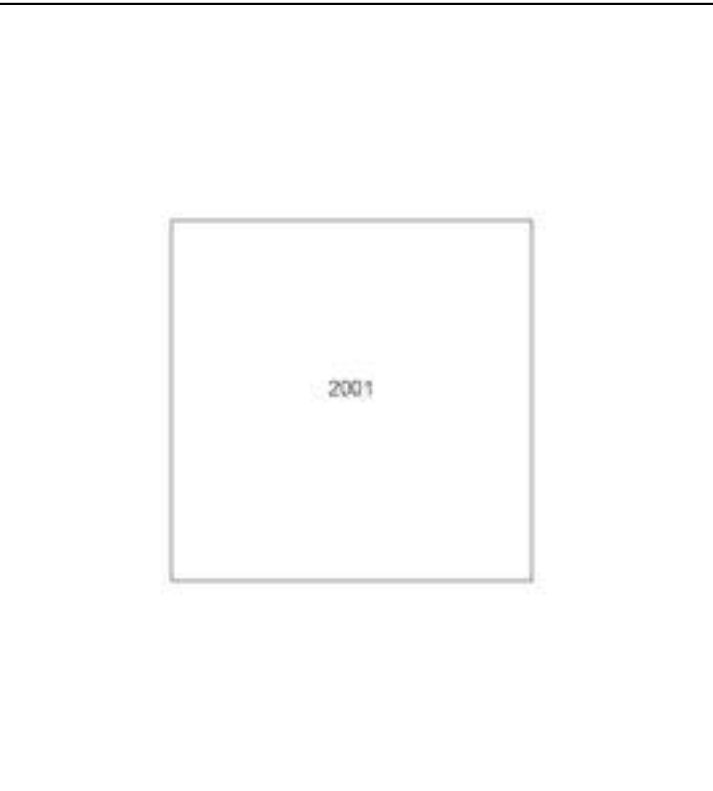

Produced by
Groundsure Insights
www.groundsure.com




Supplied by:
www.emapsite.com
sales@emapsite.com

© Crown copyright and database rights 2024 Ordnance Survey 100035207

Production date: 17 May 2024

Map legend available at:
www.groundsure.com/sites/default/files/groundsure_legend.pdf

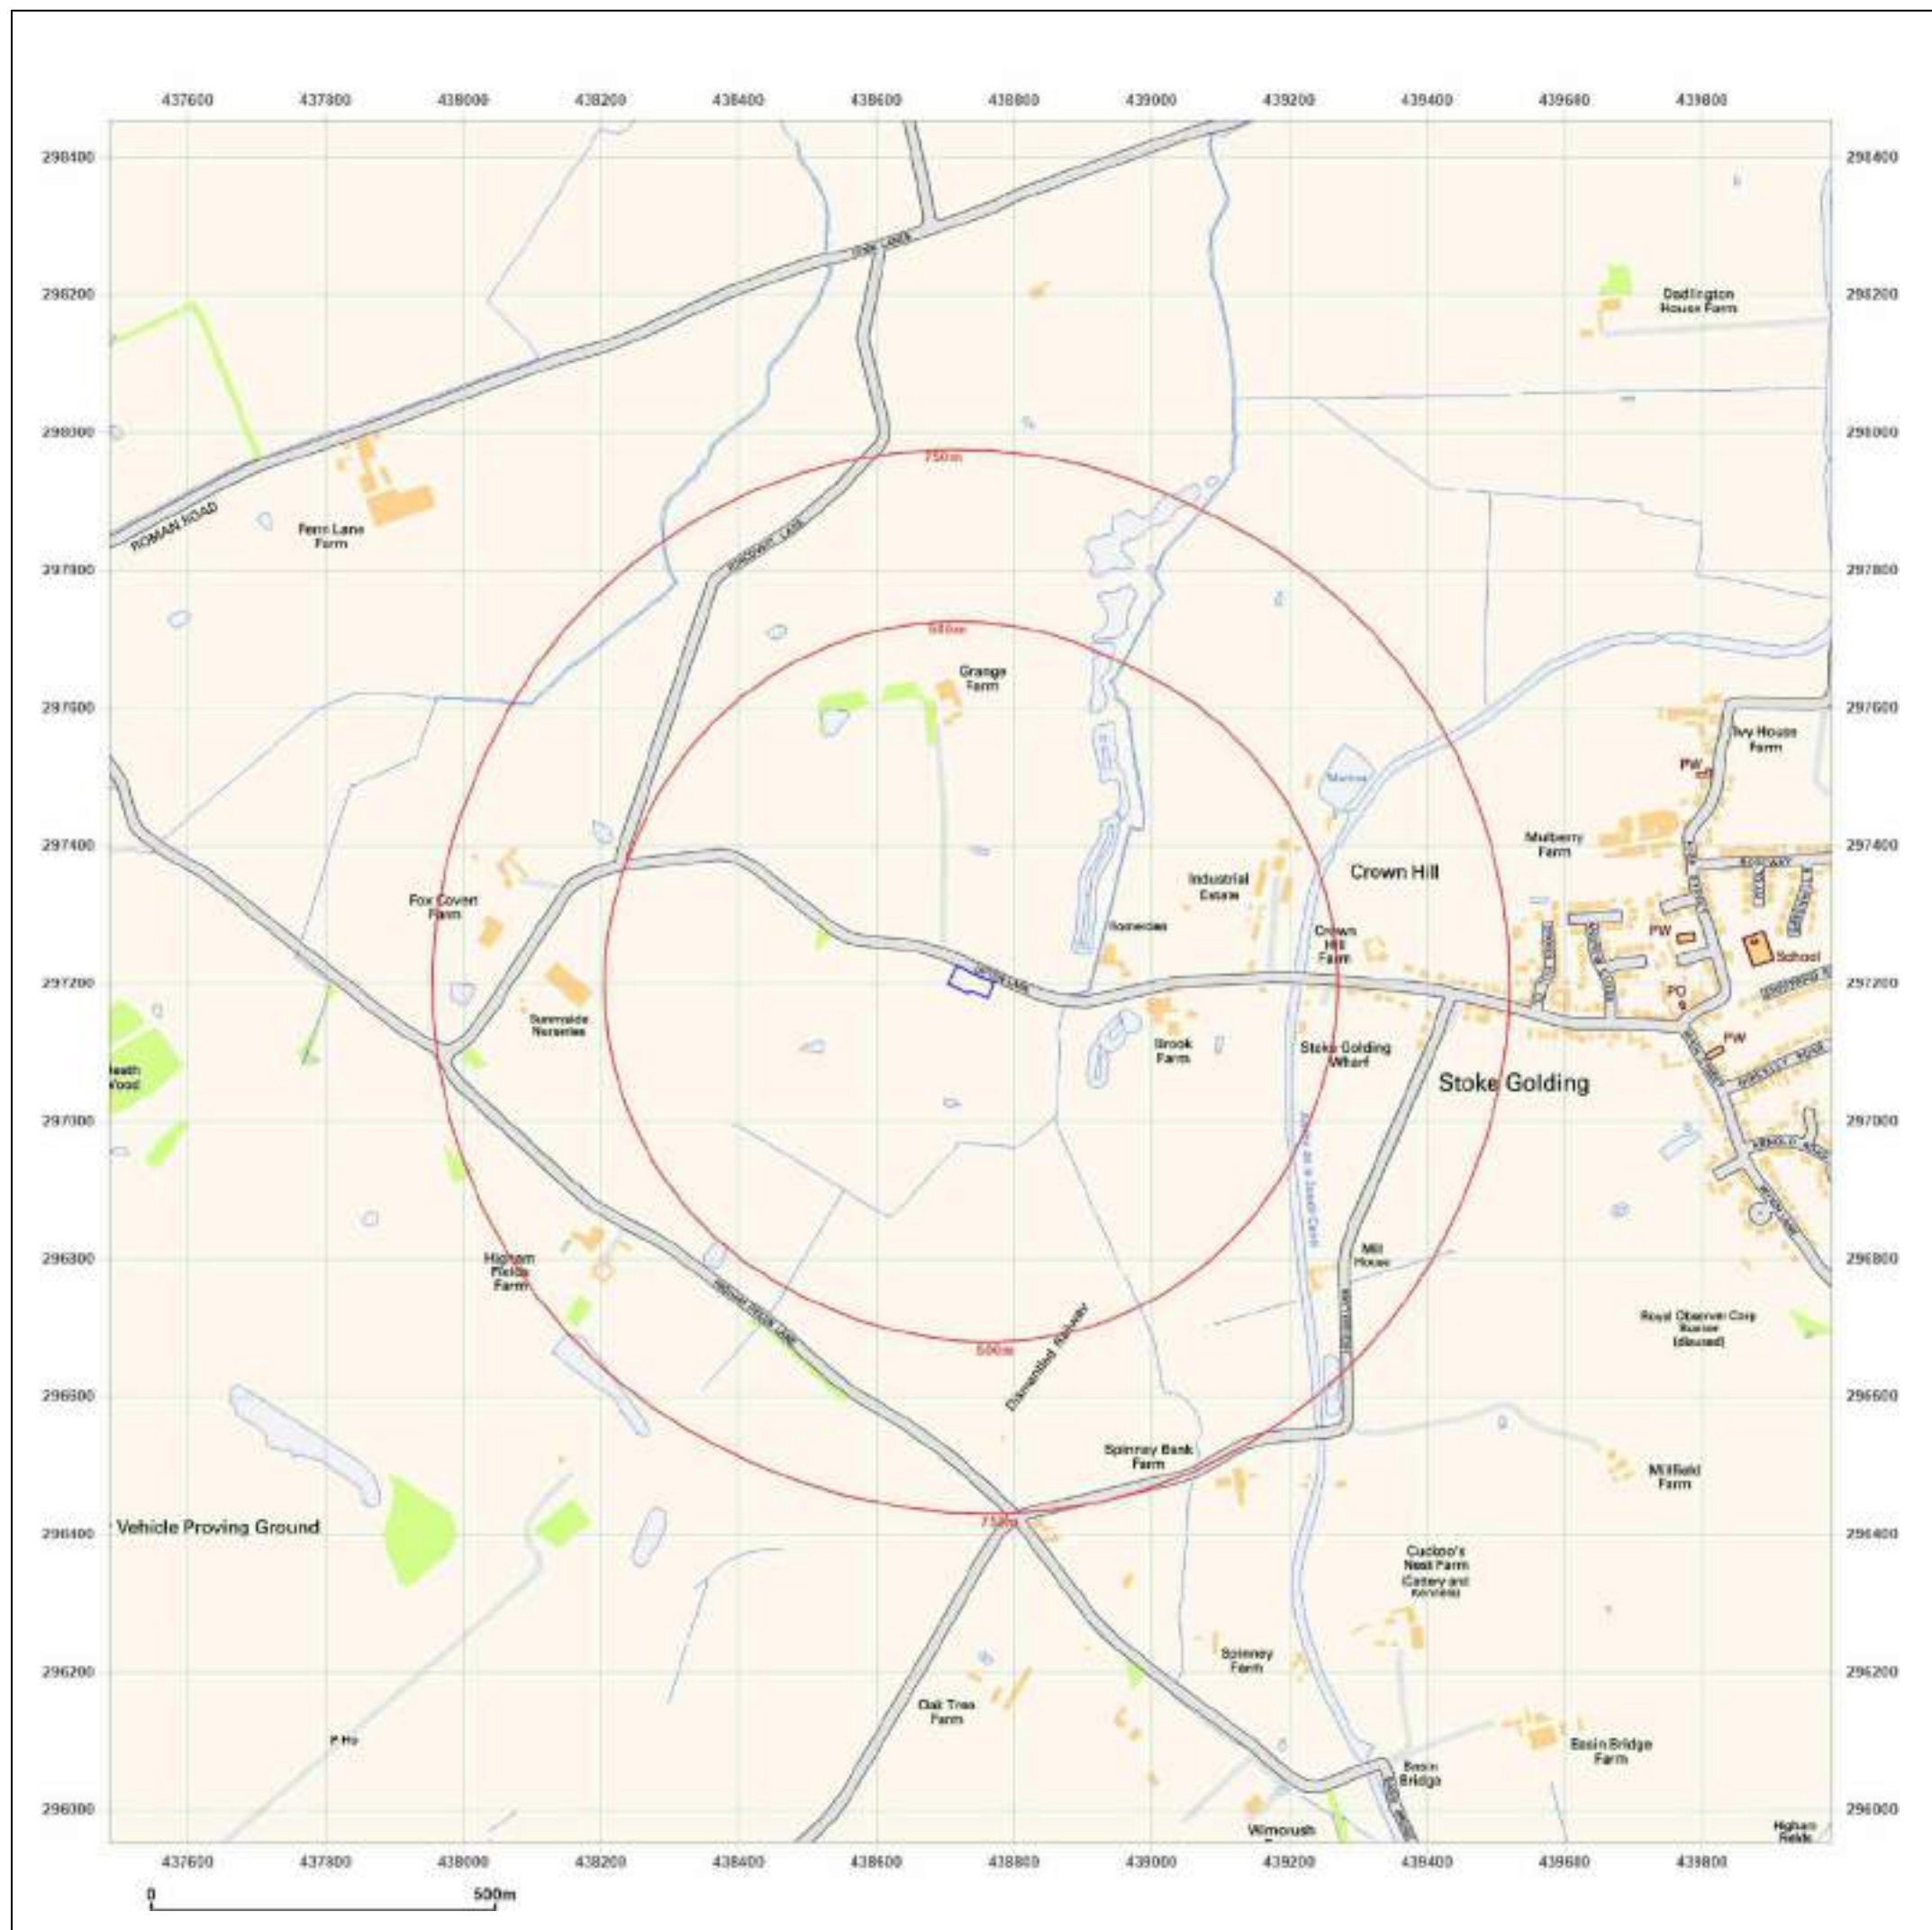

Site Details:

unspecified

Client Ref: EMS_945400_1173481
Report Ref: EMS-945400_1202288
Grid Ref: 438737, 297203

Map Name: National Grid

Map date: 2010

Scale: 1:10,000

Printed at: 1:10,000



Produced by
Groundsure Insights
www.groundsure.com



Supplied by:
www.emapsite.com
sales@emapsite.com

© Crown copyright and database rights 2024 Ordnance Survey 100035207

Production date: 17 May 2024

Map legend available at:
www.groundsure.com/sites/default/files/groundsure_legend.pdf



Site Details:

unspecified

Client Ref: EMS_945400_1173481
Report Ref: EMS-945400_1202288
Grid Ref: 438737, 297203

Map Name: National Grid

Map date: 2024

Scale: 1:10,000

Printed at: 1:10,000



Produced by
Groundsure Insights
www.groundsure.com





Supplied by:
www.emapsite.com
sales@emapsite.com

© Crown copyright and database rights 2024 Ordnance Survey 100035207

Production date: 17 May 2024

Map legend available at:
www.groundsure.com/sites/default/files/groundsure_legend.pdf

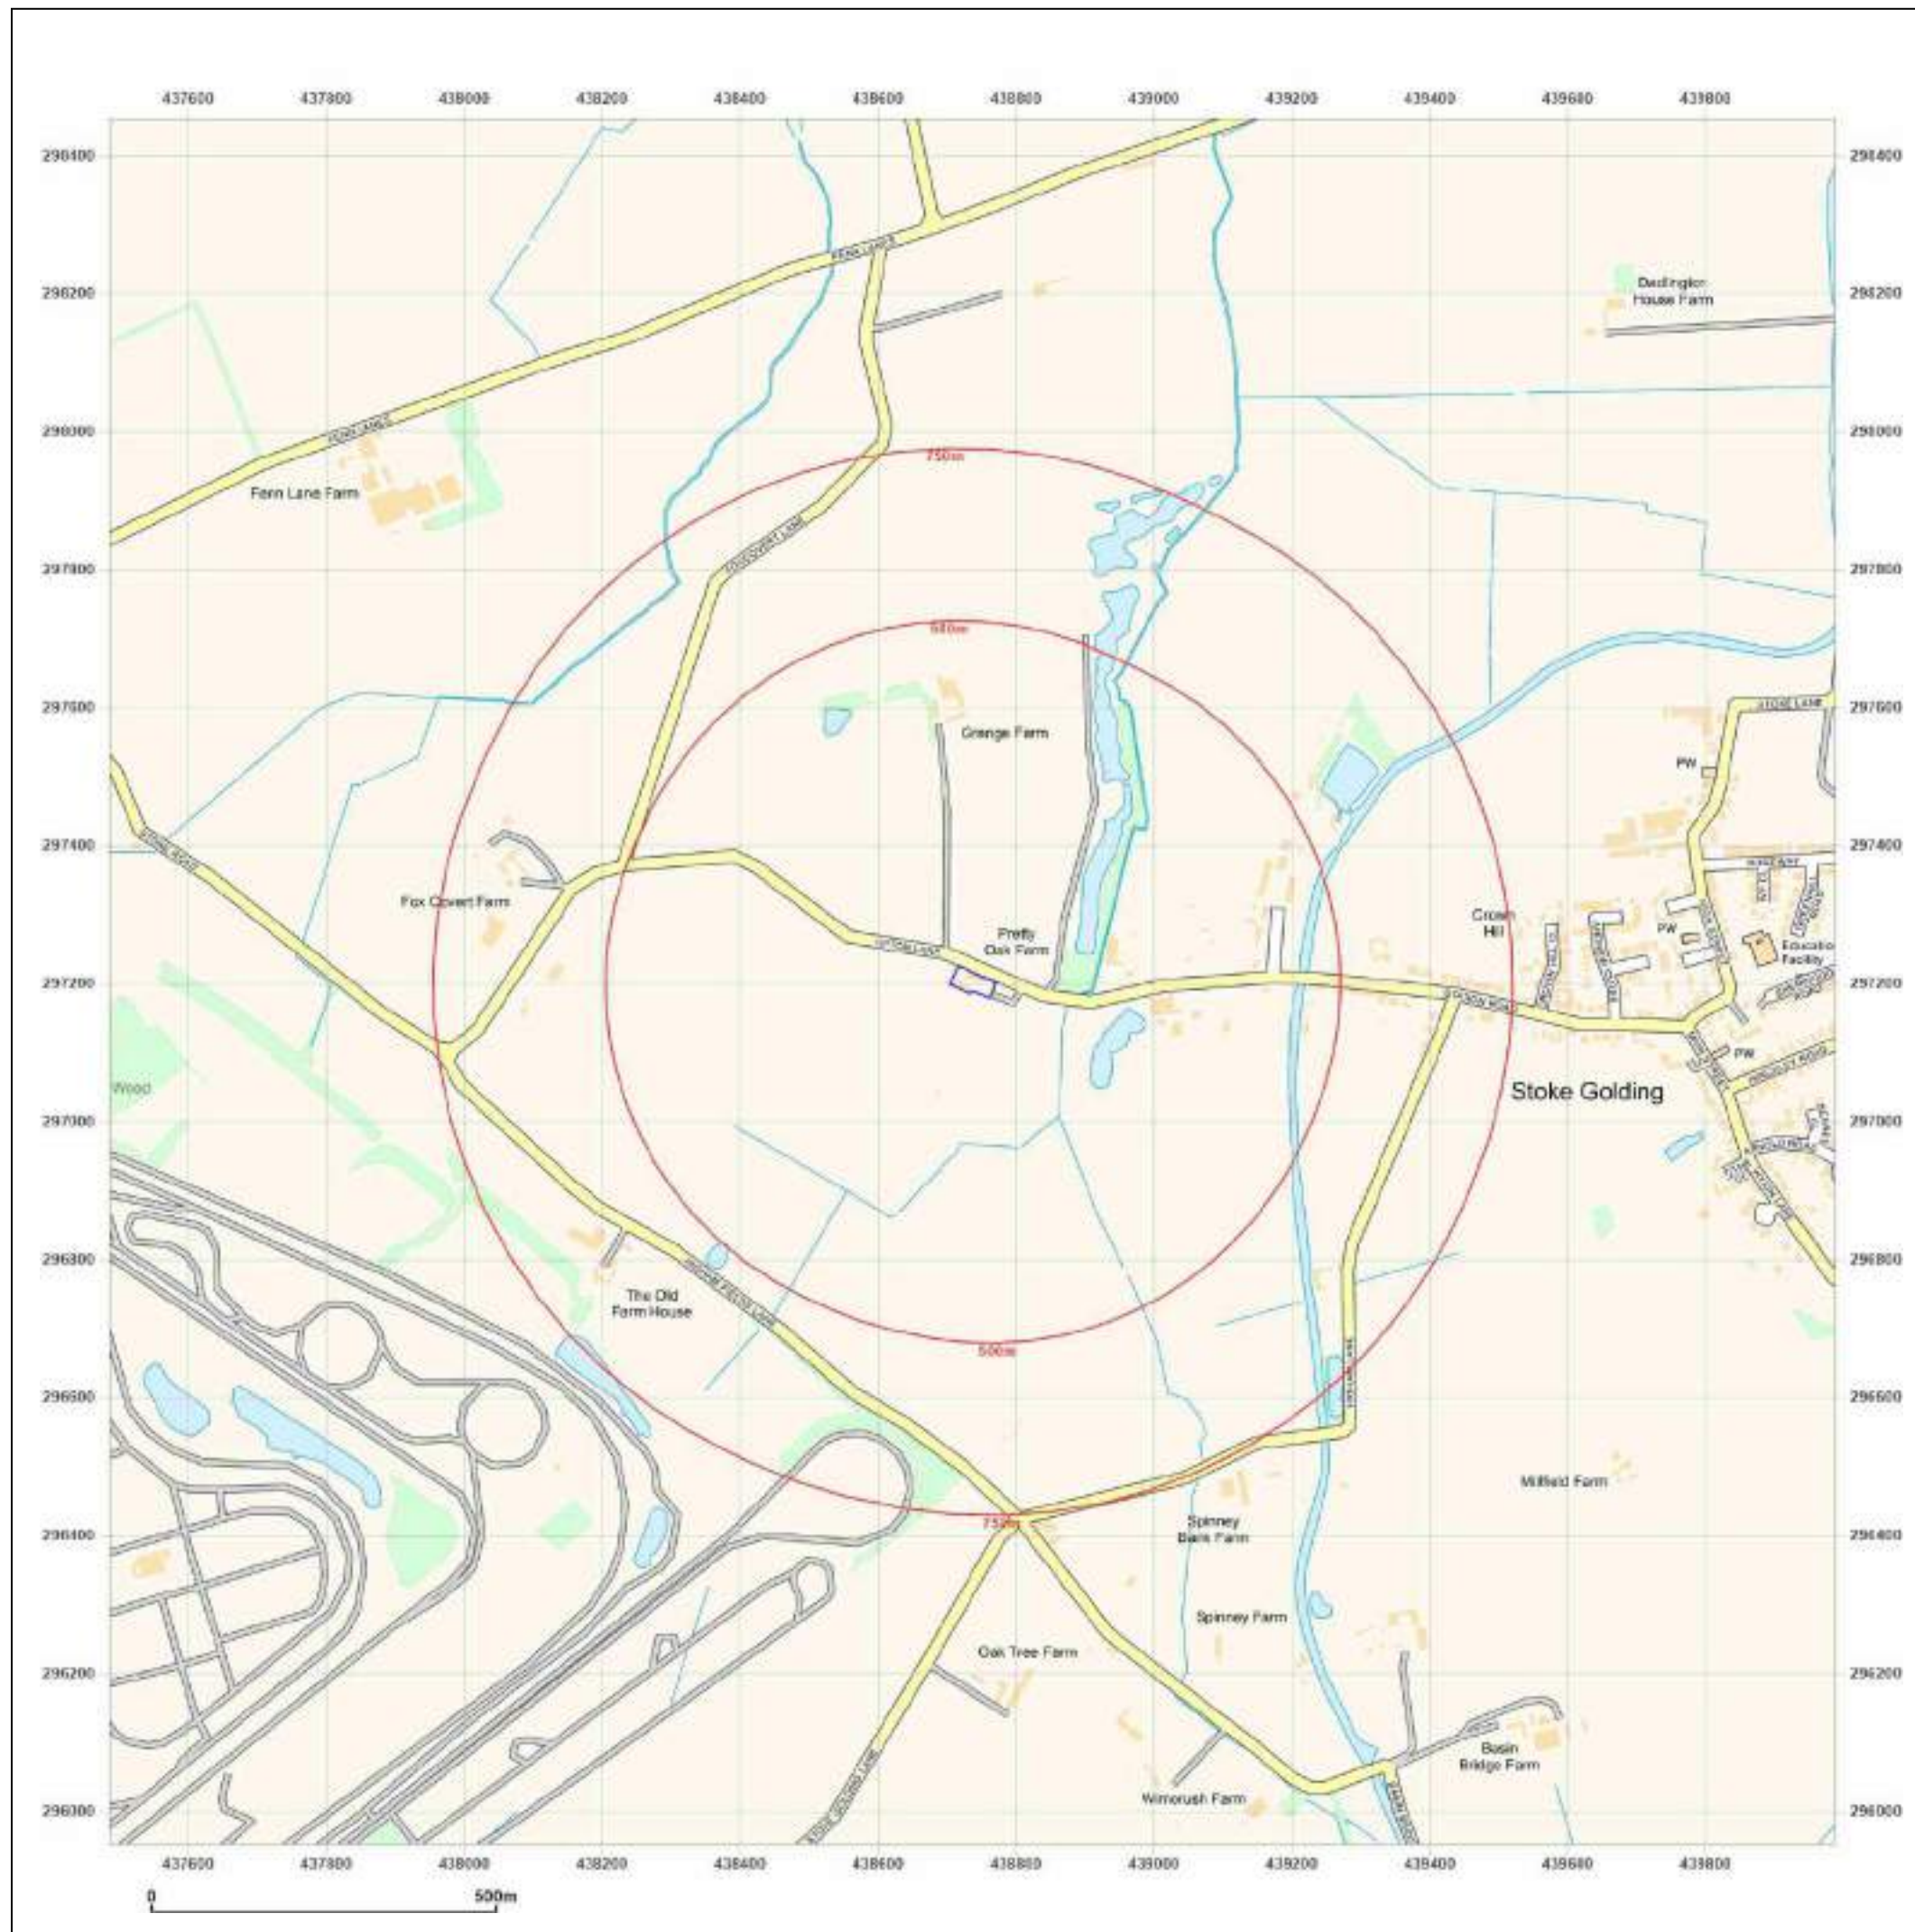

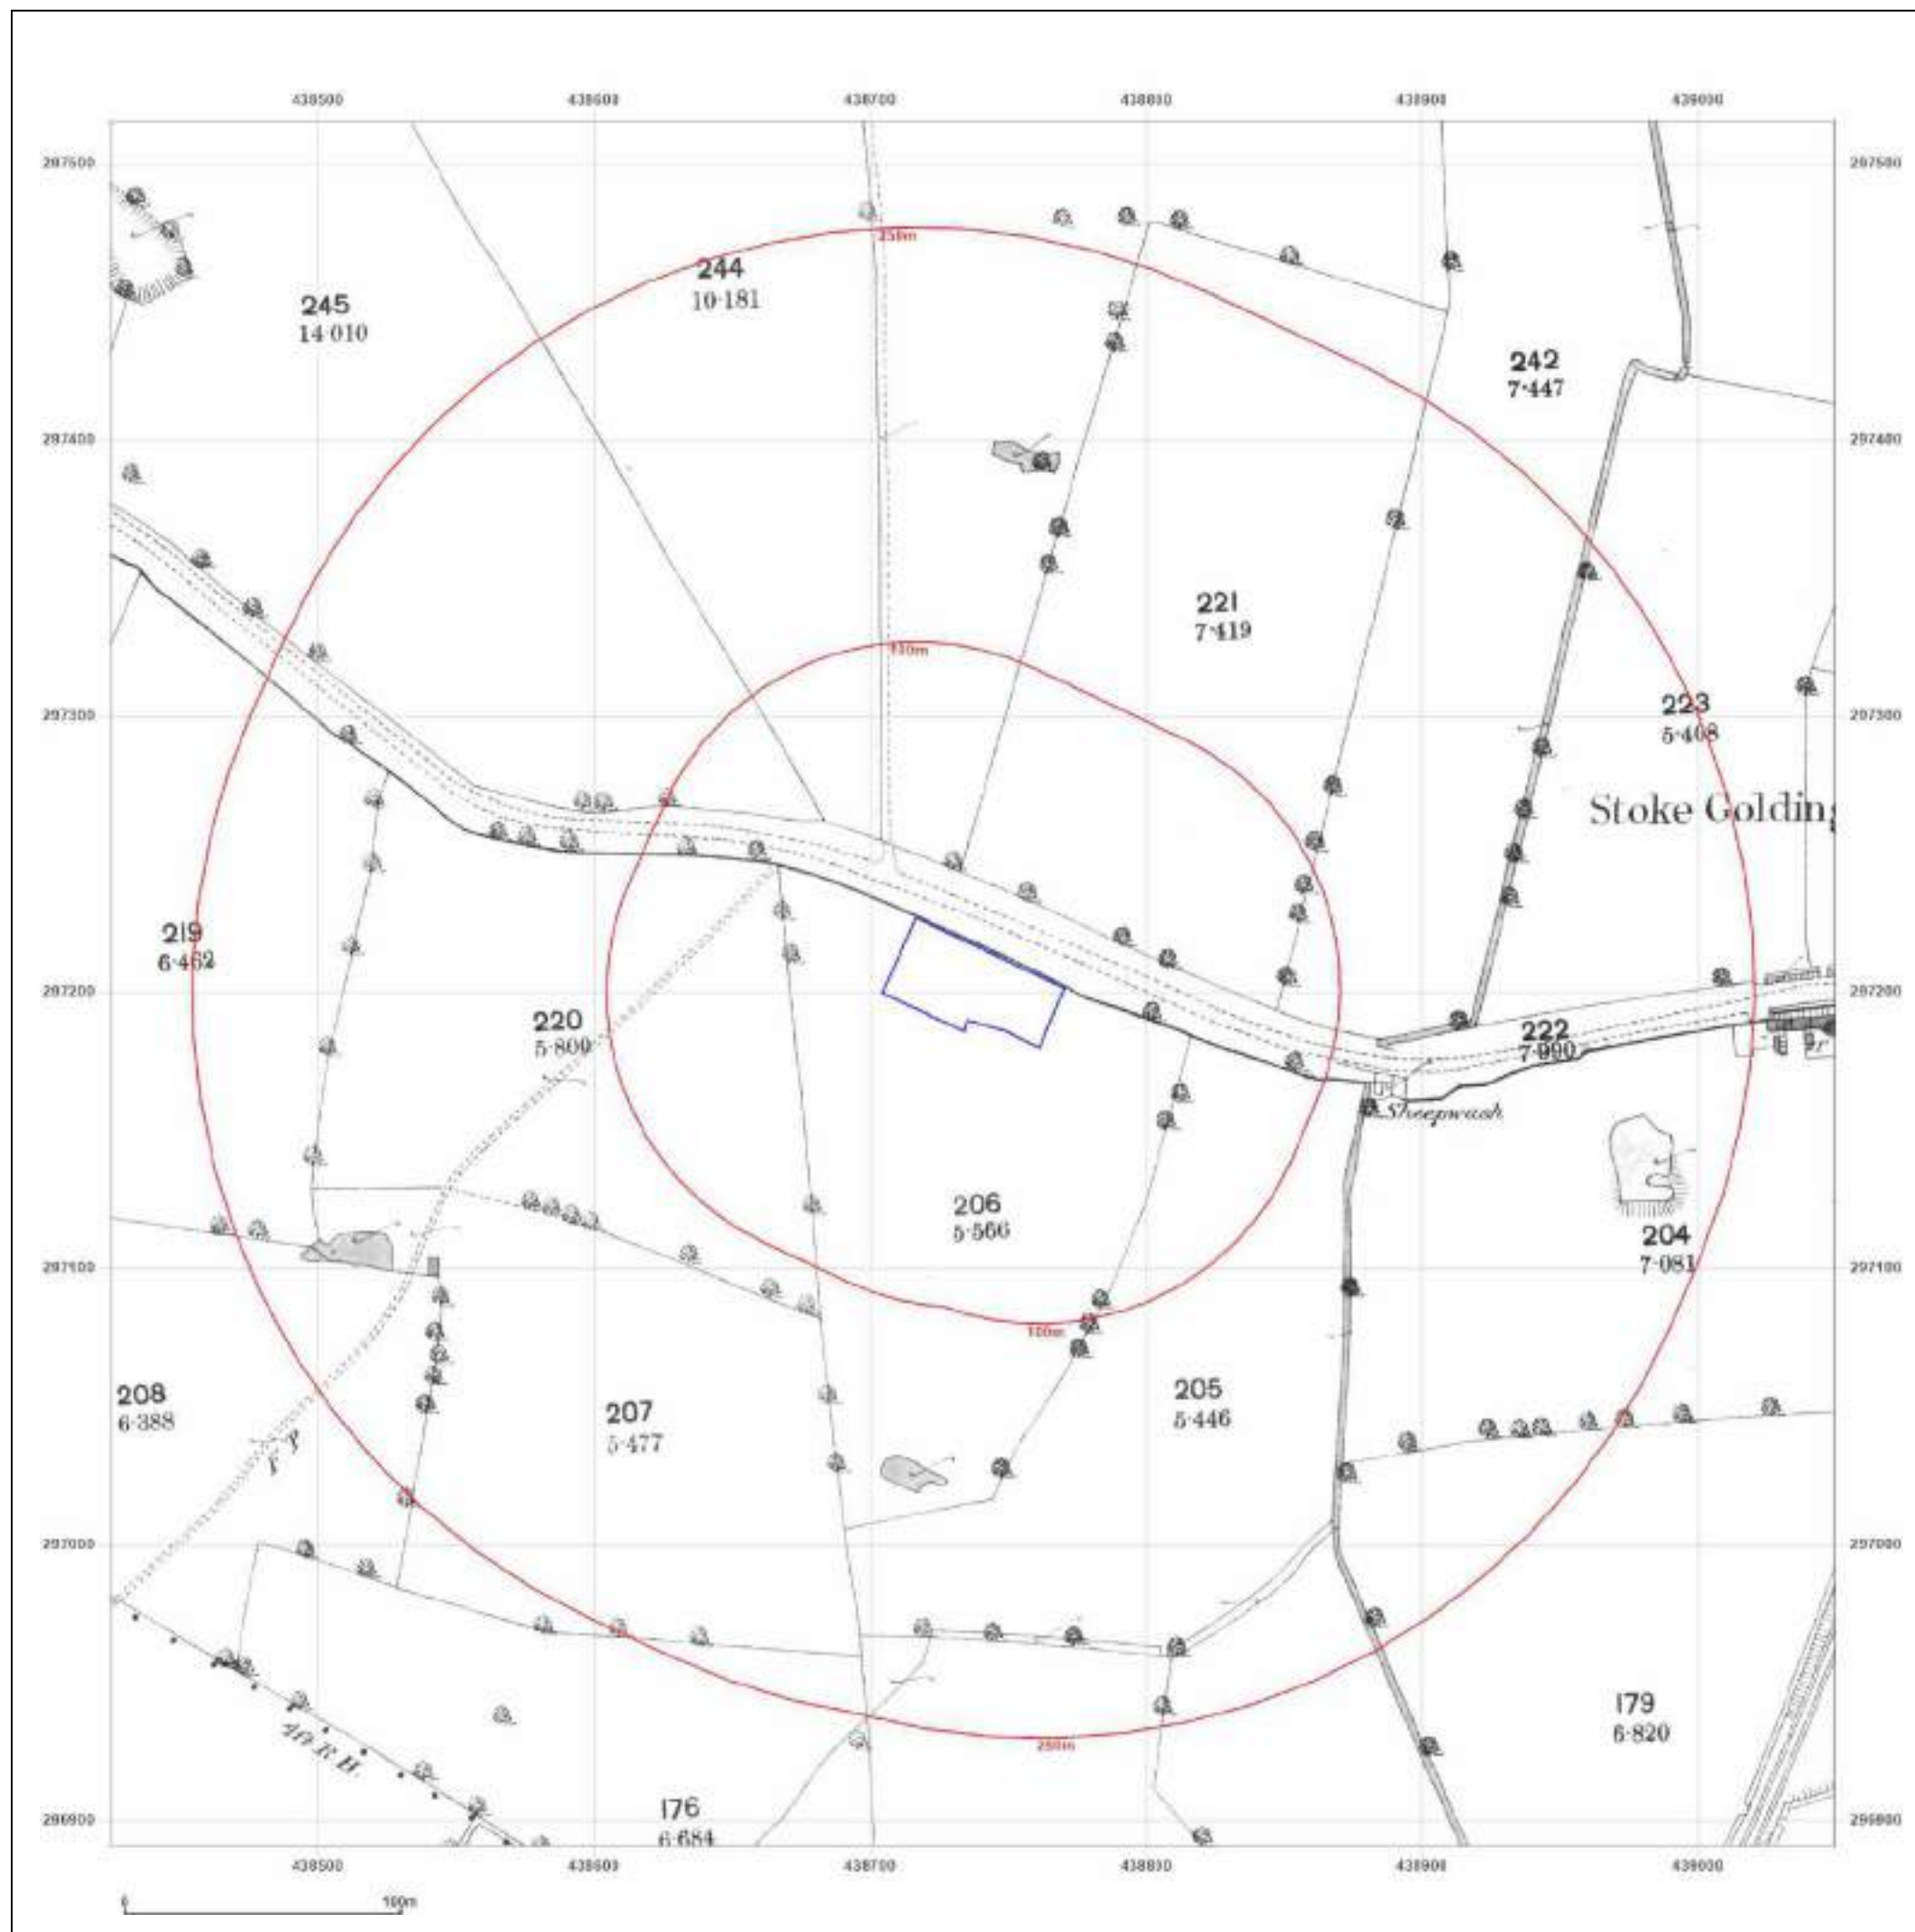

Site Details:

unspecified

Client Ref: EMS_945400_1173481
Report Ref: EMS-945400_1202288
Grid Ref: 438737, 297203

Map Name: County Series

Map date: 1888

Scale: 1:2,500

Printed at: 1:2,500



Produced by
Groundsure Insights
www.groundsure.com




Supplied by:
www.emapsite.com
sales@emapsite.com

© Crown copyright and database rights 2024 Ordnance Survey 100035207

Production date: 17 May 2024

Map legend available at:
www.groundsure.com/sites/default/files/groundsure_legend.pdf

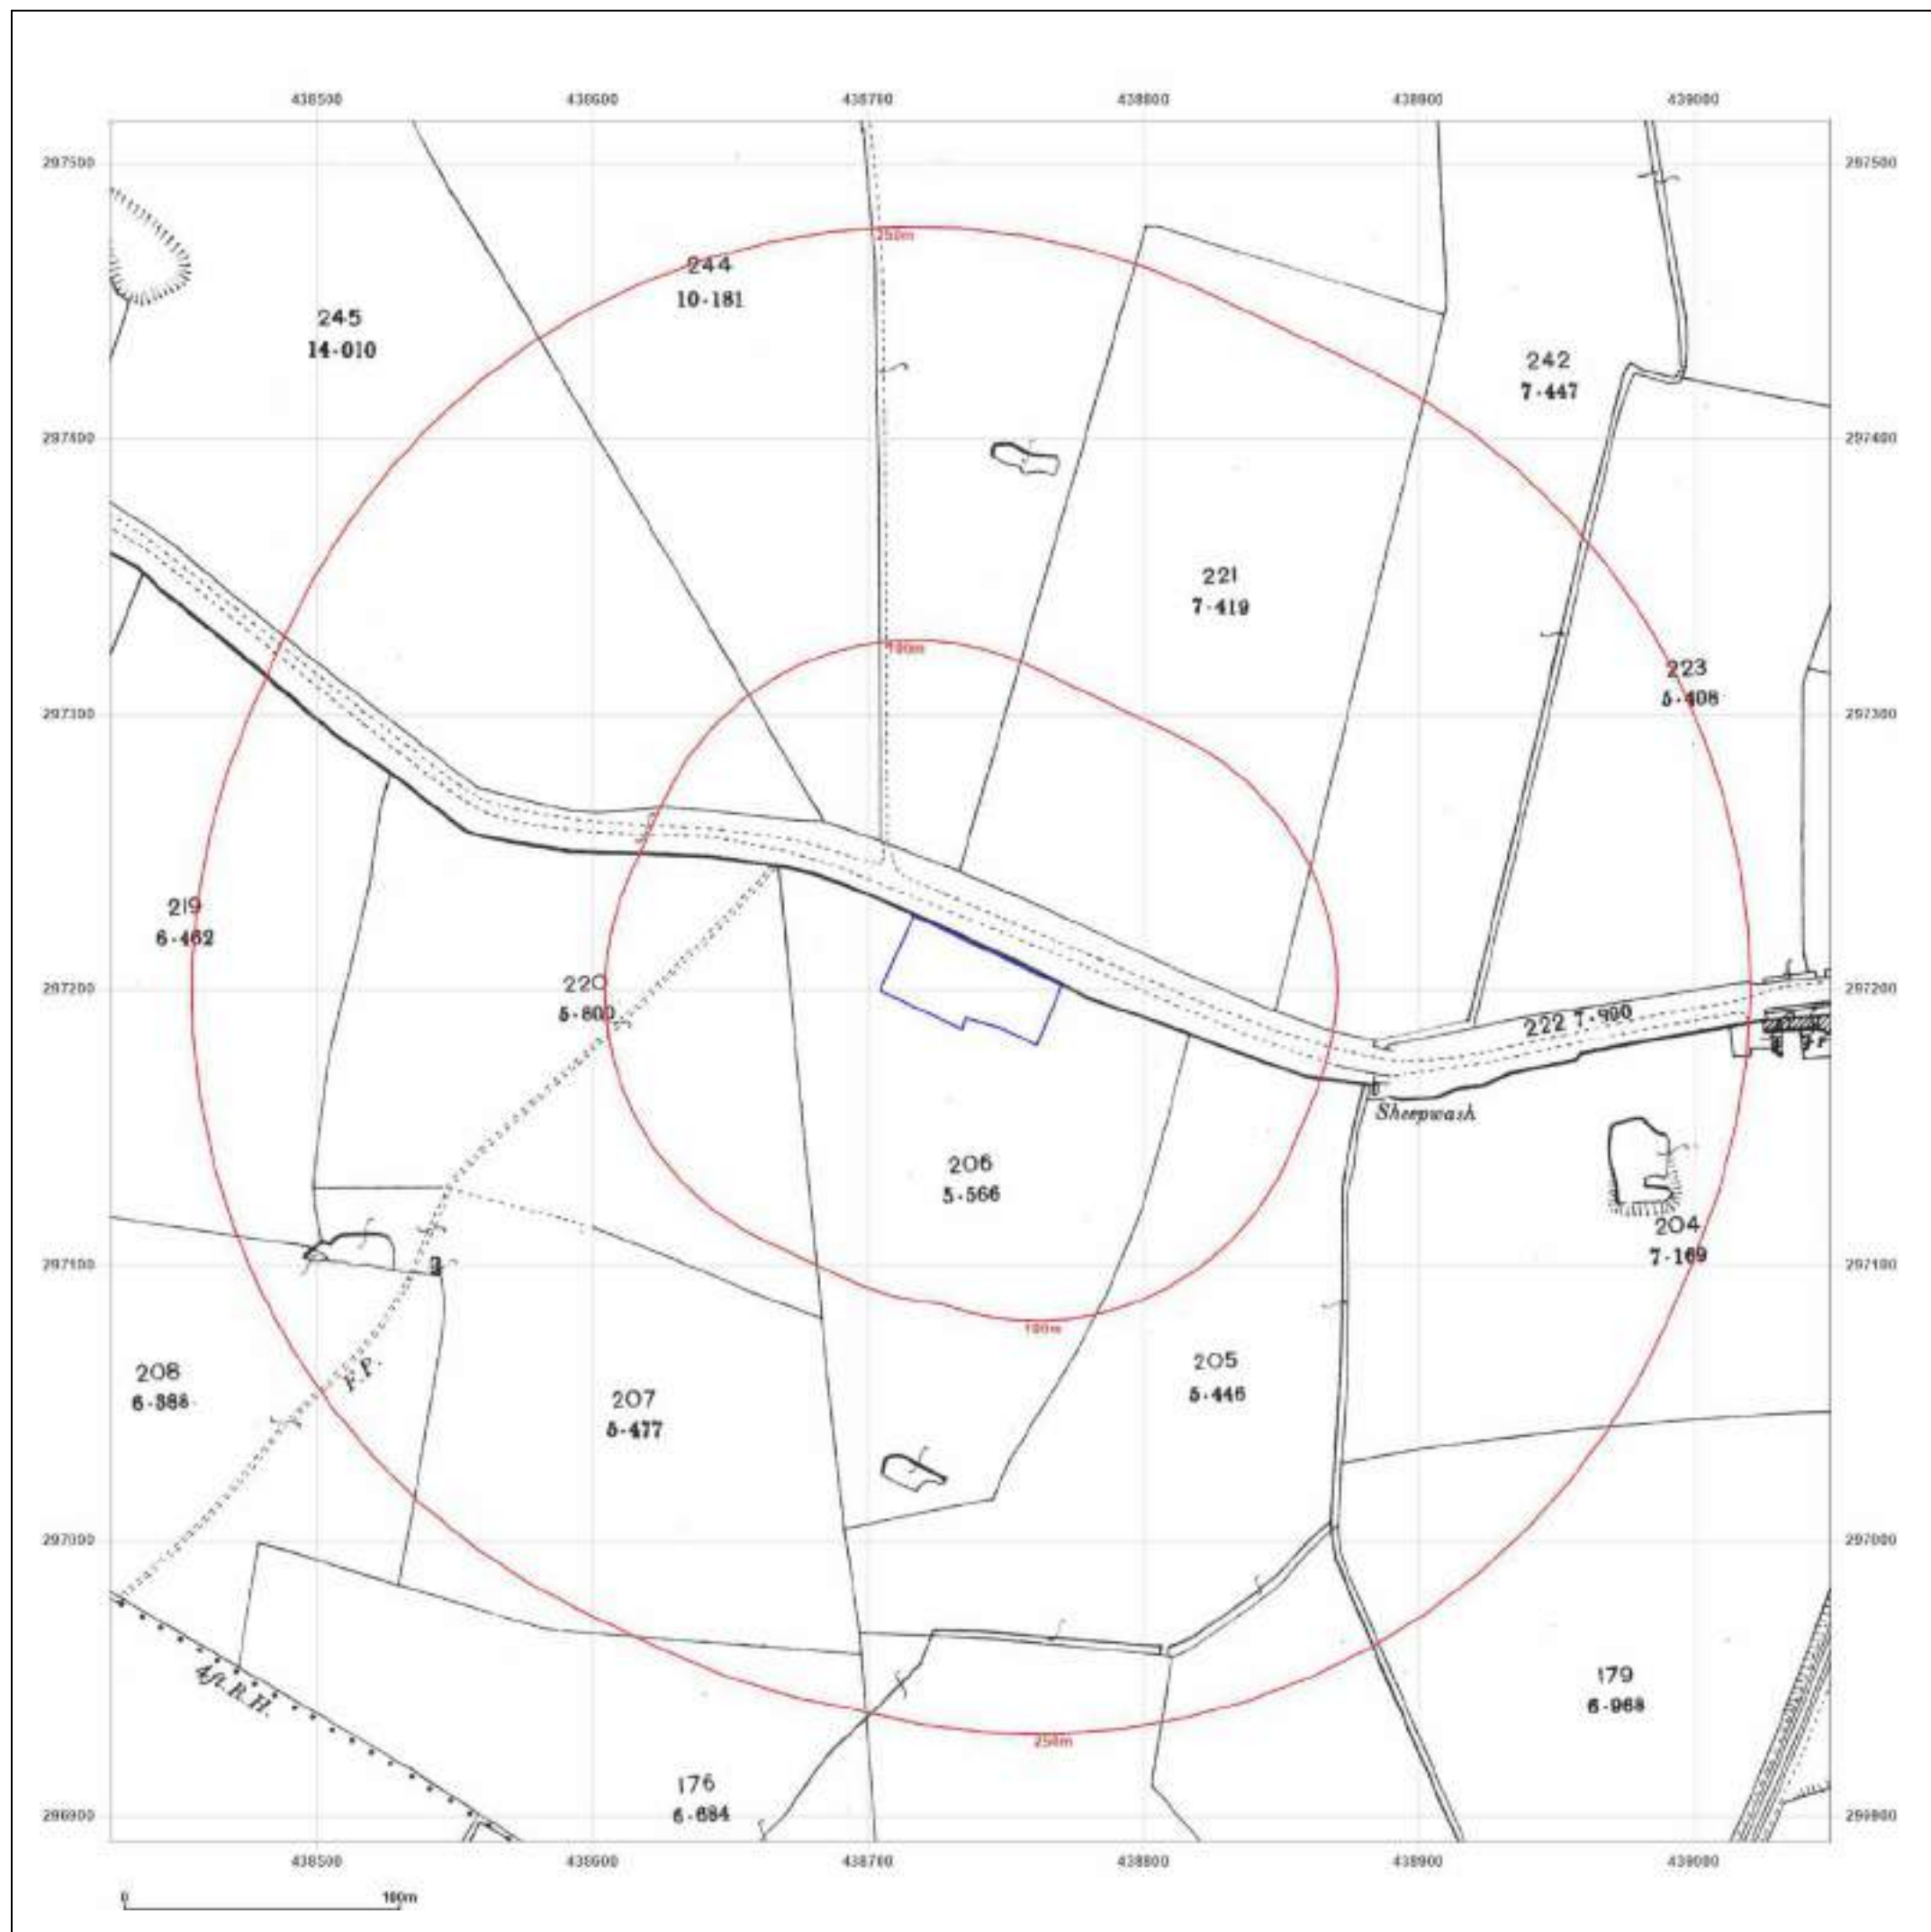

Site Details:
unspecified

Client Ref: EMS_945400_1173481
Report Ref: EMS-945400_1202288
Grid Ref: 438737, 297203

Map Name: County Series
Map date: 1903
Scale: 1:2,500
Printed at: 1:2,500



Produced by
Groundsure Insights
www.groundsure.com




Supplied by:
www.emapsite.com
sales@emapsite.com

© Crown copyright and database rights 2024 Ordnance Survey 100035207

Production date: 17 May 2024

Map legend available at:
www.groundsure.com/sites/default/files/groundsure_legend.pdf

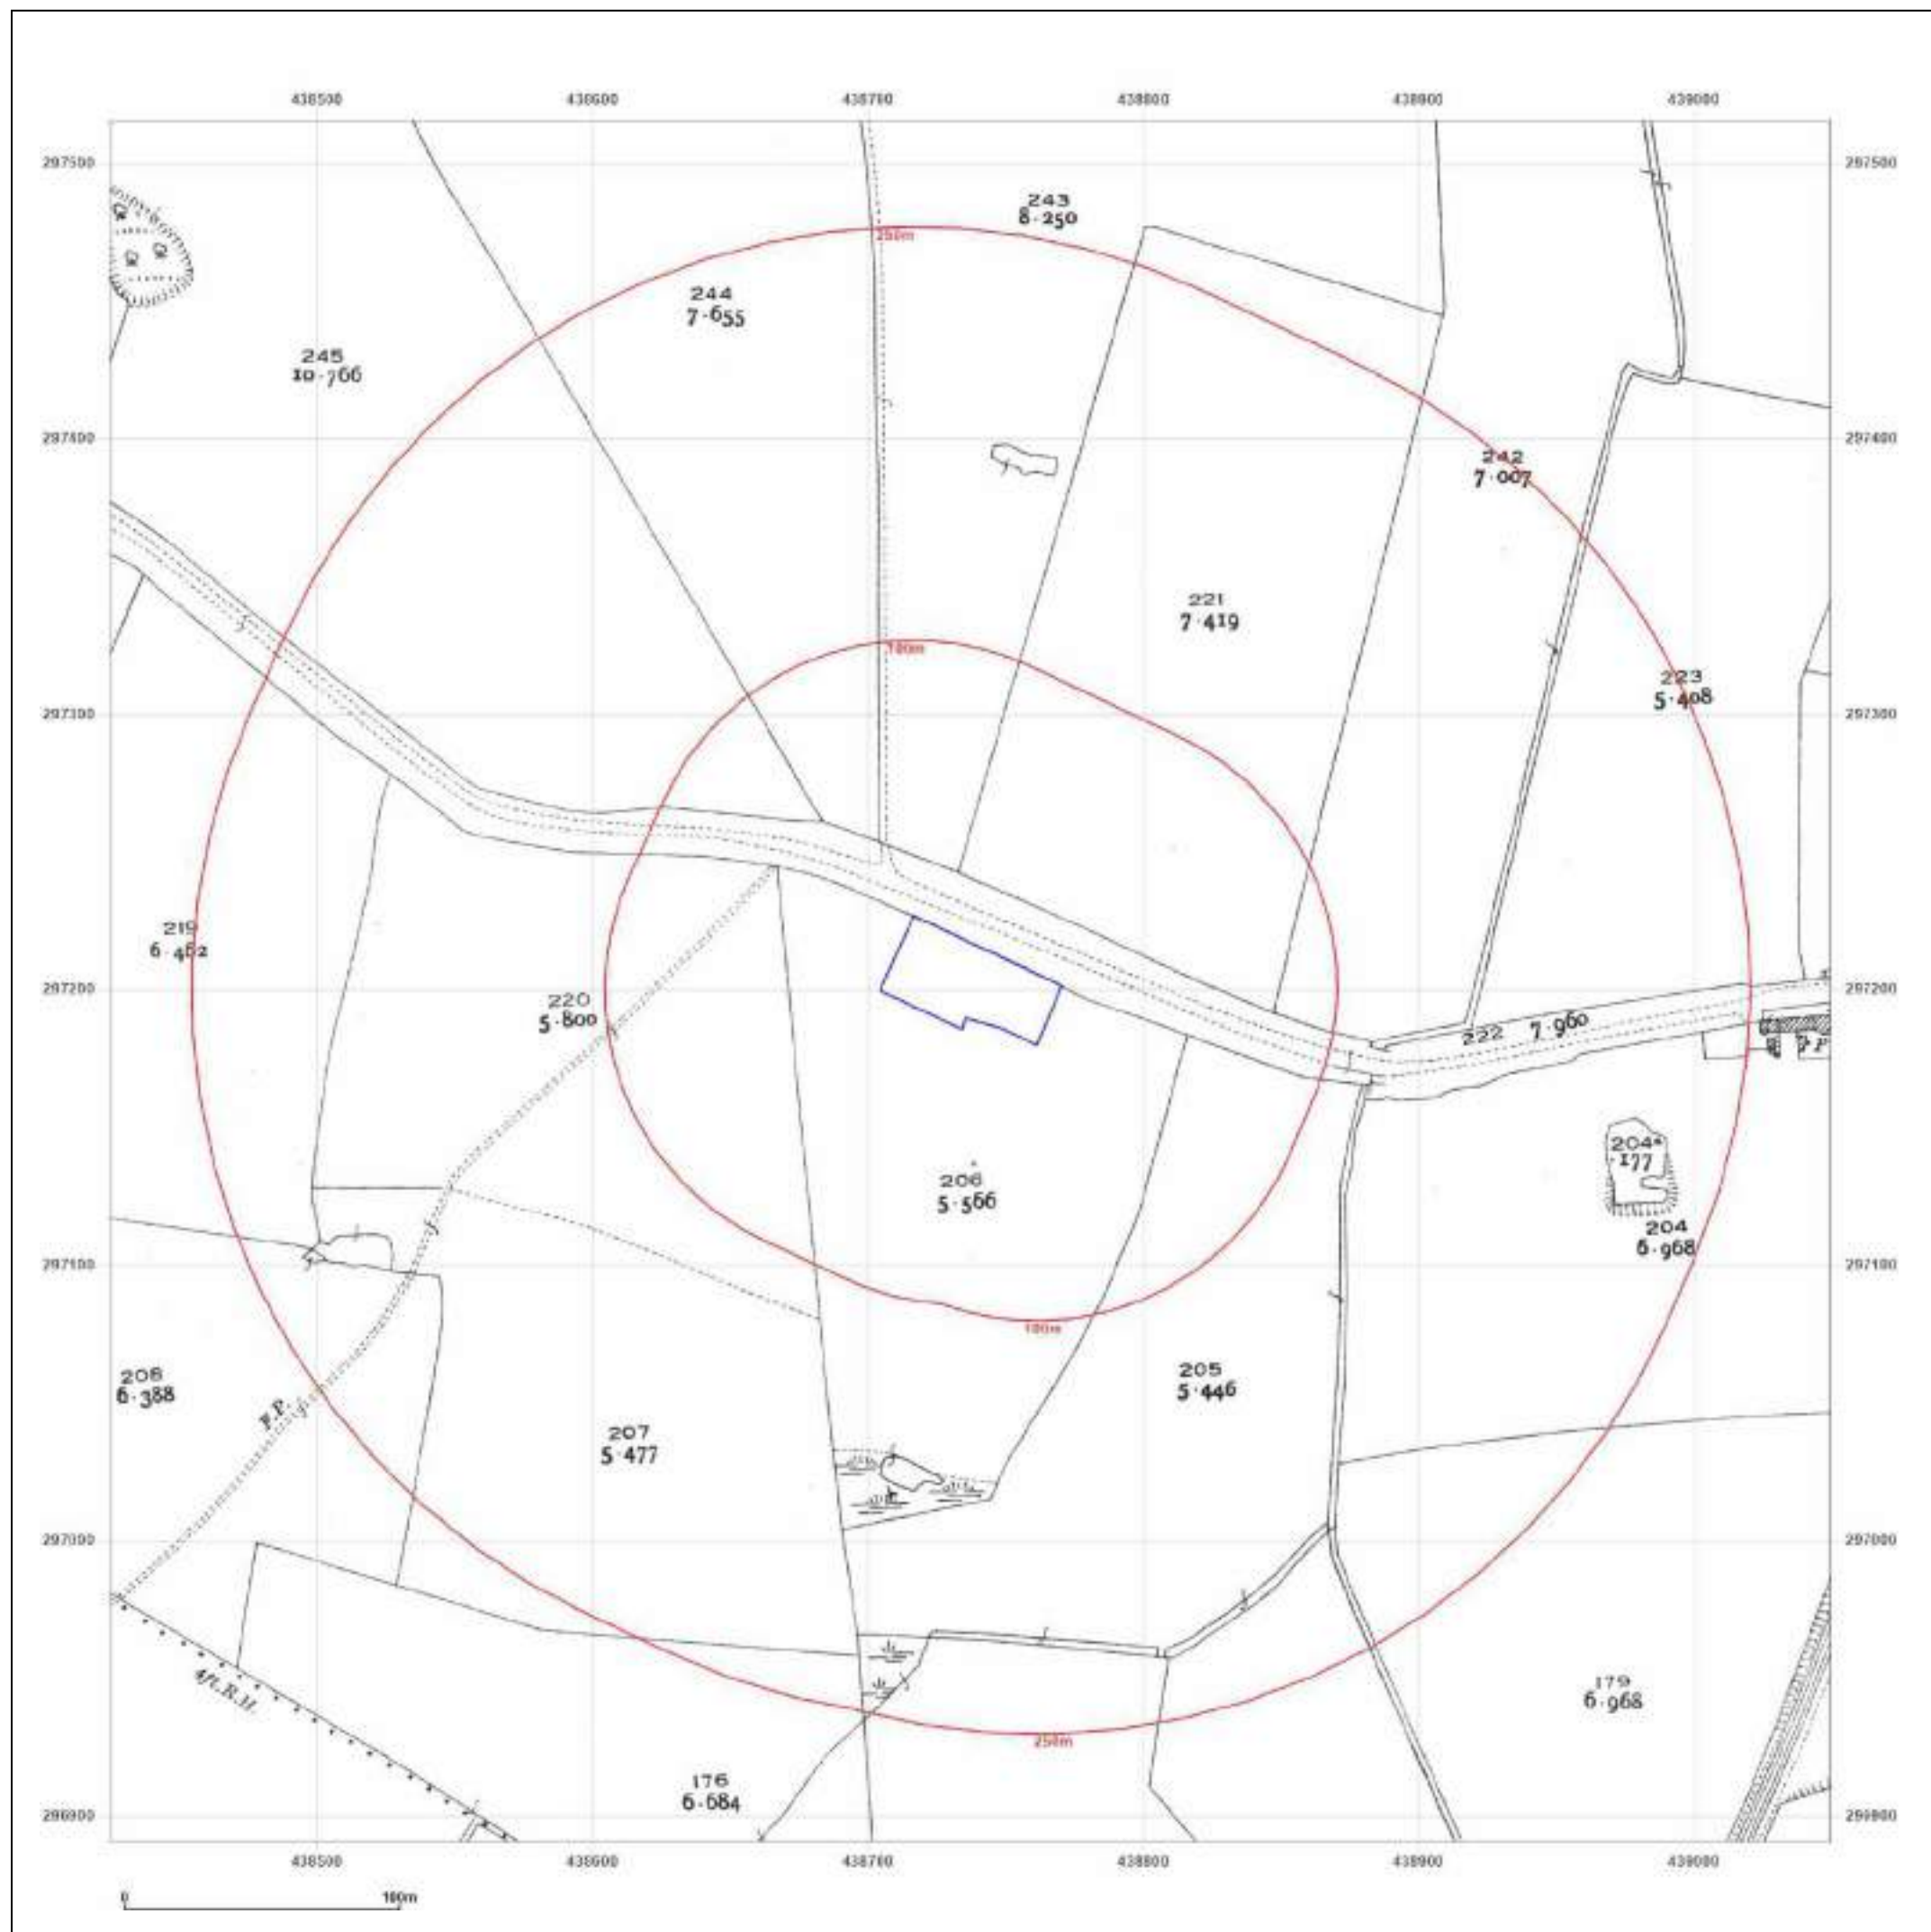

Site Details:
unspecified

Client Ref: EMS_945400_1173481
Report Ref: EMS-945400_1202288
Grid Ref: 438737, 297203

Map Name: County Series
Map date: 1929
Scale: 1:2,500
Printed at: 1:2,500



Produced by
Groundsure Insights
www.groundsure.com




Supplied by:
www.emapsite.com
sales@emapsite.com

© Crown copyright and database rights 2024 Ordnance Survey 100035207

Production date: 17 May 2024

Map legend available at:
www.groundsure.com/sites/default/files/groundsure_legend.pdf

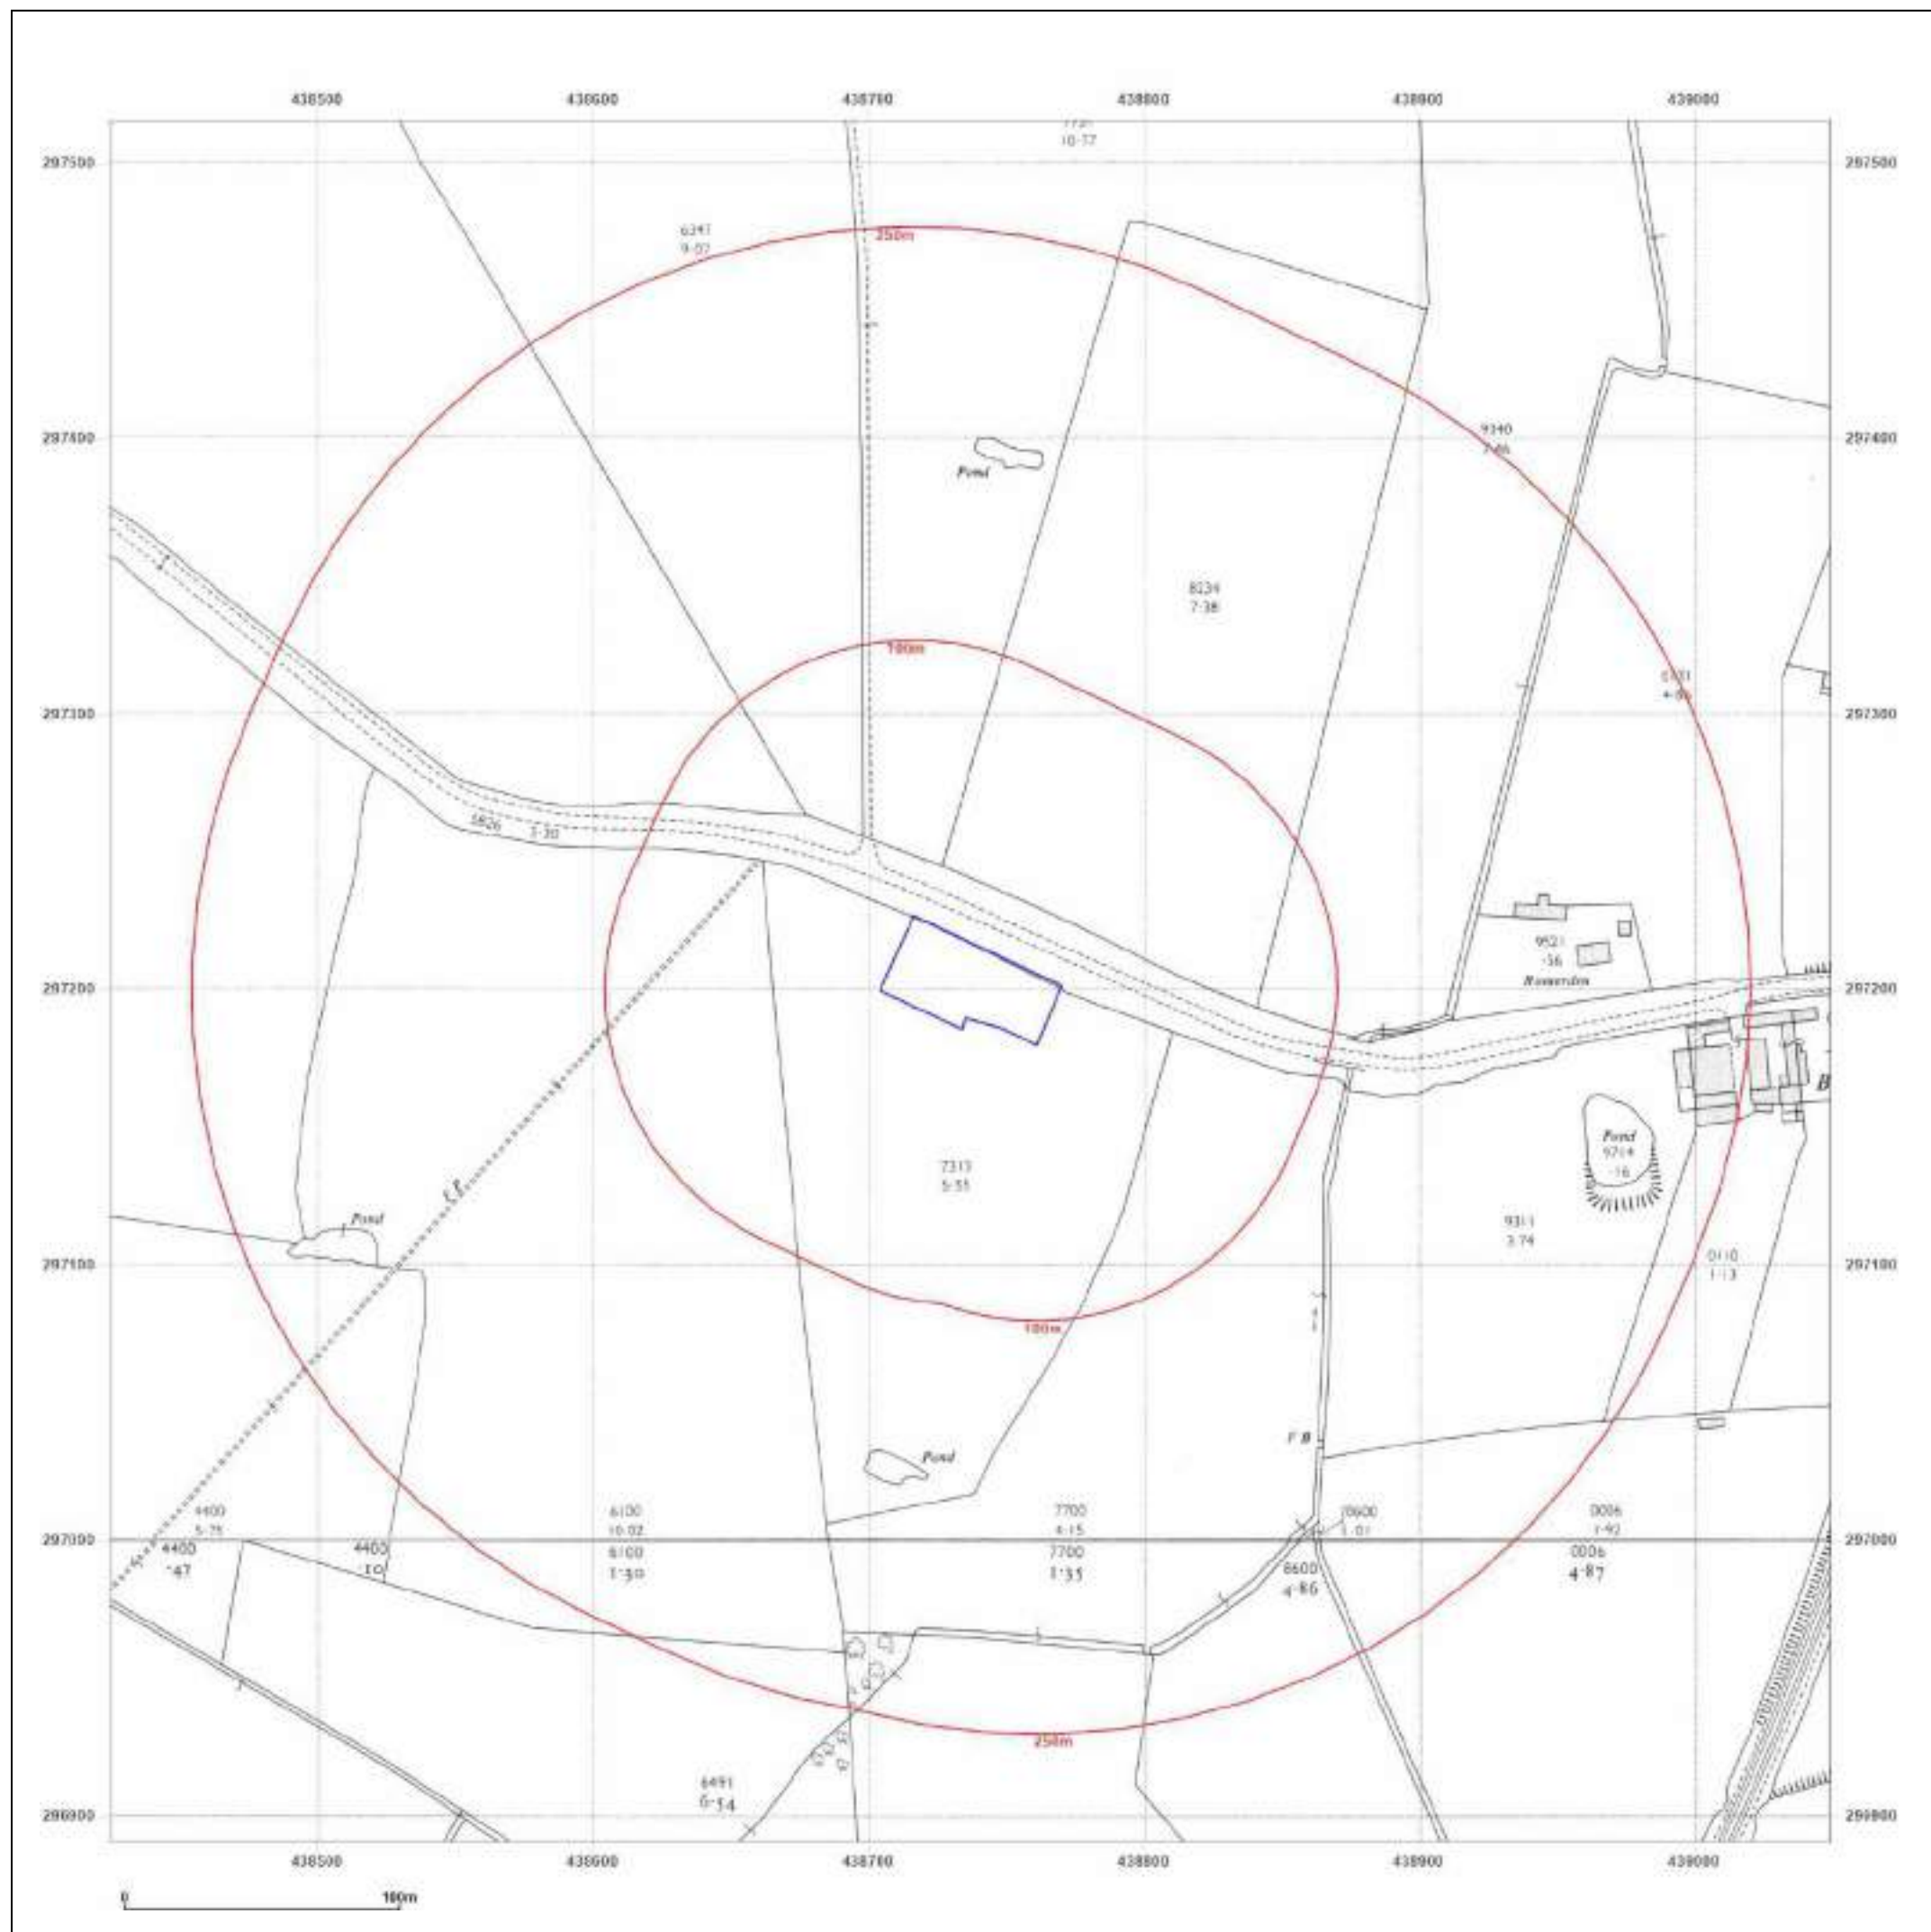

Site Details:
unspecified

Client Ref: EMS_945400_1173481
Report Ref: EMS-945400_1202288
Grid Ref: 438737, 297203

Map Name: National Grid
Map date: 1961-1962
Scale: 1:2,500
Printed at: 1:2,500



Surveyed 1962
Revised 1962
Edition N/A
Copyright 1963
Levelled 1923

Surveyed 1961
Revised 1961
Edition N/A
Copyright 1962
Levelled 1923



Produced by
Groundsure Insights
www.groundsure.com




Supplied by:
www.emapsite.com
sales@emapsite.com

© Crown copyright and database rights 2024 Ordnance Survey 100035207

Production date: 17 May 2024

Map legend available at:
www.groundsure.com/sites/default/files/groundsure_legend.pdf

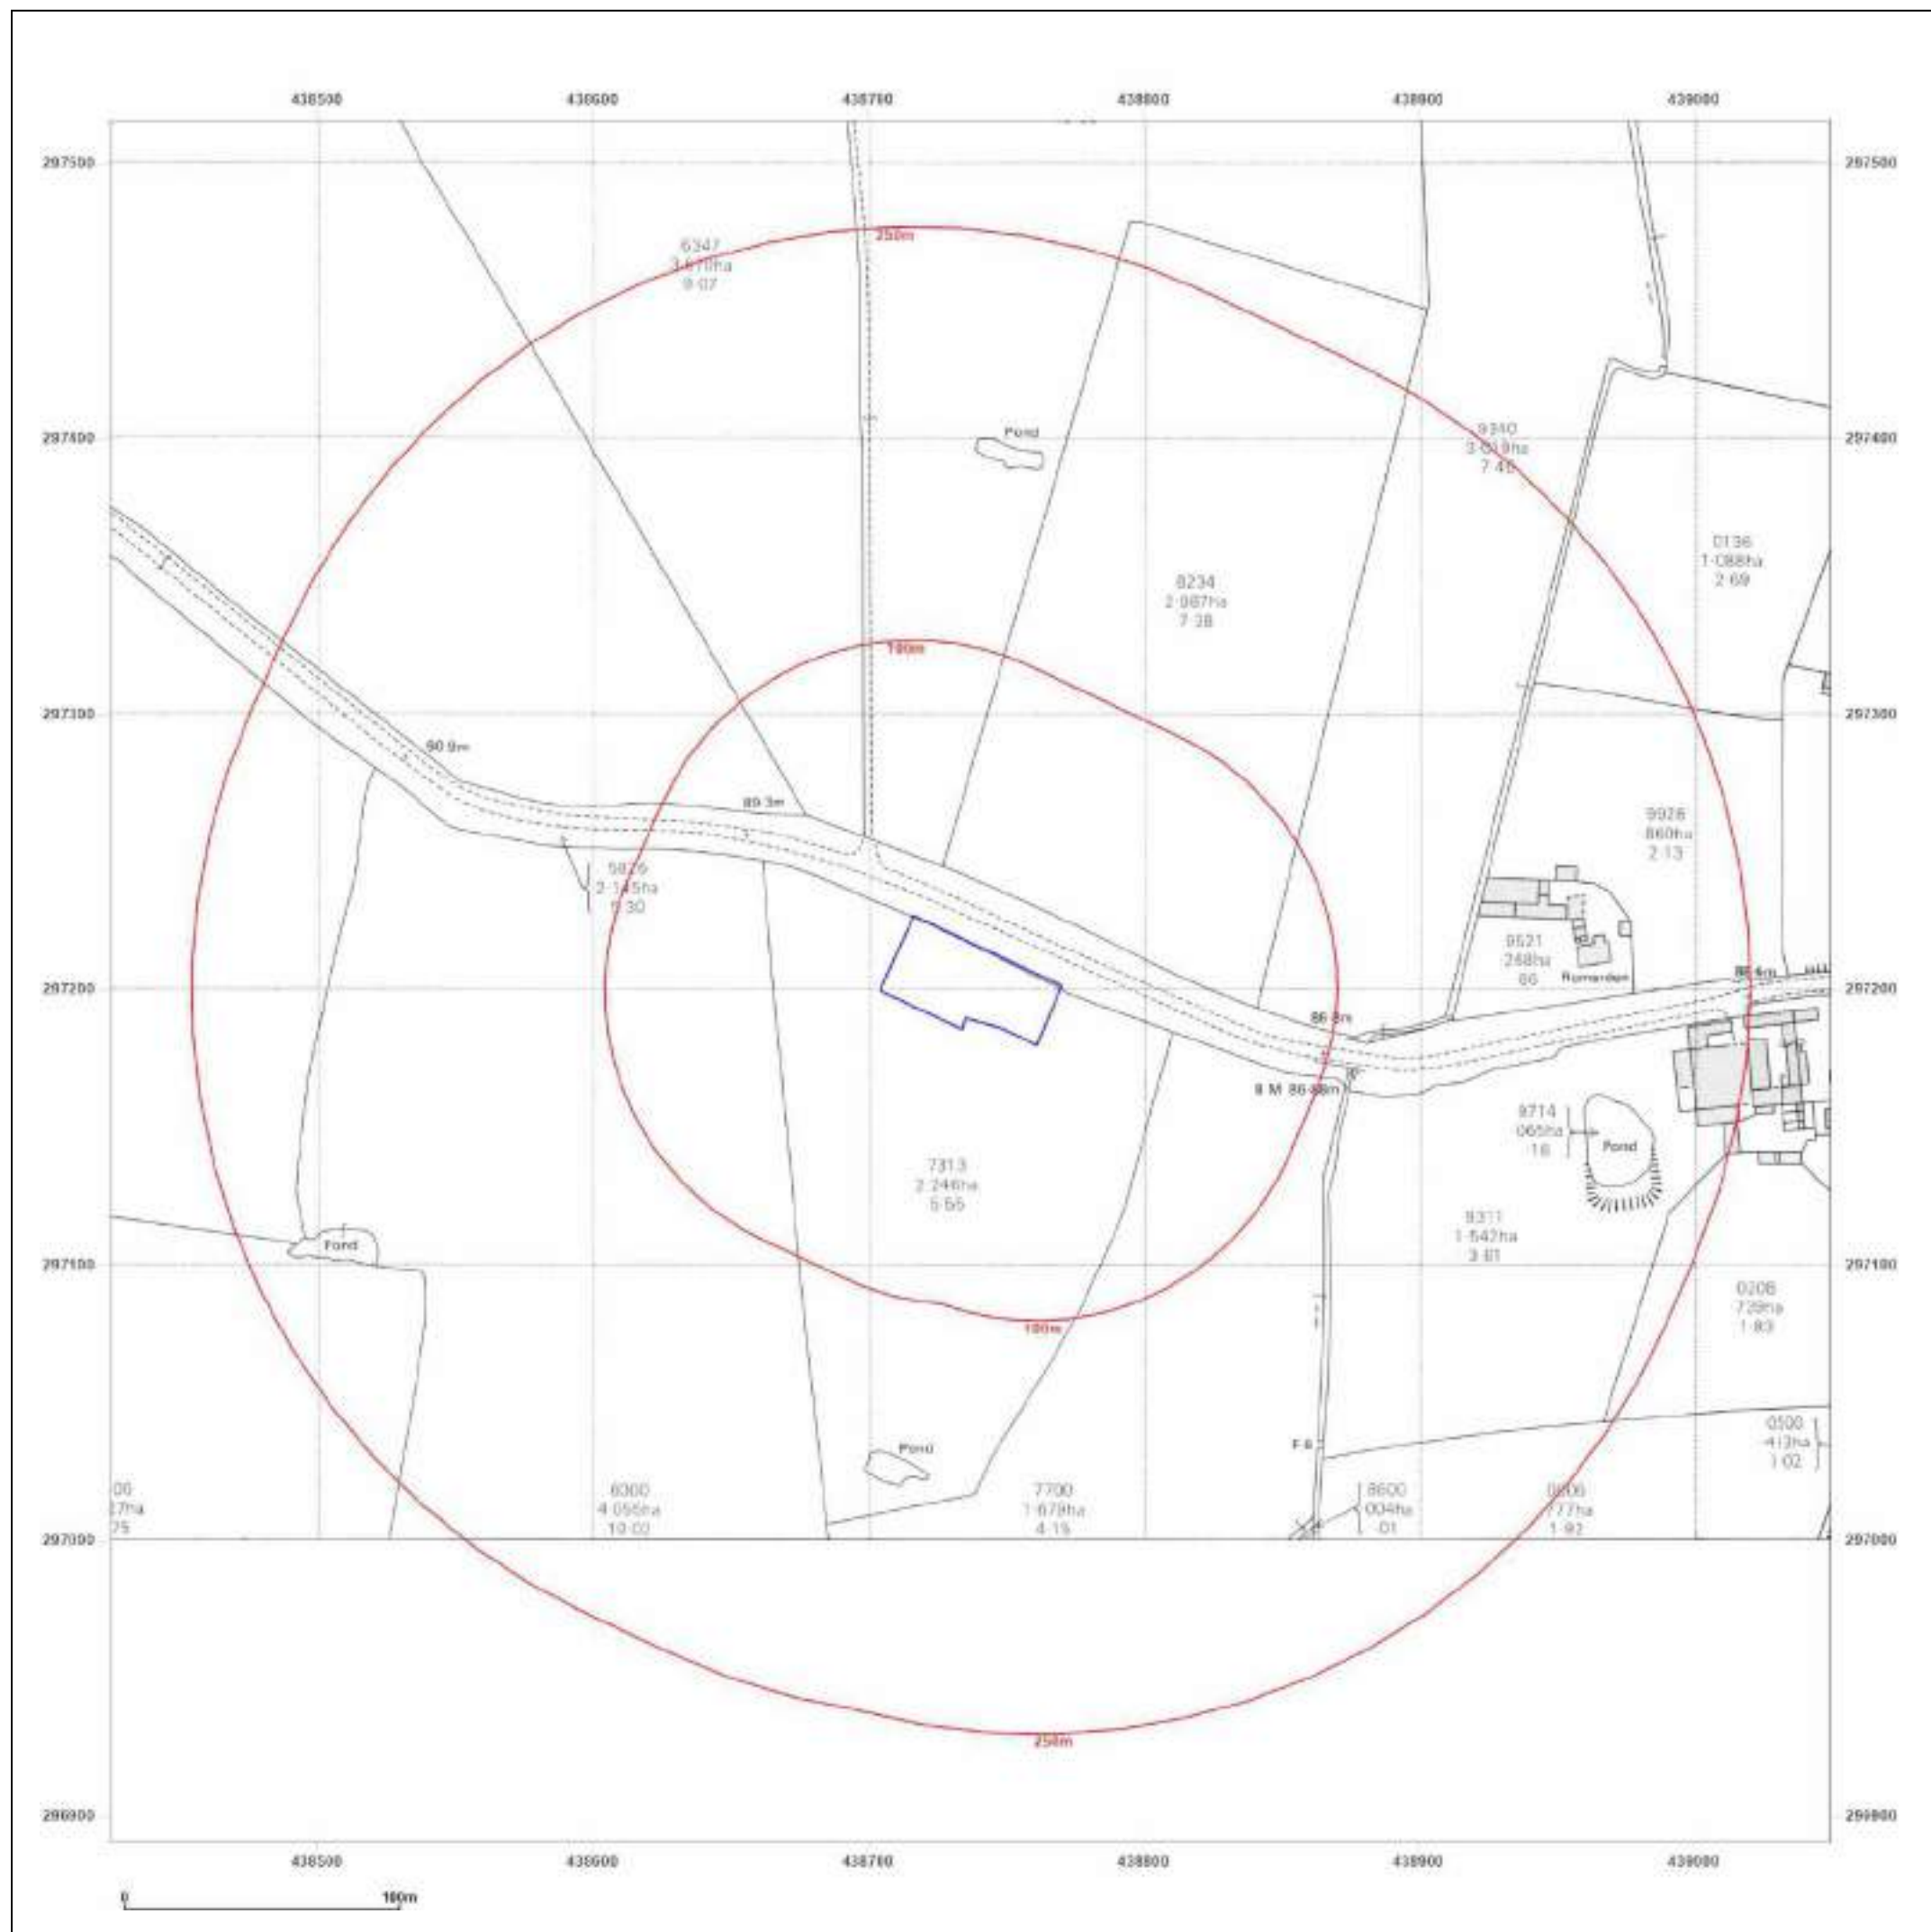

Site Details:
unspecified

Client Ref: EMS_945400_1173481
Report Ref: EMS-945400_1202288
Grid Ref: 438737, 297203

Map Name: National Grid
Map date: 1982
Scale: 1:2,500
Printed at: 1:2,500



Produced by
Groundsure Insights
www.groundsure.com




Supplied by:
www.emapsite.com
sales@emapsite.com

© Crown copyright and database rights 2024 Ordnance Survey 100035207

Production date: 17 May 2024

Map legend available at:
www.groundsure.com/sites/default/files/groundsure_legend.pdf

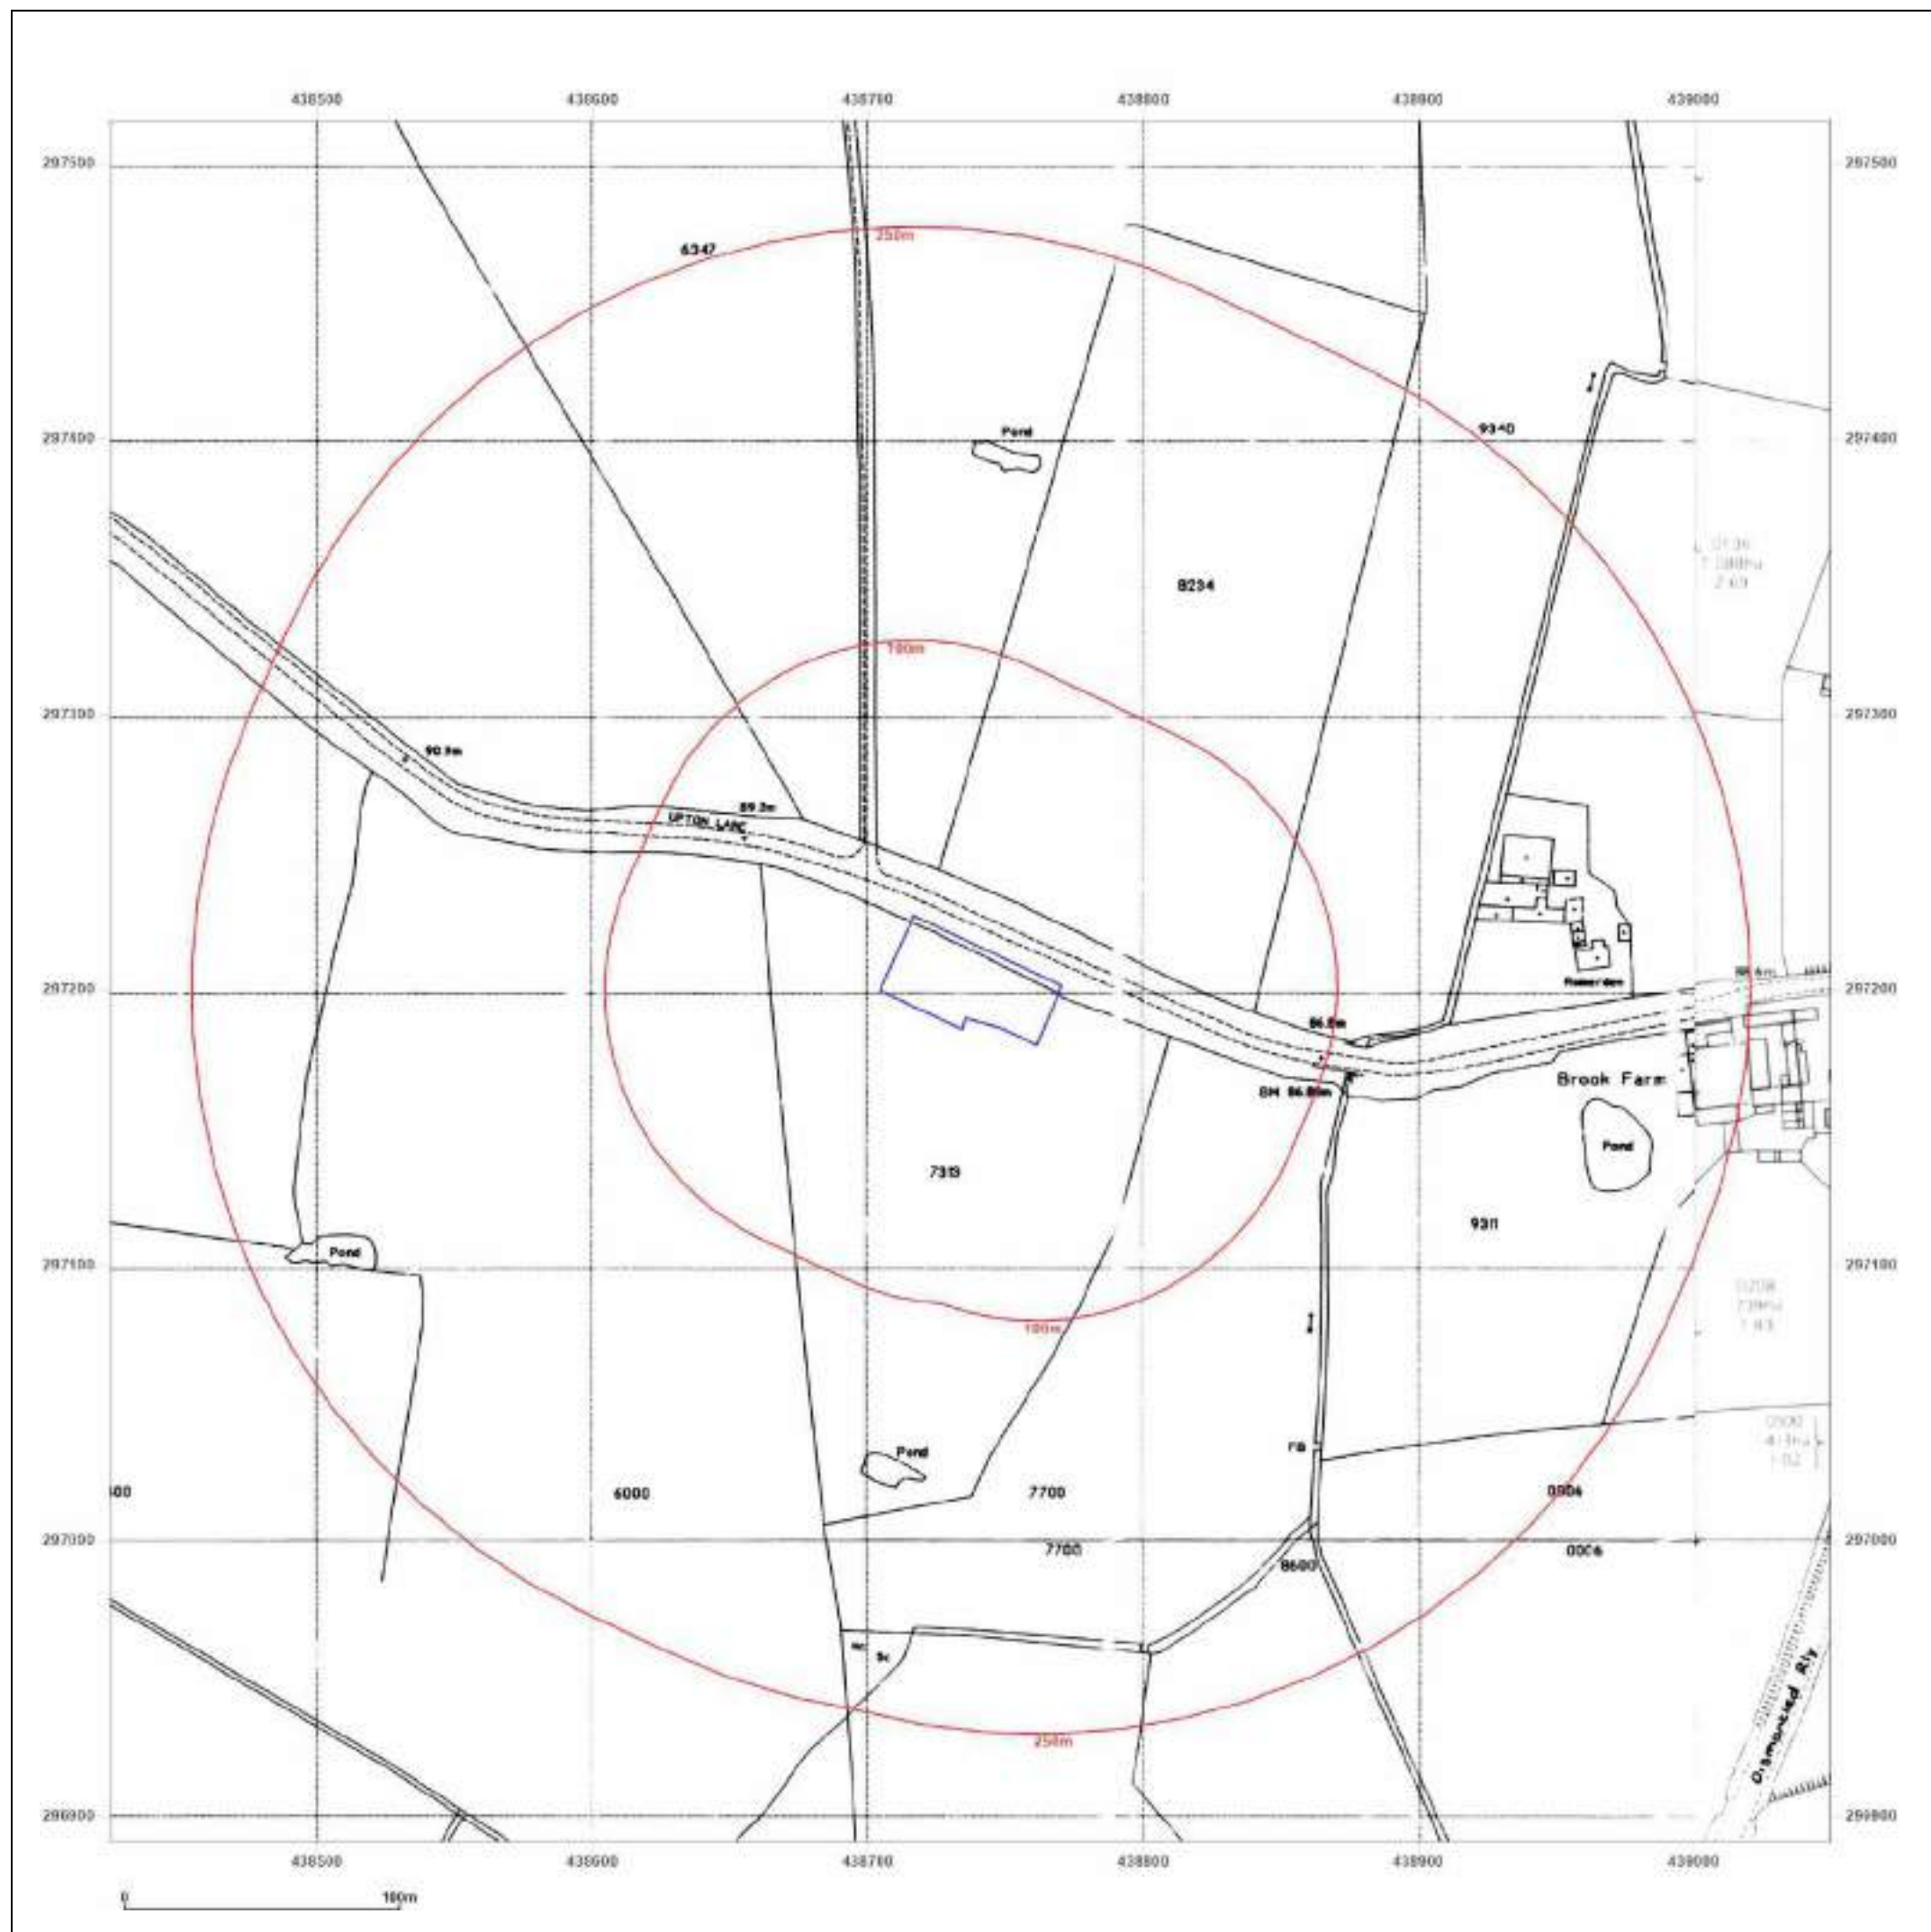

Site Details:

unspecified

Client Ref: EMS_945400_1173481
Report Ref: EMS-945400_1202288
Grid Ref: 438737, 297203

Map Name: National Grid

Map date: 1991-1994

Scale: 1:2,500

Printed at: 1:2,500



Surveyed N/A
Revised N/A
Edition N/A
Copyright 1994
Levelled N/A

Surveyed 1983
Revised 1982
Edition N/A
Copyright 1991
Levelled 1983

Surveyed N/A
Revised N/A
Edition N/A
Copyright 1994
Levelled N/A

Surveyed 1991
Revised 1991
Edition N/A
Copyright 1991
Levelled N/A



Produced by
Groundsure Insights
www.groundsure.com




Supplied by:
www.emapsite.com
sales@emapsite.com

© Crown copyright and database rights 2024 Ordnance Survey 100035207

Production date: 17 May 2024


Map legend available at:
www.groundsure.com/sites/default/files/groundsure_legend.pdf

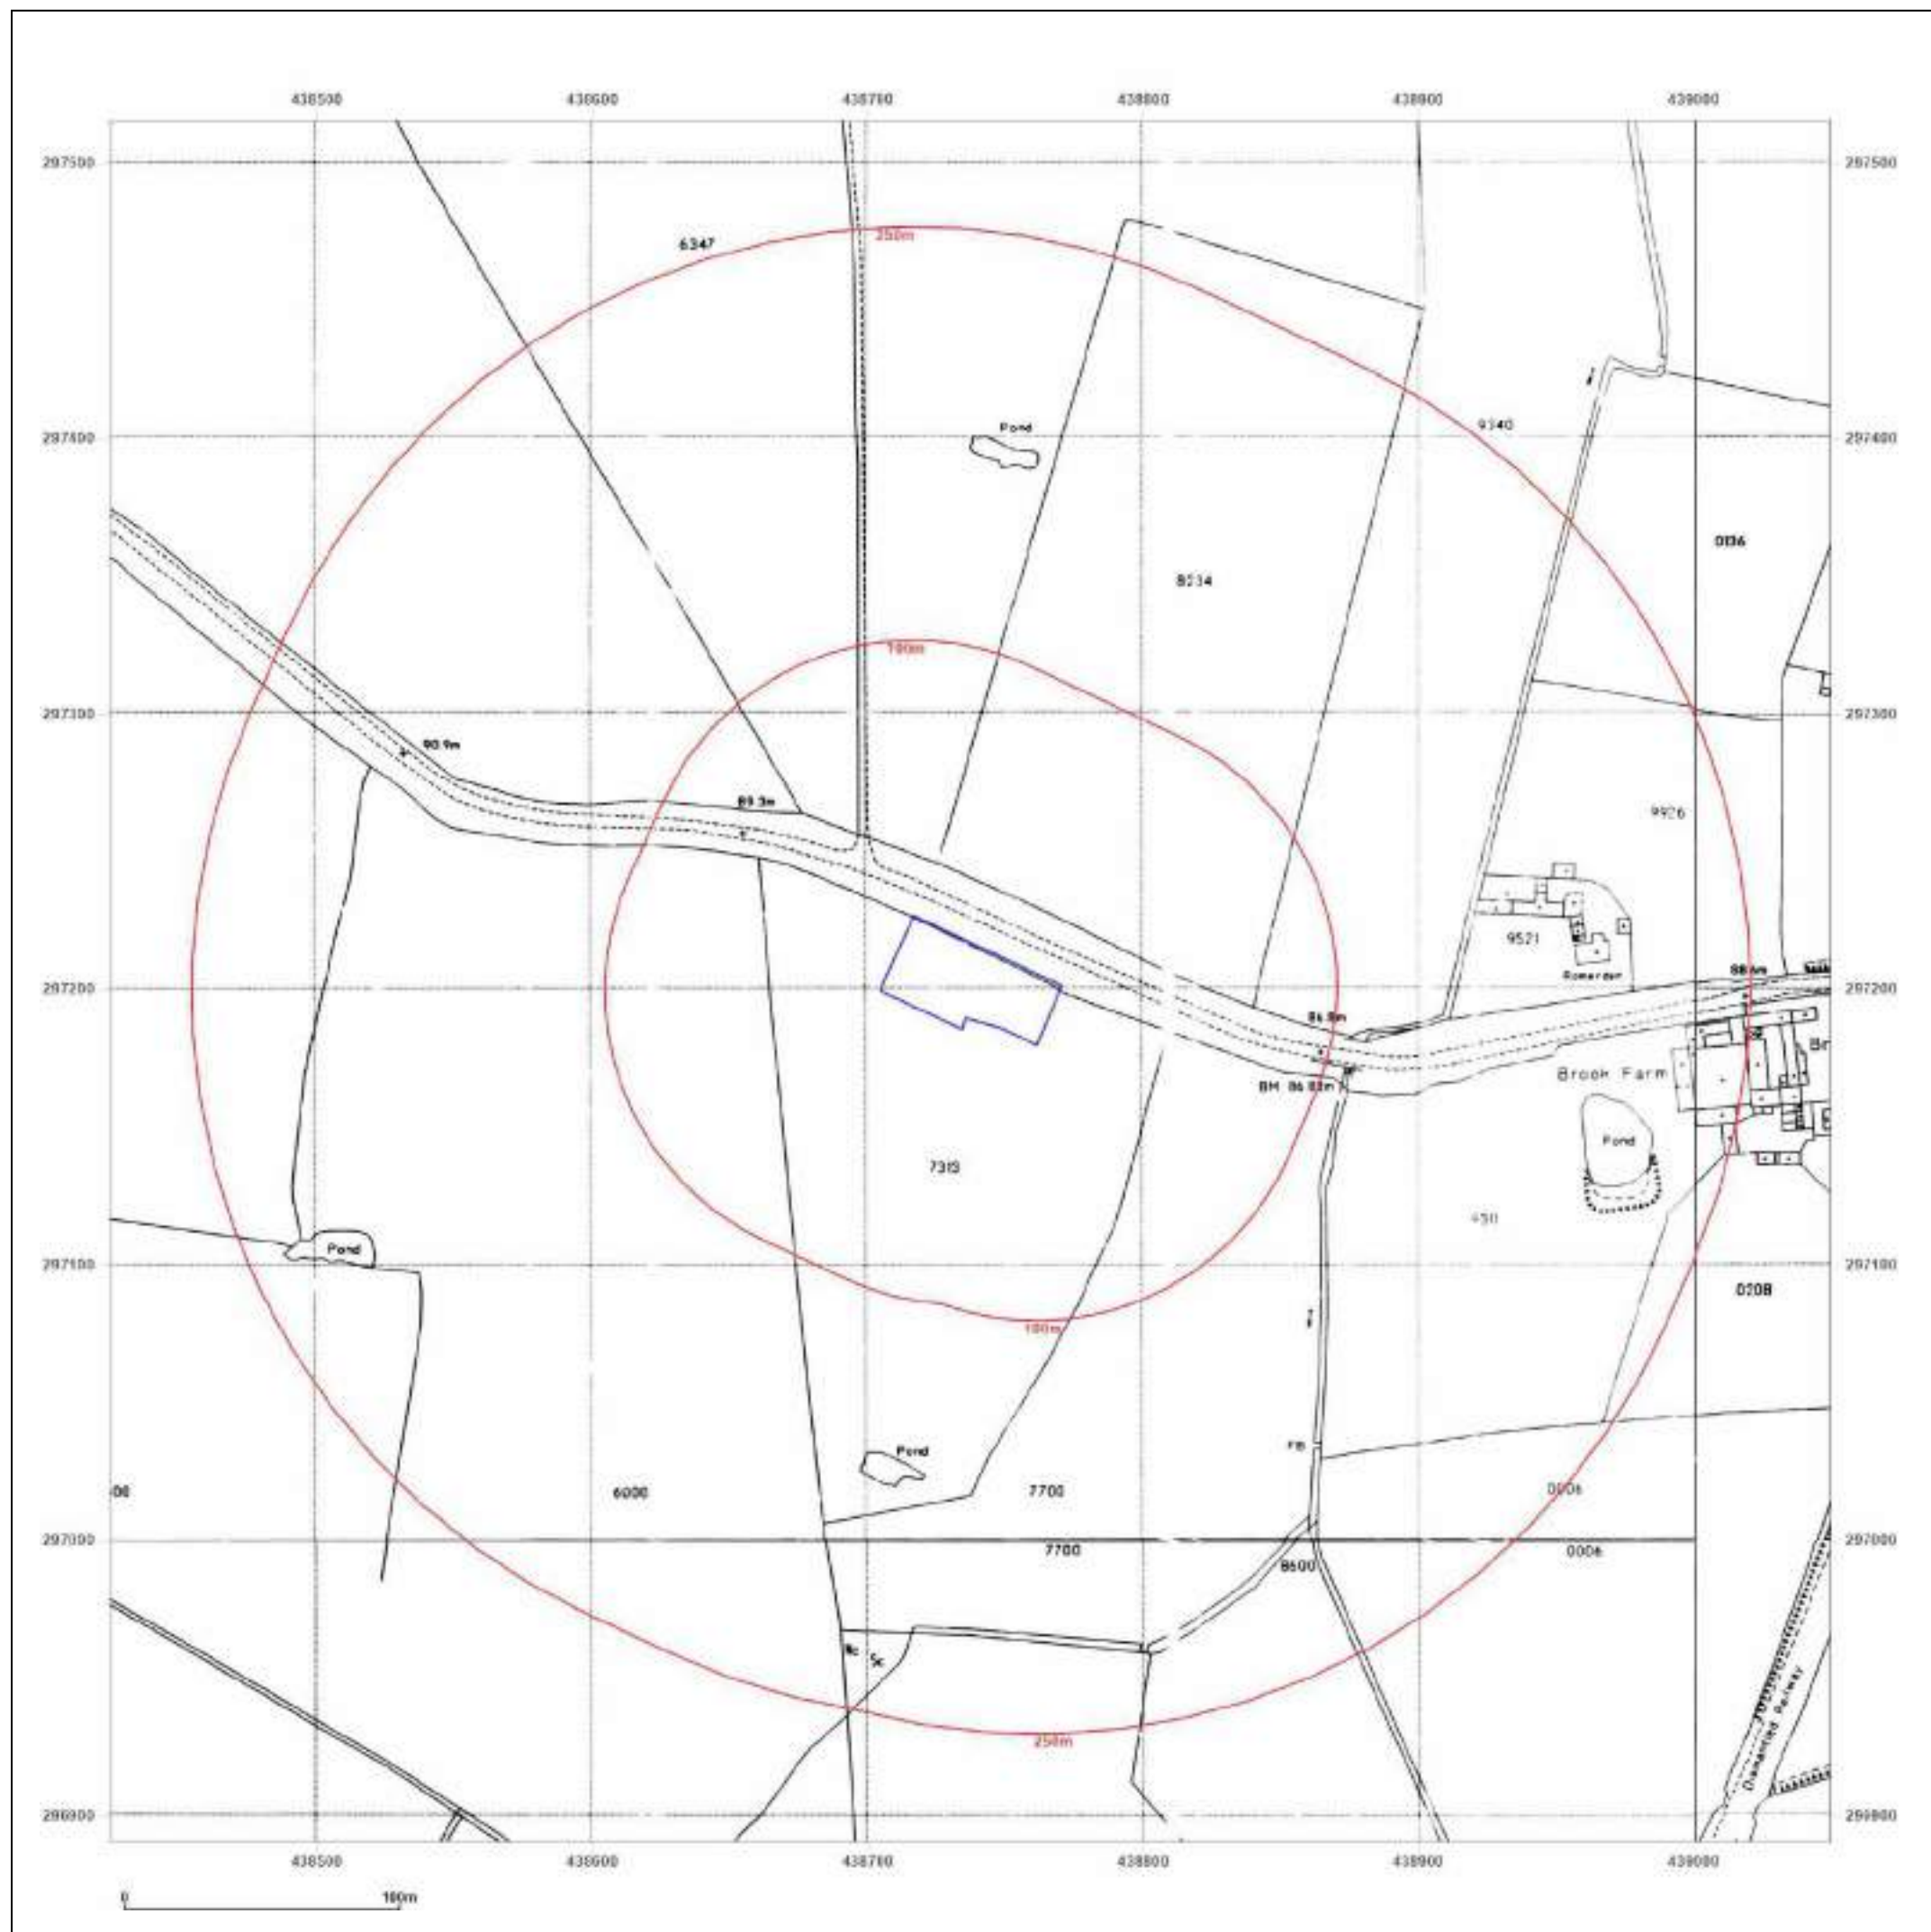

Site Details:
unspecified

Client Ref: EMS_945400_1173481
Report Ref: EMS-945400_1202288
Grid Ref: 438737, 297203

Map Name: National Grid
Map date: 1994
Scale: 1:2,500
Printed at: 1:2,500

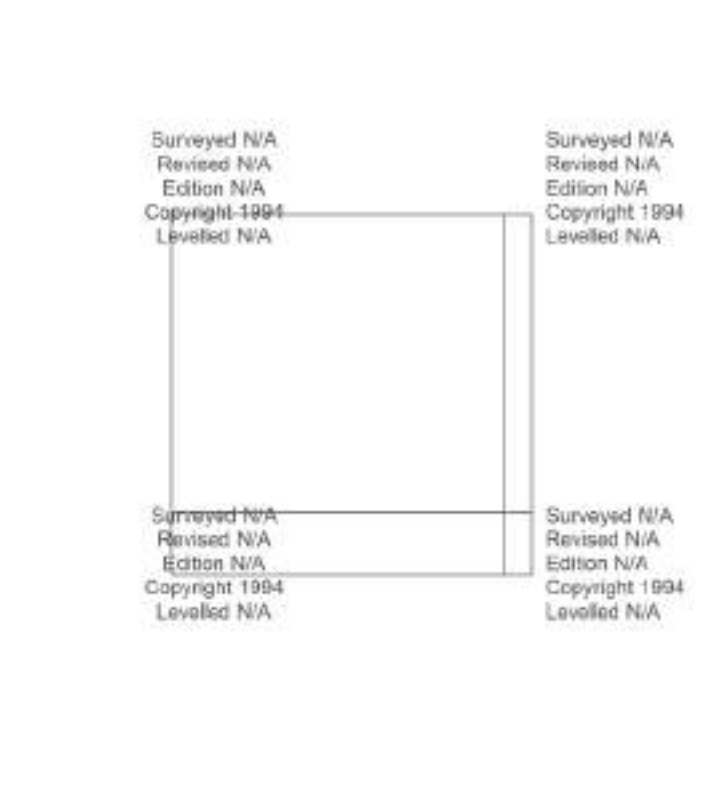

Produced by
Groundsure Insights
www.groundsure.com




Supplied by:
www.emapsite.com
sales@emapsite.com

© Crown copyright and database rights 2024 Ordnance Survey 100035207

Production date: 17 May 2024

Map legend available at:
www.groundsure.com/sites/default/files/groundsure_legend.pdf

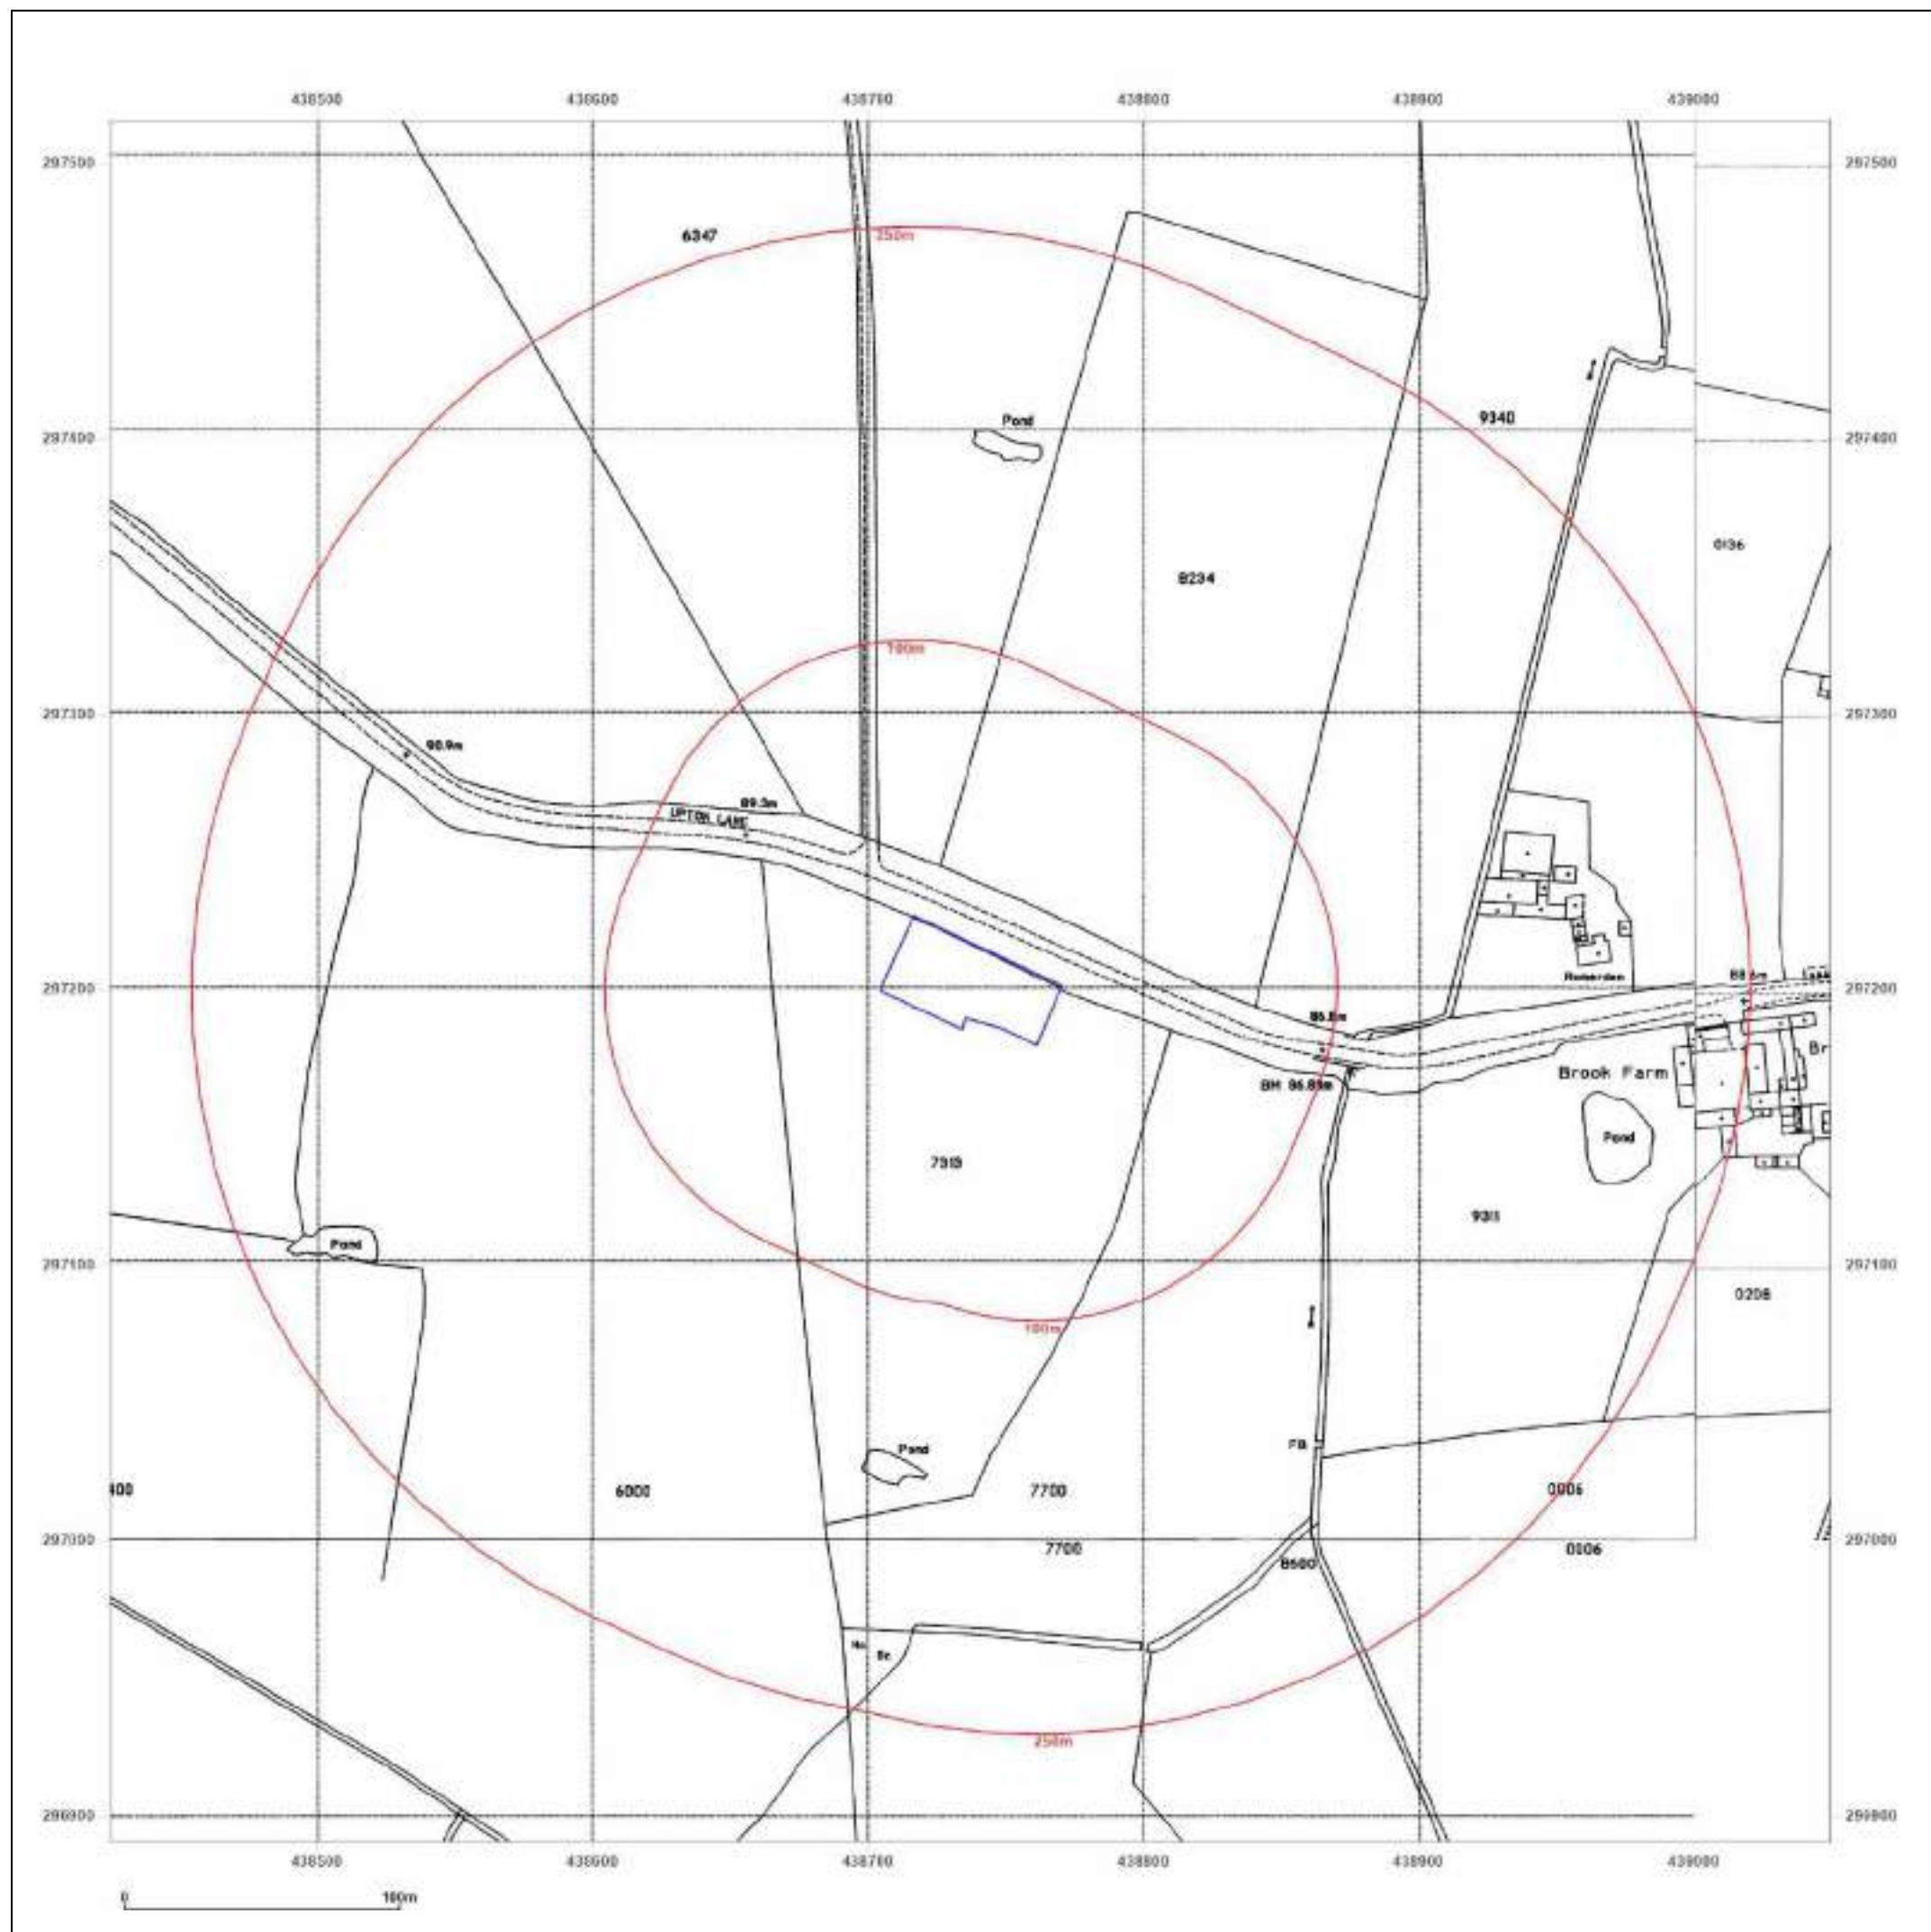

Site Details:
unspecified

Client Ref: EMS_945400_1173481
Report Ref: EMS-945400_1202288
Grid Ref: 438737, 297203

Map Name: National Grid
Map date: 1994
Scale: 1:2,500
Printed at: 1:2,500


Surveyed 1994
Revised 1994
Edition N/A
Copyright 1994
Levelled N/A

Surveyed N/A
Revised N/A
Edition N/A
Copyright 1994
Levelled N/A

Surveyed 1994
Revised 1994
Edition N/A
Copyright 1994
Levelled N/A

Produced by
Groundsure Insights
www.groundsure.com

Supplied by:
www.emapsite.com
sales@emapsite.com

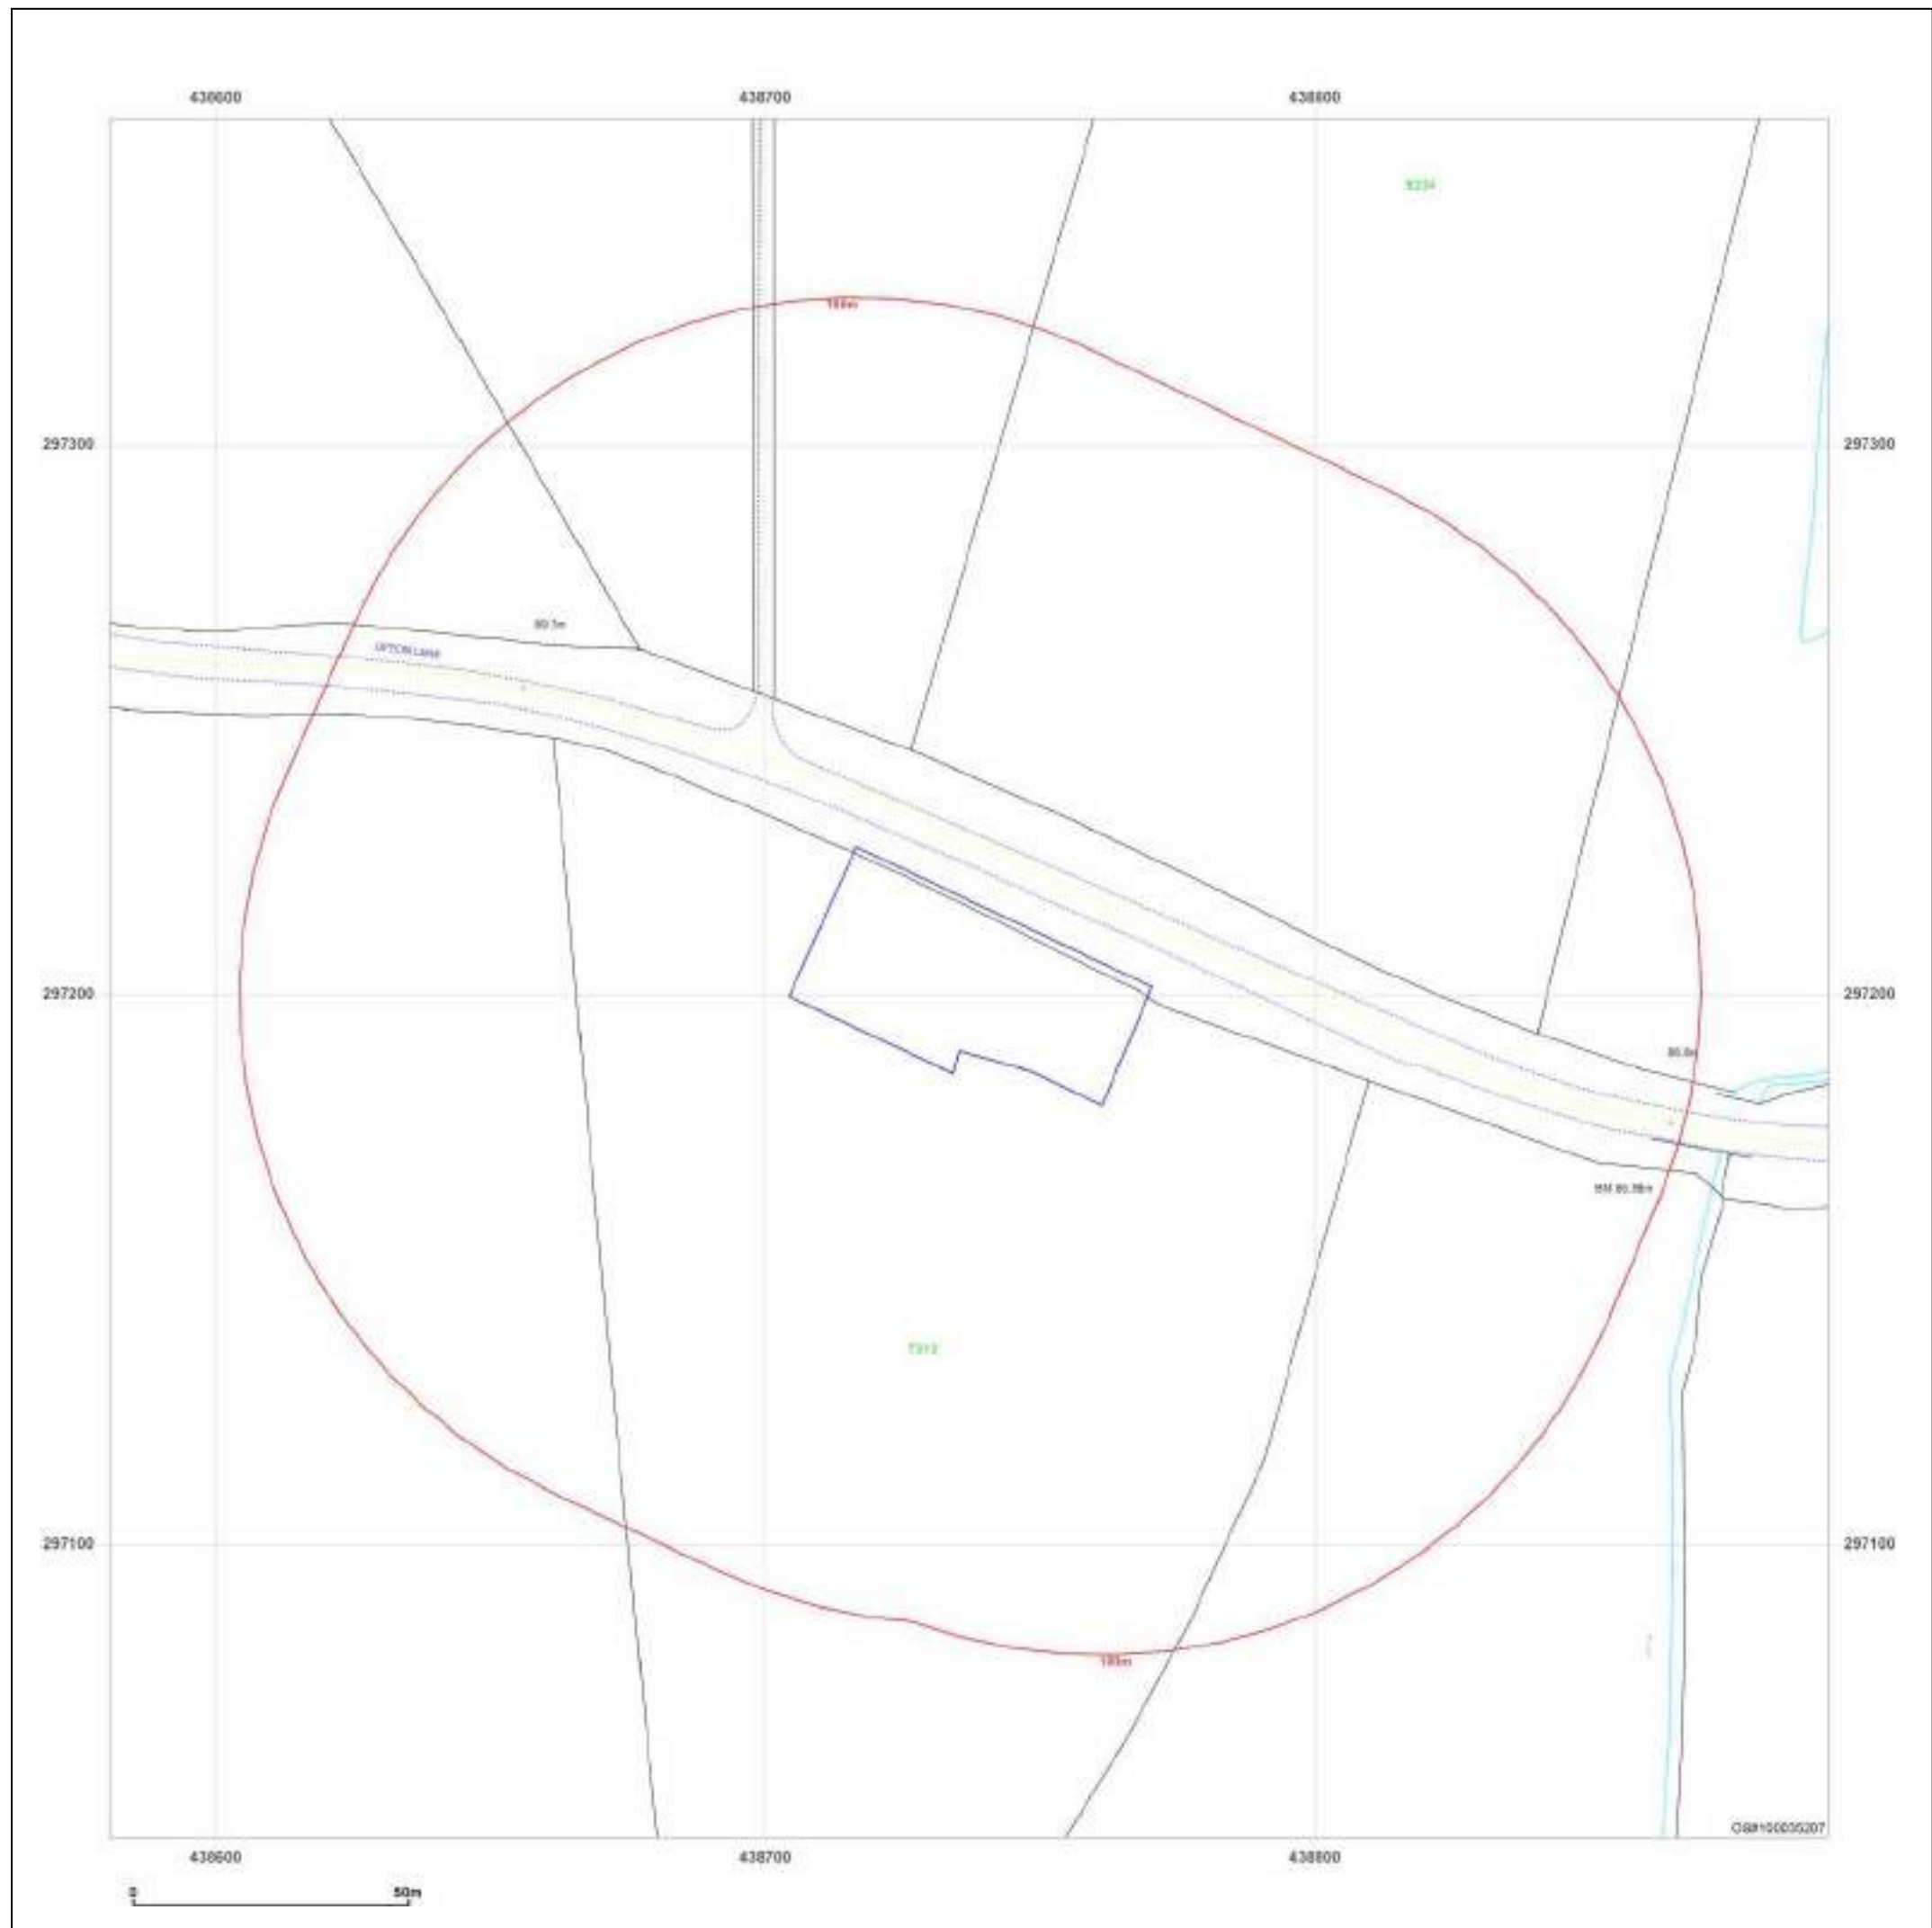


Site Details:
unspecified

Client Ref: EMS_945400_1173481
Report Ref: EMS-945400_1202288
Grid Ref: 438737, 297203

Map Name: LandLine
Map date: 2003
Scale: 1:1,250
Printed at: 1:1,250

N
W E
S

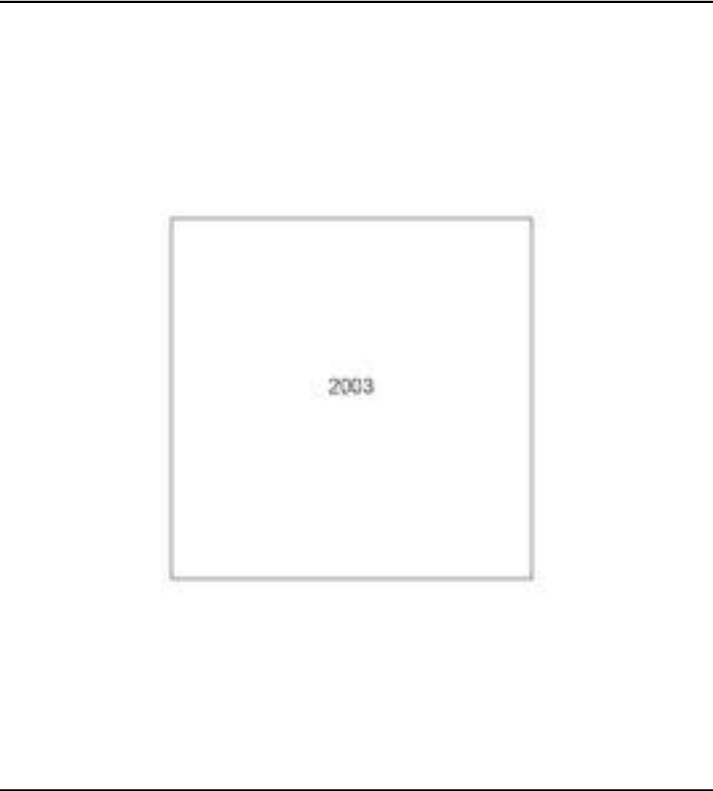

Produced by Groundsure Insights
www.groundsure.com

Supplied by:
www.emapsite.com
sales@emapsite.com

Site Details:

unspecified

Client Ref: EMS_945400_1173481
Report Ref: EMS-945400_1202288
Grid Ref: 438737, 297203

Map Name: County Series

Map date: 1886-1887

Scale: 1:10,560

Printed at: 1:10,560



Surveyed 1887
 Revised 1887
 Edition N/A
 Copyright N/A
 Levelled N/A

Surveyed 1887
 Revised 1887
 Edition N/A
 Copyright N/A
 Levelled N/A

Surveyed 1886
 Revised 1886
 Edition N/A
 Copyright N/A
 Levelled N/A



Produced by
 Groundsure Insights
www.groundsure.com




Supplied by:
www.emapsite.com
sales@emapsite.com

© Crown copyright and database rights 2024 Ordnance Survey 100035207

Production date: 17 May 2024

Map legend available at:
www.groundsure.com/sites/default/files/groundsure_legend.pdf

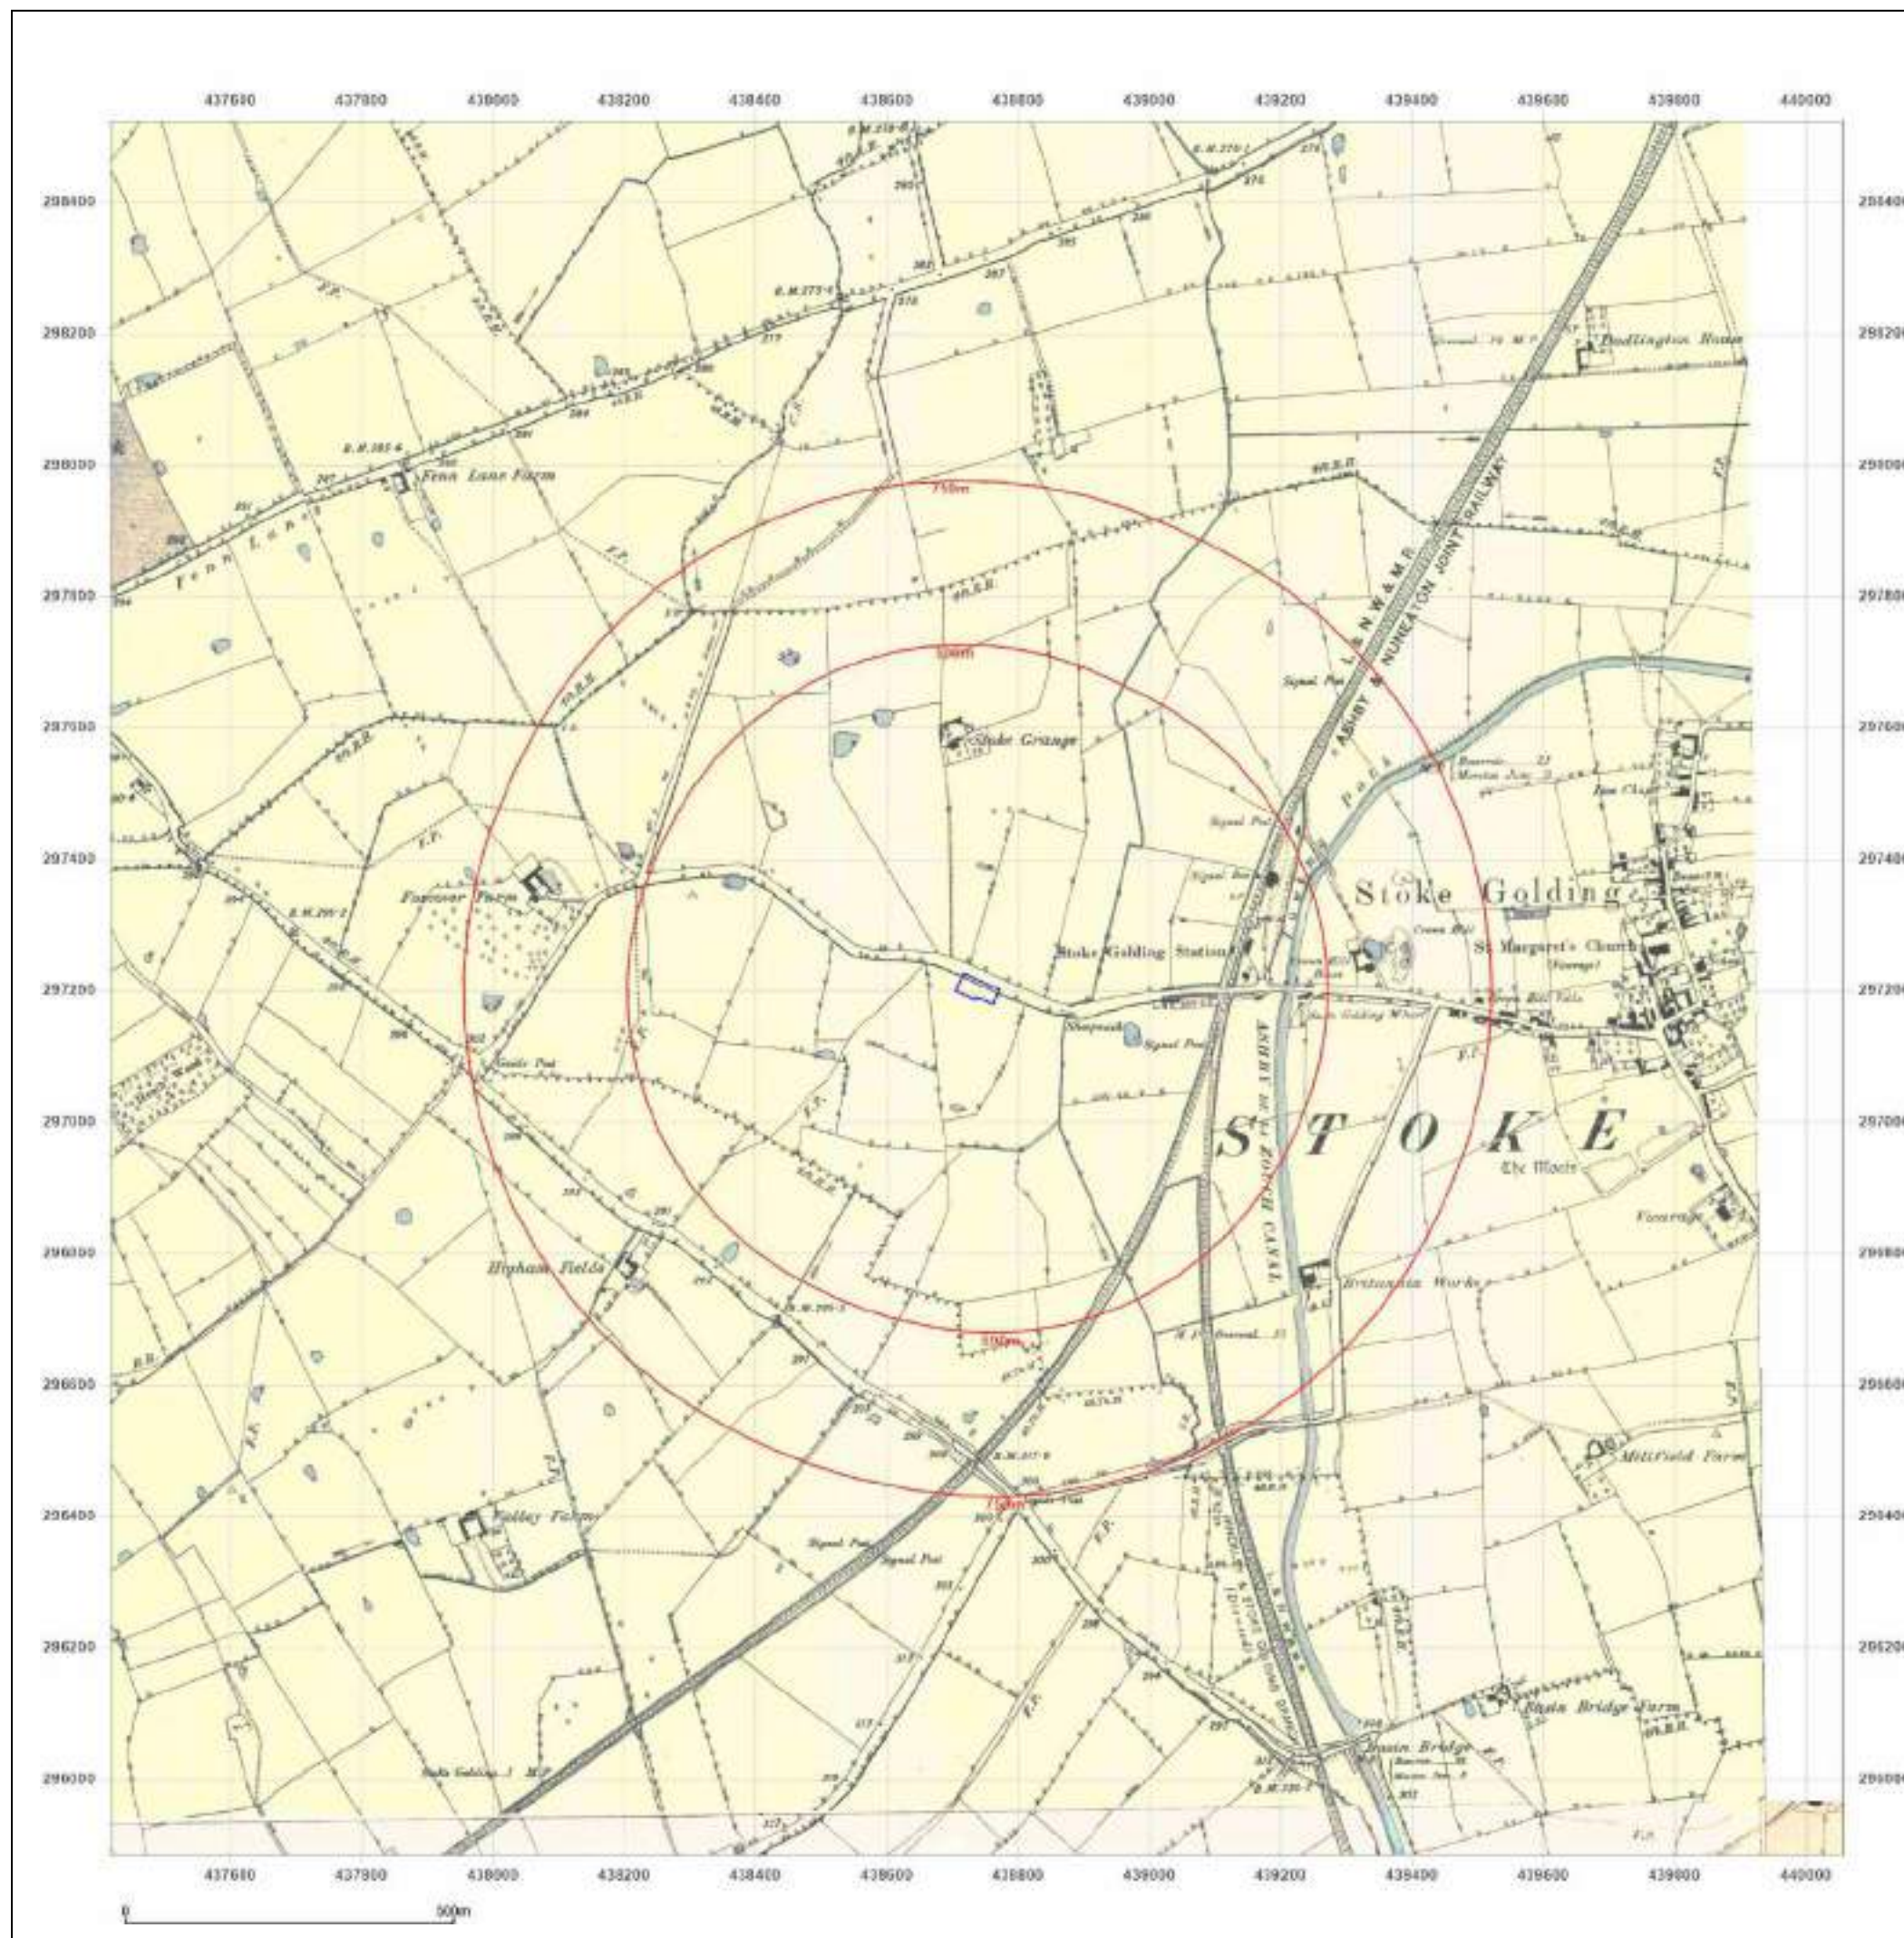

Site Details:

unspecified

Client Ref: EMS_945400_1173481
Report Ref: EMS-945400_1202288
Grid Ref: 438737, 297203

Map Name: County Series

Map date: 1901

Scale: 1:10,560

Printed at: 1:10,560



Surveyed 1887
 Revised 1901
 Edition N/A
 Copyright N/A
 Levelled N/A

Surveyed 1888
 Revised 1901
 Edition N/A
 Copyright N/A
 Levelled N/A

Surveyed 1887
 Revised 1901
 Edition N/A
 Copyright N/A
 Levelled N/A

Surveyed 1887
 Revised 1901
 Edition N/A
 Copyright N/A
 Levelled N/A



Produced by
 Groundsure Insights
www.groundsure.com




Supplied by:
www.emapsite.com
sales@emapsite.com

© Crown copyright and database rights 2024 Ordnance Survey 100035207

Production date: 17 May 2024

Map legend available at:
www.groundsure.com/sites/default/files/groundsure_legend.pdf

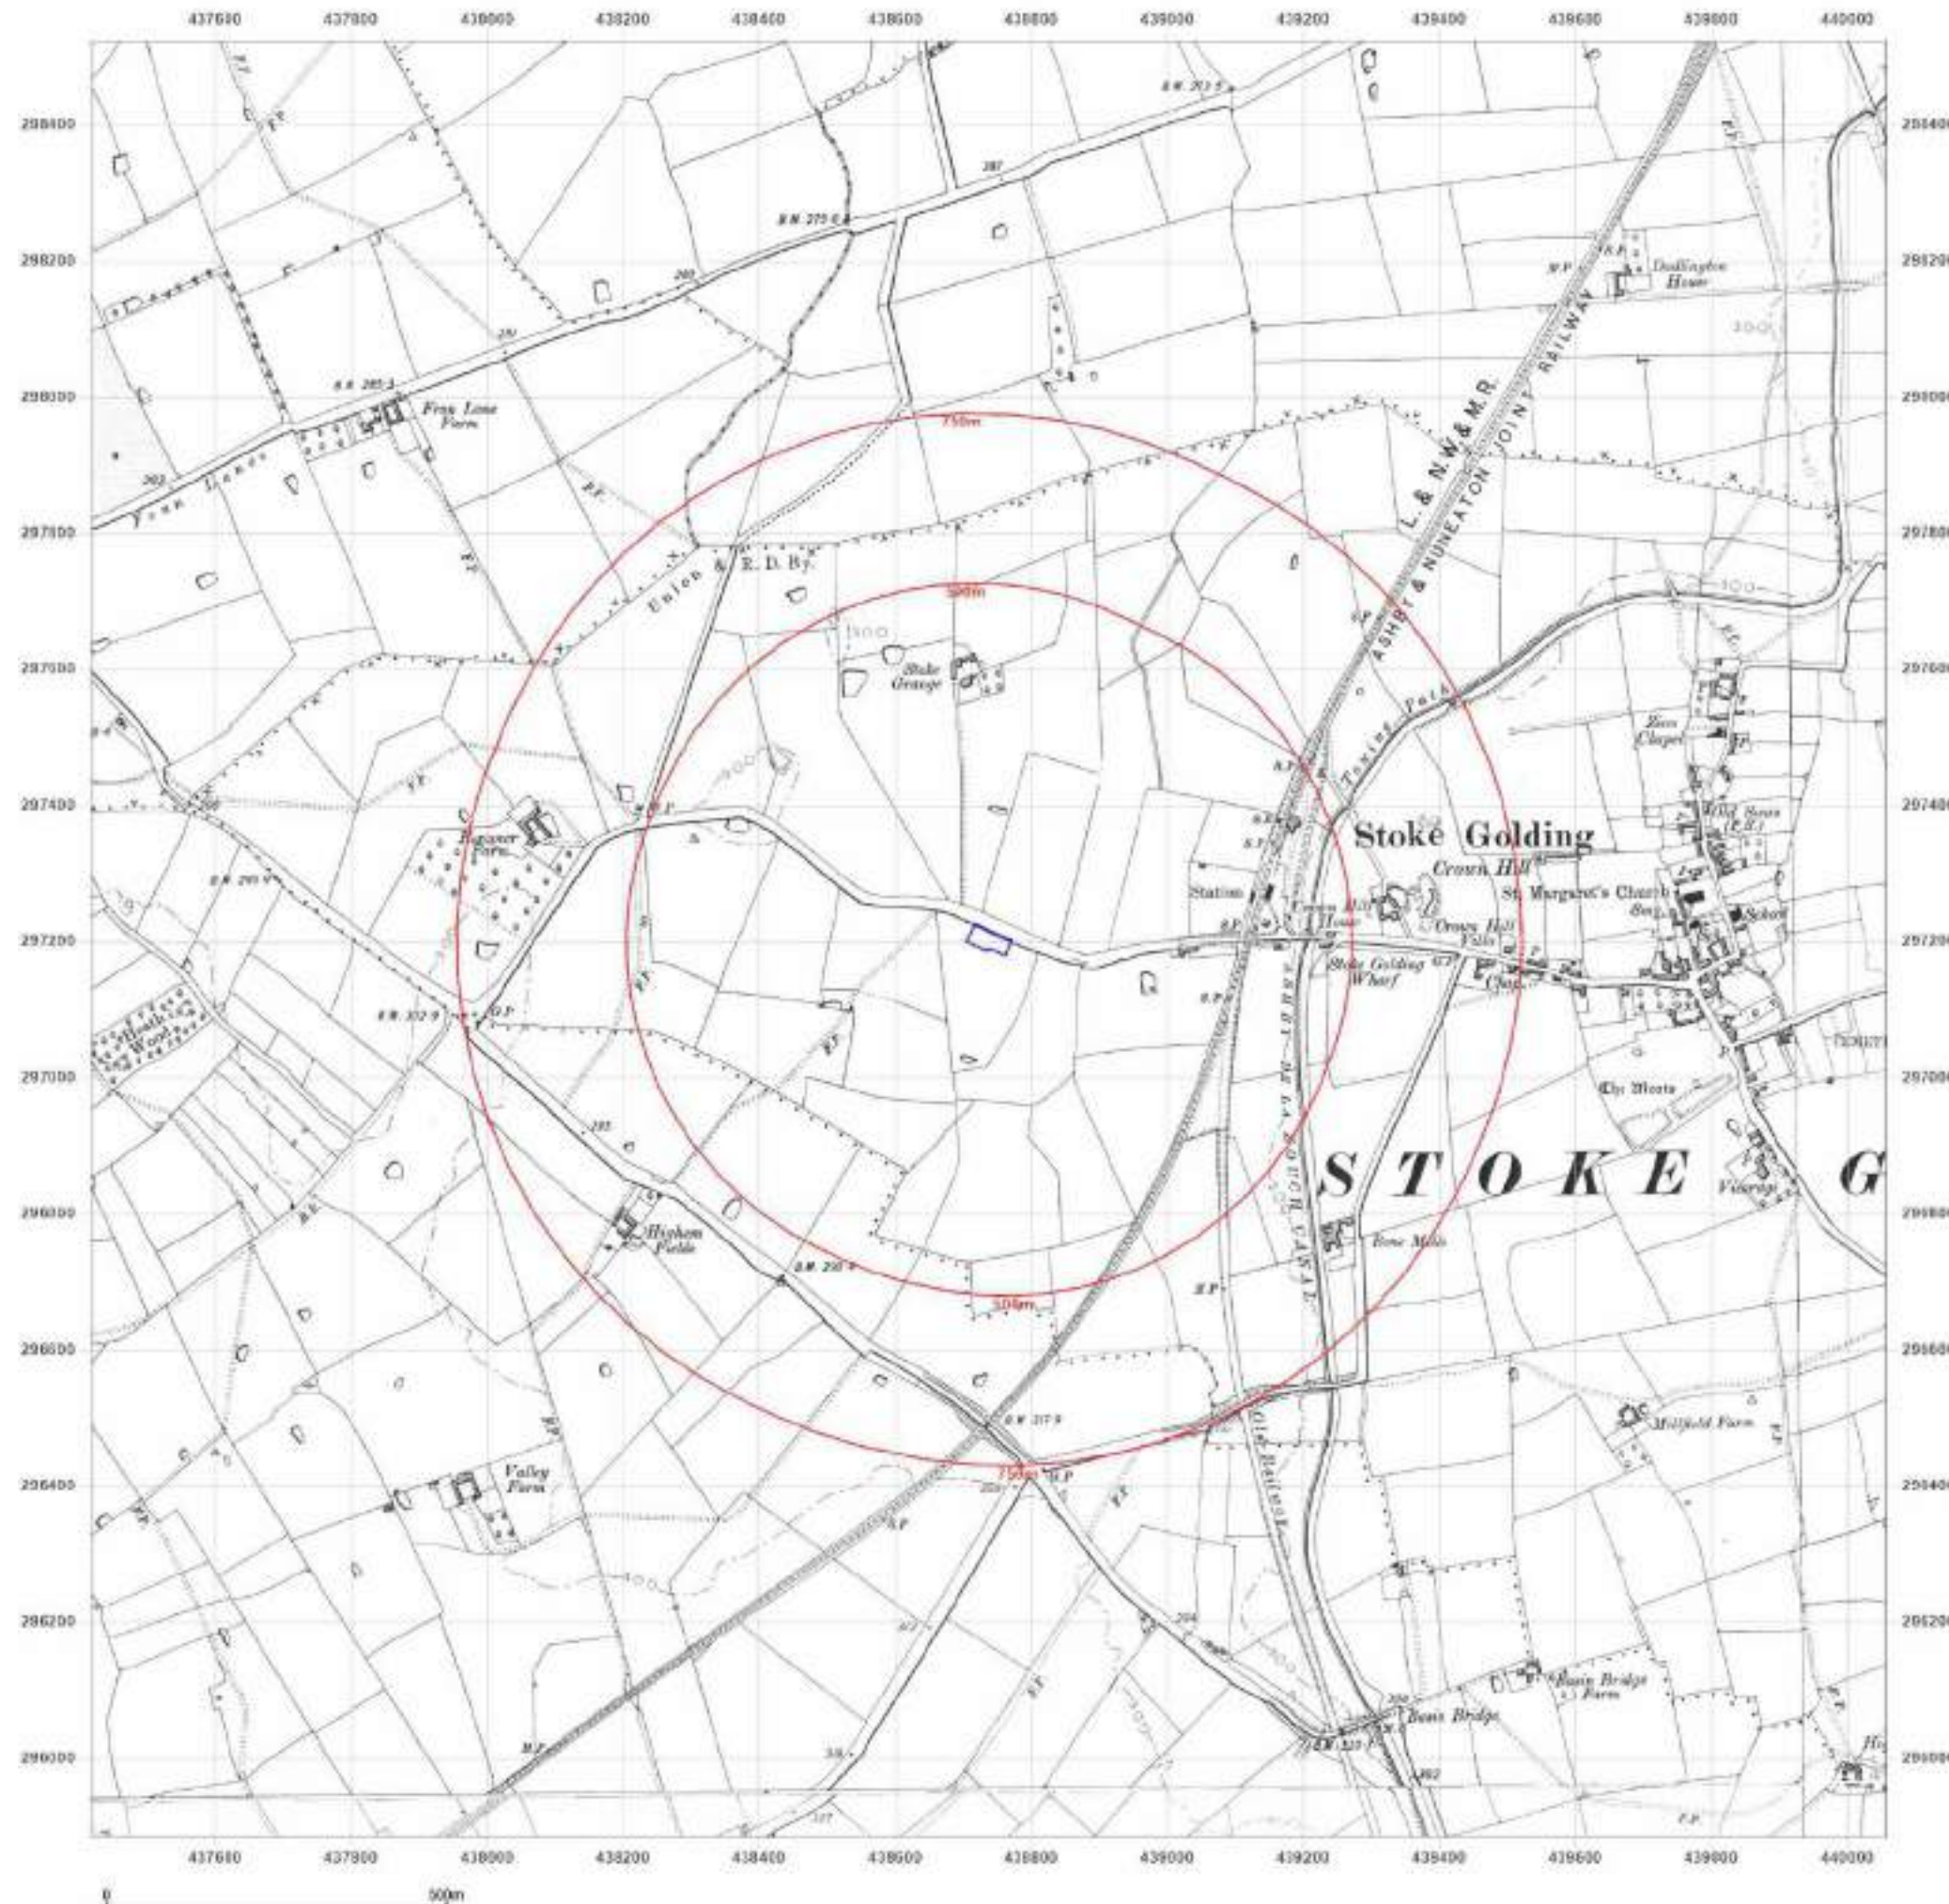



Site Details:

unspecified

Client Ref: EMS_945400_1173481
Report Ref: EMS-945400_1202288
Grid Ref: 438737, 297203

Map Name: County Series

Map date: 1930

Scale: 1:10,560

Printed at: 1:10,560



Surveyed 1886
Revised 1930
Edition N/A
Copyright N/A
Levelled N/A



Produced by
Groundsure Insights
www.groundsure.com




Supplied by:
www.emapsite.com
sales@emapsite.com

© Crown copyright and database rights 2024 Ordnance Survey 100035207

Production date: 17 May 2024

Map legend available at:
www.groundsure.com/sites/default/files/groundsure_legend.pdf

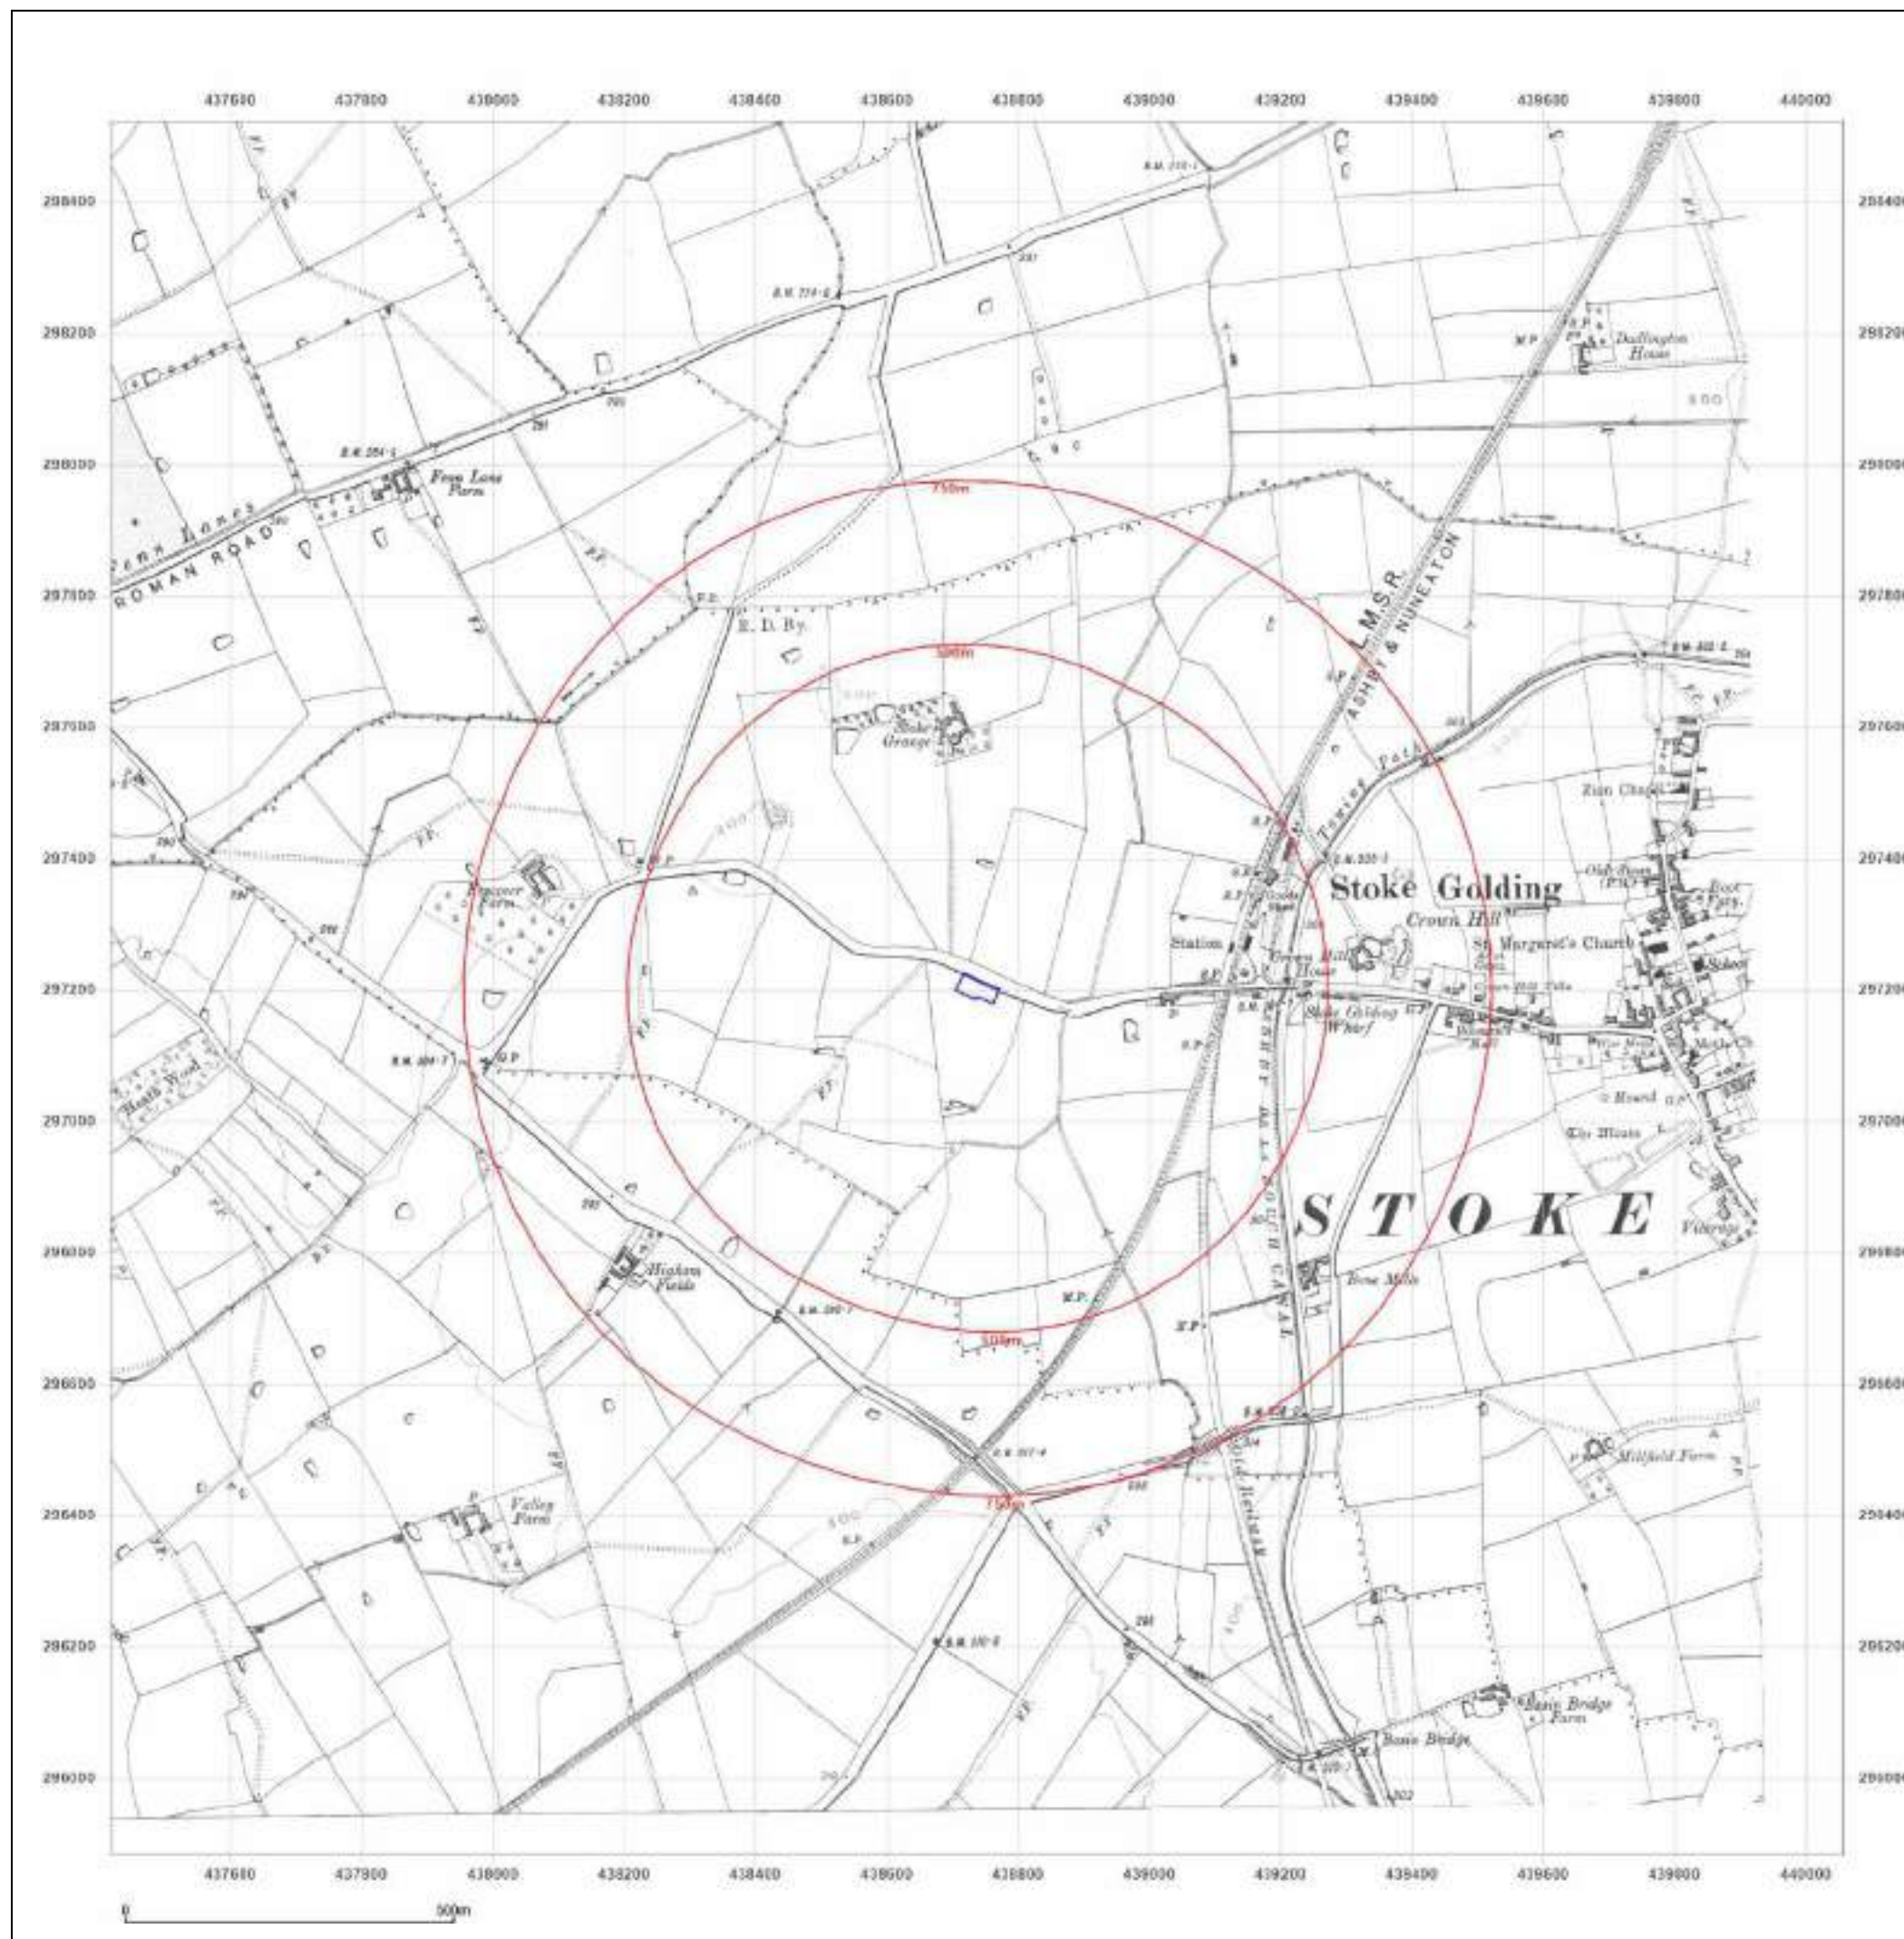



Site Details:

unspecified

Client Ref: EMS_945400_1173481
Report Ref: EMS-945400_1202288
Grid Ref: 438737, 297203

Map Name: Provisional

Map date: 1967-1968

Scale: 1:10,560

Printed at: 1:10,560



Surveyed 1968
Revised 1968
Edition N/A
Copyright N/A
Levelled N/A

Surveyed 1967
Revised 1967
Edition N/A
Copyright N/A
Levelled N/A



Produced by
Groundsure Insights
www.groundsure.com





Supplied by:
www.emapsite.com
sales@emapsite.com

© Crown copyright and database rights 2024 Ordnance Survey 100035207

Production date: 17 May 2024

Map legend available at:
www.groundsure.com/sites/default/files/groundsure_legend.pdf

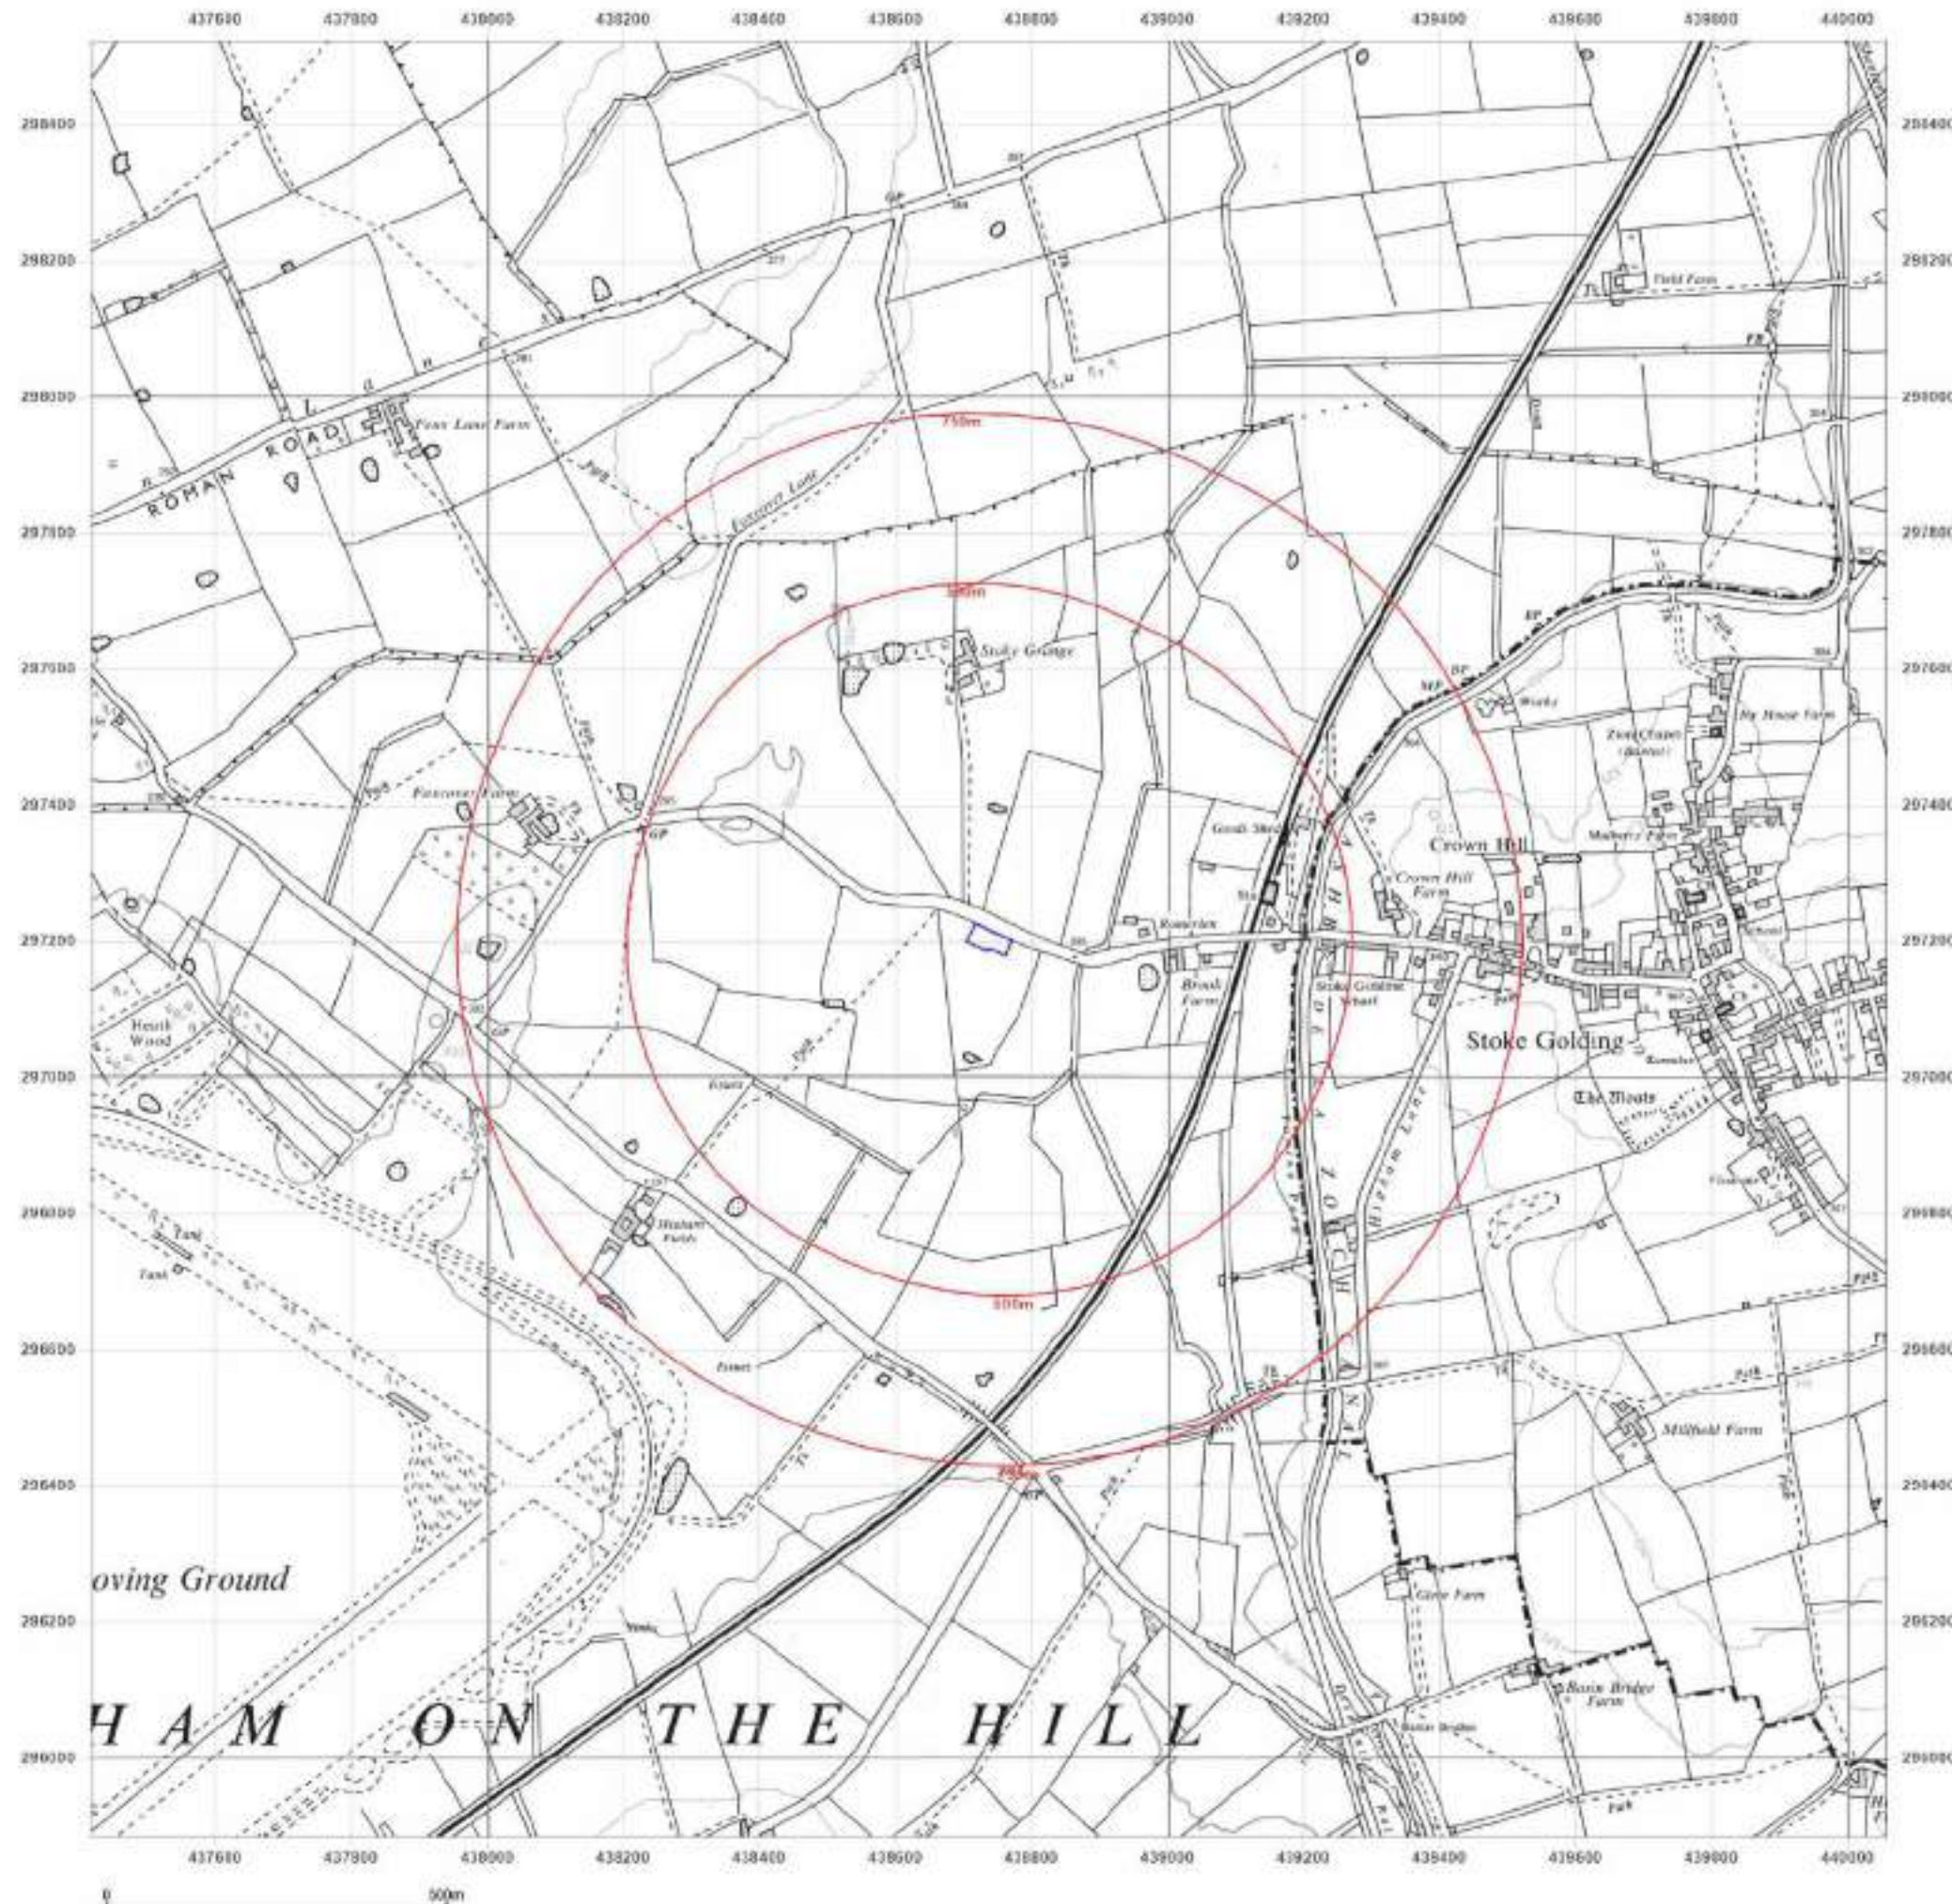

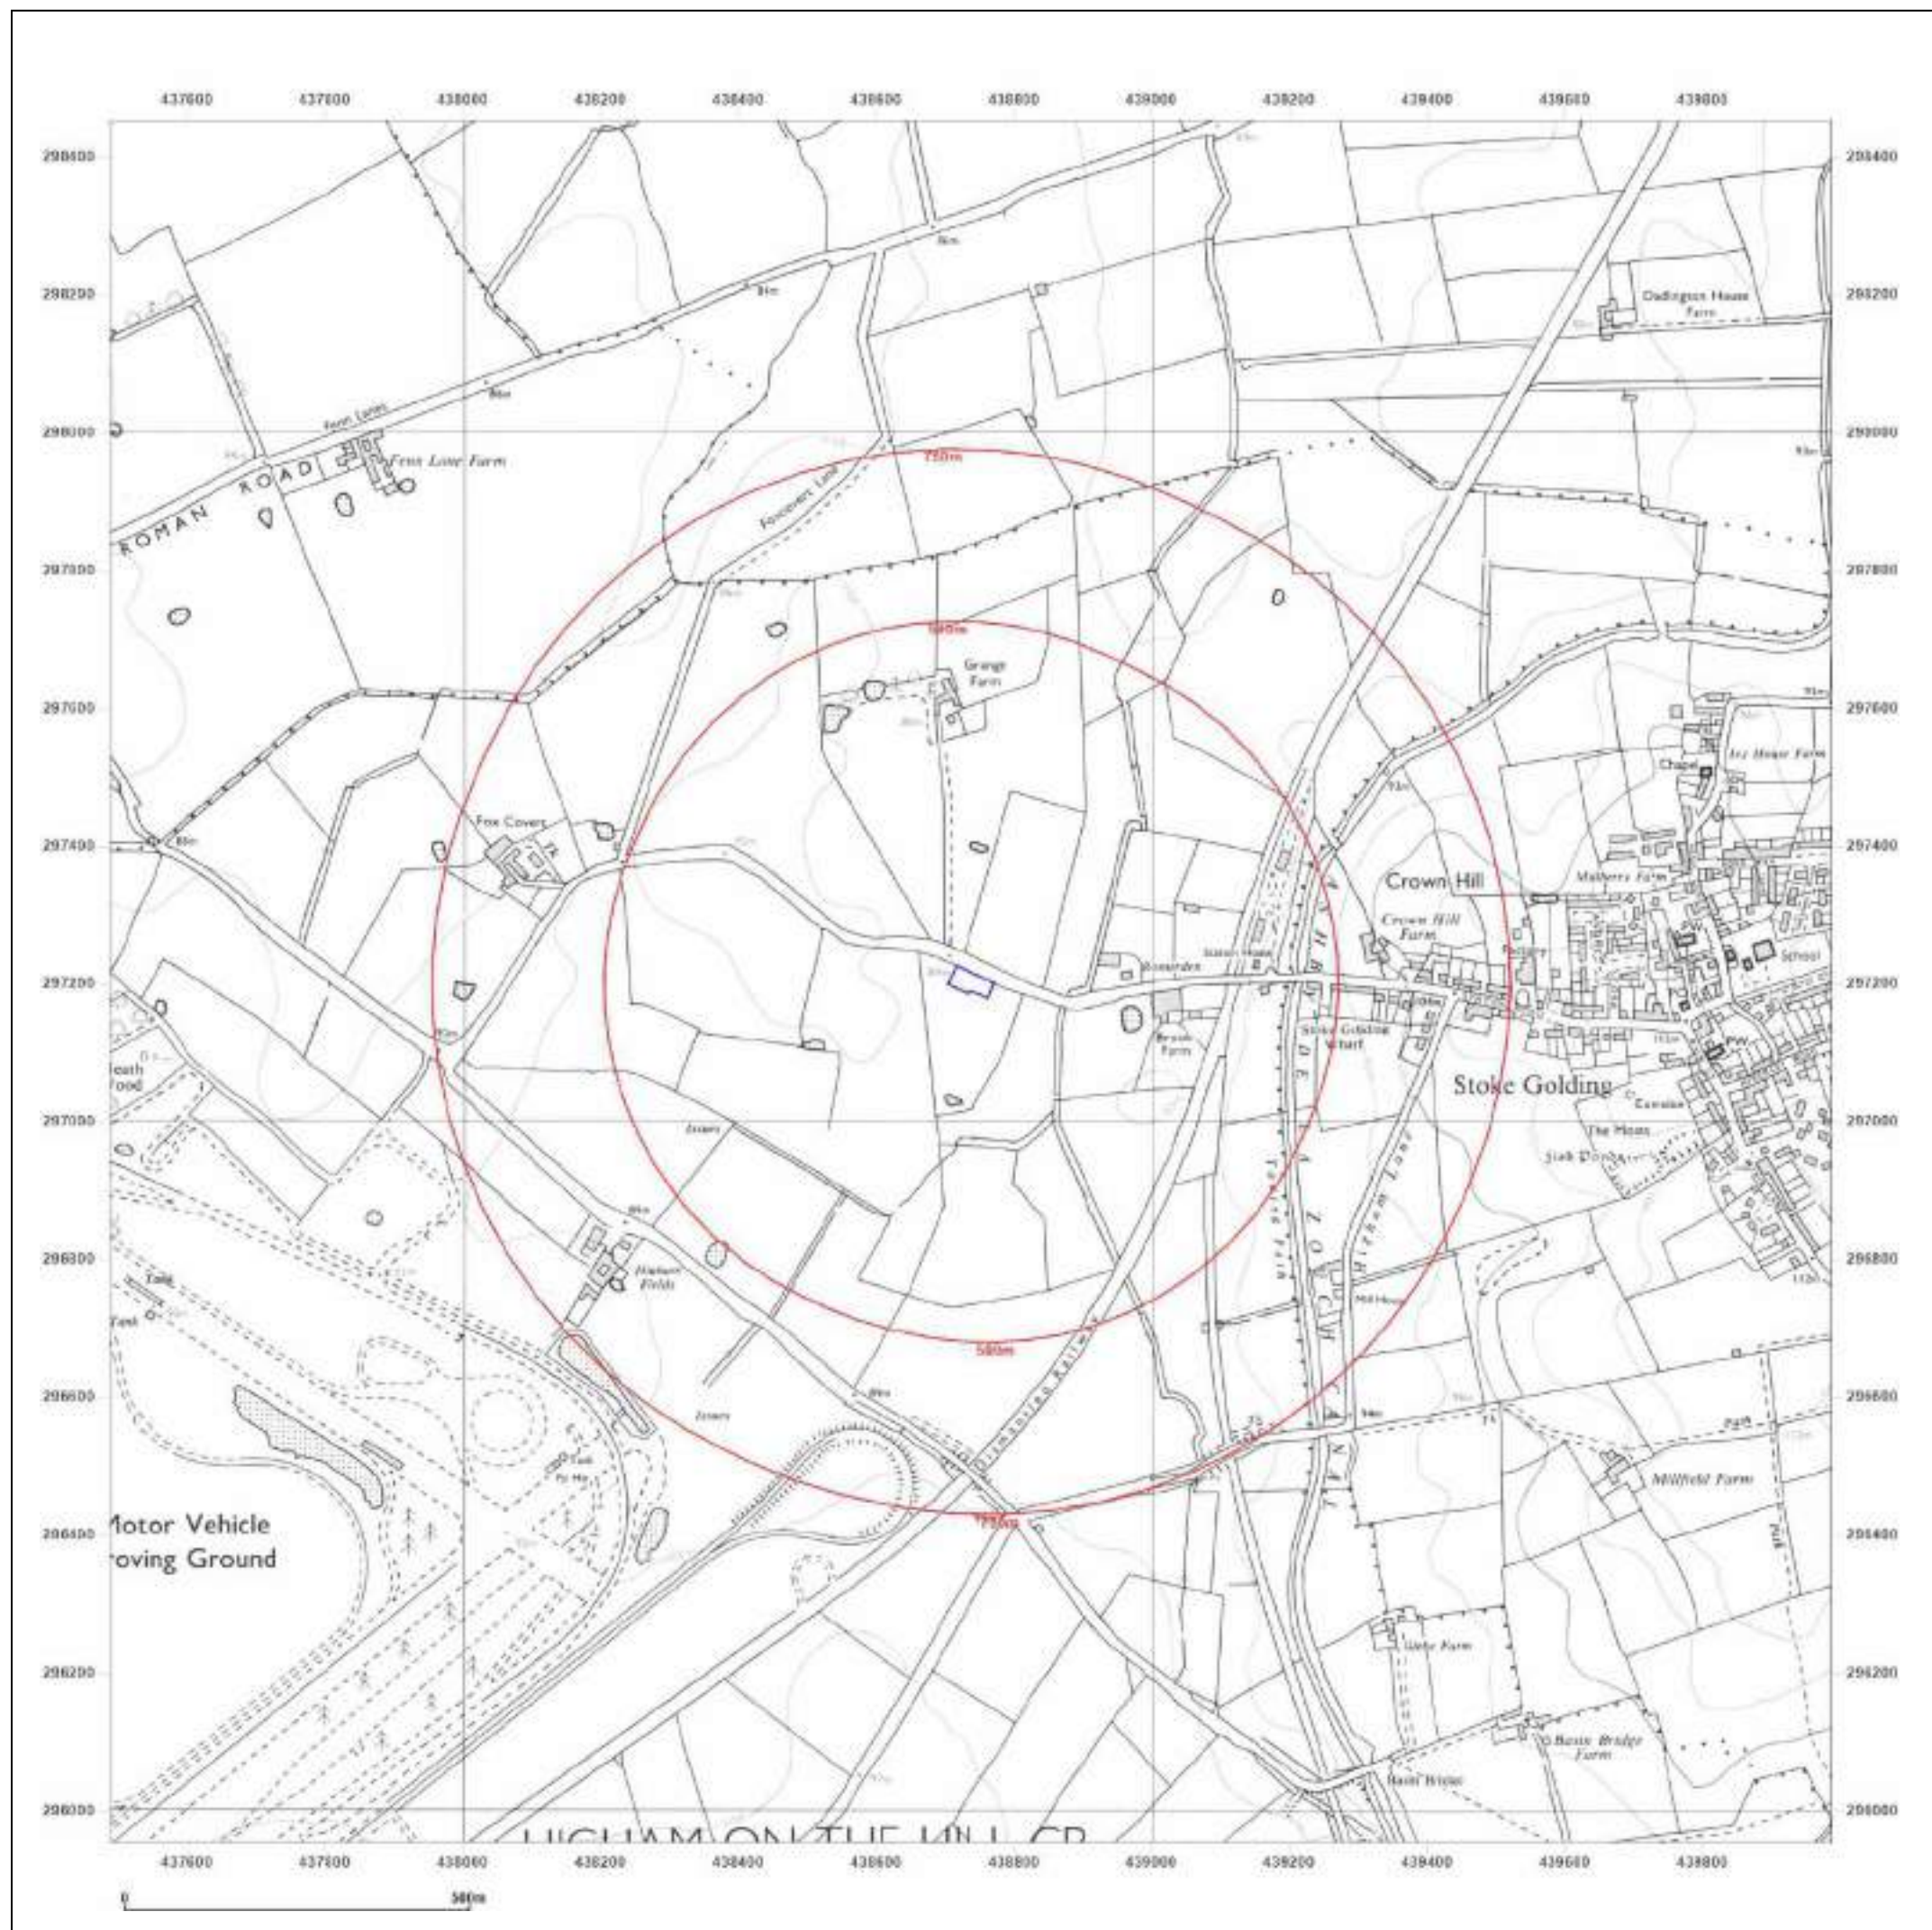

Site Details:

unspecified

Client Ref: EMS_945400_1173481
Report Ref: EMS-945400_1202288
Grid Ref: 438737, 297203

Map Name: National Grid

Map date: 1988

Scale: 1:10,000

Printed at: 1:10,000



Surveyed 1982
Revised 1988
Edition N/A
Copyright N/A
Levelled N/A



Produced by
Groundsure Insights
www.groundsure.com




Supplied by:
www.emapsite.com
sales@emapsite.com

© Crown copyright and database rights 2024 Ordnance Survey 100035207

Production date: 17 May 2024

Map legend available at:
www.groundsure.com/sites/default/files/groundsure_legend.pdf

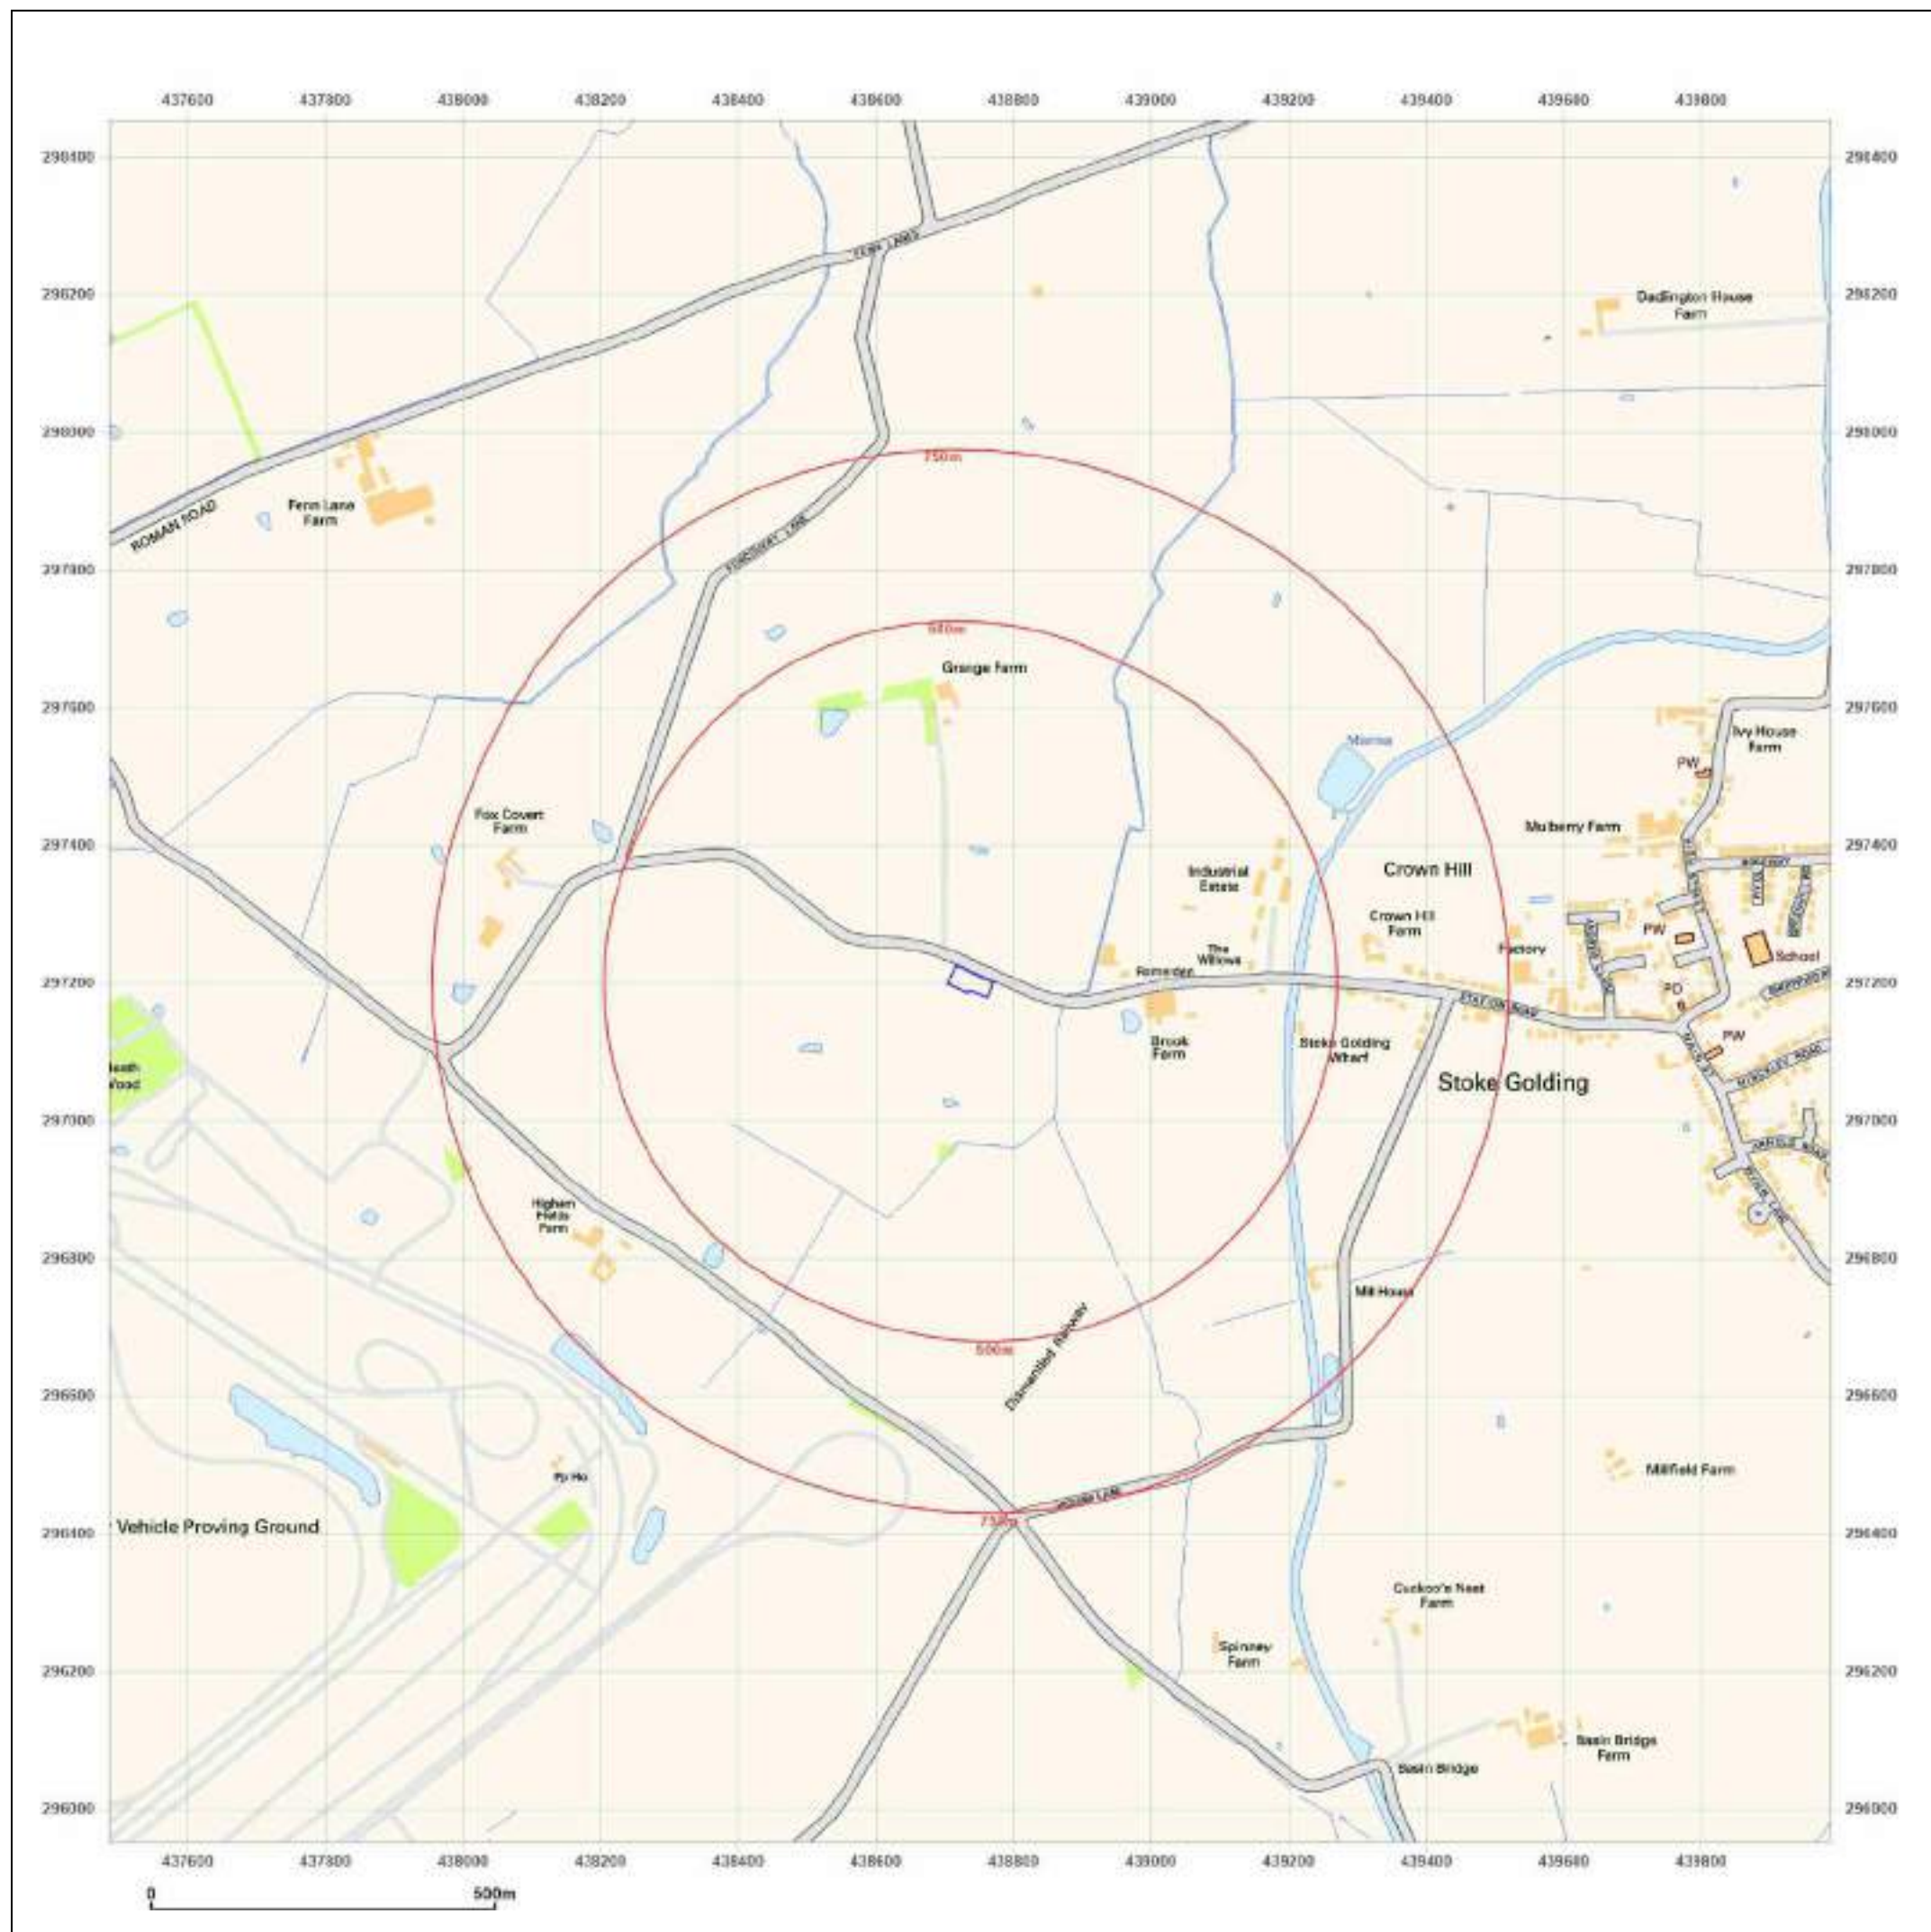

Site Details:
unspecified

Client Ref: EMS_945400_1173481
Report Ref: EMS-945400_1202288
Grid Ref: 438737, 297203

Map Name: National Grid
Map date: 2001
Scale: 1:10,000
Printed at: 1:10,000



Produced by
Groundsure Insights
www.groundsure.com




Supplied by:
www.emapsite.com
sales@emapsite.com

© Crown copyright and database rights 2024 Ordnance Survey 100035207

Production date: 17 May 2024


Map legend available at:
www.groundsure.com/sites/default/files/groundsure_legend.pdf

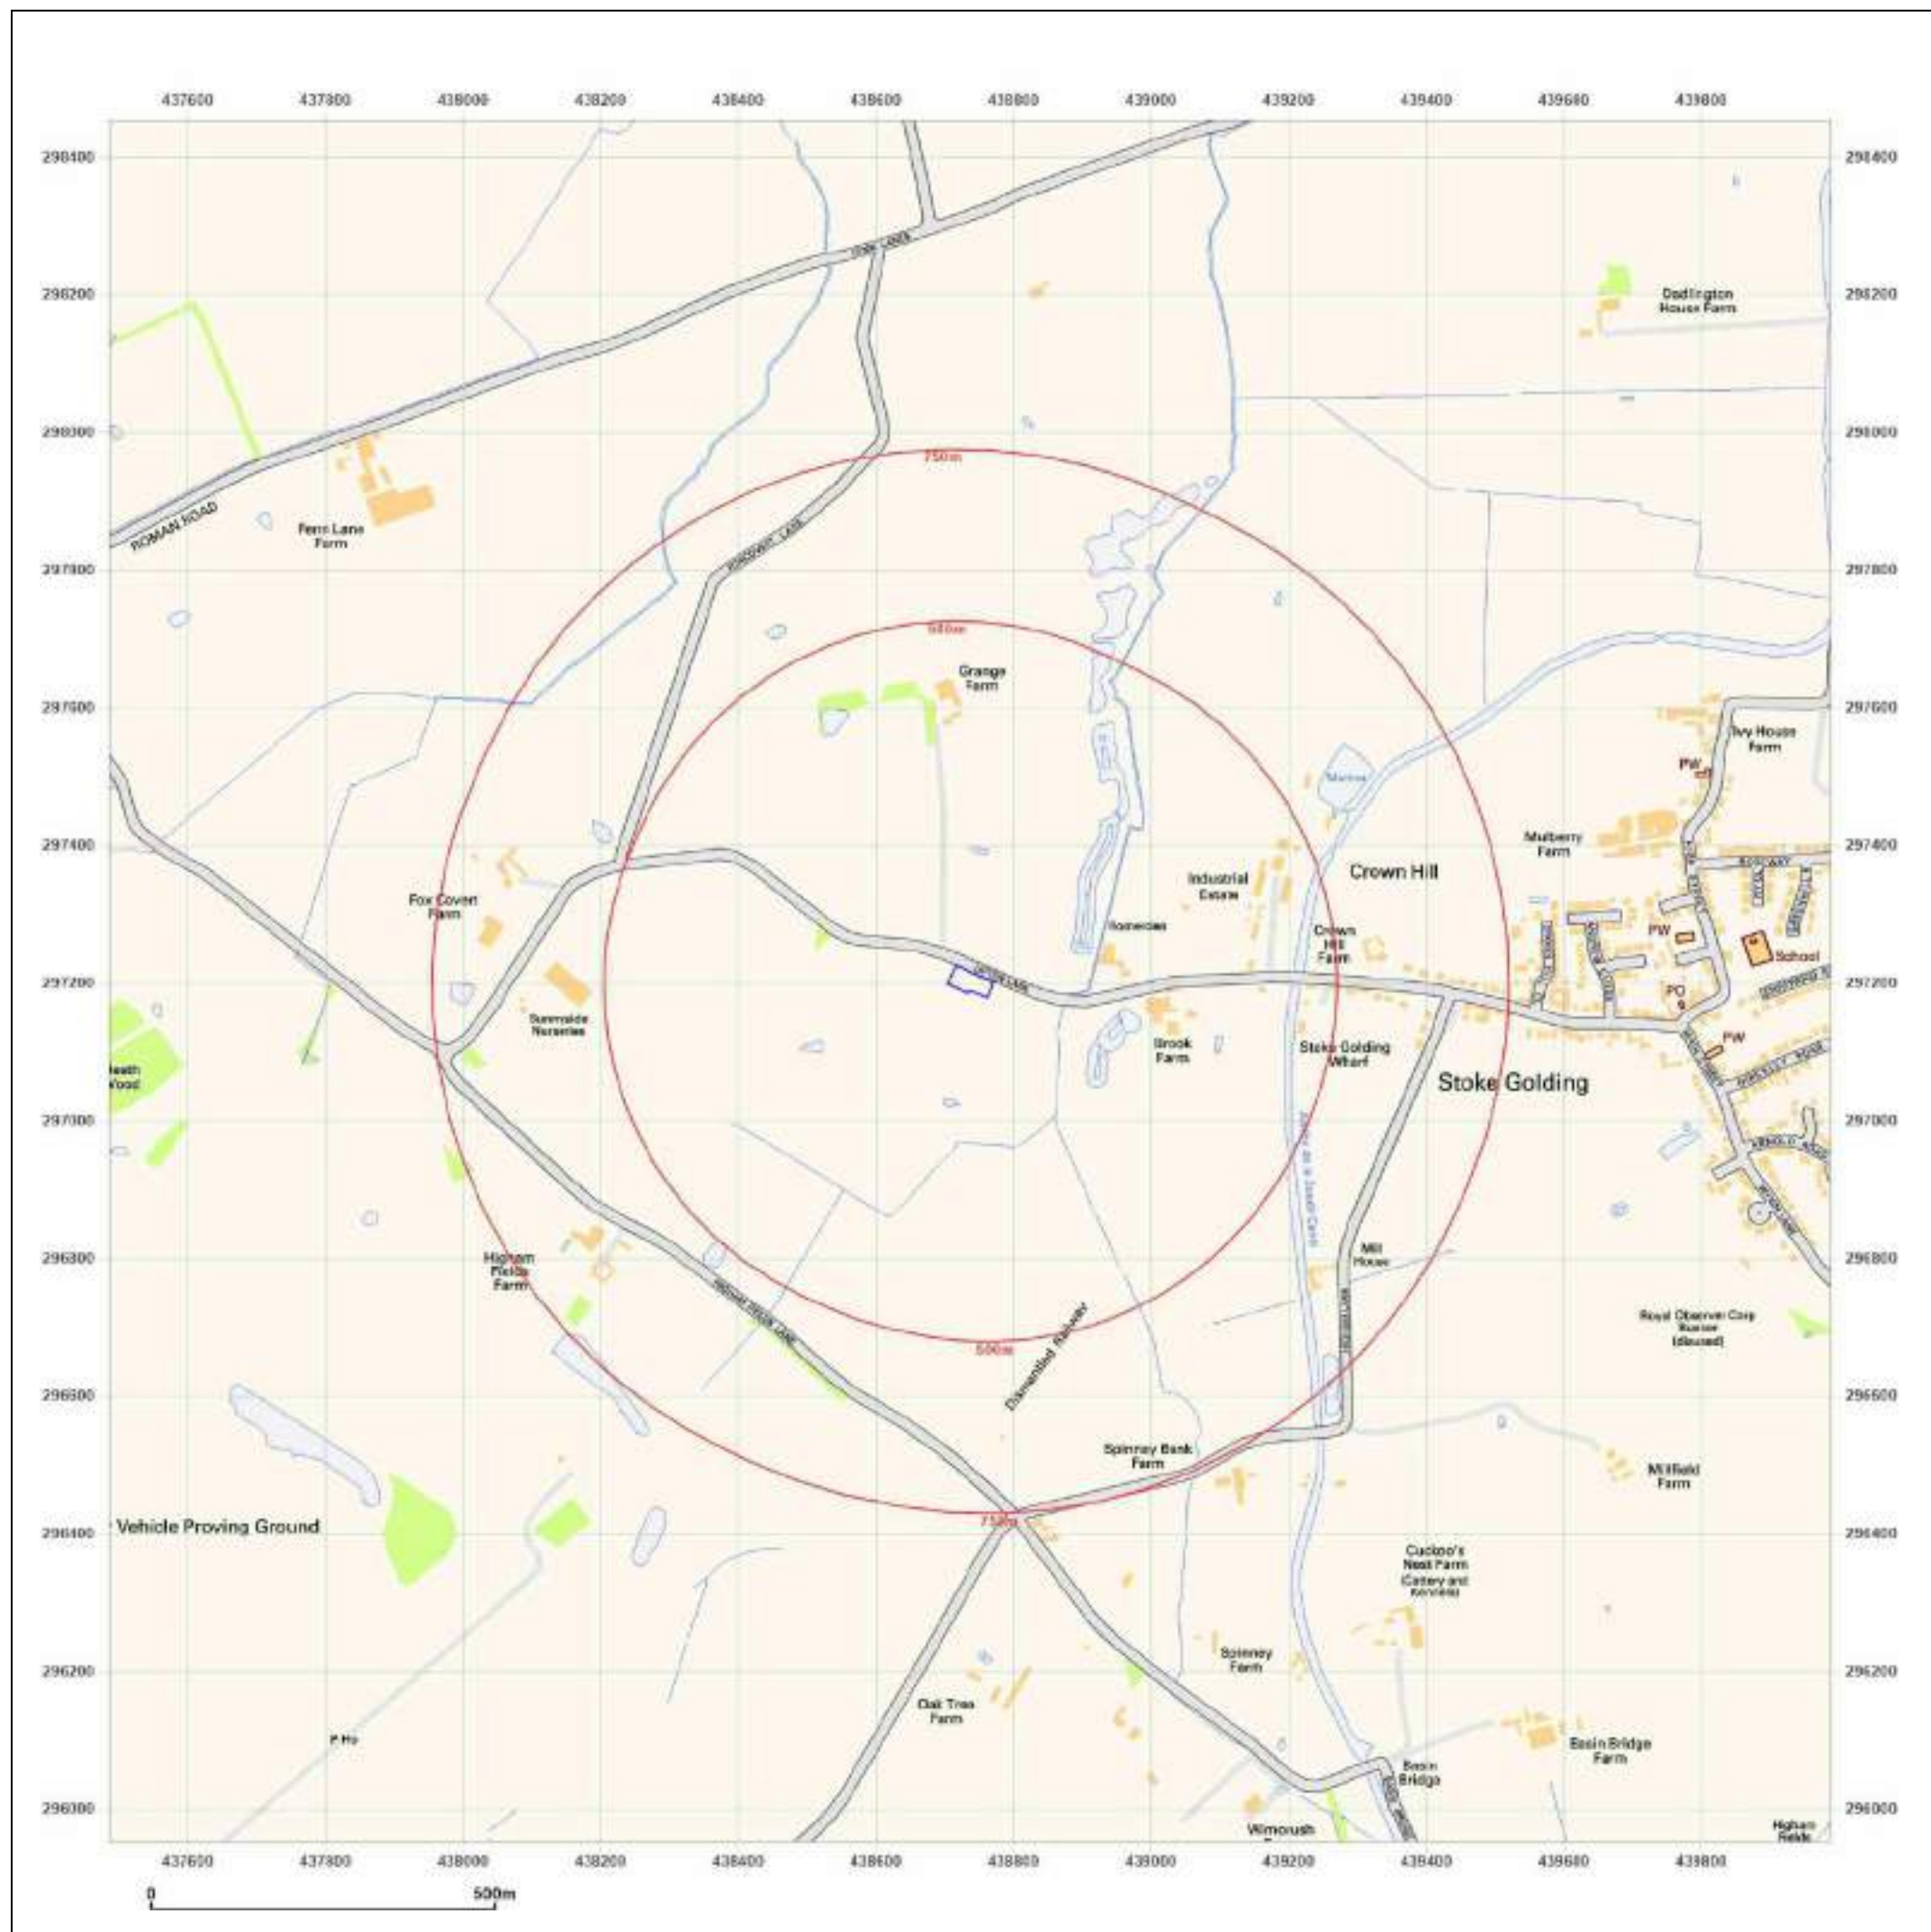

Site Details:
unspecified

Client Ref: EMS_945400_1173481
Report Ref: EMS-945400_1202288
Grid Ref: 438737, 297203

Map Name: National Grid
Map date: 2010
Scale: 1:10,000
Printed at: 1:10,000

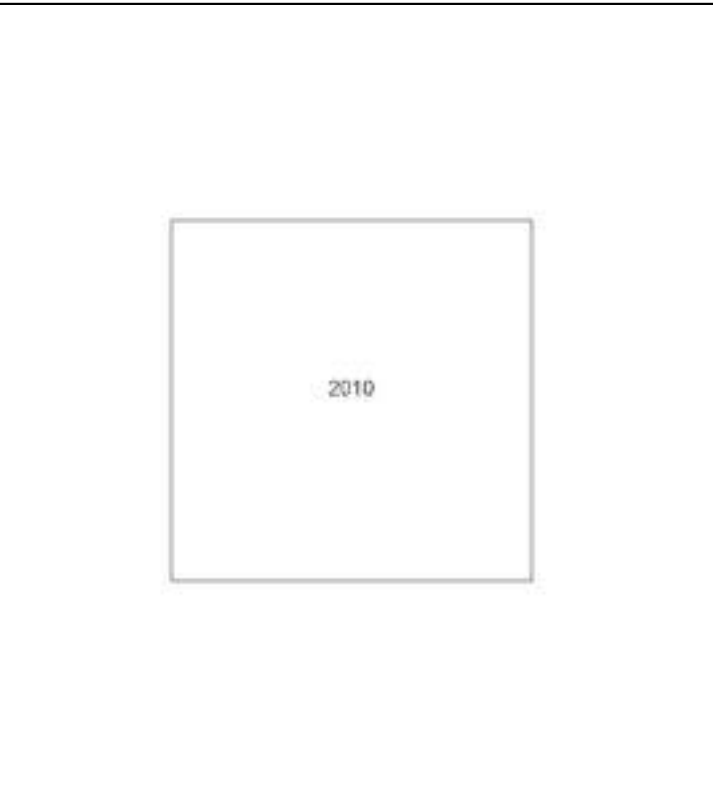

Produced by
Groundsure Insights
www.groundsure.com

Supplied by:
www.emapsite.com
sales@emapsite.com



Site Details:

unspecified

Client Ref: EMS_945400_1173481
Report Ref: EMS-945400_1202288
Grid Ref: 438737, 297203

Map Name: National Grid

Map date: 2024

Scale: 1:10,000

Printed at: 1:10,000



Produced by
Groundsure Insights
www.groundsure.com




Supplied by:
www.emapsite.com
sales@emapsite.com

© Crown copyright and database rights 2024 Ordnance Survey 100035207

Production date: 17 May 2024

Map legend available at:
www.groundsure.com/sites/default/files/groundsure_legend.pdf

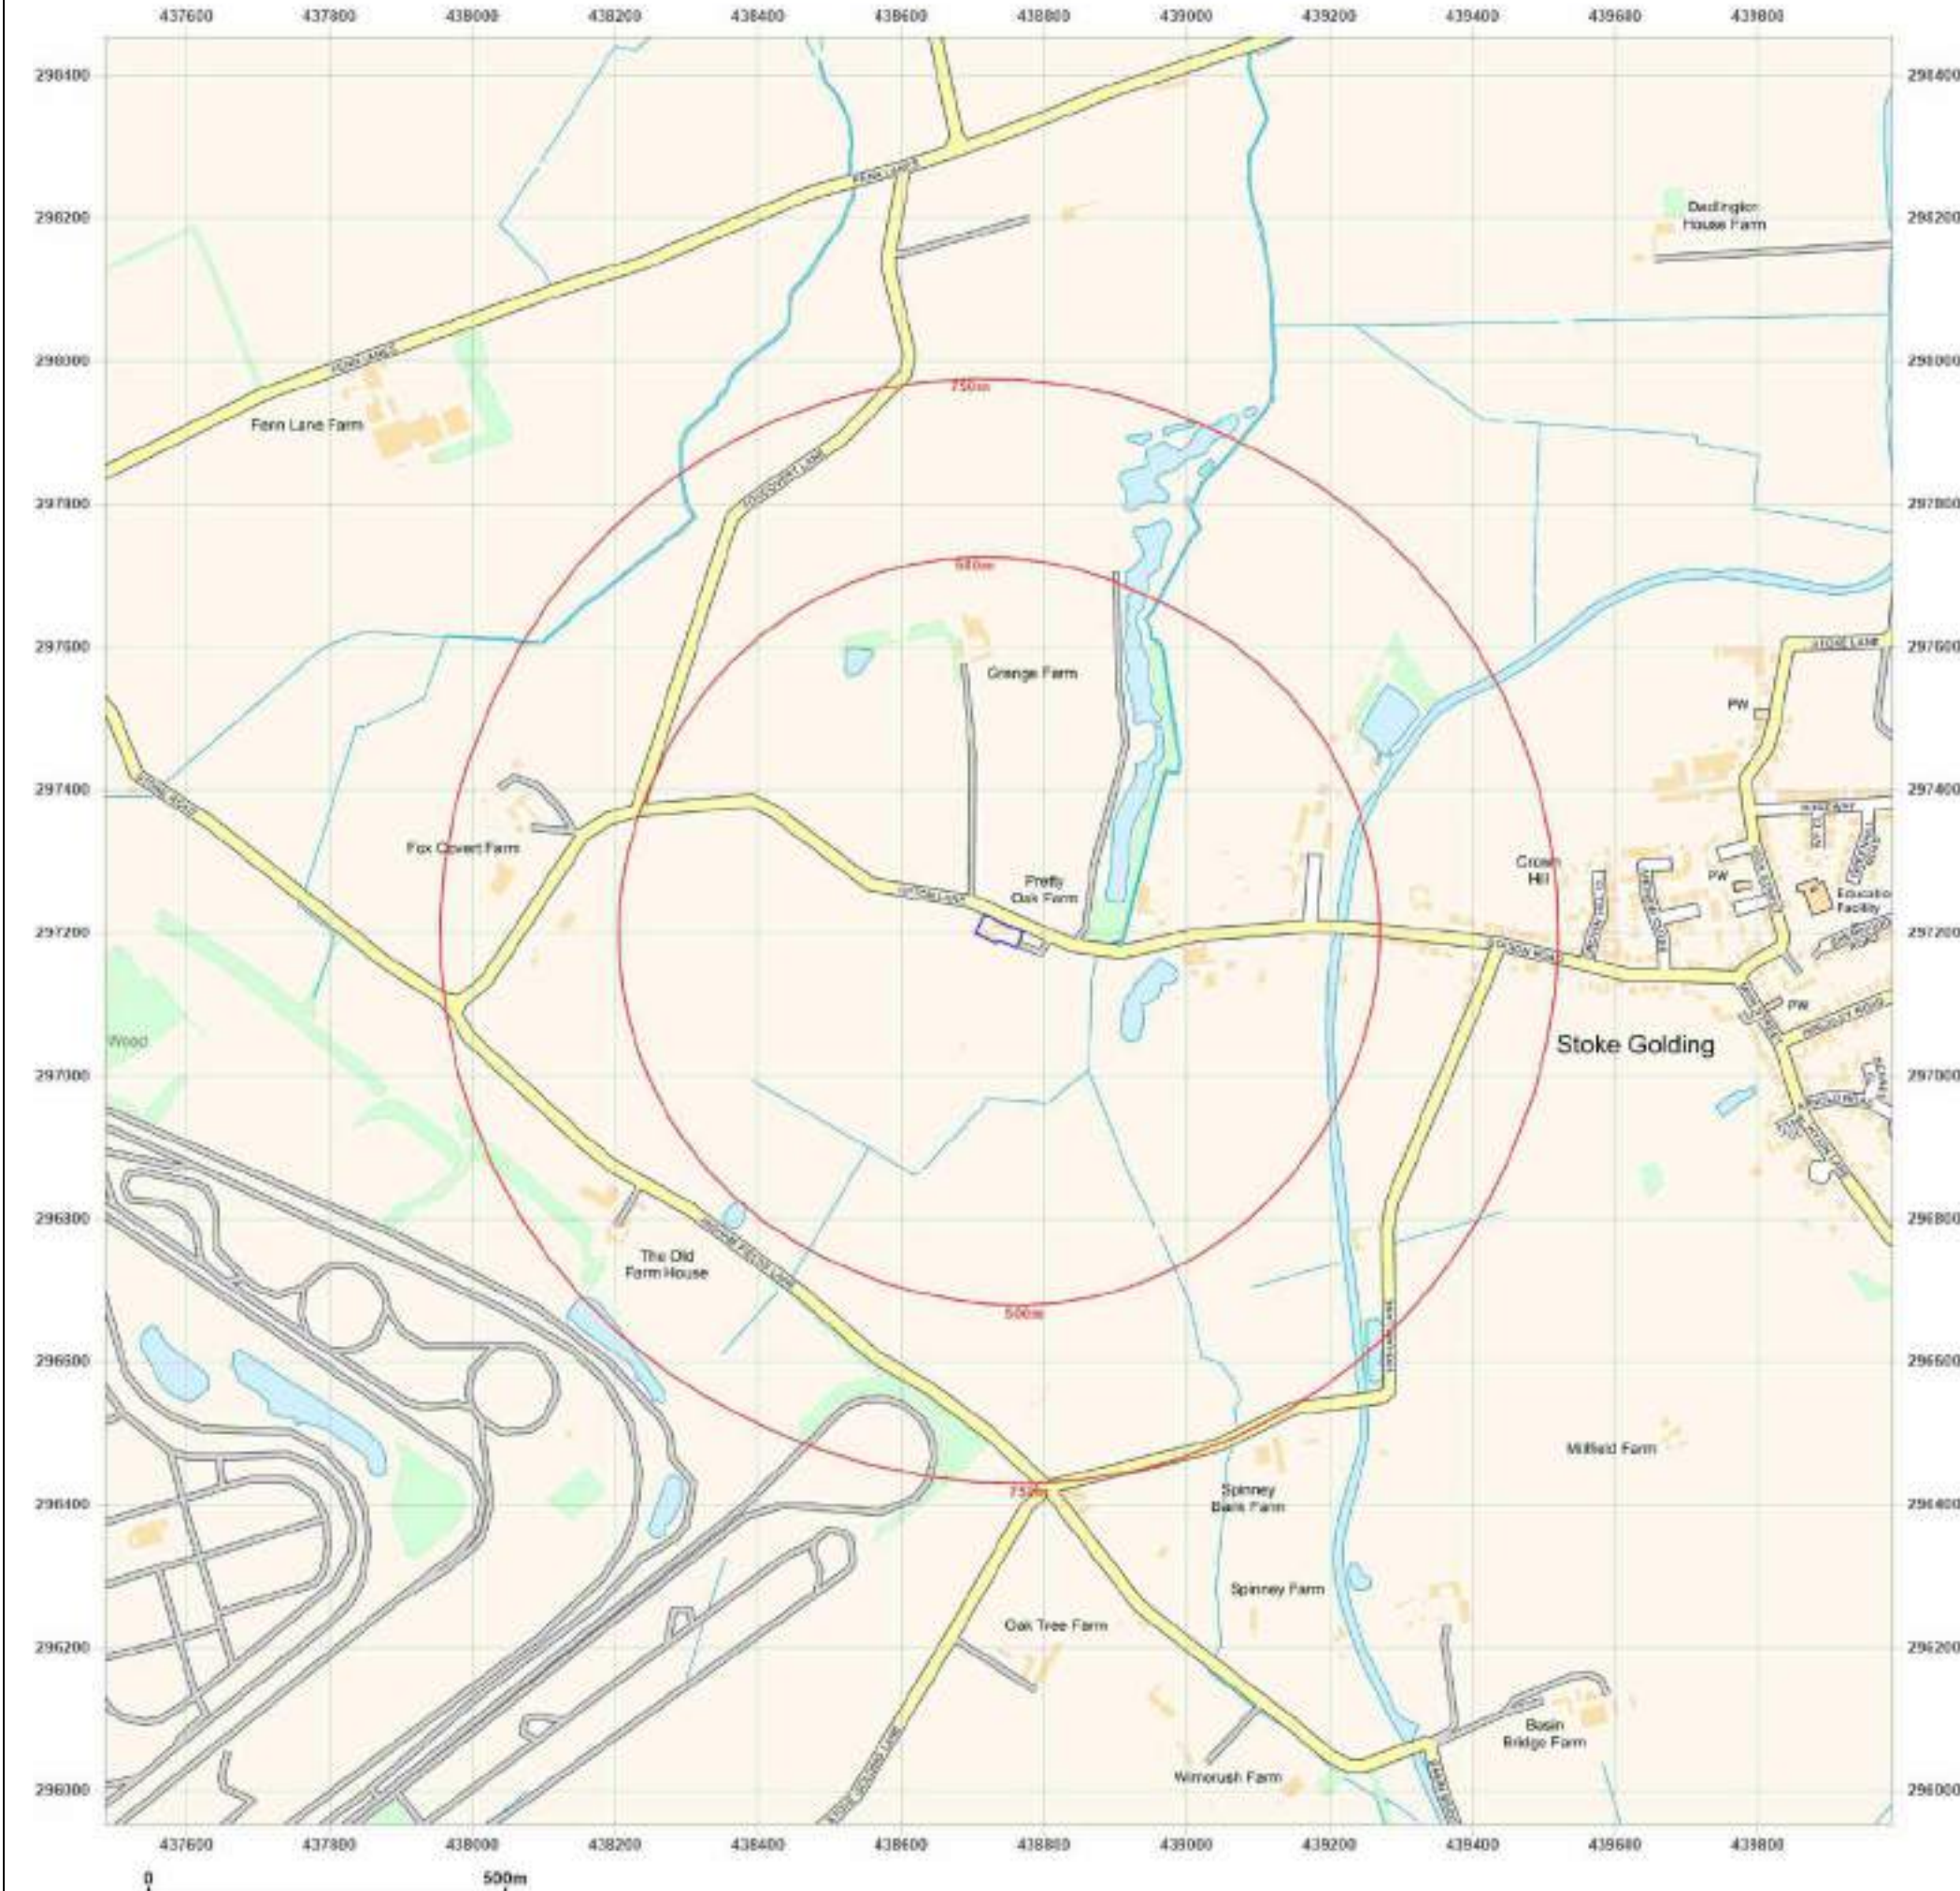



A P P E N D I X F

Land Appraisal | Environmental | Geotechnical | Design | Mining | Inspections

GRM Development Solutions Limited, Laurus House, First Avenue, Centrum 100, Burton upon Trent, Staffs DE14 2WH
www.grm-uk.com | info@grm-uk.com | 01283 551249 Company No. 3099018 (England), VAT Reg. No. 658 1005 48



PHASE I CONCEPTUAL SITE MODEL

HUMAN HEALTH			
Source	Pathway	Receptor	Level of Risk
Potentially contaminated made ground / fill associated with existing development.	Indoor and outdoor inhalation of soil dust, the ingestion of, and dermal contact with, contaminated soil and soil dust.	End users.	Very Low.
Potential petroleum hydrocarbons from agricultural use.		Construction and Maintenance Workers.	
Potentially contaminated made ground / fill associated with existing development.	Inhalation of ground gas.	End users.	Very Low.
Potentially contaminated made ground / fill associated with existing development	Water pipes.	End users.	Very Low.
Potential petroleum hydrocarbons from agricultural use.			

CONTROLLED WATERS			
Potentially contaminated made ground / fill associated with existing development.	Leaching of contaminants and vertical migration to the groundwater (risk reduced due to cohesive strata).	No viable receptor identified.	Negligible.
Potential petroleum hydrocarbons from agricultural use.			

Land Appraisal | Environmental | Geotechnical | Design | Mining | Inspections

GRM Development Solutions Limited, Laurus House, First Avenue, Centrum 100, Burton upon Trent, Staffs DE14 2WH
www.grm-uk.com | info@grm-uk.com | 01283 551249 Company No. 3099018 (England), VAT Reg. No. 658 1005 48



A P P E N D I X G

Land Appraisal | Environmental | Geotechnical | Design | Mining | Inspections

GRM Development Solutions Limited, Laurus House, First Avenue, Centrum 100, Burton upon Trent, Staffs DE14 2WH
www.grm-uk.com | info@grm-uk.com | 01283 551249 Company No. 3099018 (England), VAT Reg. No. 658 1005 48

Legend

Site Boundary



NOTES:

CLIENT:	HSSP ARCHITECTS on behalf of ADAM WYKES
PROJECT:	Pretty Oak Farm, Stoke Golding, Nuneaton
TITLE:	Site Hazard Plan

PROJECT No:	P10603	DATE:	June 2024	DESIGN/DRAWN:	AW
DRAWING NUMBER:		003		ISSUE:	Final
© GRM Development Solutions Ltd © Crown Copyright. AL 100014100					



GRM Development Solutions Ltd

Tel: 01283 551 249
mail@grm-uk.comwww.grm-uk.com