





(c) Crown Copyright and Database Rights 2026 OS 100060020

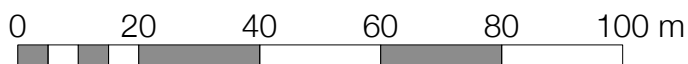

Application site

1 Ground Floor Plan

Scale: 1:1250

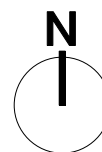

Revision: Date: By:



Architects, Landscape & Interior Design
16-20 Bath Street, Nottingham NG1 1DF
T 0115 8418418 E design@ajaltd.co.uk

Client:
Aunit Sadhu

Project:
12 Denis Road
Burbage, Hinckley LE10 2LR

Drawing package:

Drawing title:
Location Plan

Drawing status:
Planning

Scale: 1:100 @ A4 Date: 20/01/2026 Drawn: OR

Project no: 4224 Package ref: Drawing no: 01 Revision:

All dimensions to be checked on site and any discrepancy to be notified to AJA before proceeding with the works on site or shop drawings. Do not scale from this drawing. Figured dimensions to be worked to in all cases. This drawing is to be read in conjunction with other drawings as required. This drawing is the copyright of Allan Joyce Architects Ltd.